




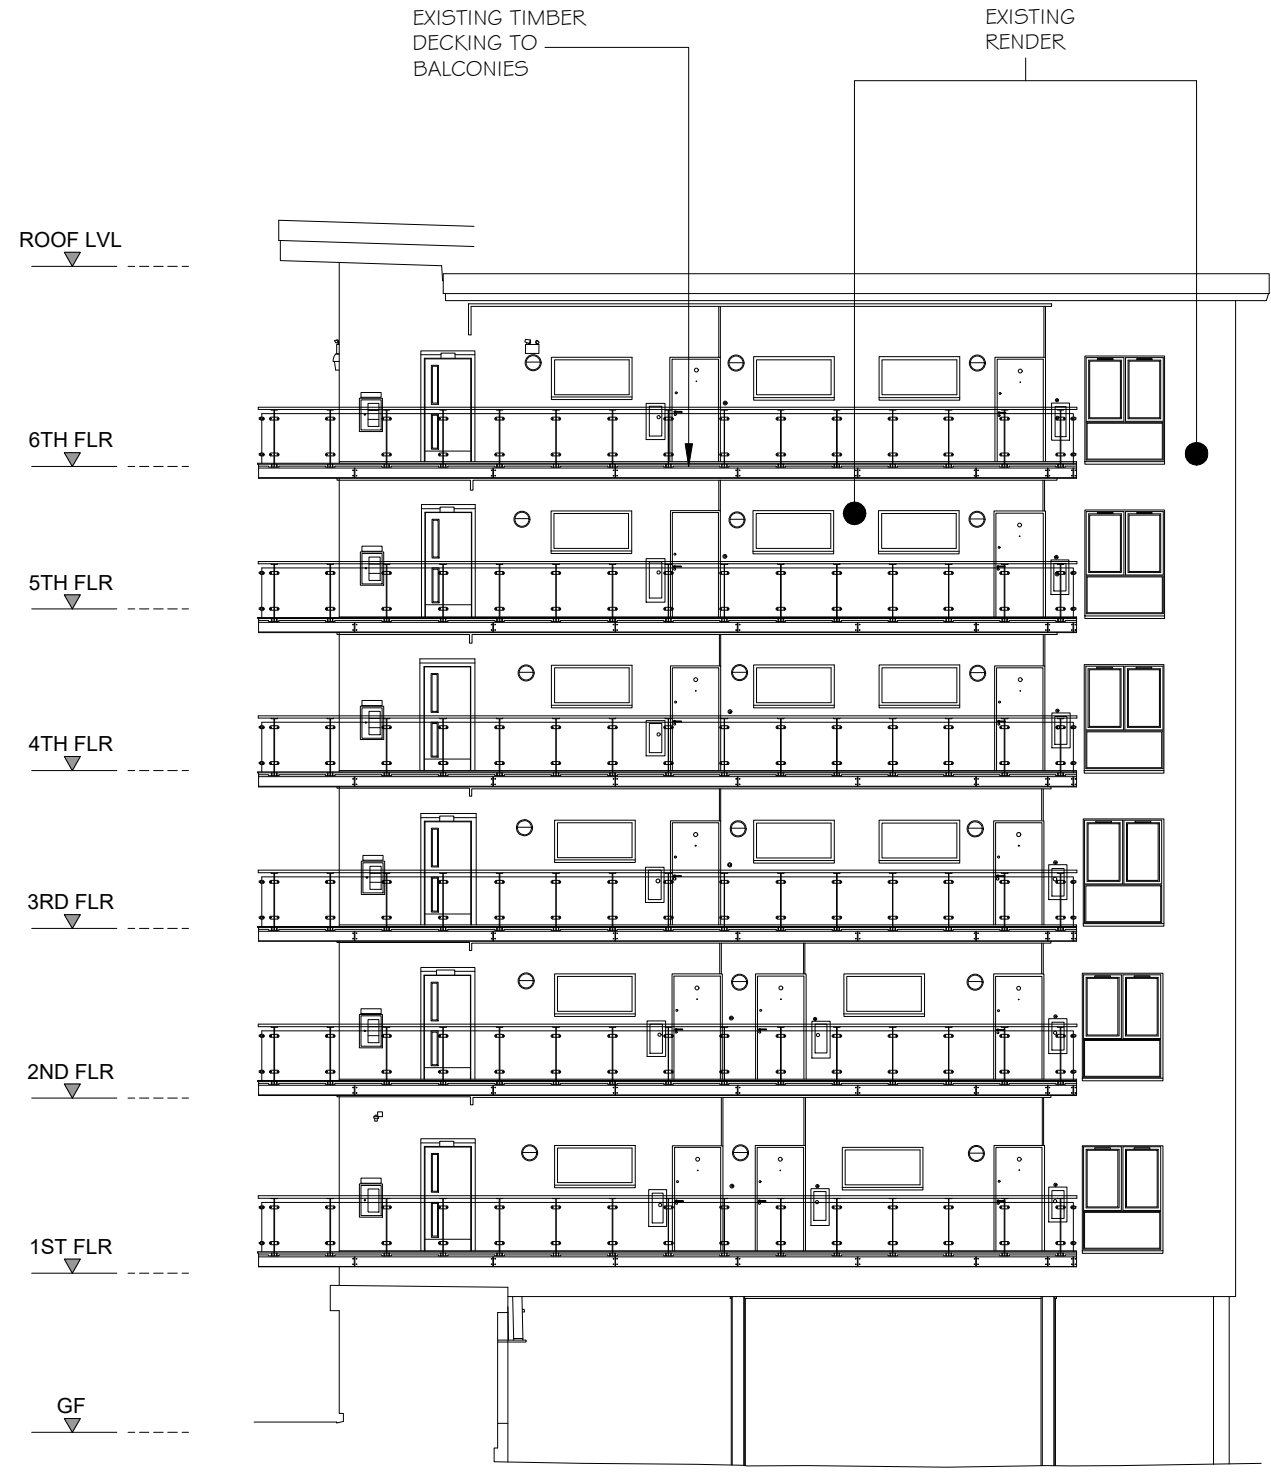

ELEVATION 5

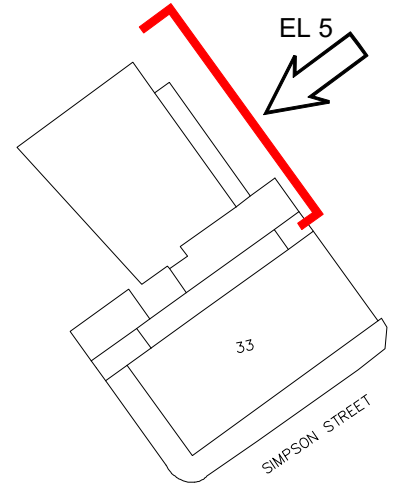

KEY PLAN

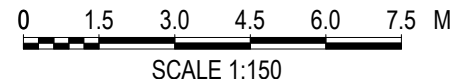

	PROJECT TITLE: 33 SIMPSON ST MANCHESTER M4 4BG	DRAWING TITLE: EXISTING ELEVATIONS	REVISIONS:	BY:	DRAWING DATE:	DRAWN BY:	DRAWING STATUS: PLANNING
			P1 - ISSUED FOR PLANNING - 20 OCT 2021	JK	AUG 2021	J KRAUZE	
					Autocad generated drawing		
					AutoCAD - 2020		
					SCALE @ A3: 1:150	Please do not scale drawing. If in doubt ask	
					DRAWING NUMBER: FRC0770-PL07		REVISION: P1