




Location Plan (Scale - 1:1250)




Site Plan (Scale - 1:500)

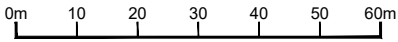

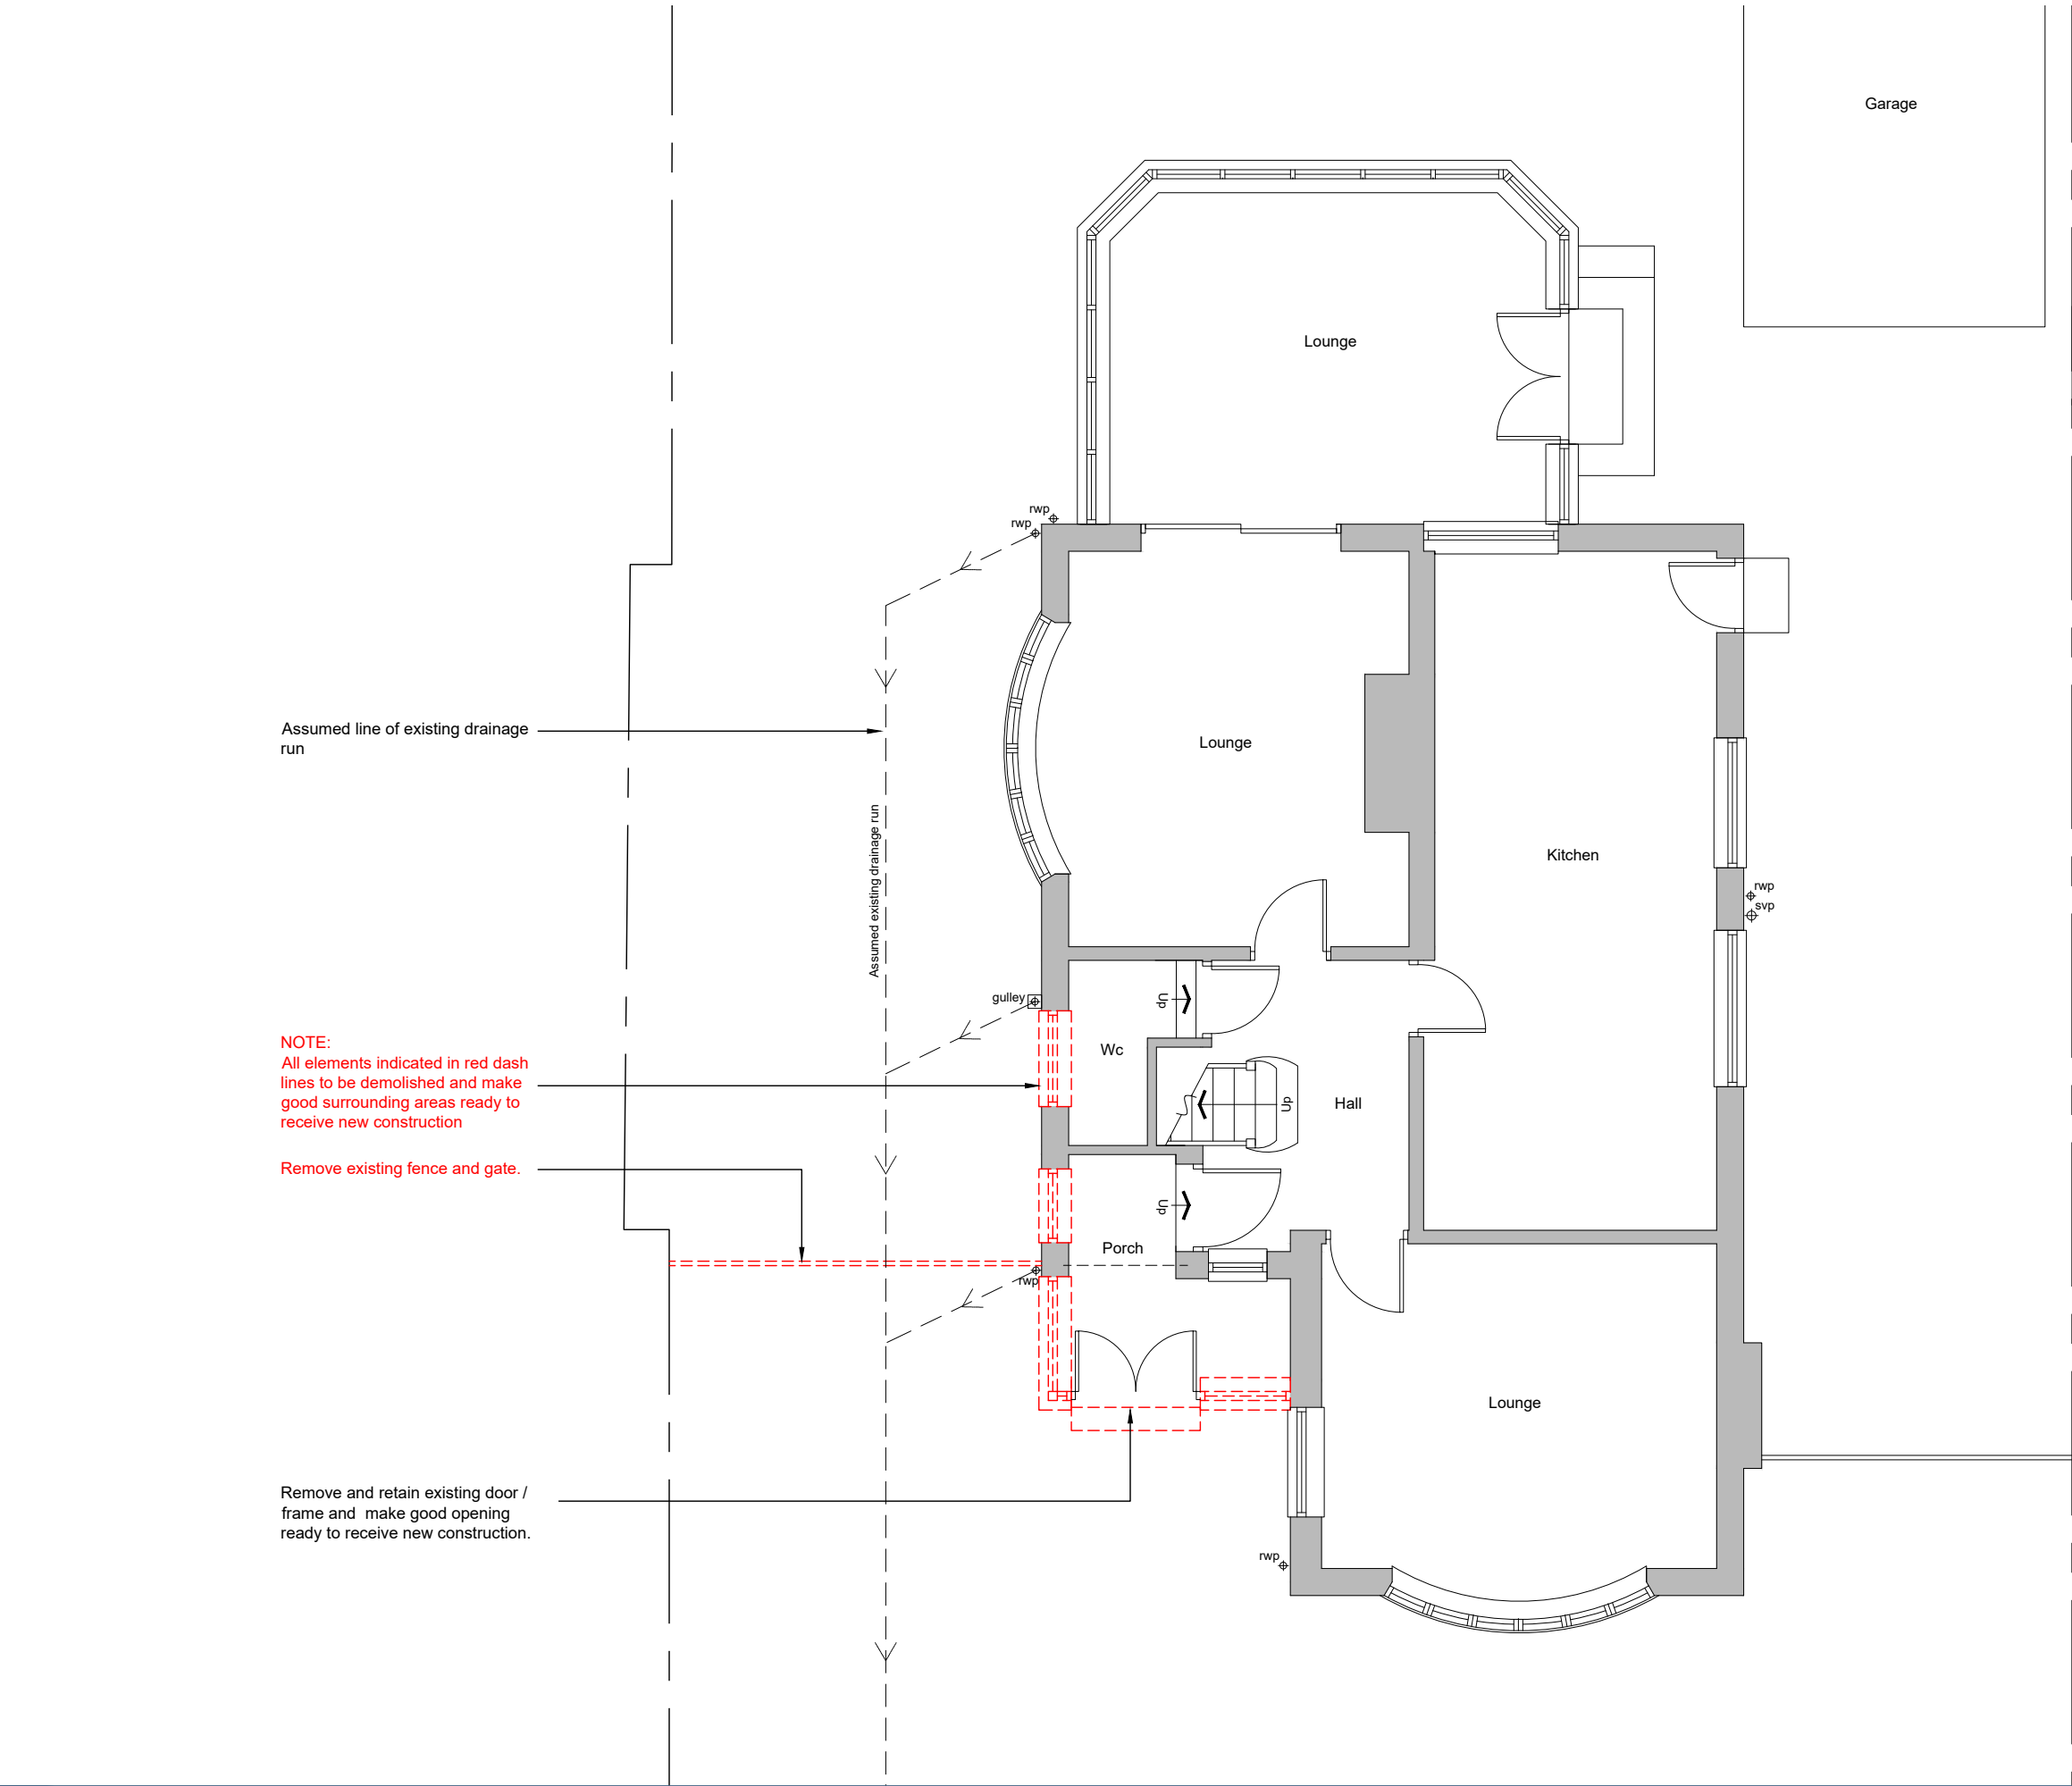

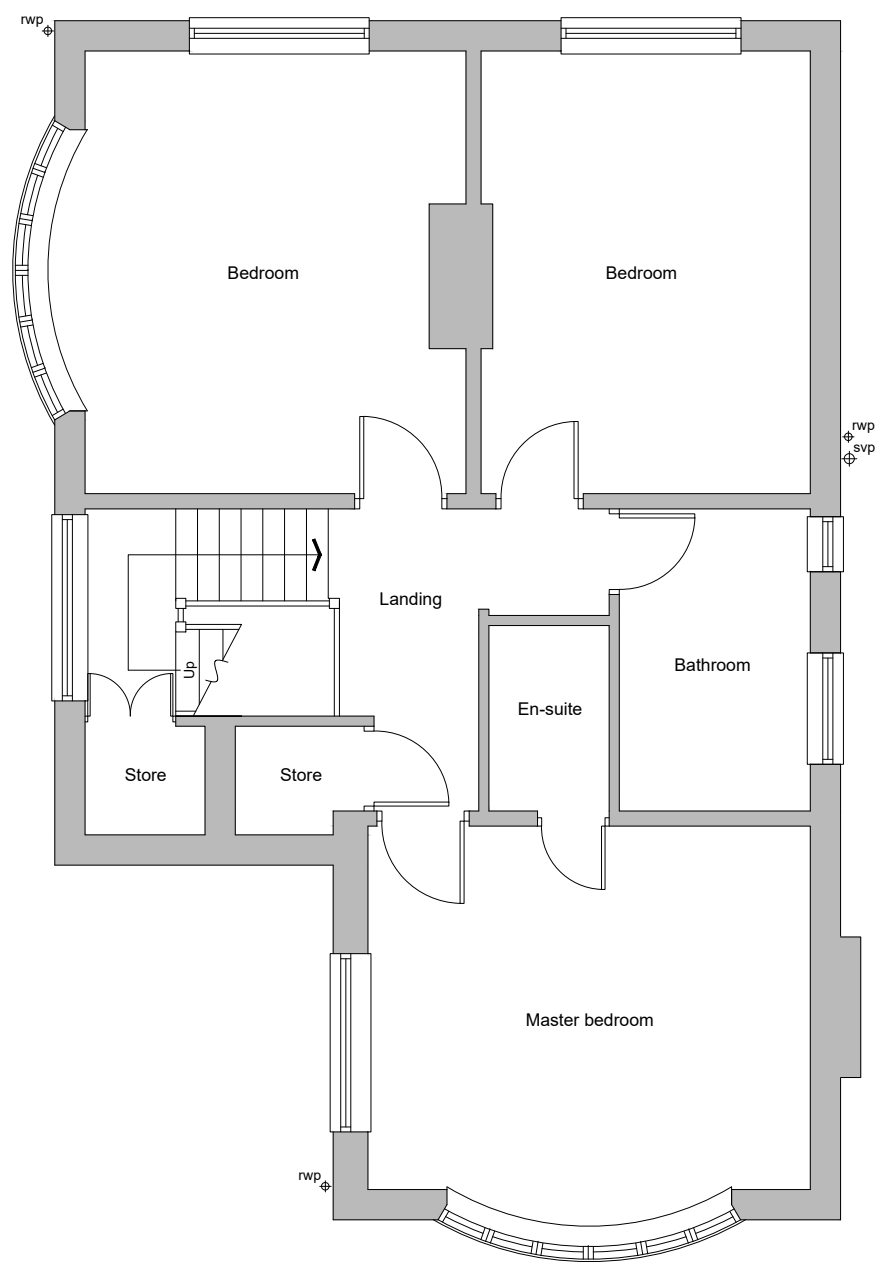


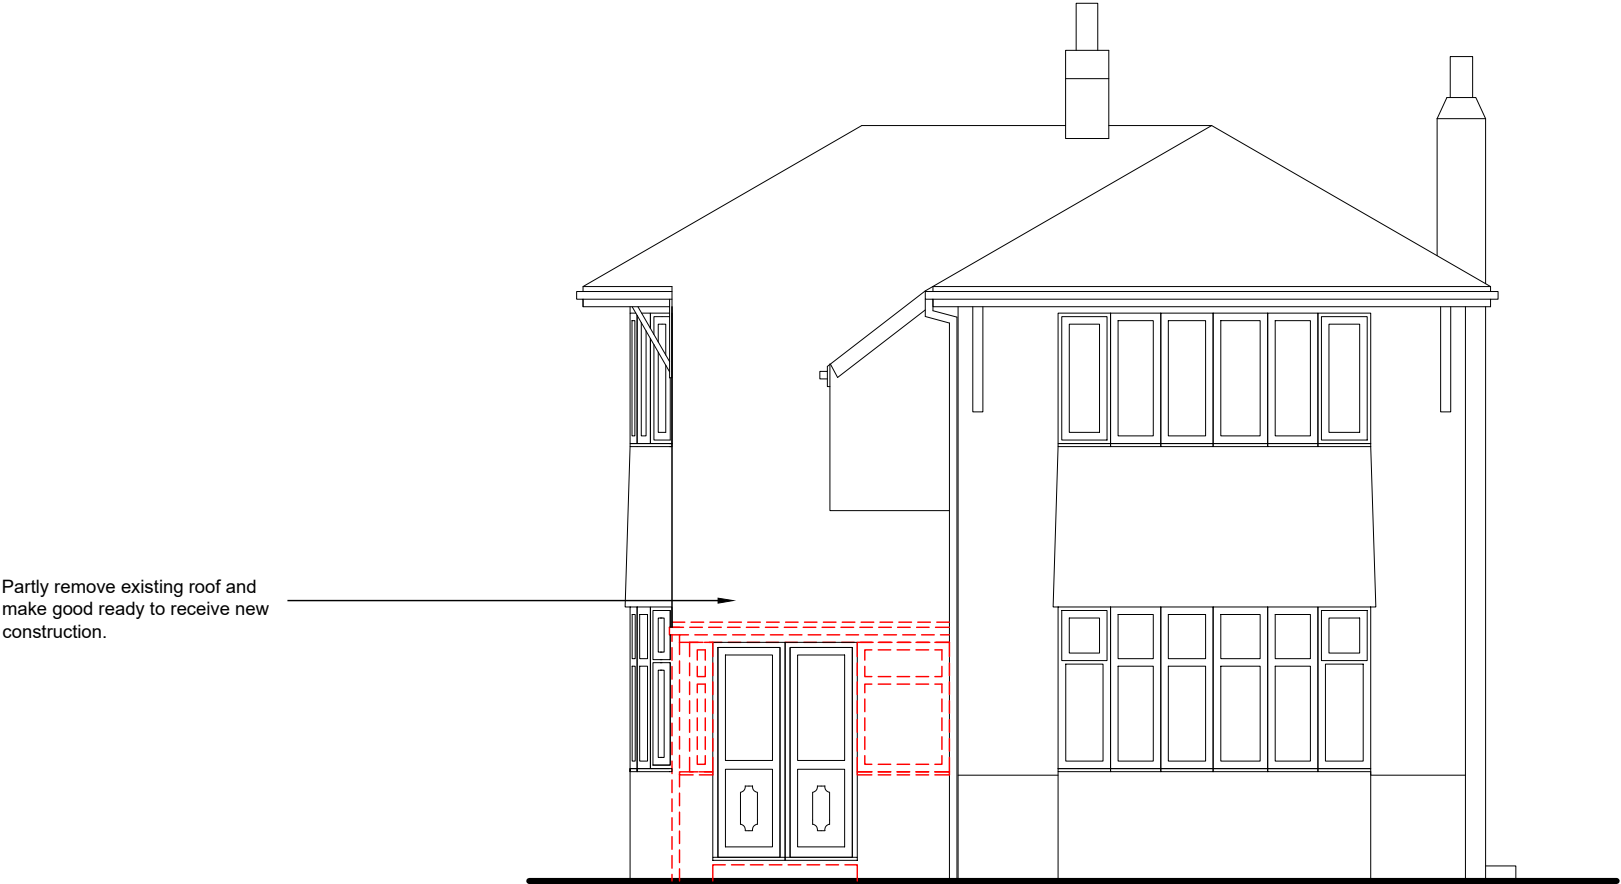

Front Elevation




Side Elevation

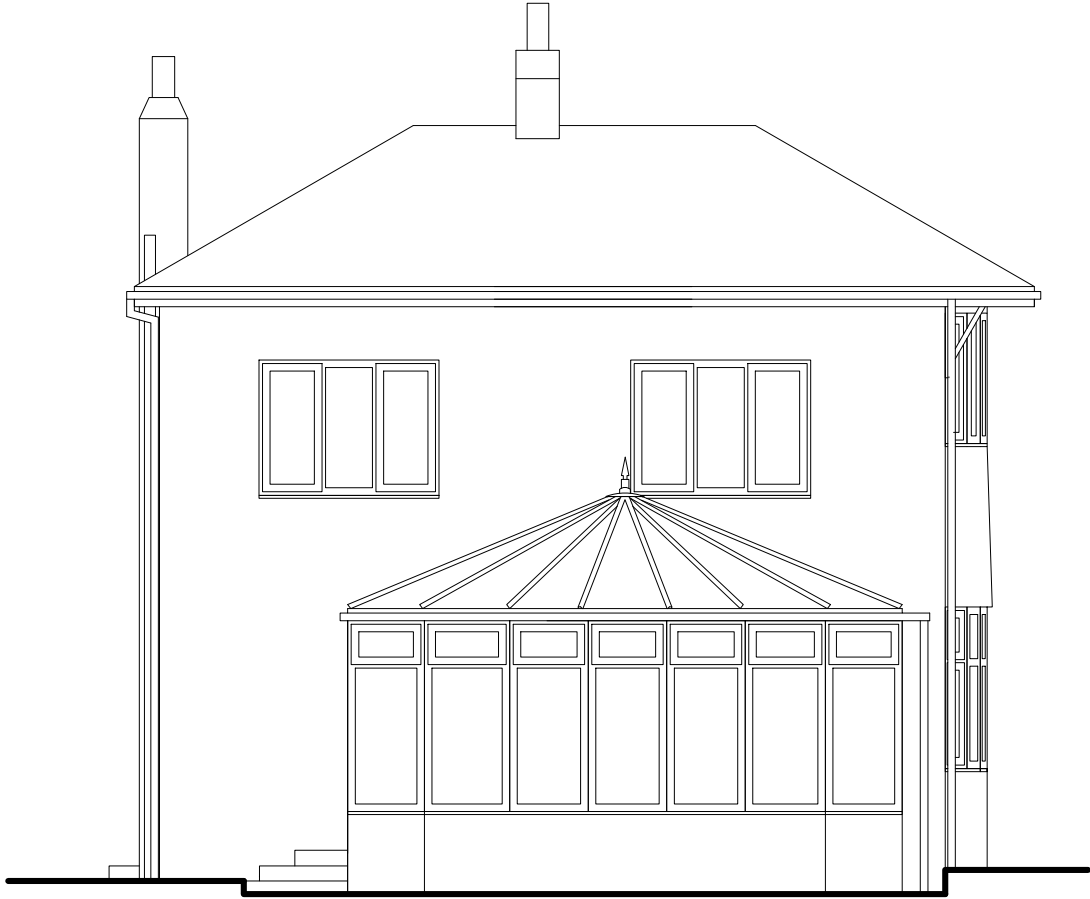


Rear Elevation




Side Elevation

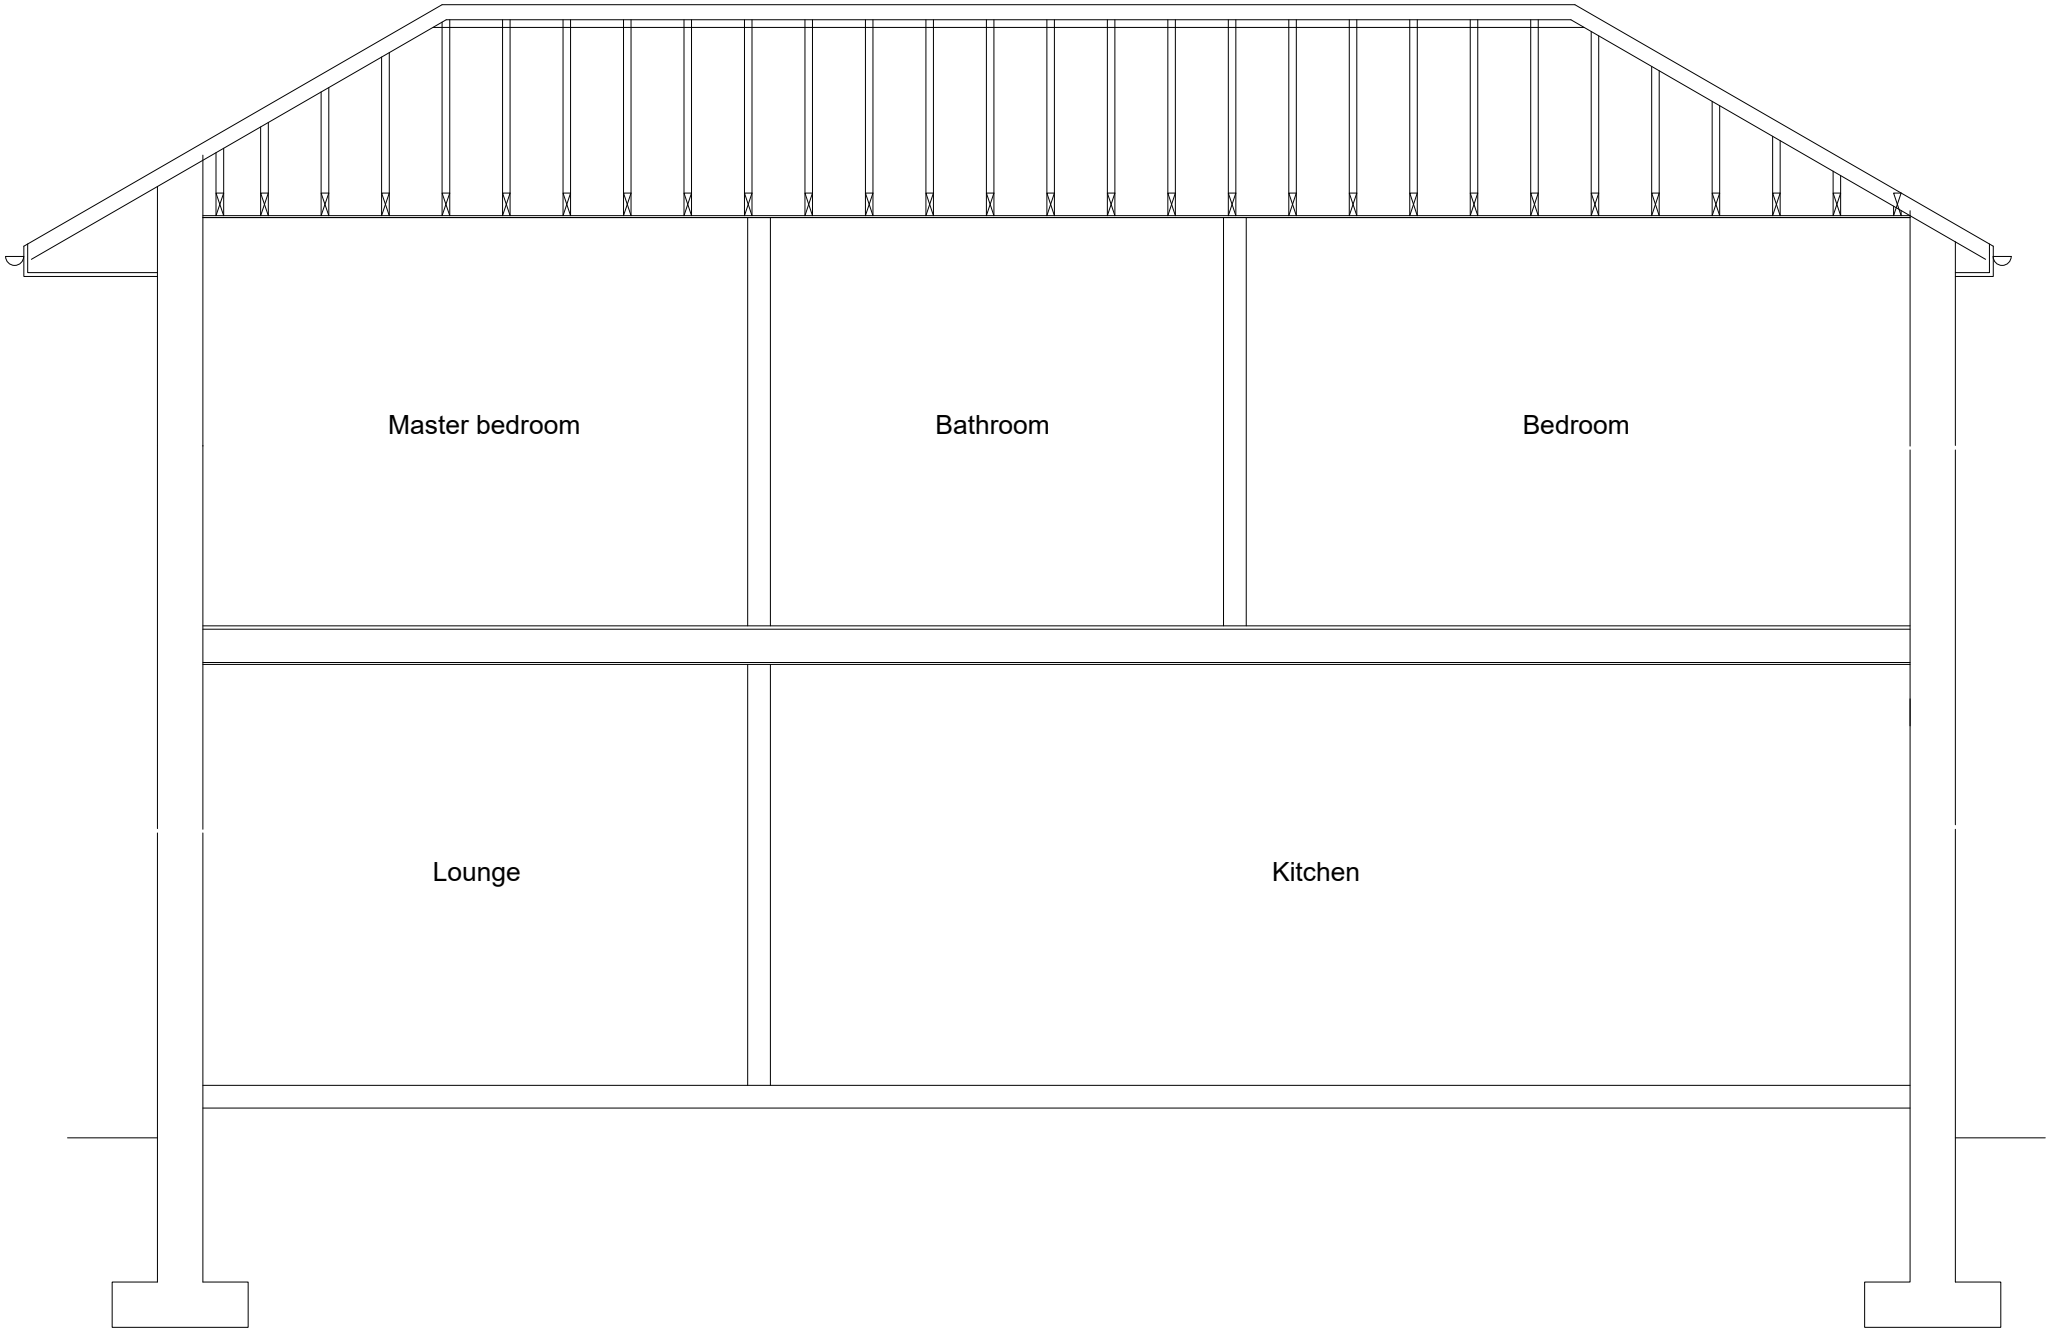

Section A-A

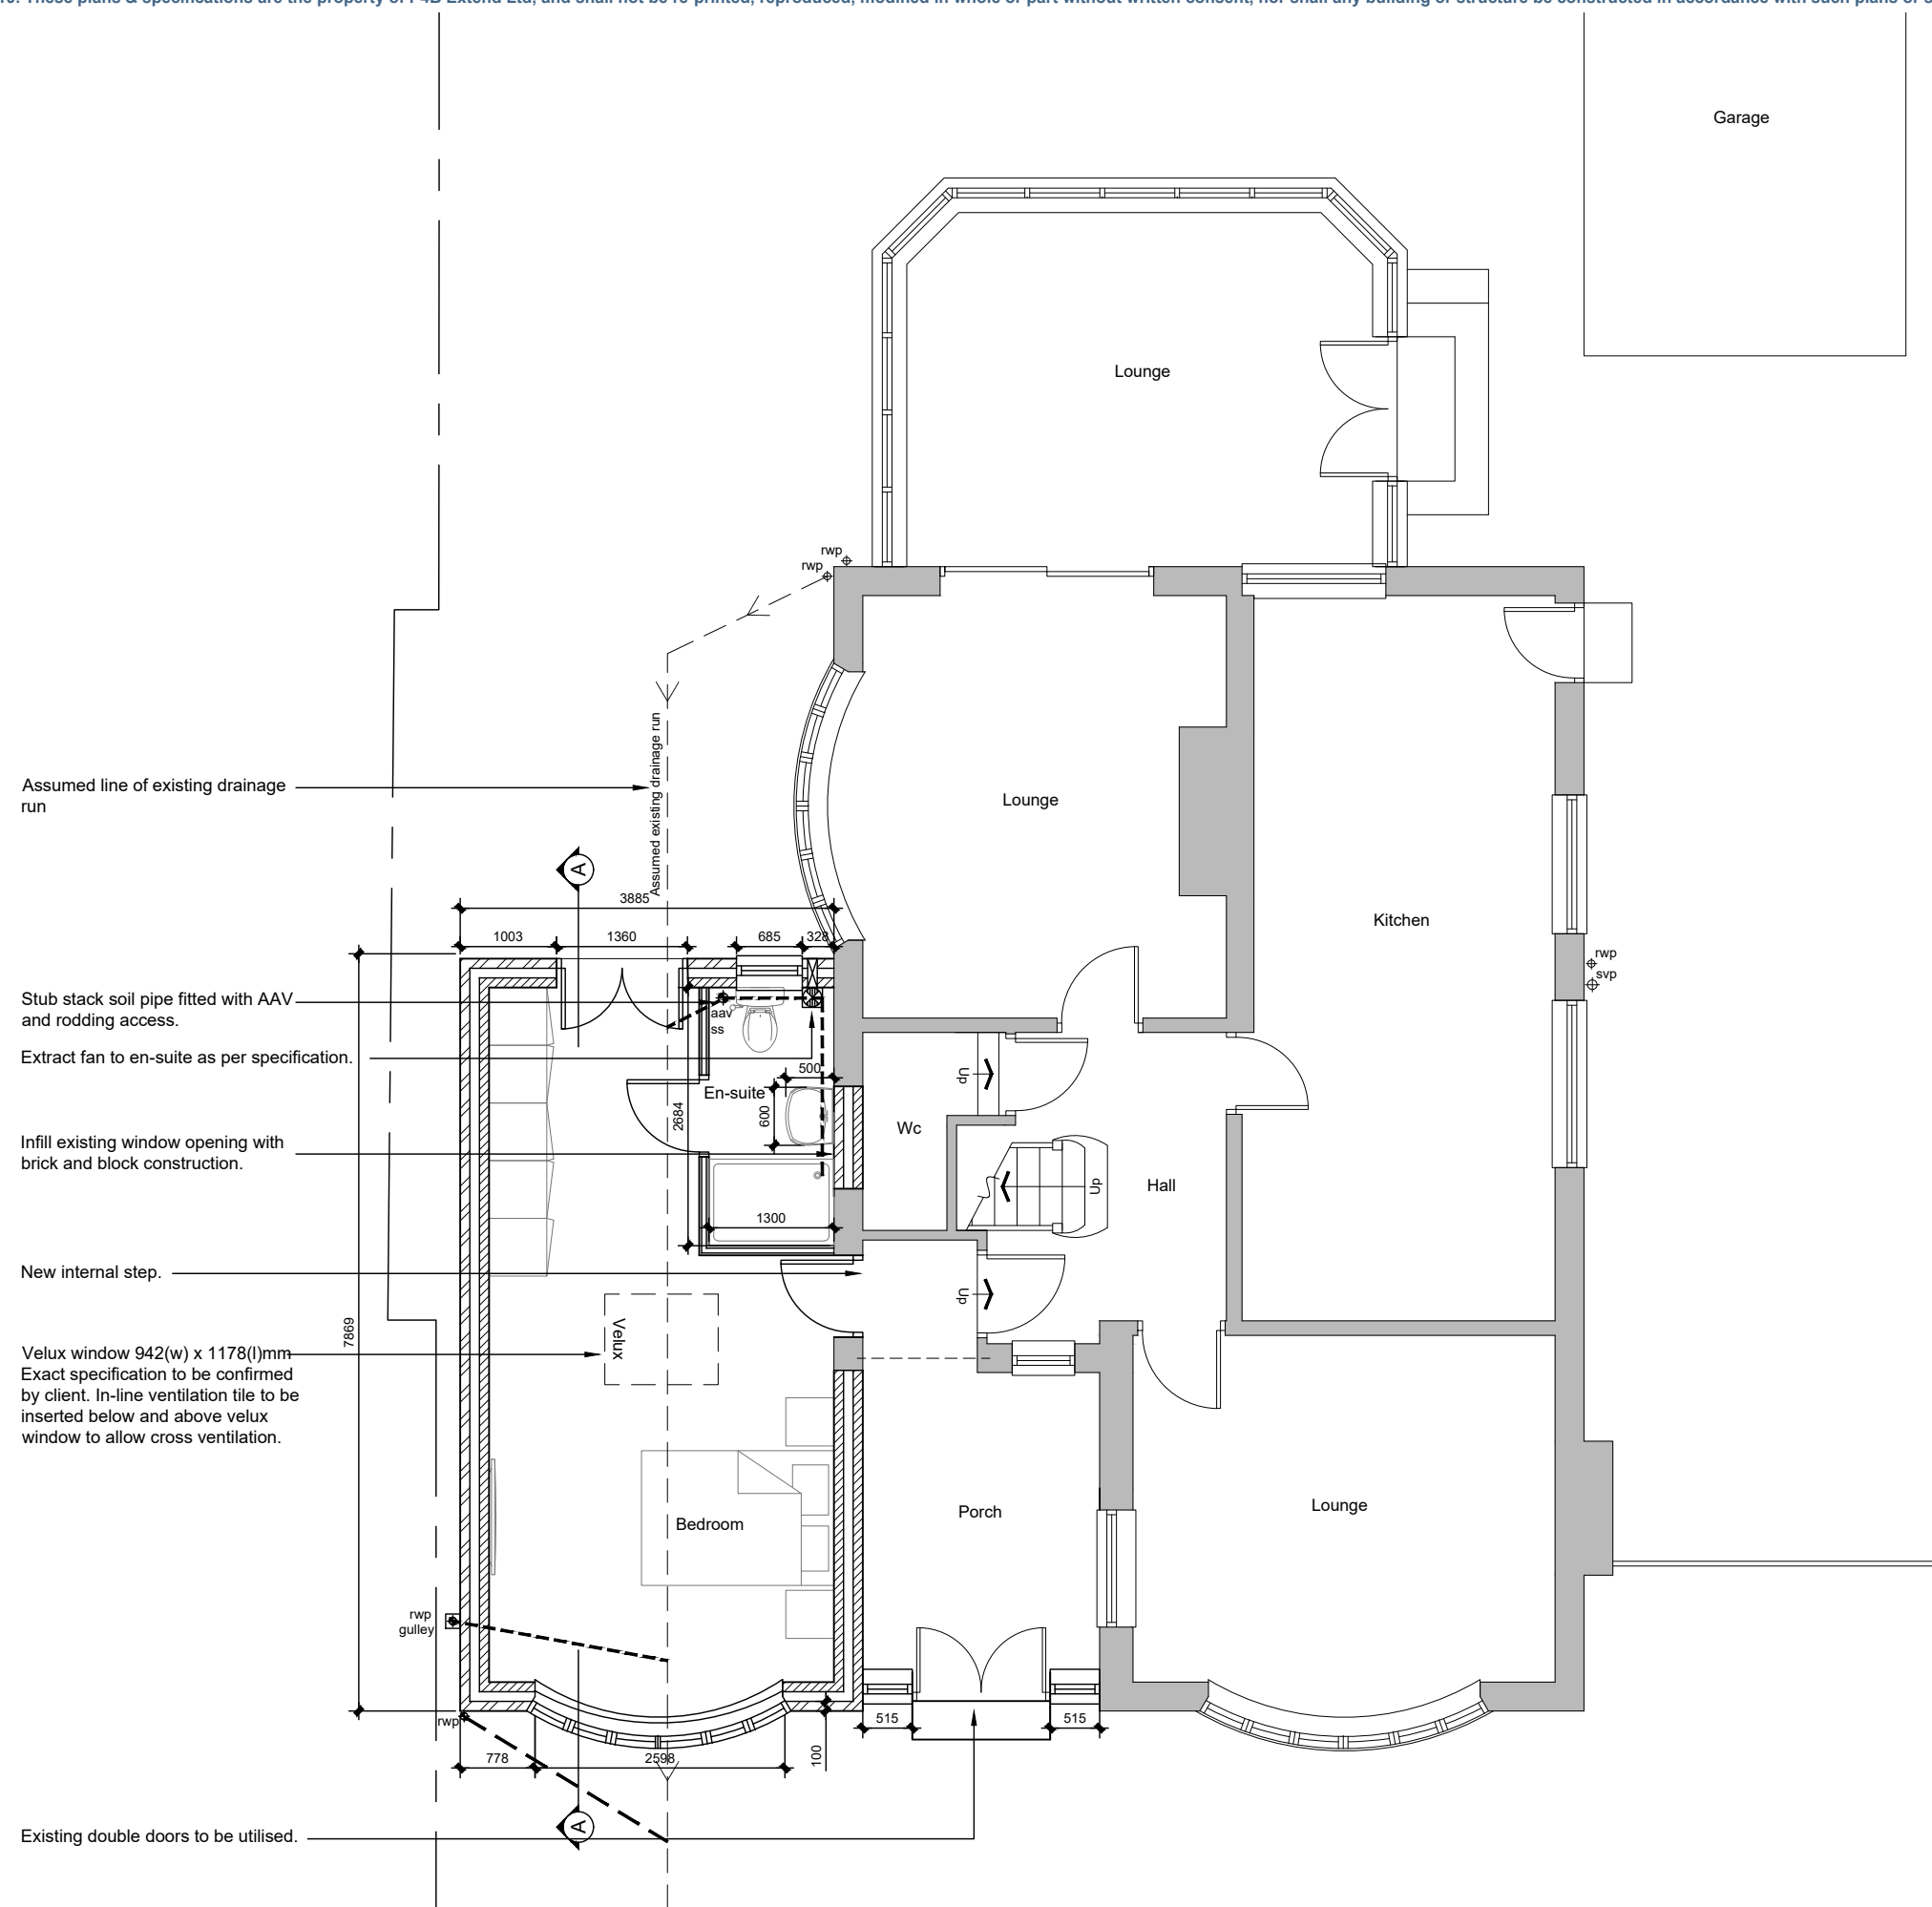

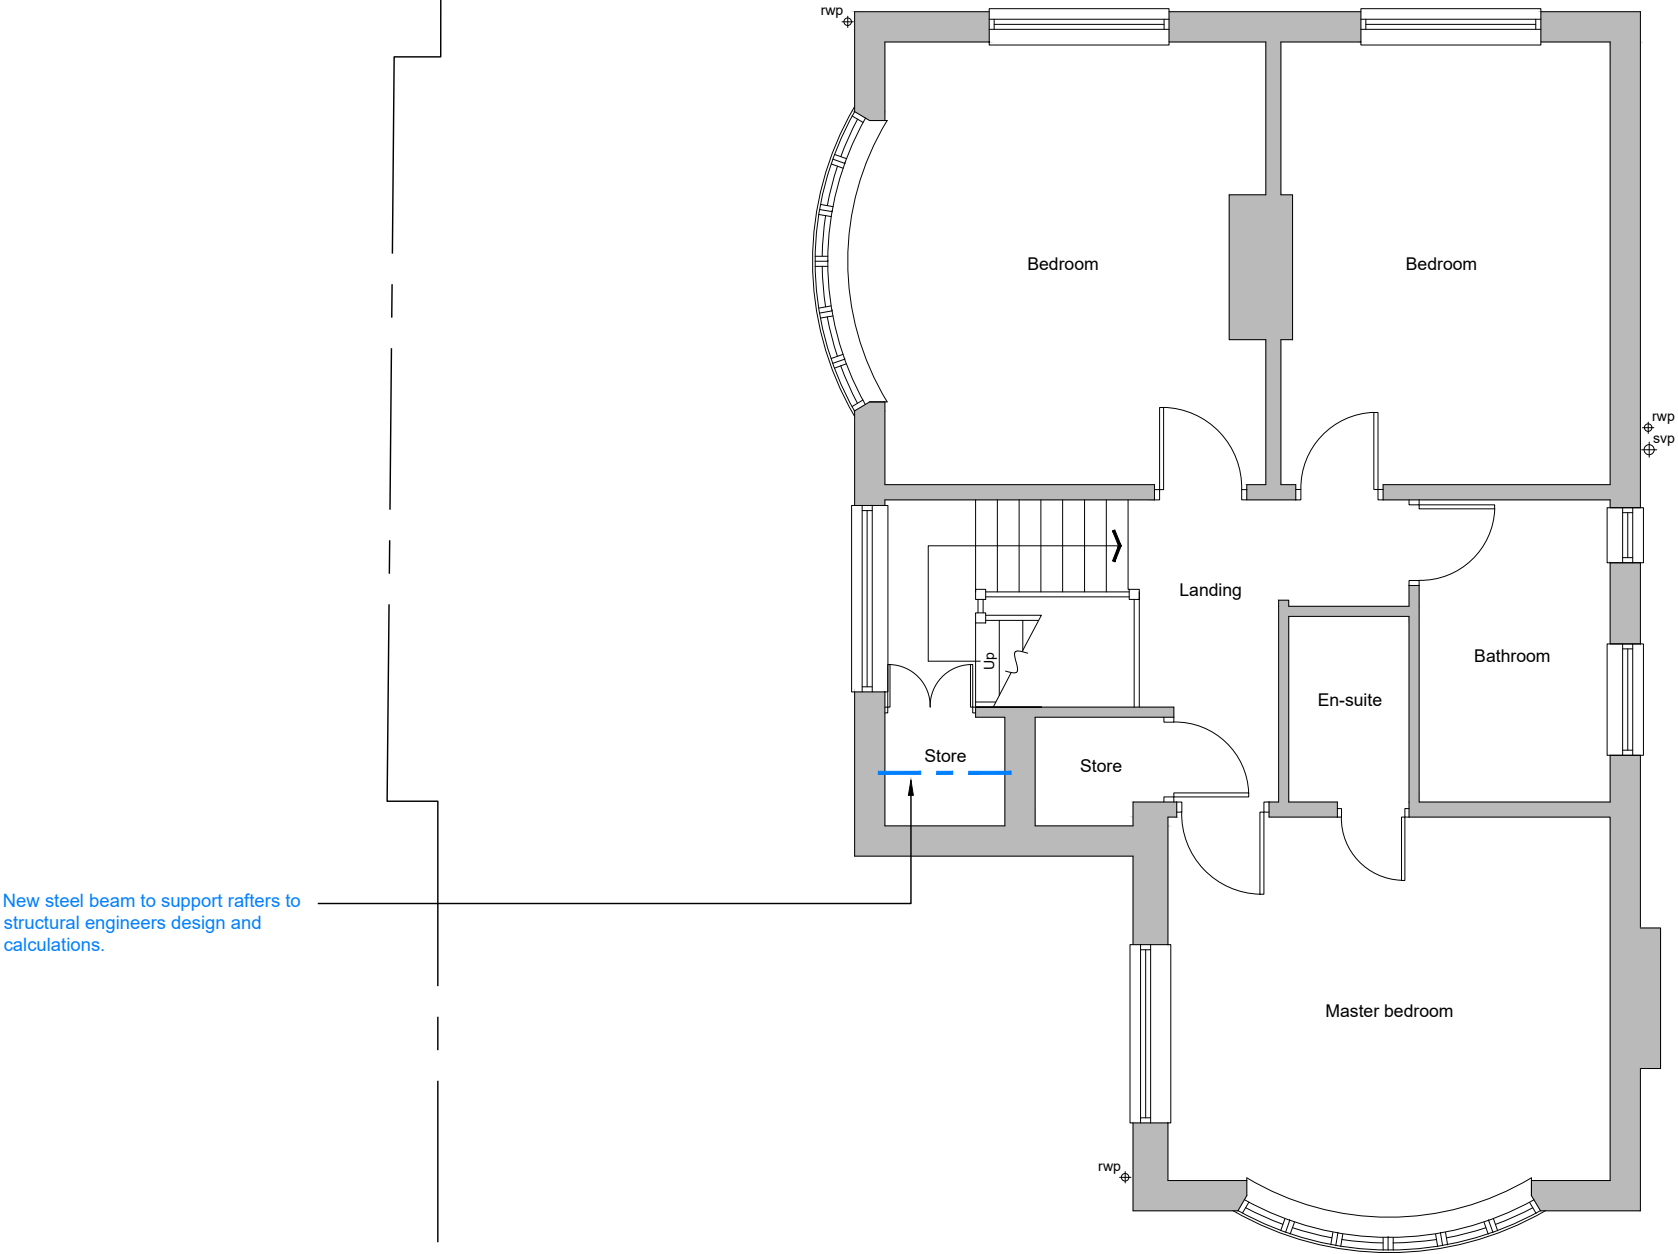




Front Elevation



Side Elevation

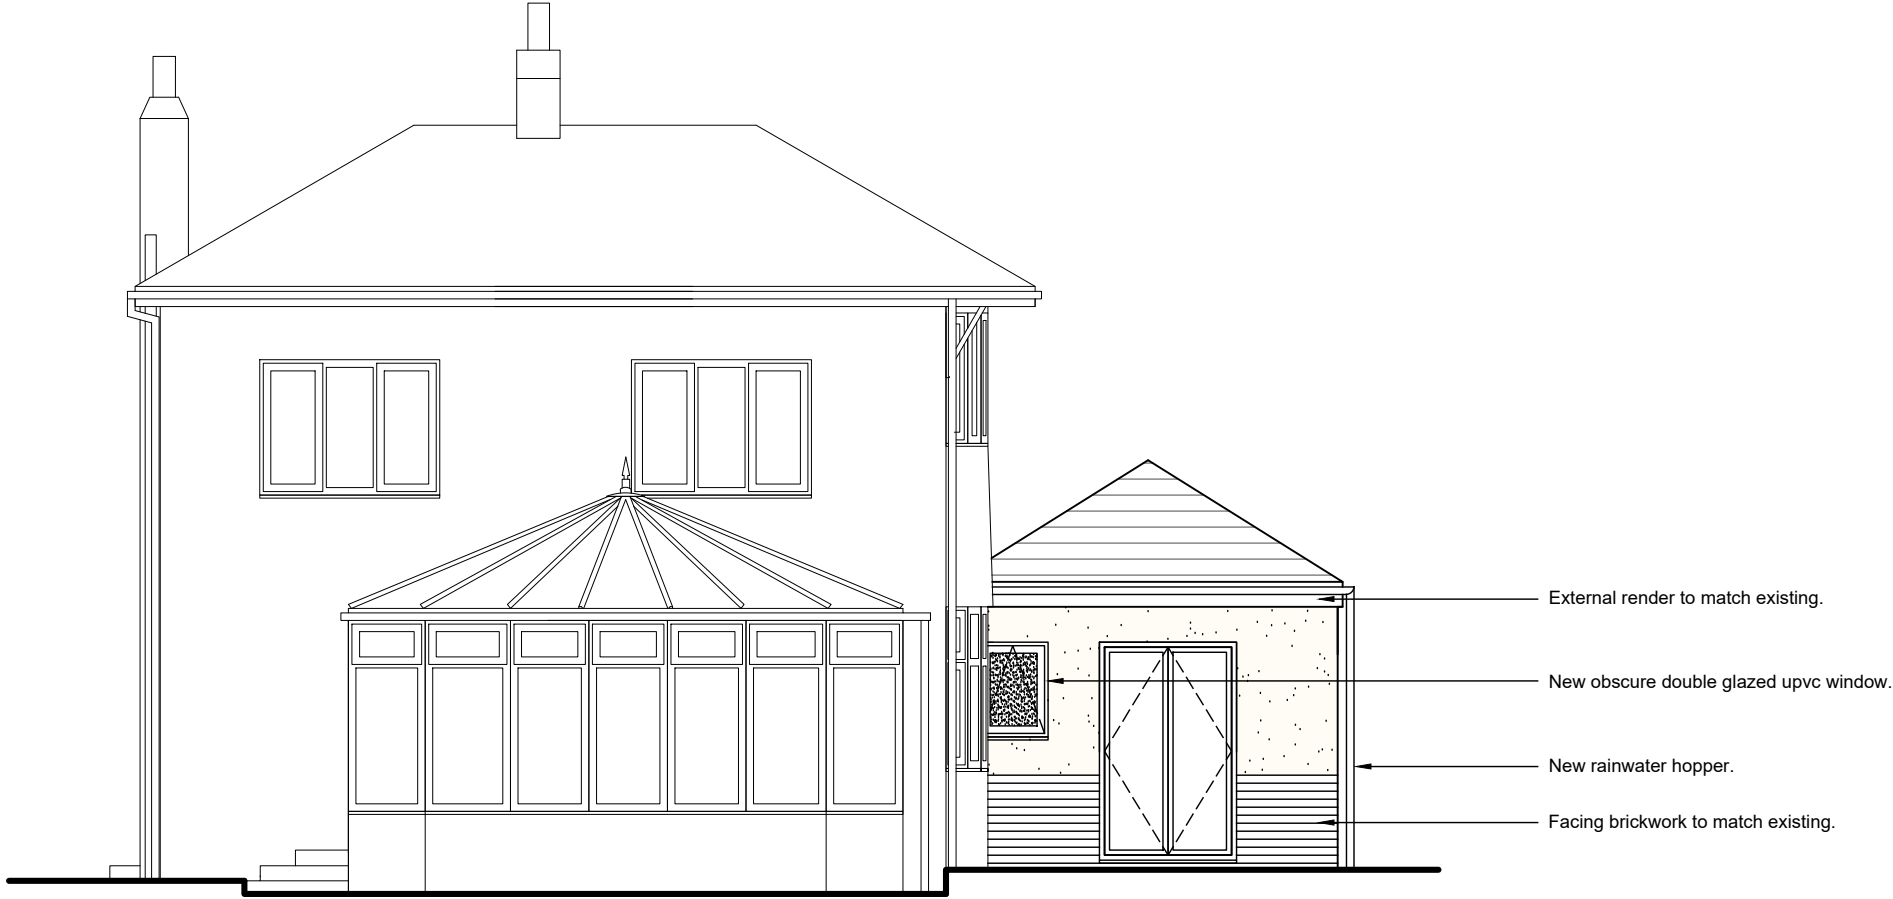

Rear Elevation



Side Elevation

