
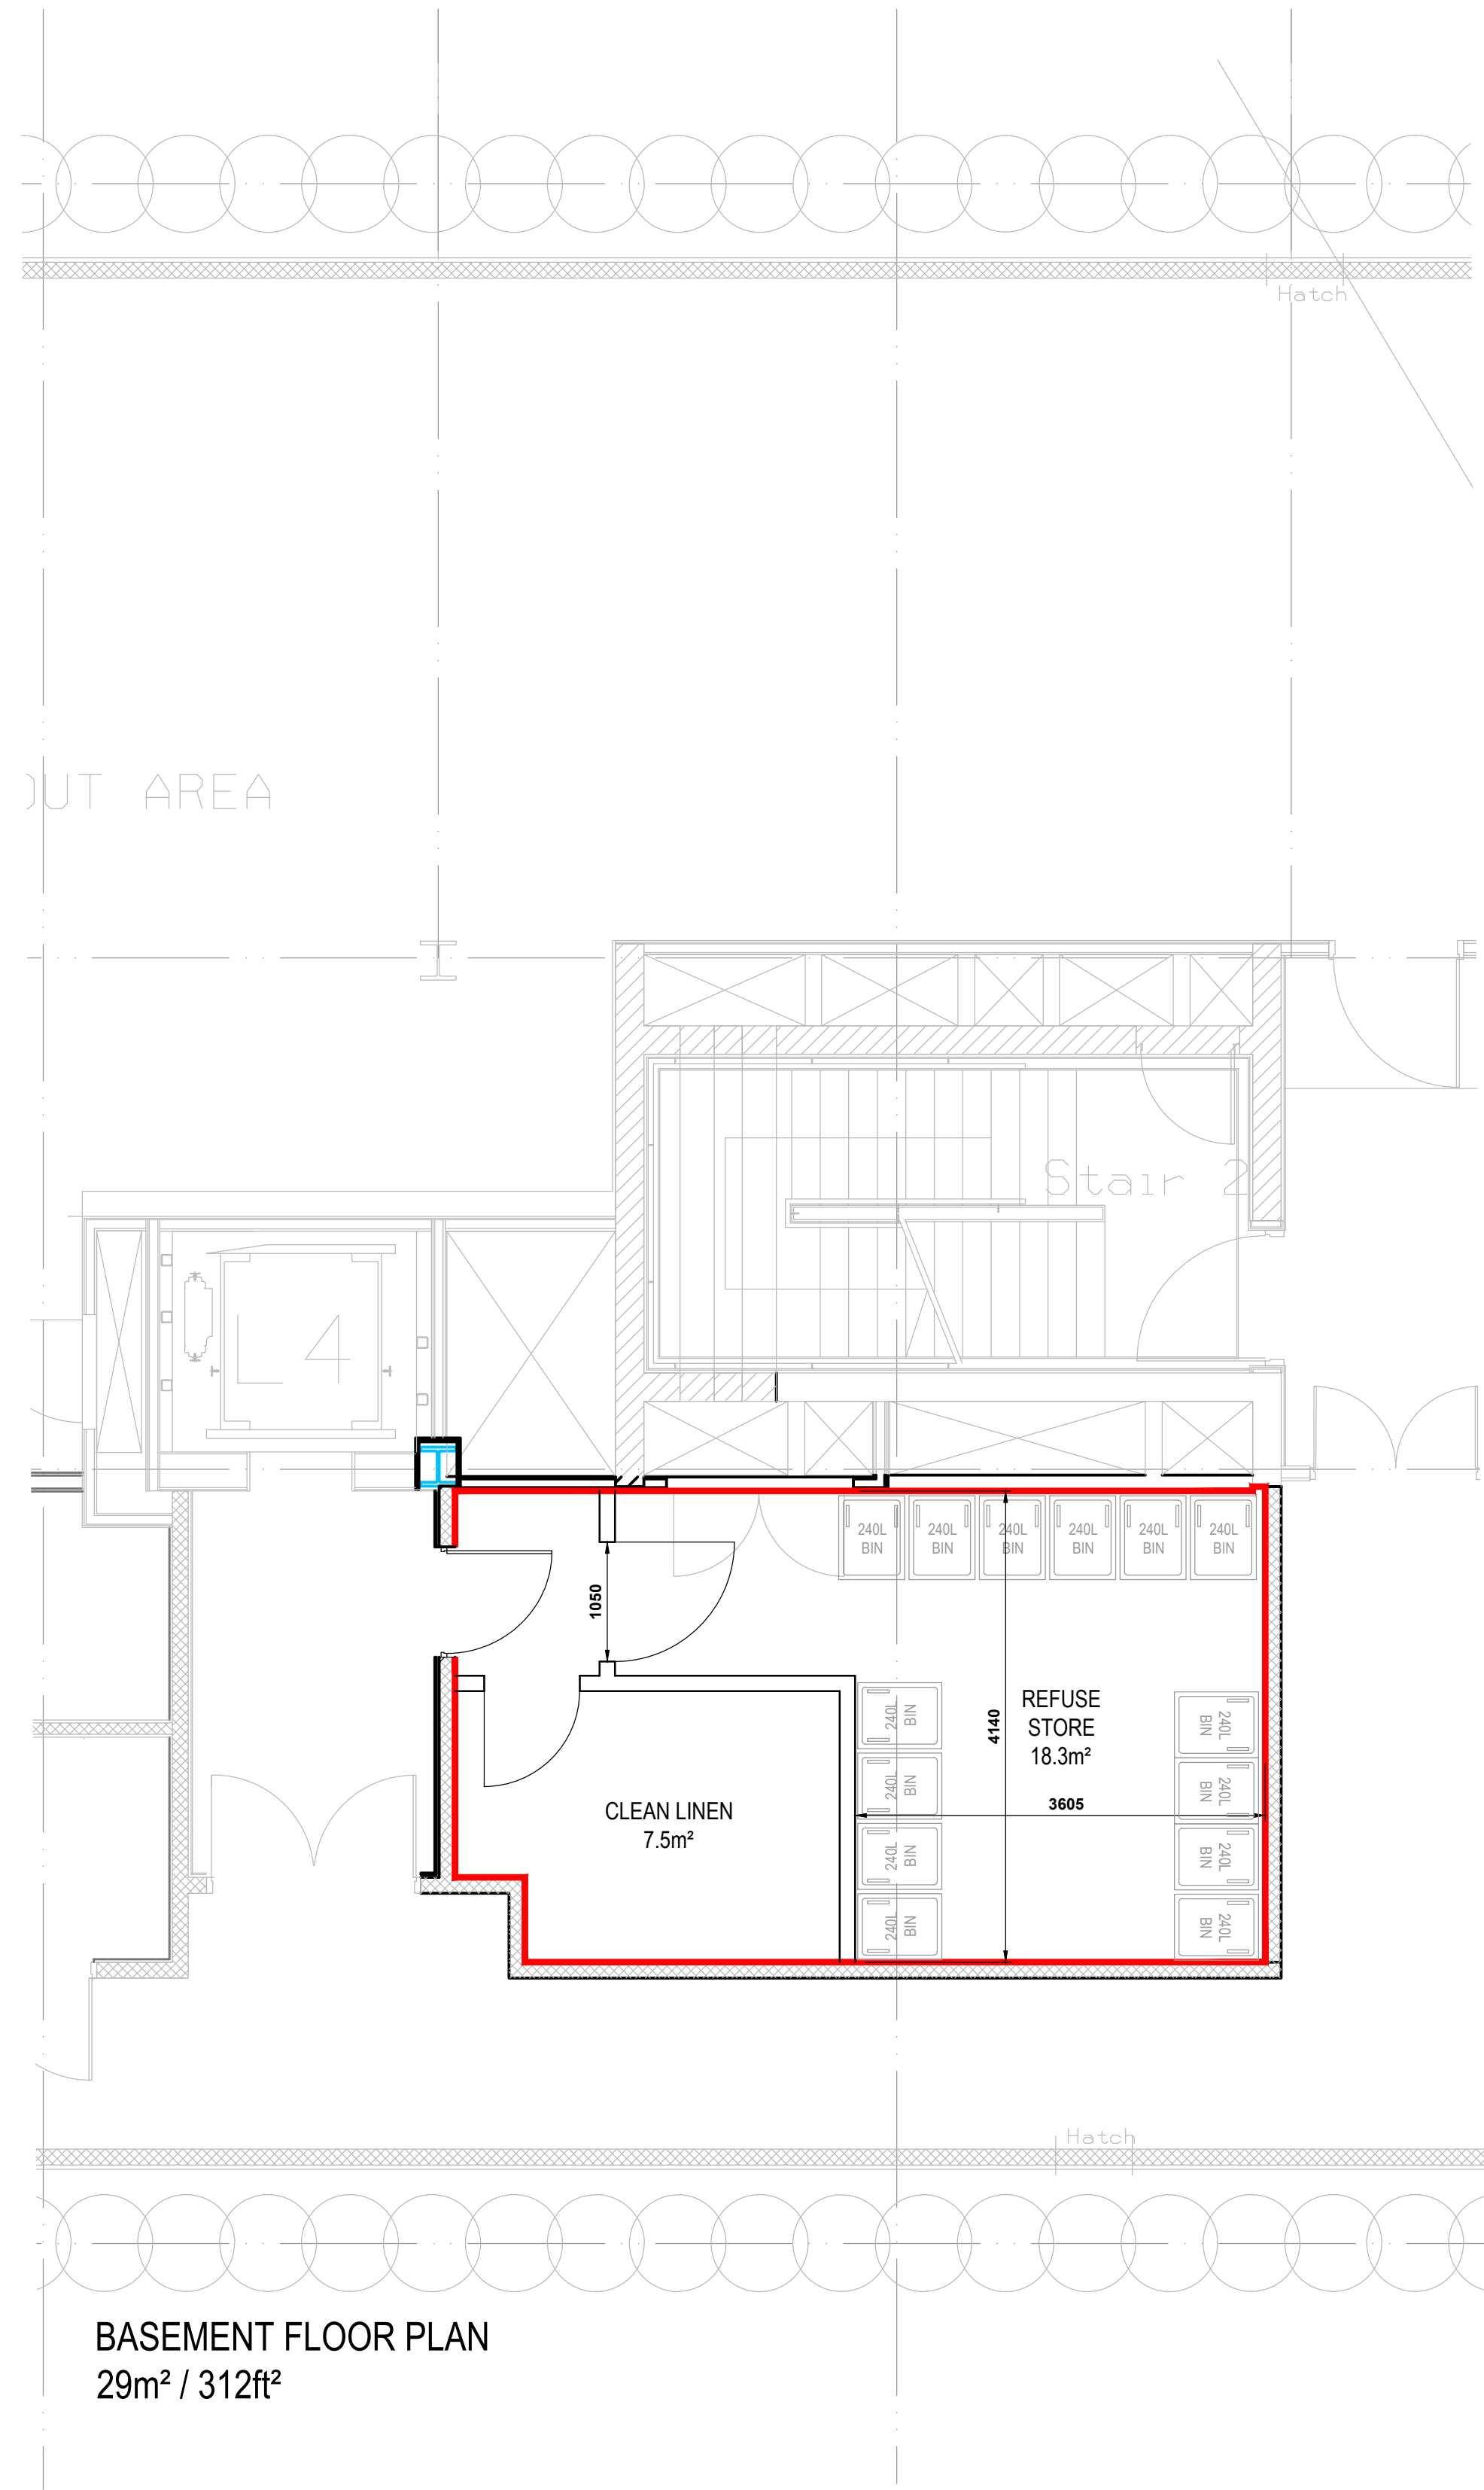
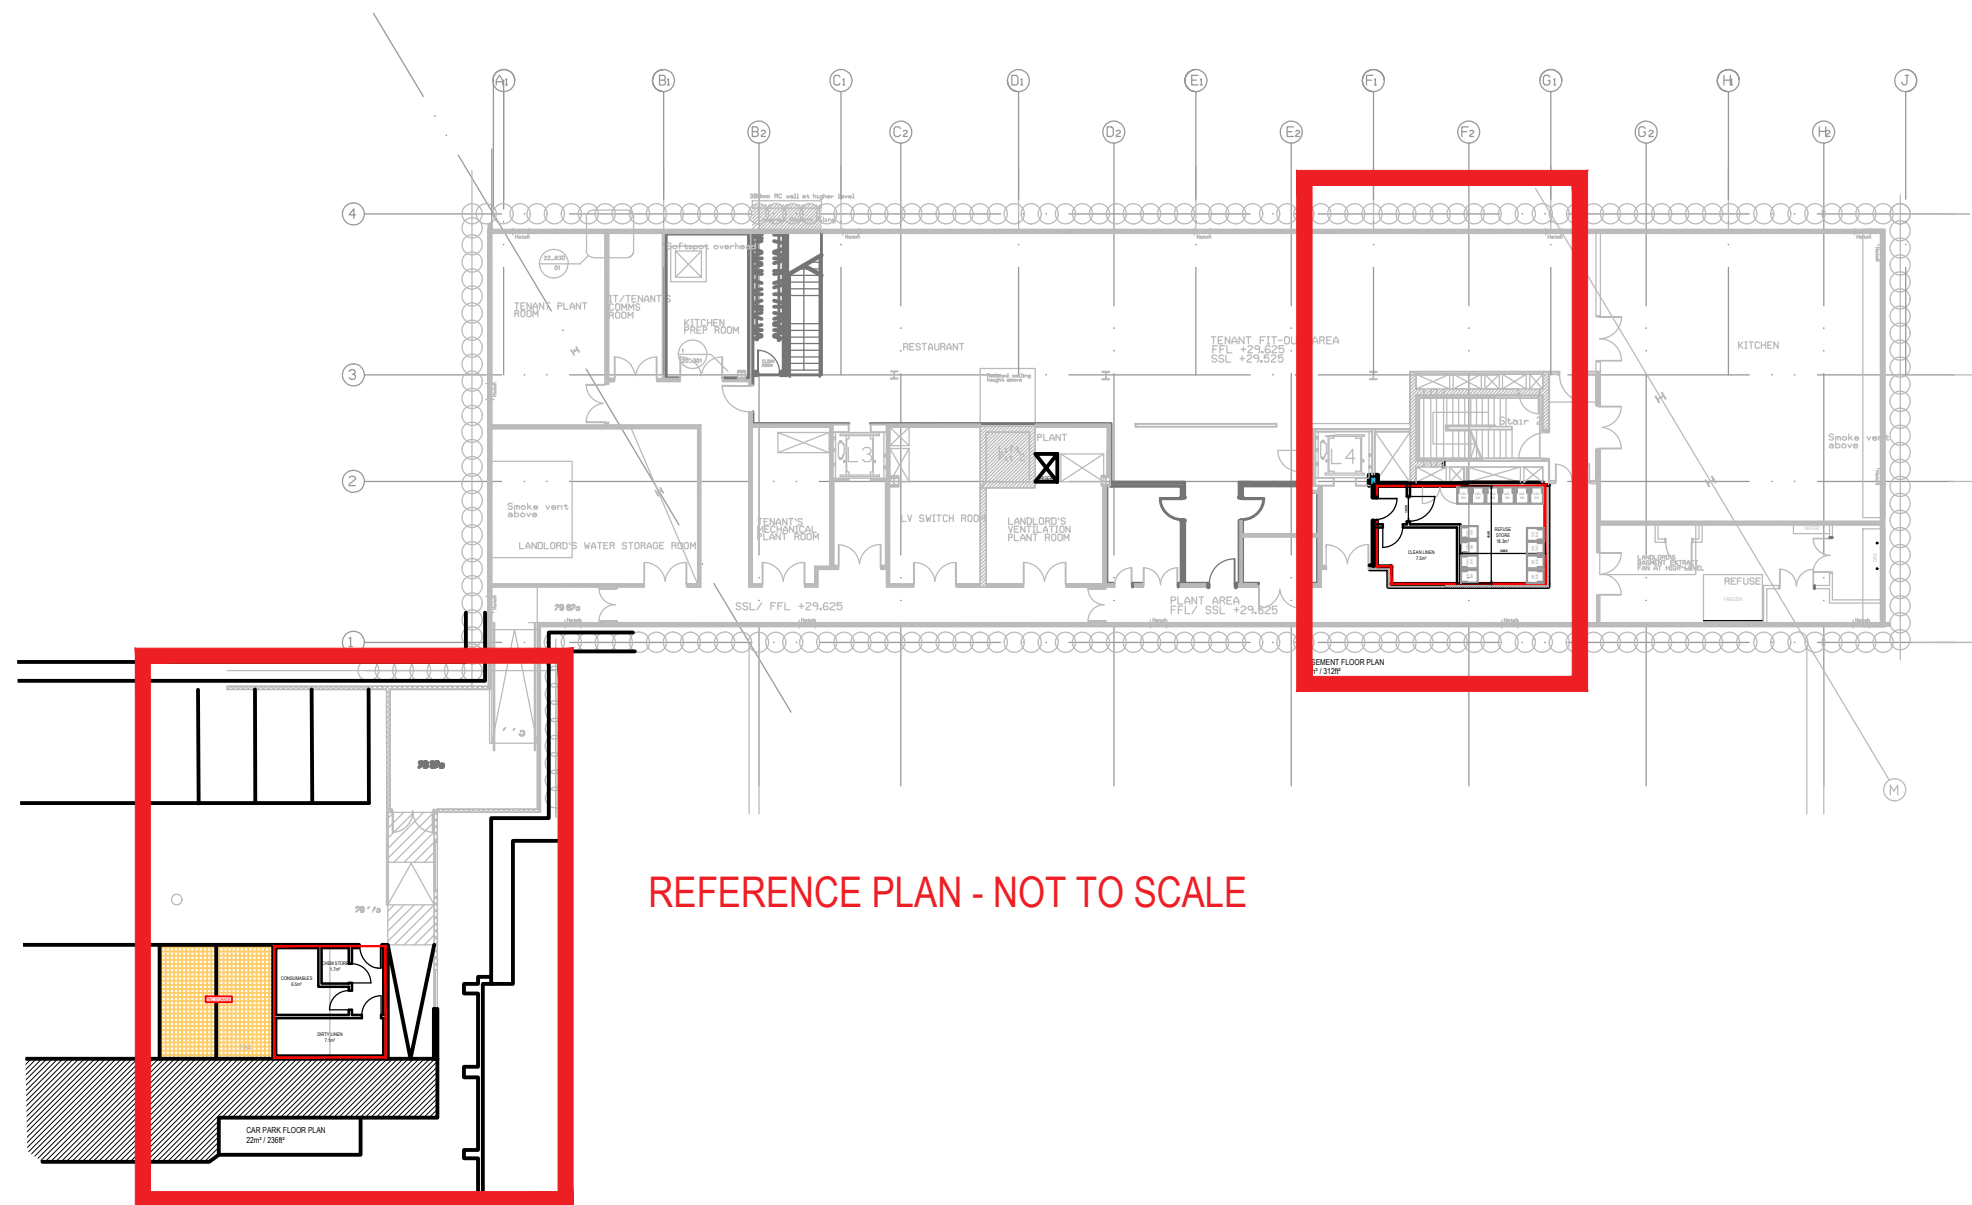


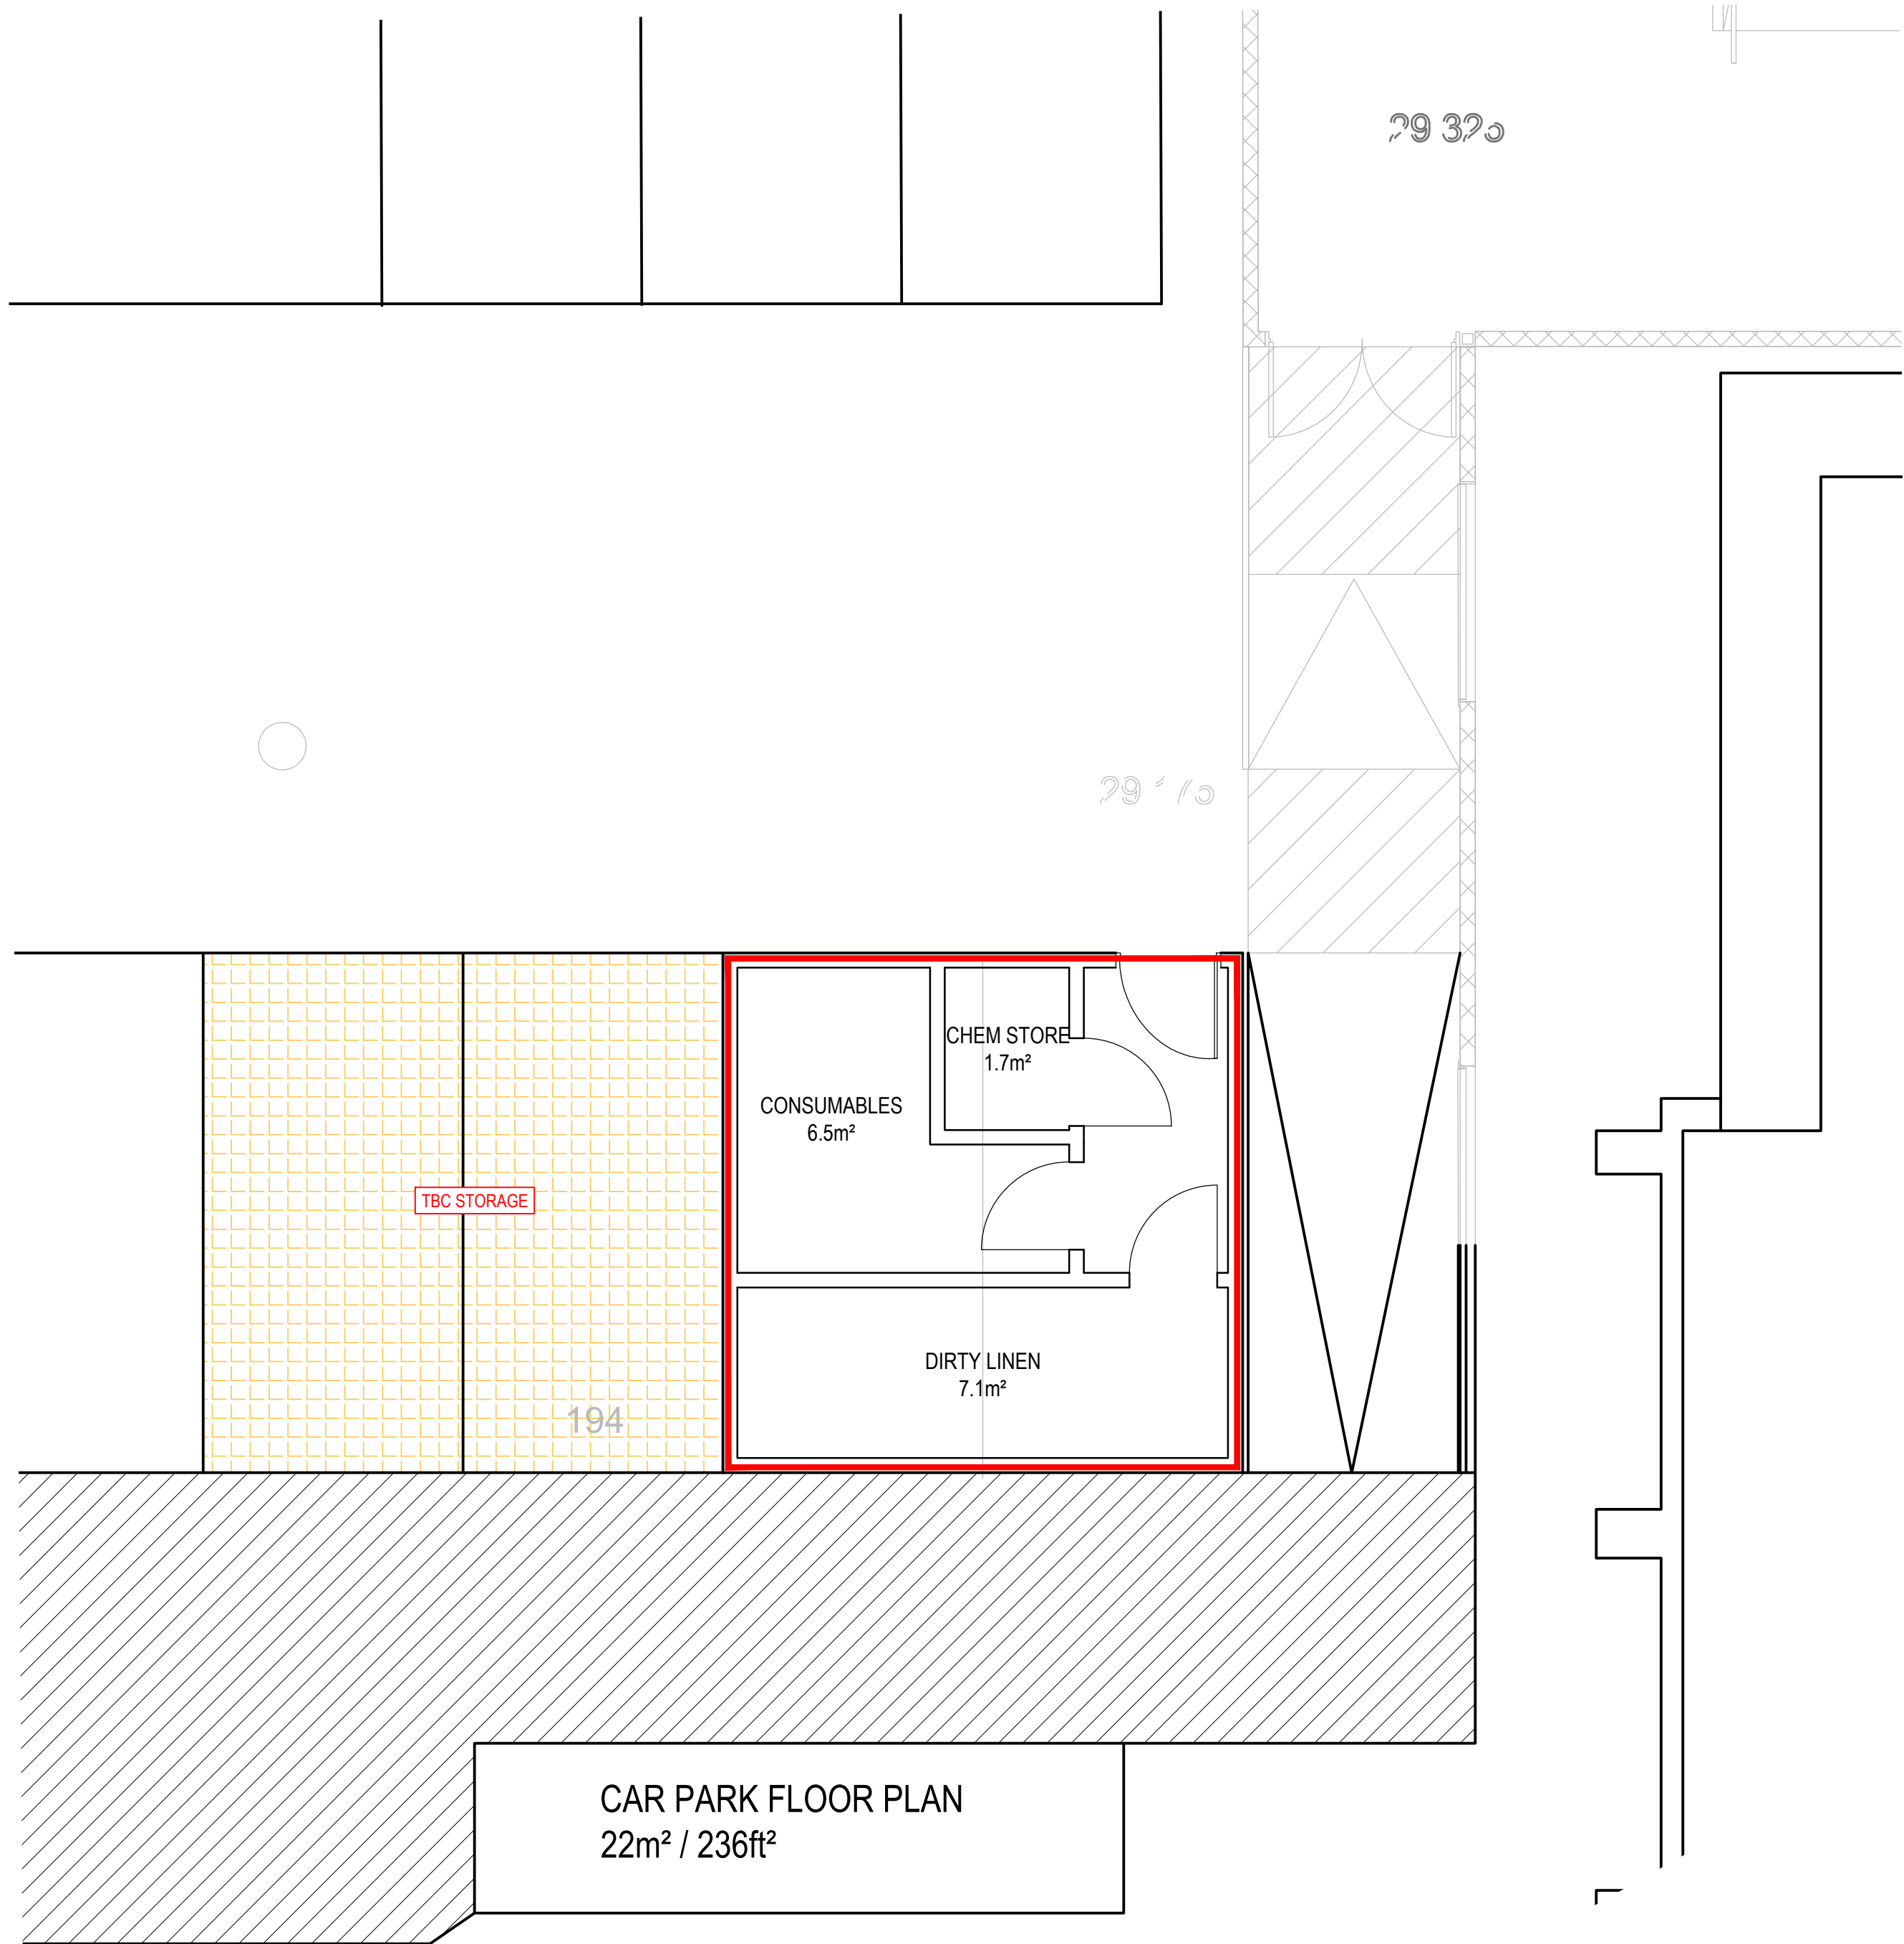

GENERAL NOTES


ALL DIMENSIONS TO BE CHECKED ON SITE PRIOR TO COMMENCEMENT OF WORKS - PLEASE REPORT ERRORS OR OMISSIONS TO THE ARCHITECT.

THIS DRAWING HAS BEEN PRODUCED FOR THE PURPOSES OF PLANNING AND BUILDING REGULATIONS APPROVALS ONLY AND IS NOT INTENDED TO BE A FULL WORKING DRAWING.

THIS DRAWING IS TO BE READ IN CONJUNCTION WITH ANY WRITTEN SPECIFICATIONS, SCHEDULES OF WORK AND STRUCTURAL ENGINEERS DETAILS AS APPROPRIATE.

THIS DRAWING IS THE COPYRIGHT OF PUMP HOUSE DESIGNS AND ANY FURTHER REPRODUCTION OF THE PLAN IS NOT PERMITTED WITHOUT OBTAINING PRIOR CONSENT.

© CROWN COPYRIGHT - LICENCE NO. 100032237

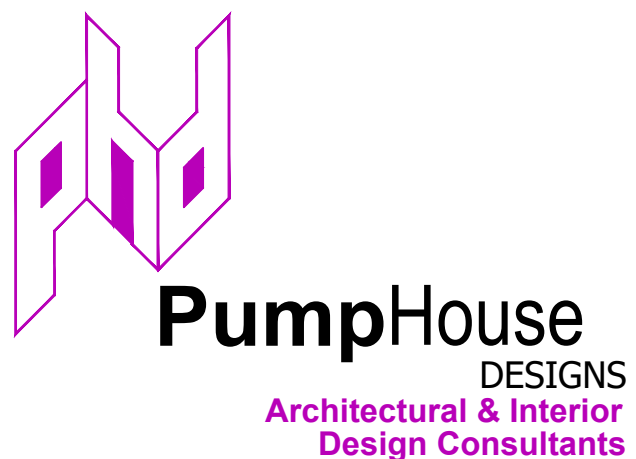

Pump House Yard
The Green
Sedlescombe
East Sussex
TN33 0QA
info@pumphousedesigns.co.uk
www.pumphousedesigns.co.uk

T: 01424 871120

F			
E			
D	BINS INDICATED	AT	15.12.21
C	CAR PARK STORE AMENDED	PB	25.10.21
B	CAR PARK DEMISE ADDED	AG	19.08.21
A	CLIENT AMENDMENTS	PB	20.04.21

SEXY FISH
2 SPINNINGFIELDS SQUARE
MANCHESTER
M3 3AE

PROPOSED GA - BASEMENT PLAN

DRAWN BY - A WEST
DATE - MARCH 2020
SCALE - 1:50 @ A1

DRAWING No. 4322 / 464 / 203 / D

