


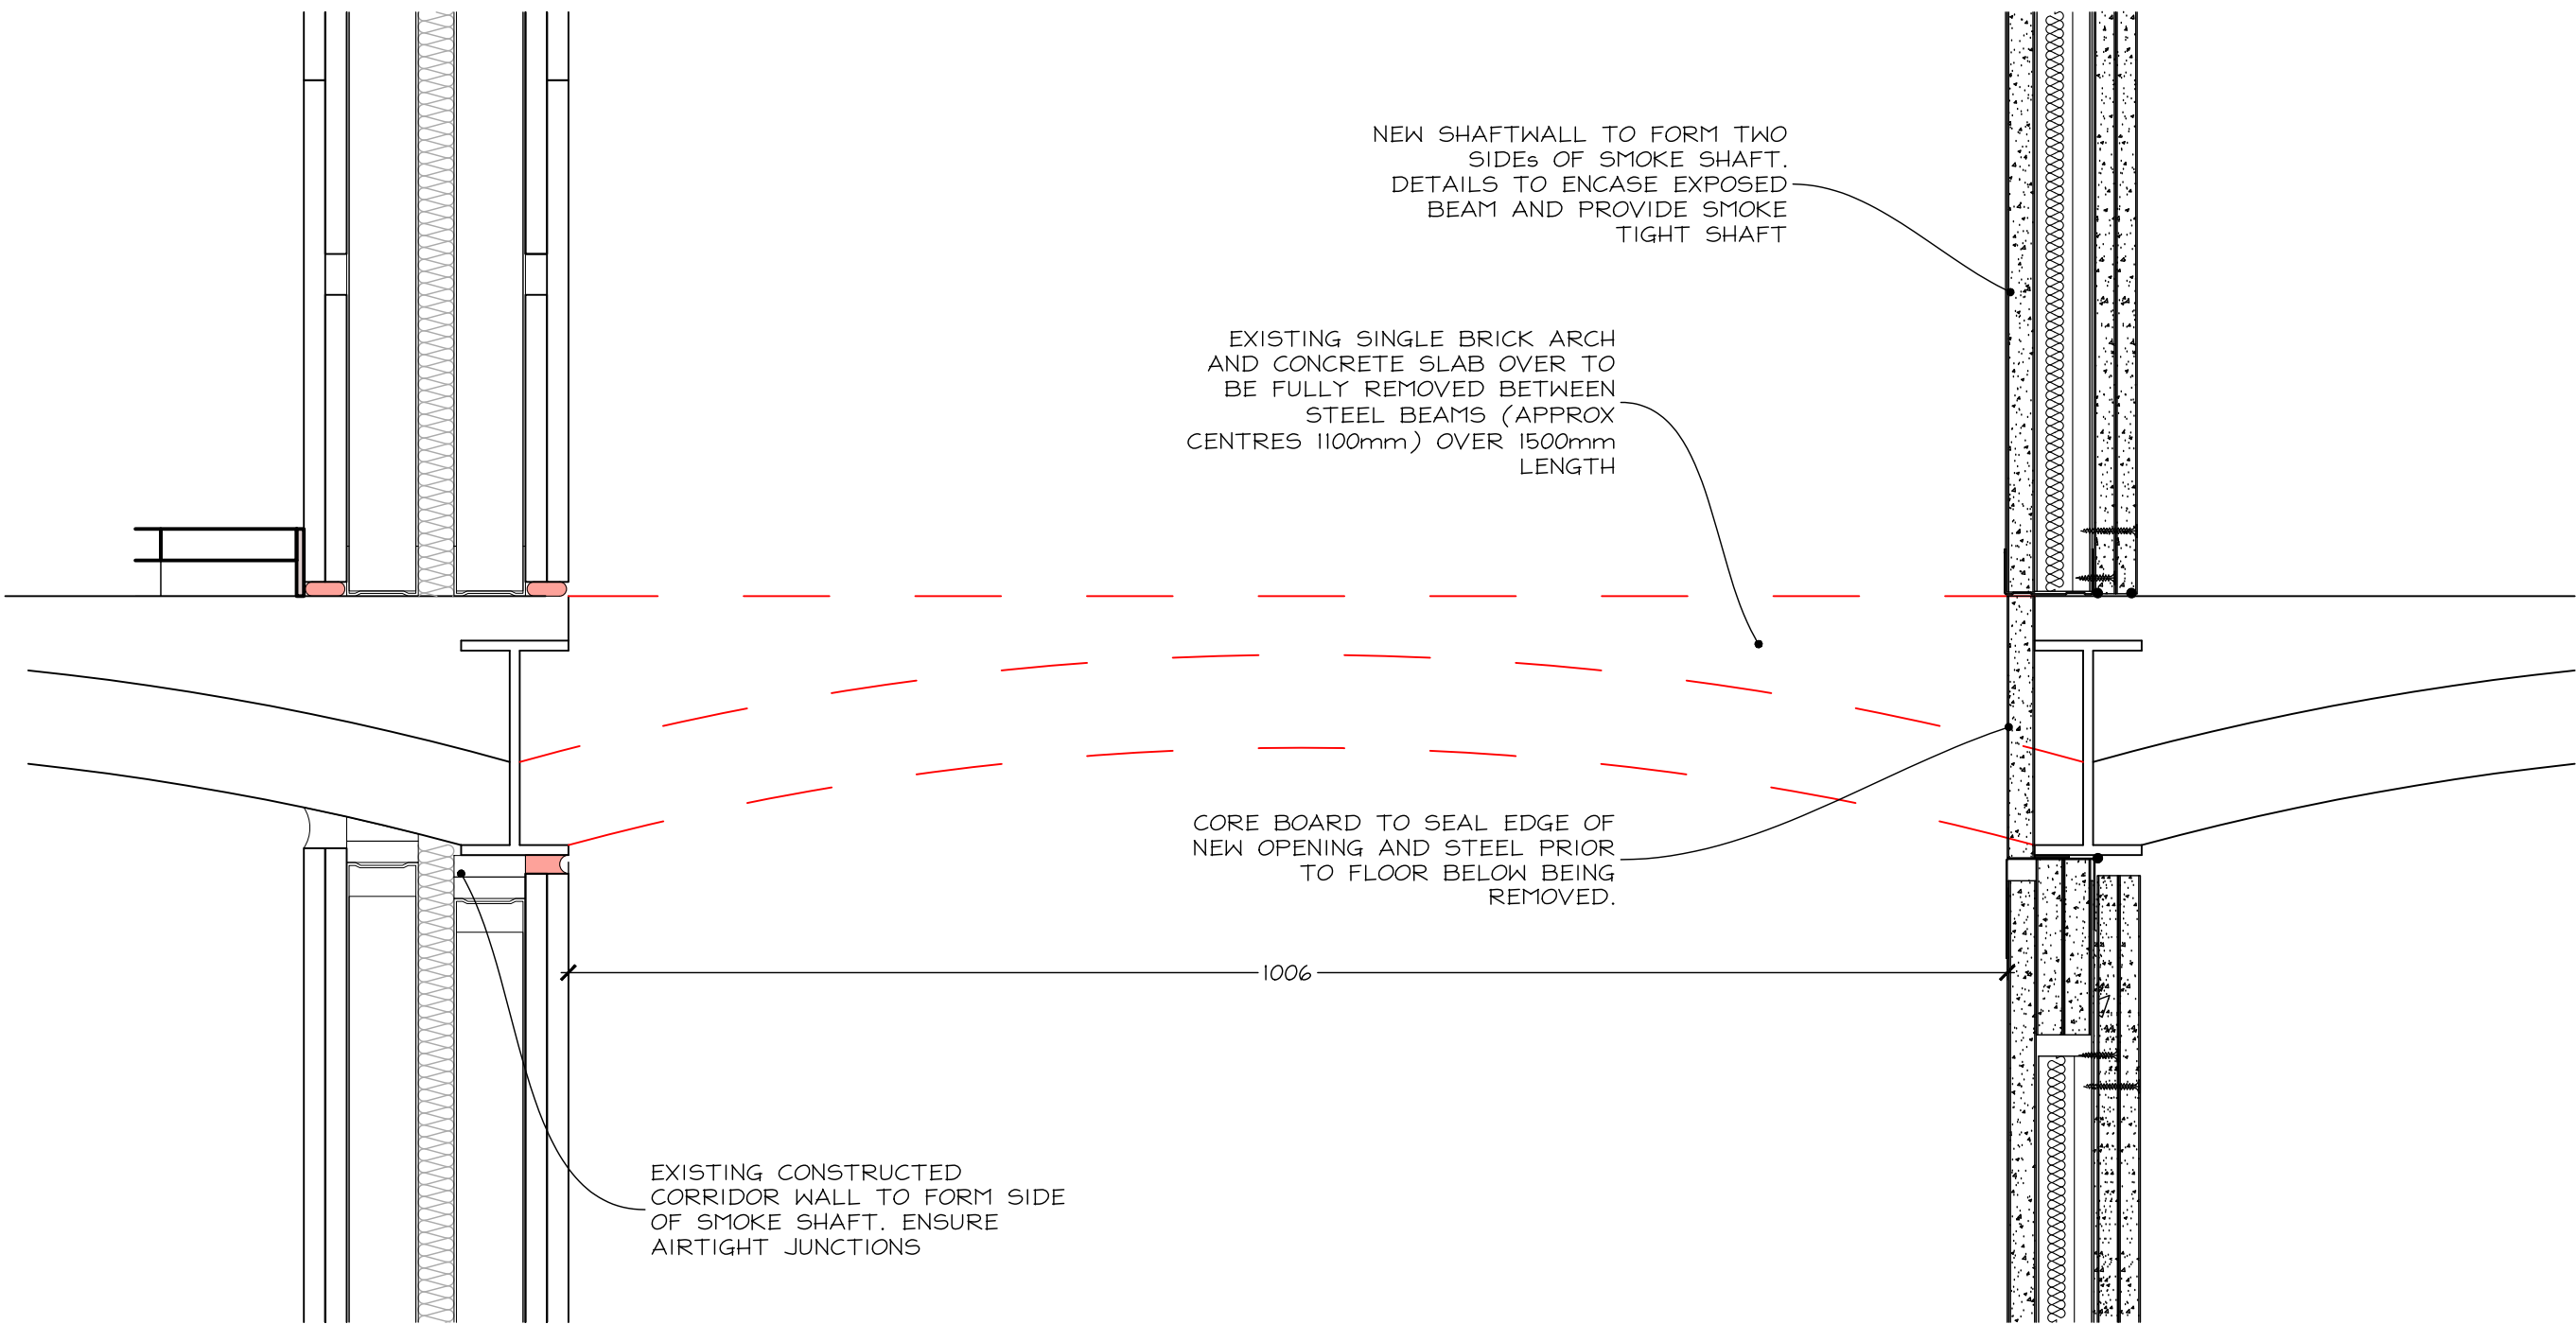


PROPOSED SMOKE SHAFT
OPENING UP WORKS
SCALE 1:5


PROPOSED SMOKE SHAFT FROM FIRST
FLOOR TO TOP FLOOR CEILING.
SMOKE SHAFT TO PROVIDE MIN
1000mm WIDTH AND 1500mm DEPTH
TO ENSURE MIN CLEAR AREA OF 1.5m2
FLOOR AREA




PHOTO OF TYPICAL INTERNAL SMOKE VENT
INSTALLATION WHICH WILL BE INSTALLED IN THE
CORRIDOR WALL. PHOTO PROVIDED BY DYER
ENVIRONMENTAL CONTROLS LTD

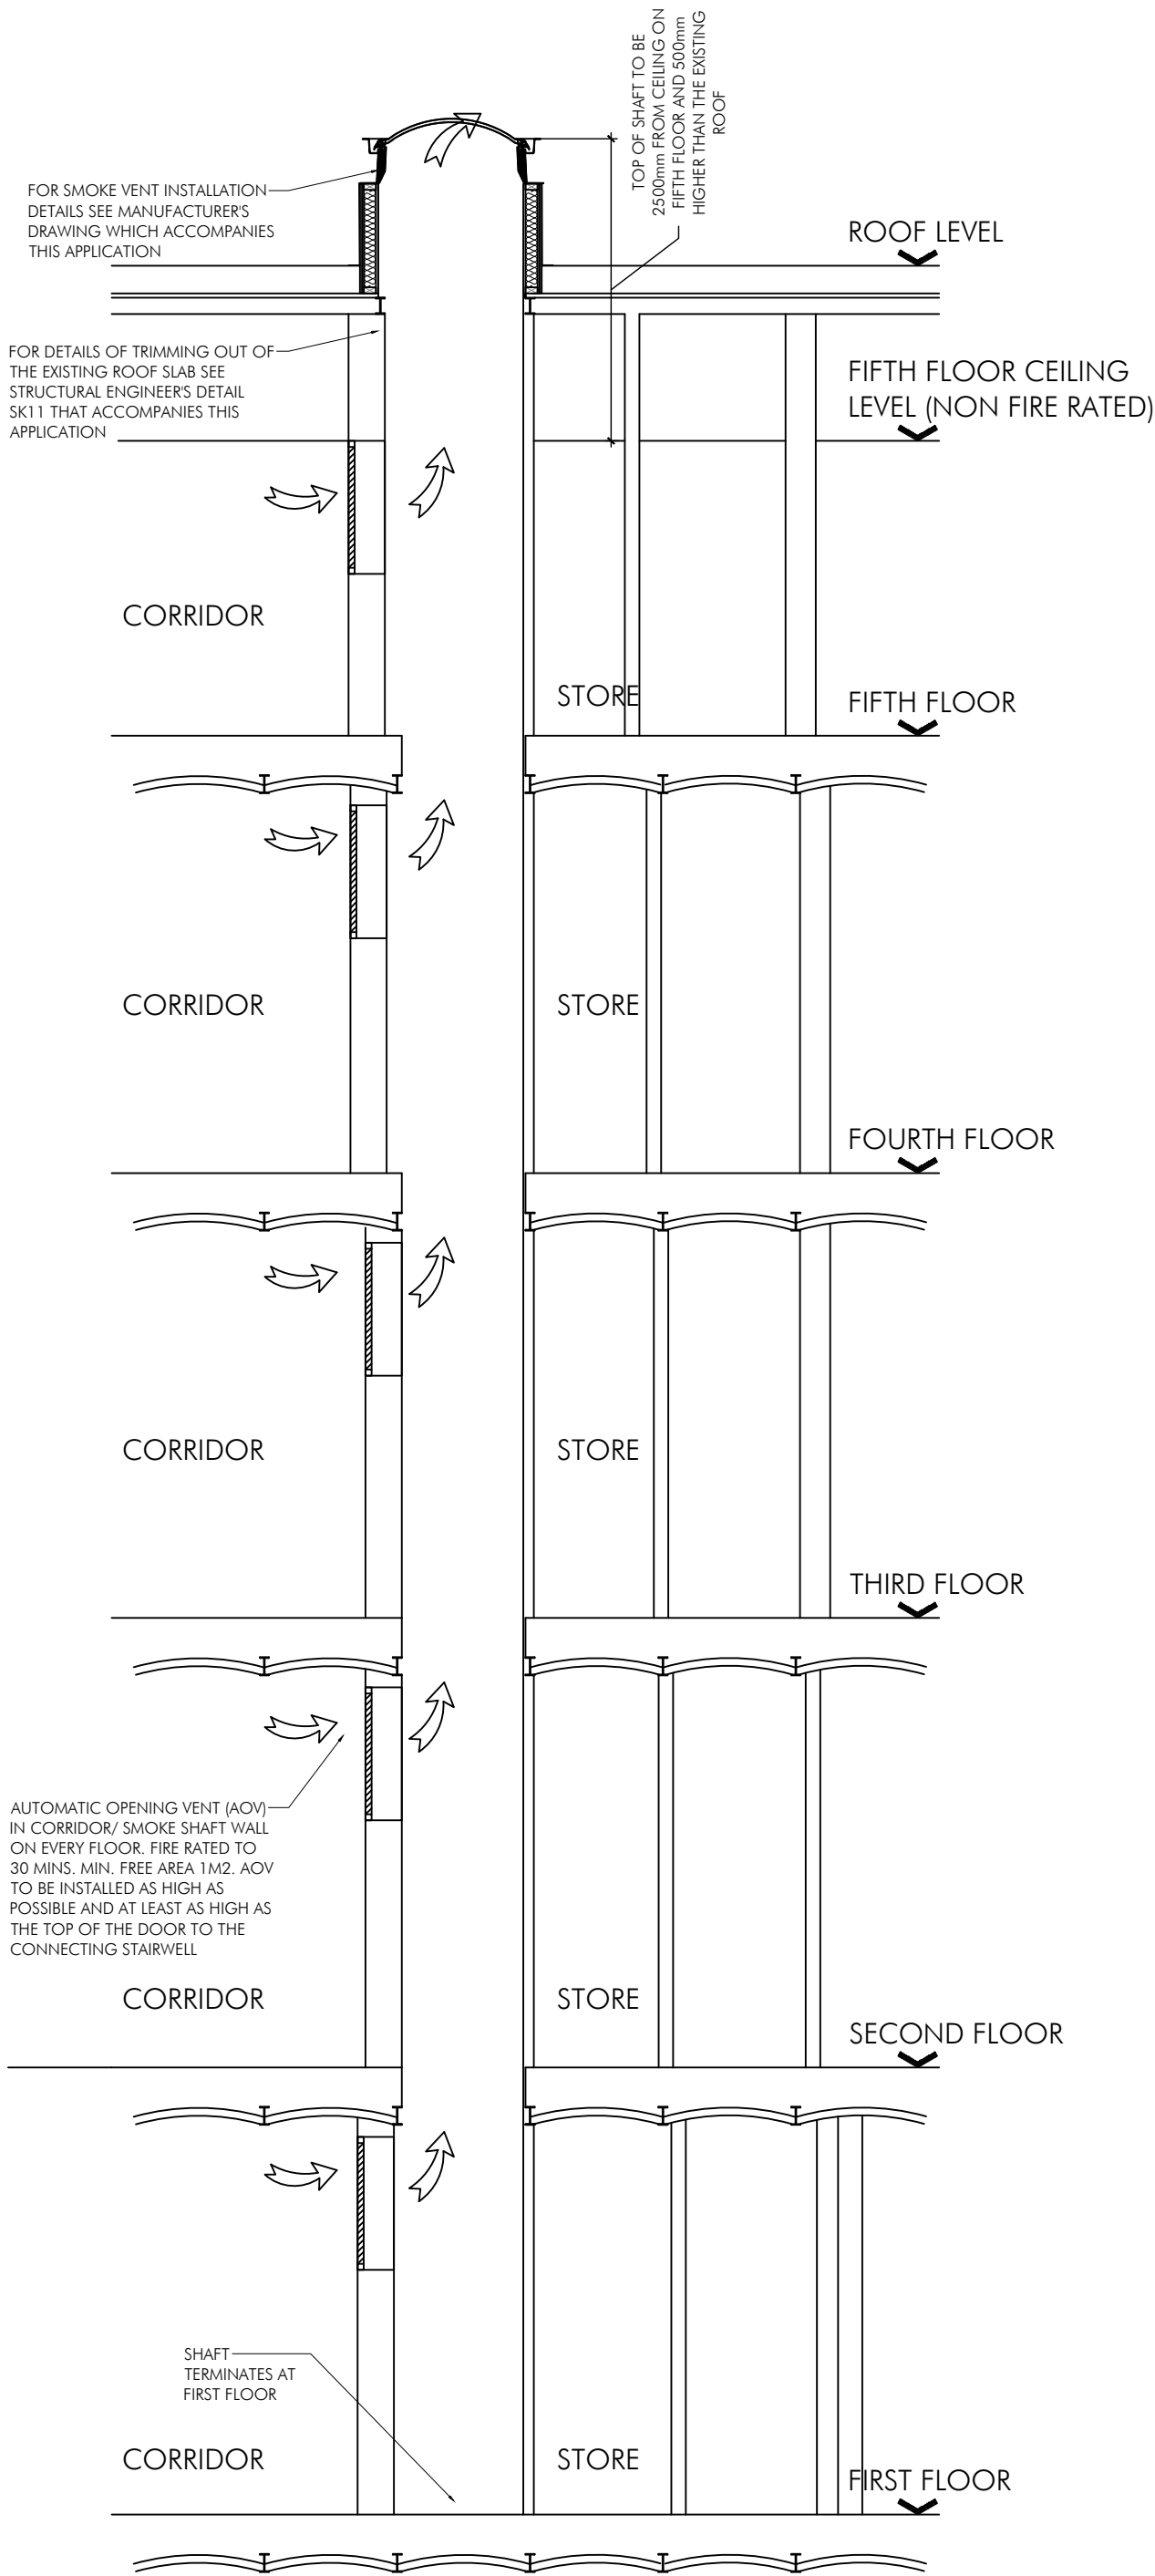

60 MINUTE SMOKE SHAFT SECTION A-A
SCALE 1:50

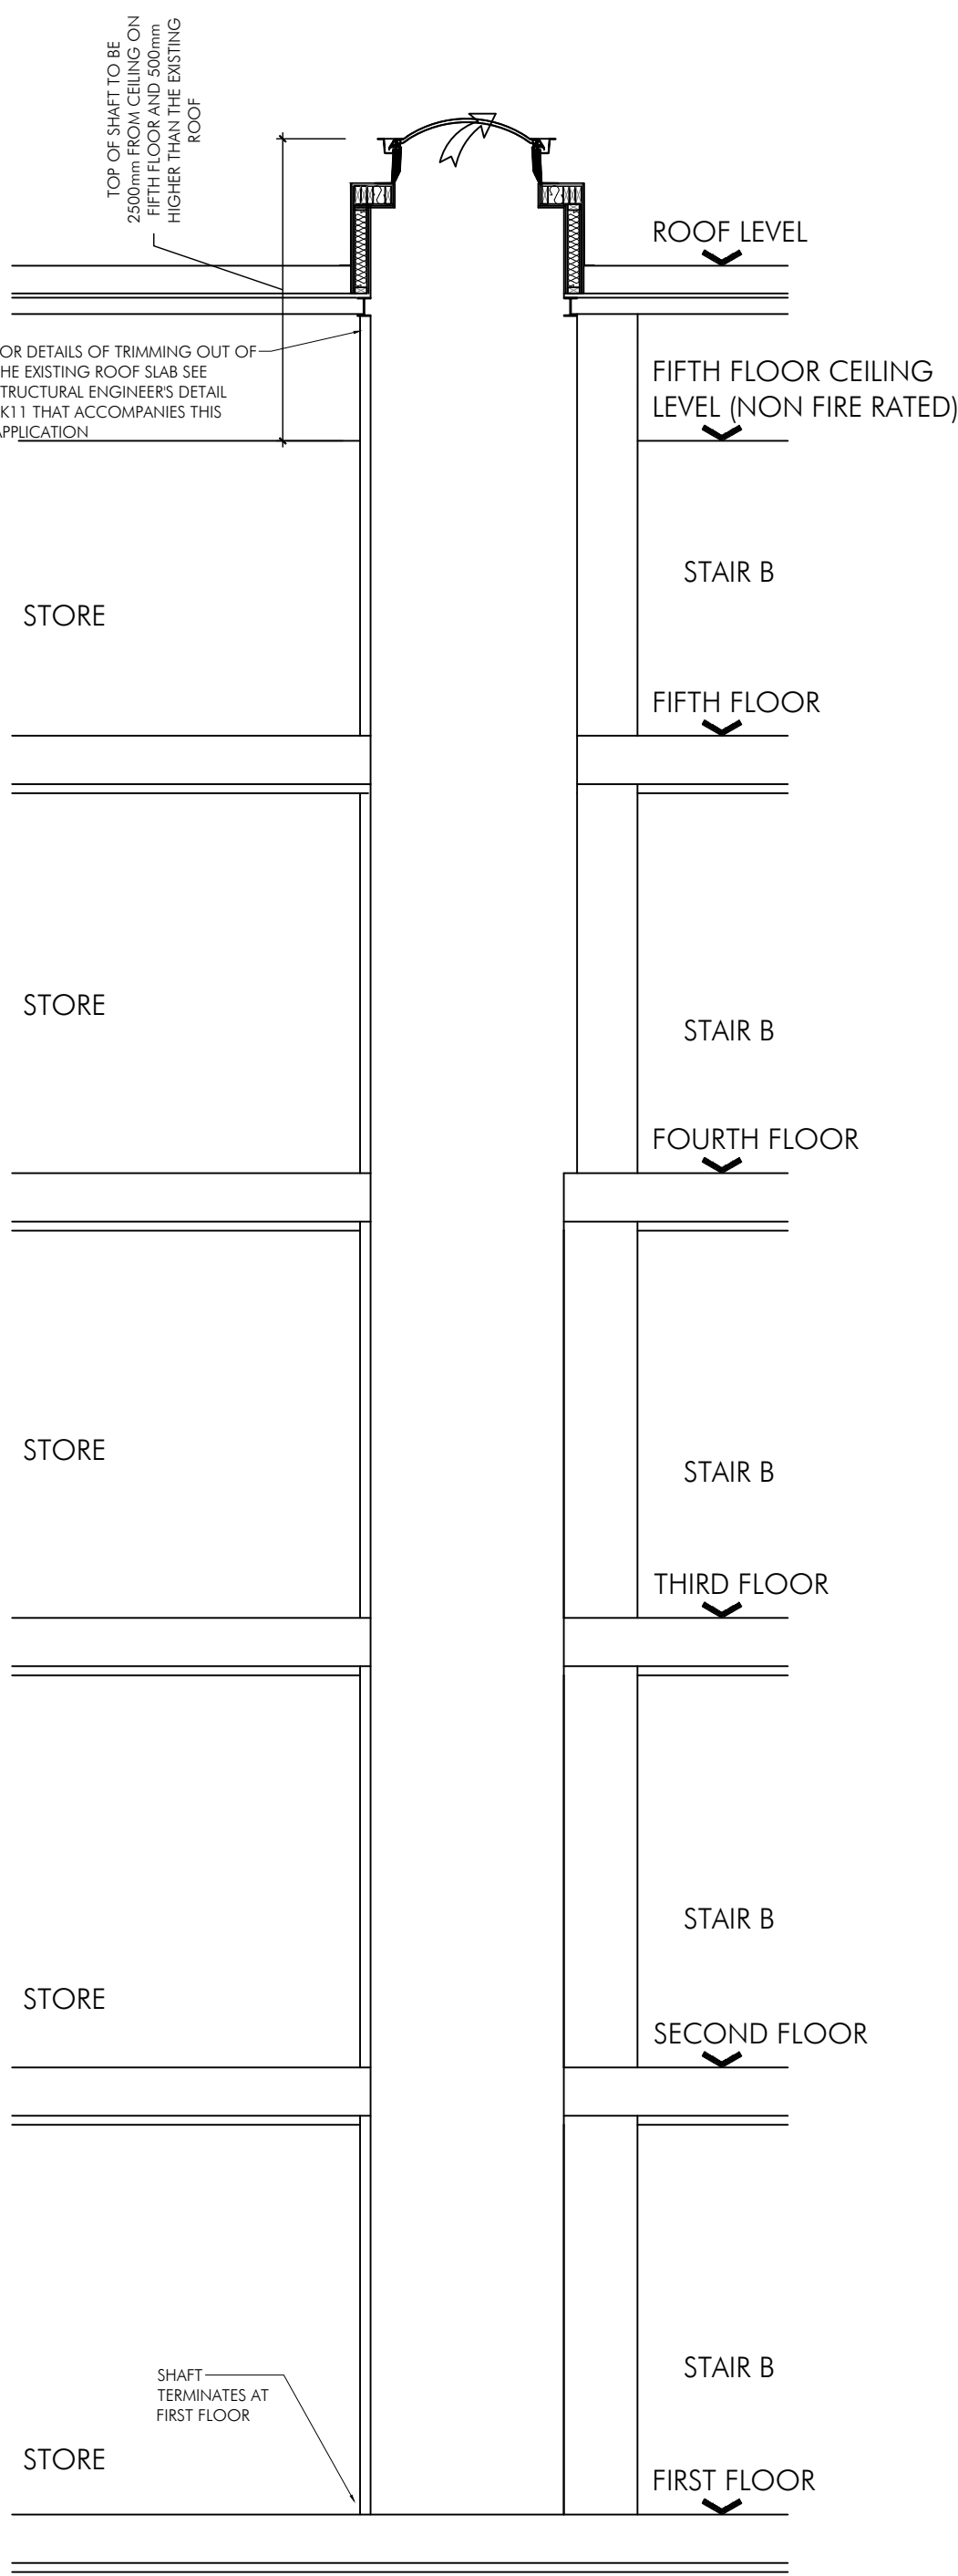

60 MINUTE SMOKE SHAFT SECTION B-B
SCALE 1:50

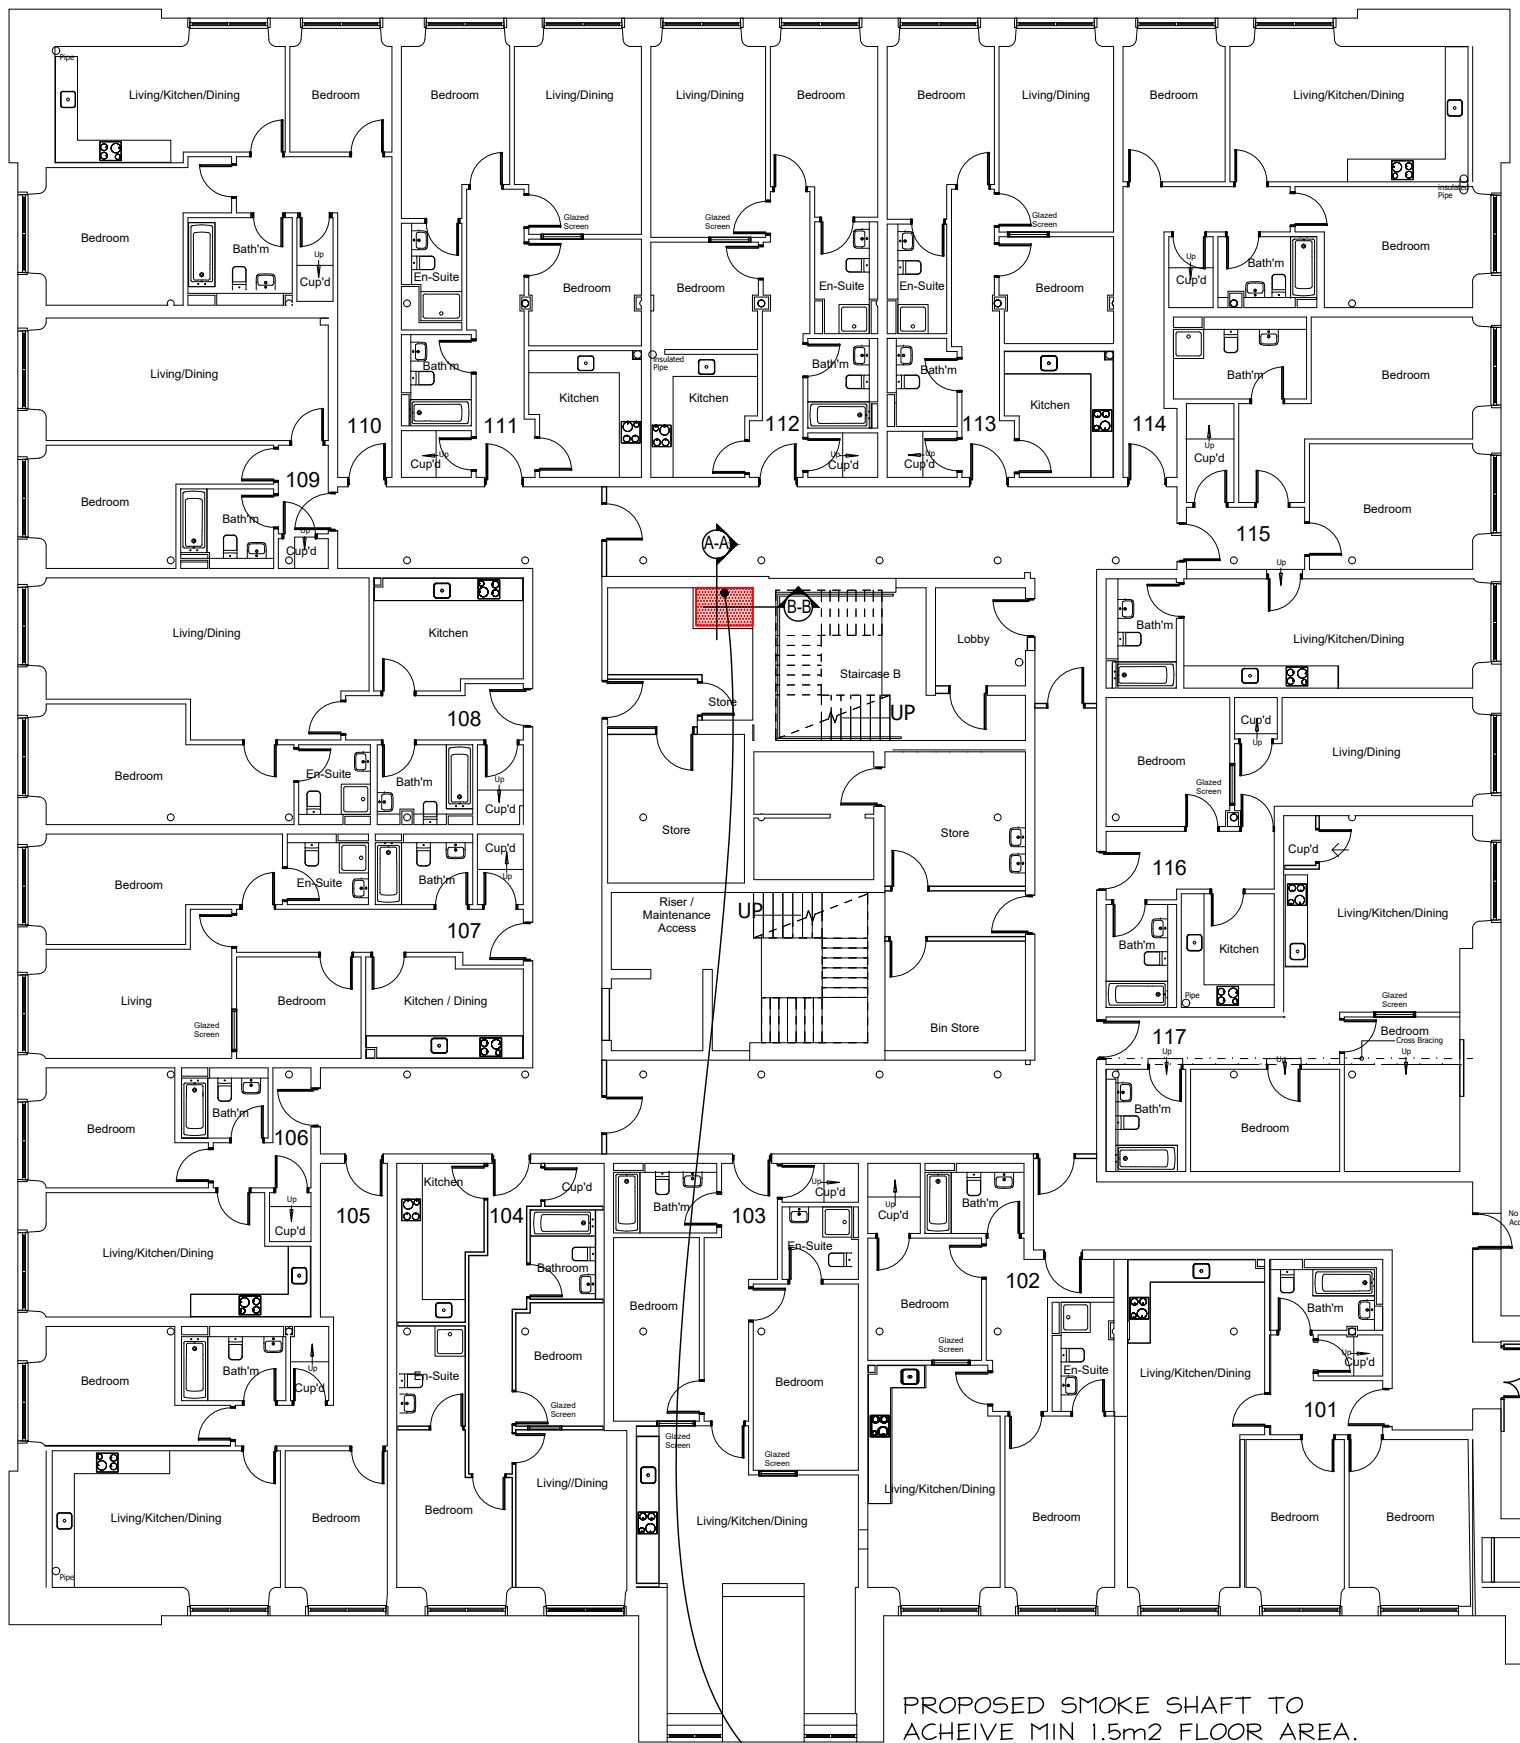

60 MINUTE SMOKE SHAFT
LOCATION PLAN FOR STAIRCASE B
SCALE 1:200

DMG DRAWN	DRAWN REVISION	24.05.21 DATE	VER
AP Architects and Designers AllisonPike 7 Buxton Road West, Disley, Stockport, Cheshire, SK12 2AE. Website: www.allisonpike.com Telephone: 01663 763000 Facsimile: 01663 766772 Email: studio@allisonpike.com © Allison Pike Partnership Limited.			
PROJECT MEDLOCK VICTORIA MILL MILES PLATTING			
TITLE PROPOSED SMOKE SHAFT TO STAIRCASE B PROPOSED LOCATION PLAN, SECTIONS AND DETAILS			
SCALE 1:200, 1:50 & 1:5 @ A1			
JOB No MED02	DRAWING No AP402	REV -	