


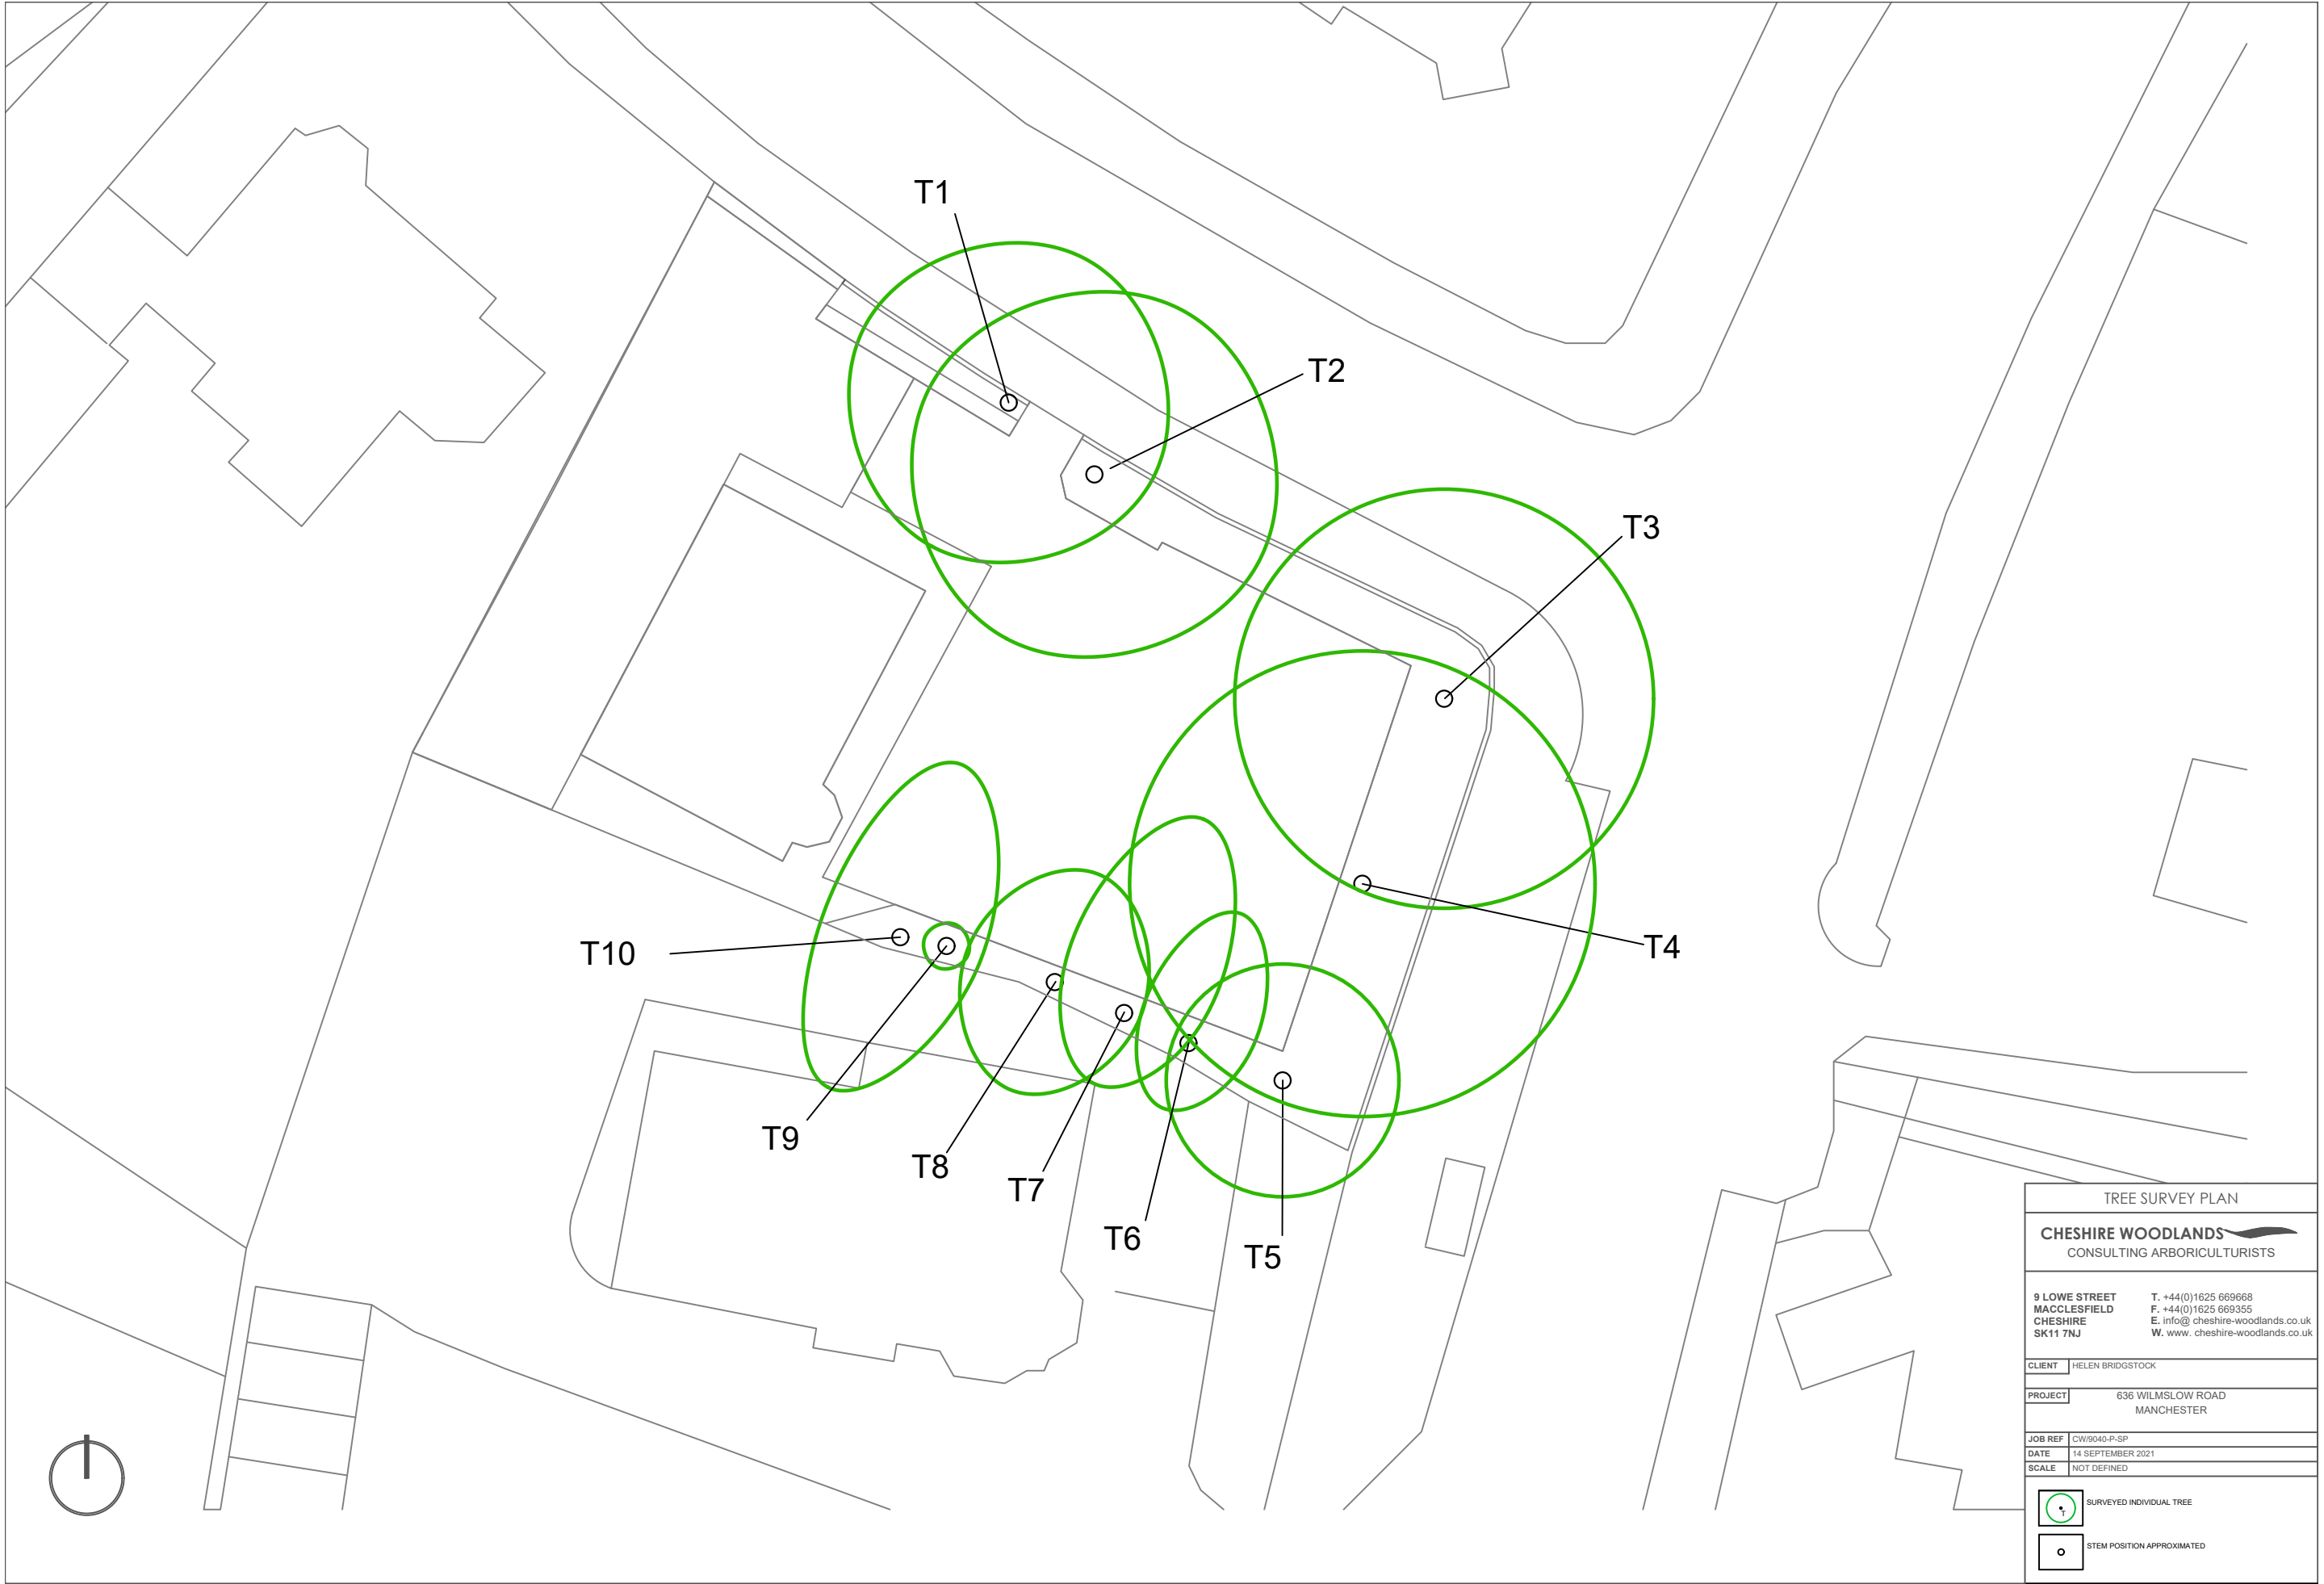

TREE SURVEY PLAN	
CHESHIRE WOODLANDS CONSULTING ARBORICULTURISTS	
9 LOWE STREET MACCLESFIELD CHESHIRE SK11 7NJ	
T. +44(0)1625 669668 F. +44(0)1625 669355 E. info@cheshire-woodlands.co.uk W. www.cheshire-woodlands.co.uk	
CLIENT	HELEN BRIDGSTOCK
PROJECT	636 WILMSLOW ROAD MANCHESTER
JOB REF	CW/9040-P-SP
DATE	14 SEPTEMBER 2021
SCALE	NOT DEFINED
	SURVEYED INDIVIDUAL TREE
	STEM POSITION APPROXIMATED