


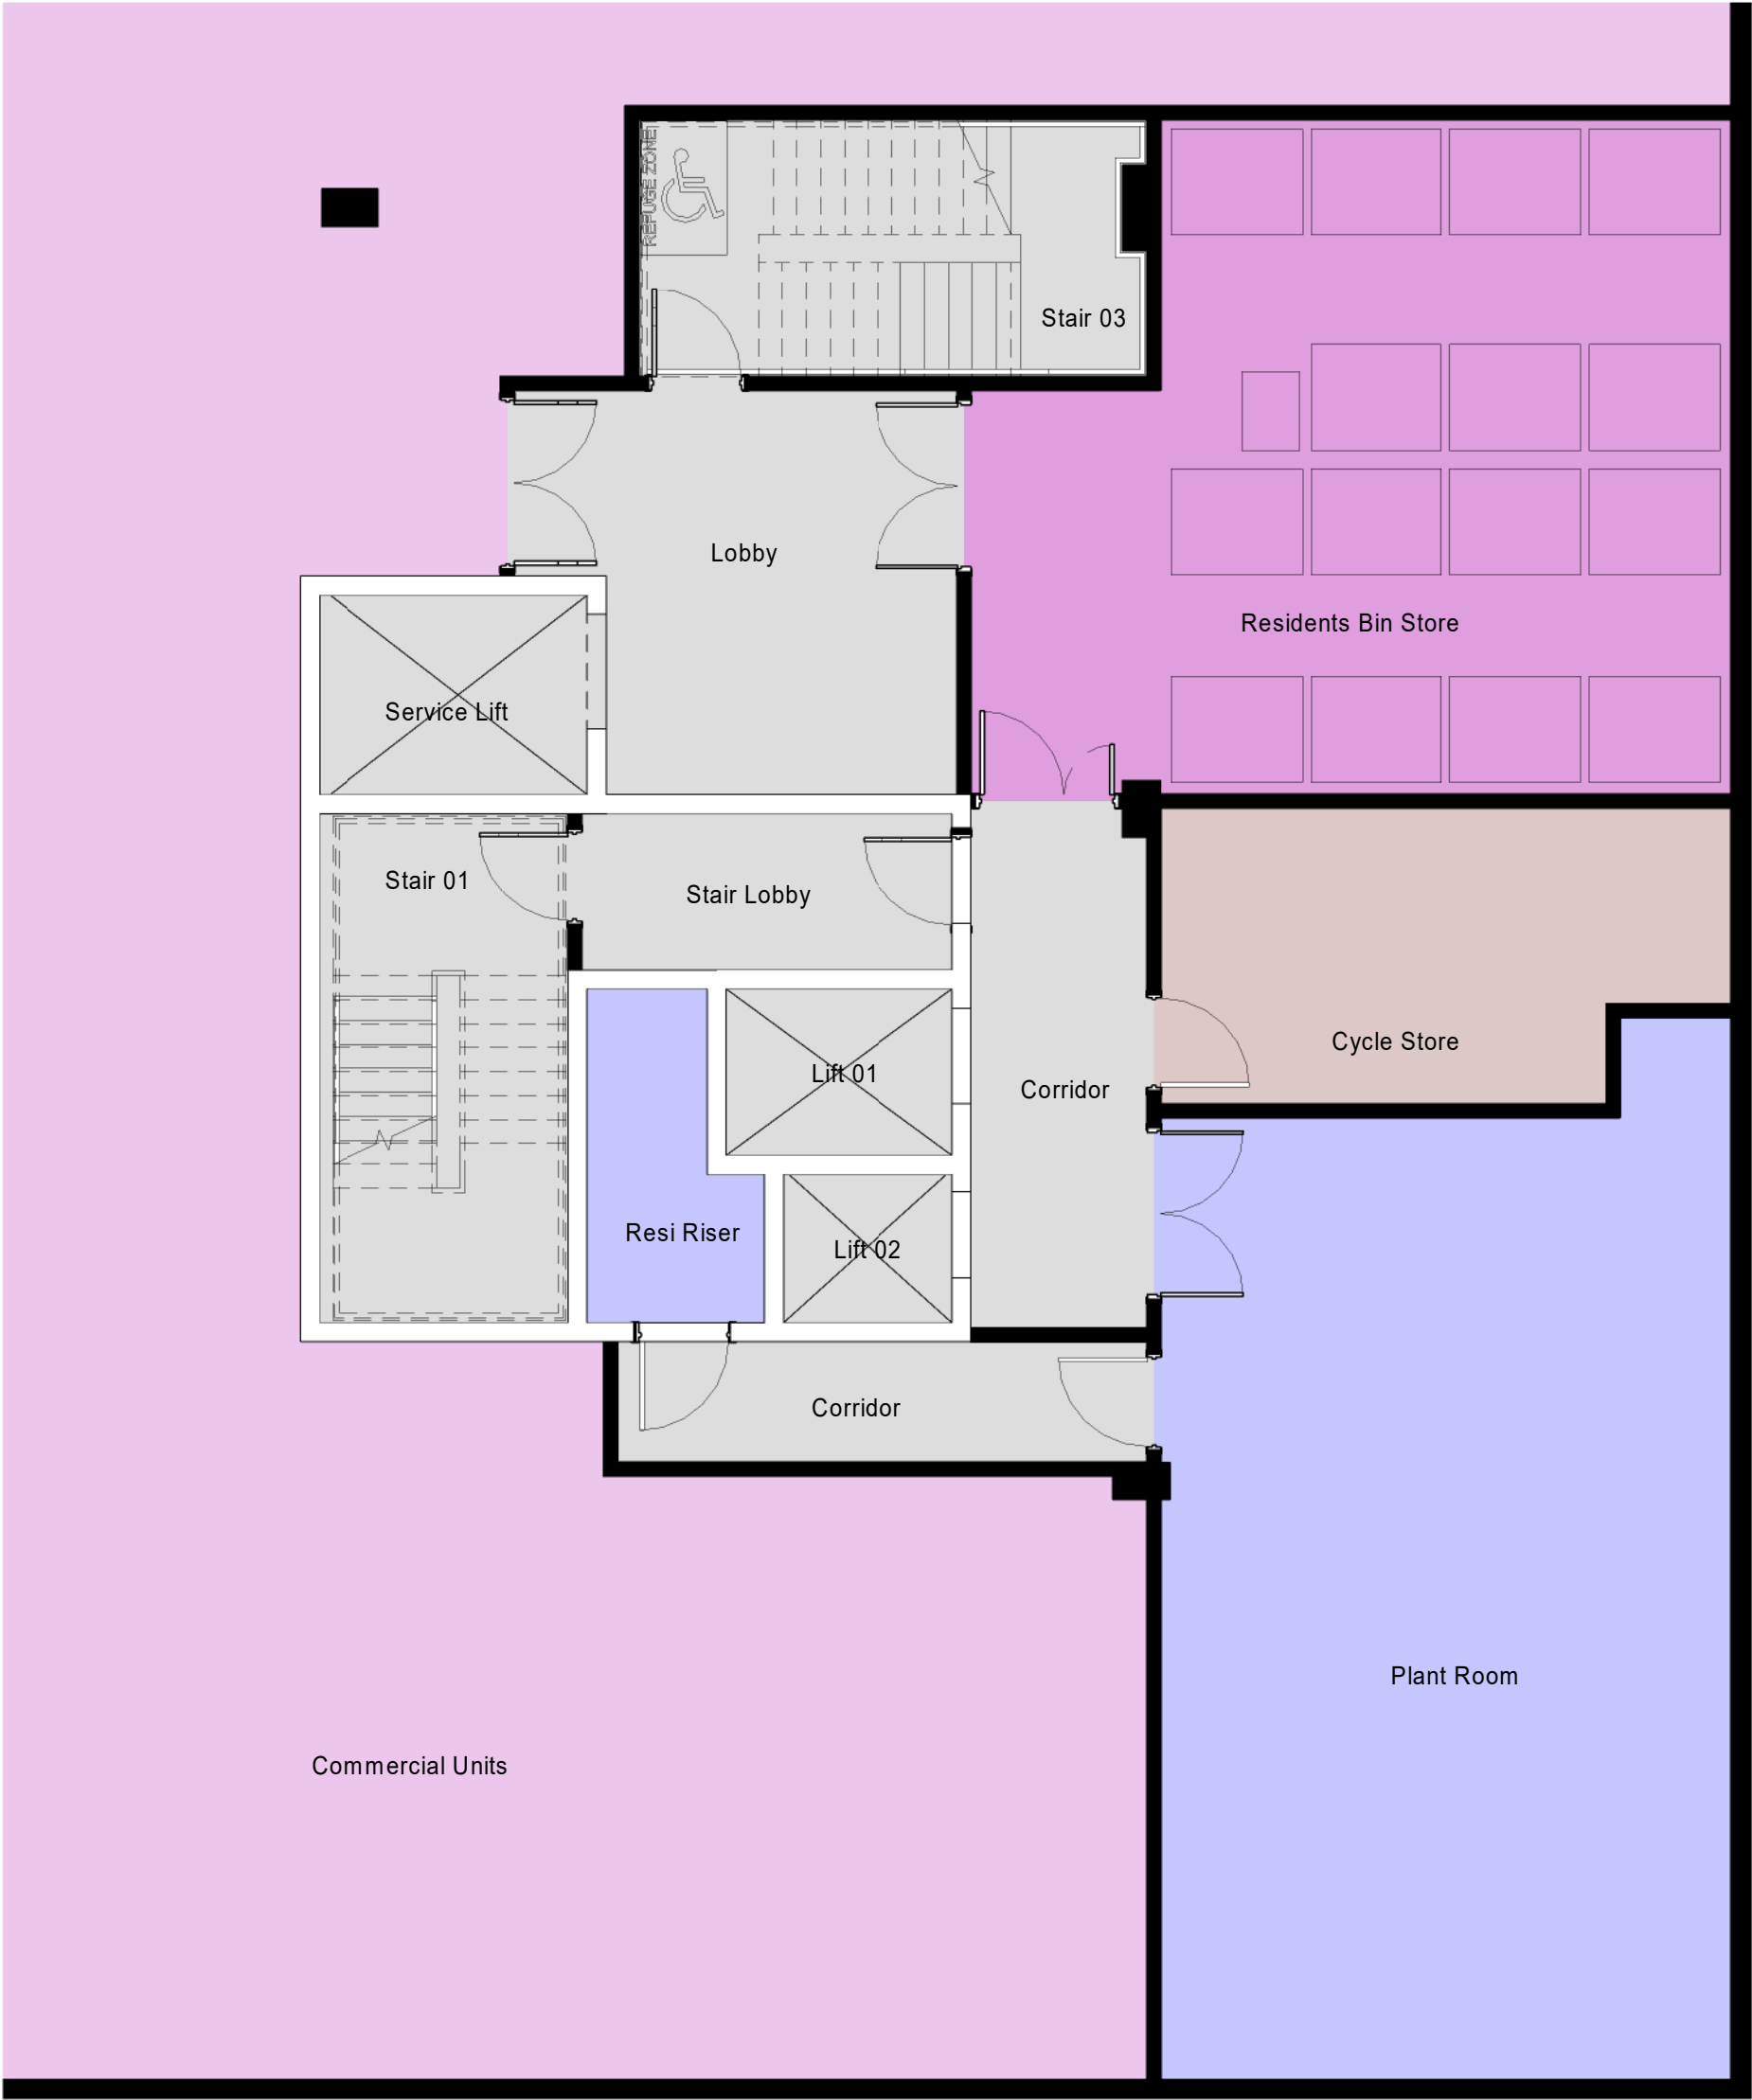

1 Block A Bin Store  
1 : 75

| Rev                                        |  |  |  |  | PROJECT NAME             |  | PROJECT No.       |  | VOL     |  |  |  |  |  |  |
|--------------------------------------------|--|--|--|--|--------------------------|--|-------------------|--|---------|--|--|--|--|--|--|
| P1                                         |  |  |  |  | Oldham Street Manchester |  | 21-0005           |  | BA      |  |  |  |  |  |  |
| 2021-08-12                                 |  |  |  |  | CLIENT / USER NAME       |  | SHEET             |  | Block A |  |  |  |  |  |  |
| Issued to Emery as Part of S73 Application |  |  |  |  | Kempton Homes            |  | A3 L              |  | Block A |  |  |  |  |  |  |
| IB                                         |  |  |  |  | SHEET NAME               |  | Block A Bin Store |  | Block A |  |  |  |  |  |  |
| DRF                                        |  |  |  |  |                          |  |                   |  | Block A |  |  |  |  |  |  |

| Project Code            | Originator Code | Volume /Zone | Level/ Location | Doc Type | Role /Dis | Number |
|-------------------------|-----------------|--------------|-----------------|----------|-----------|--------|
| OSM-FEA-BA-L1-PL-A-0004 |                 |              |                 |          |           |        |
| SCALE                   |                 |              | STATUS          |          | REVISION  |        |
| 1 : 75                  |                 |              | A3 Planning     |          | P1        |        |