



Plot Stamp: G:\Estates_Project\corn8282_John Owens Eddie Newcomb - external lighting\05 Drawings & Specifications\3 Proposed\Building\001\AA-8282-A101 to A103.dwg Plot Date and Time Stamp: 09/12/2021 14:35:28

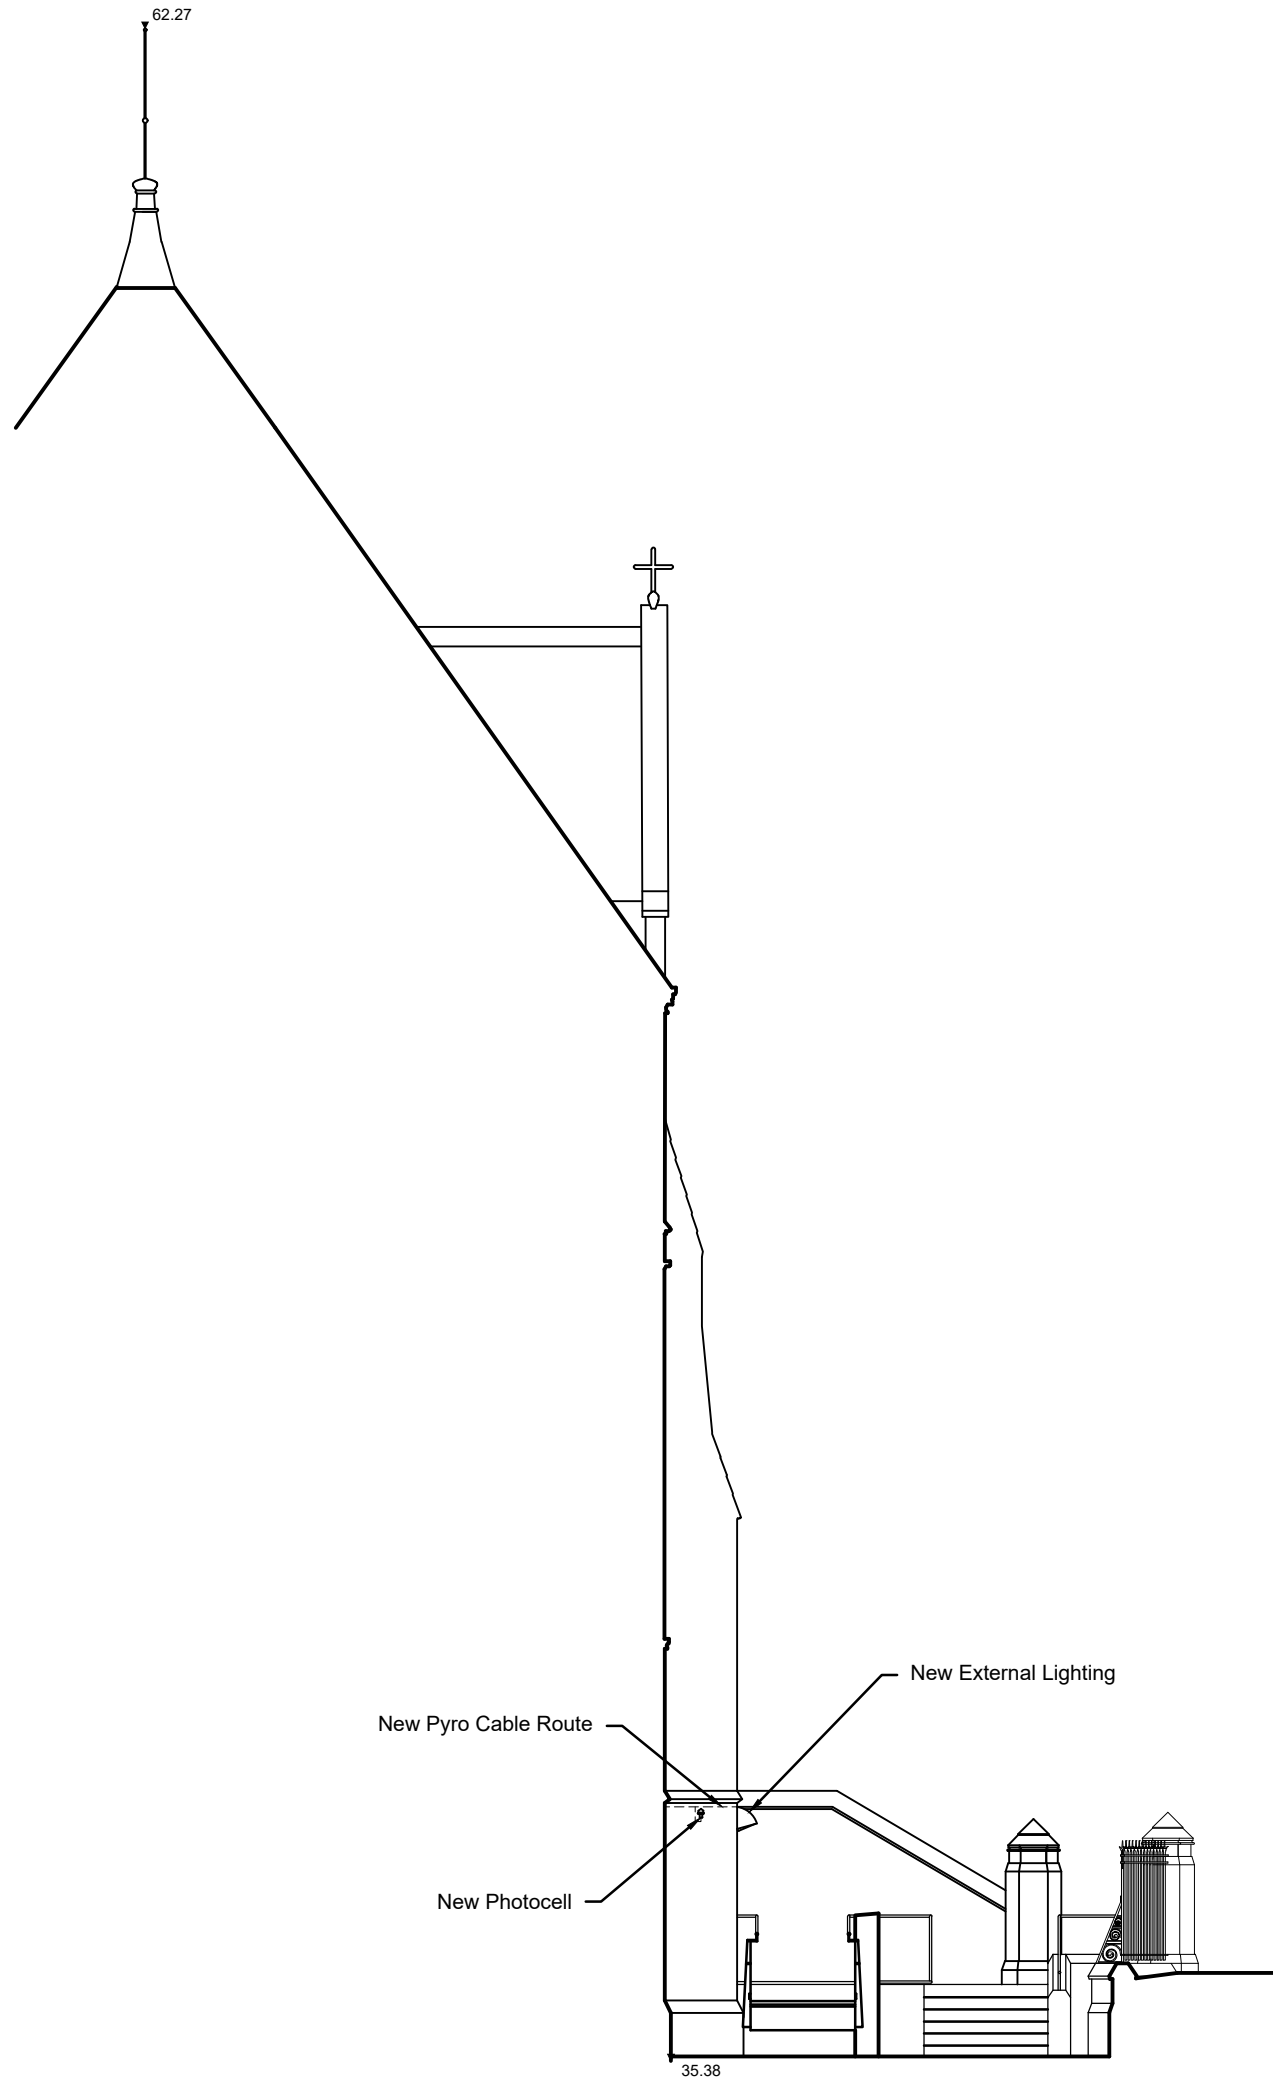

SECTION B-B



SECTION A-A

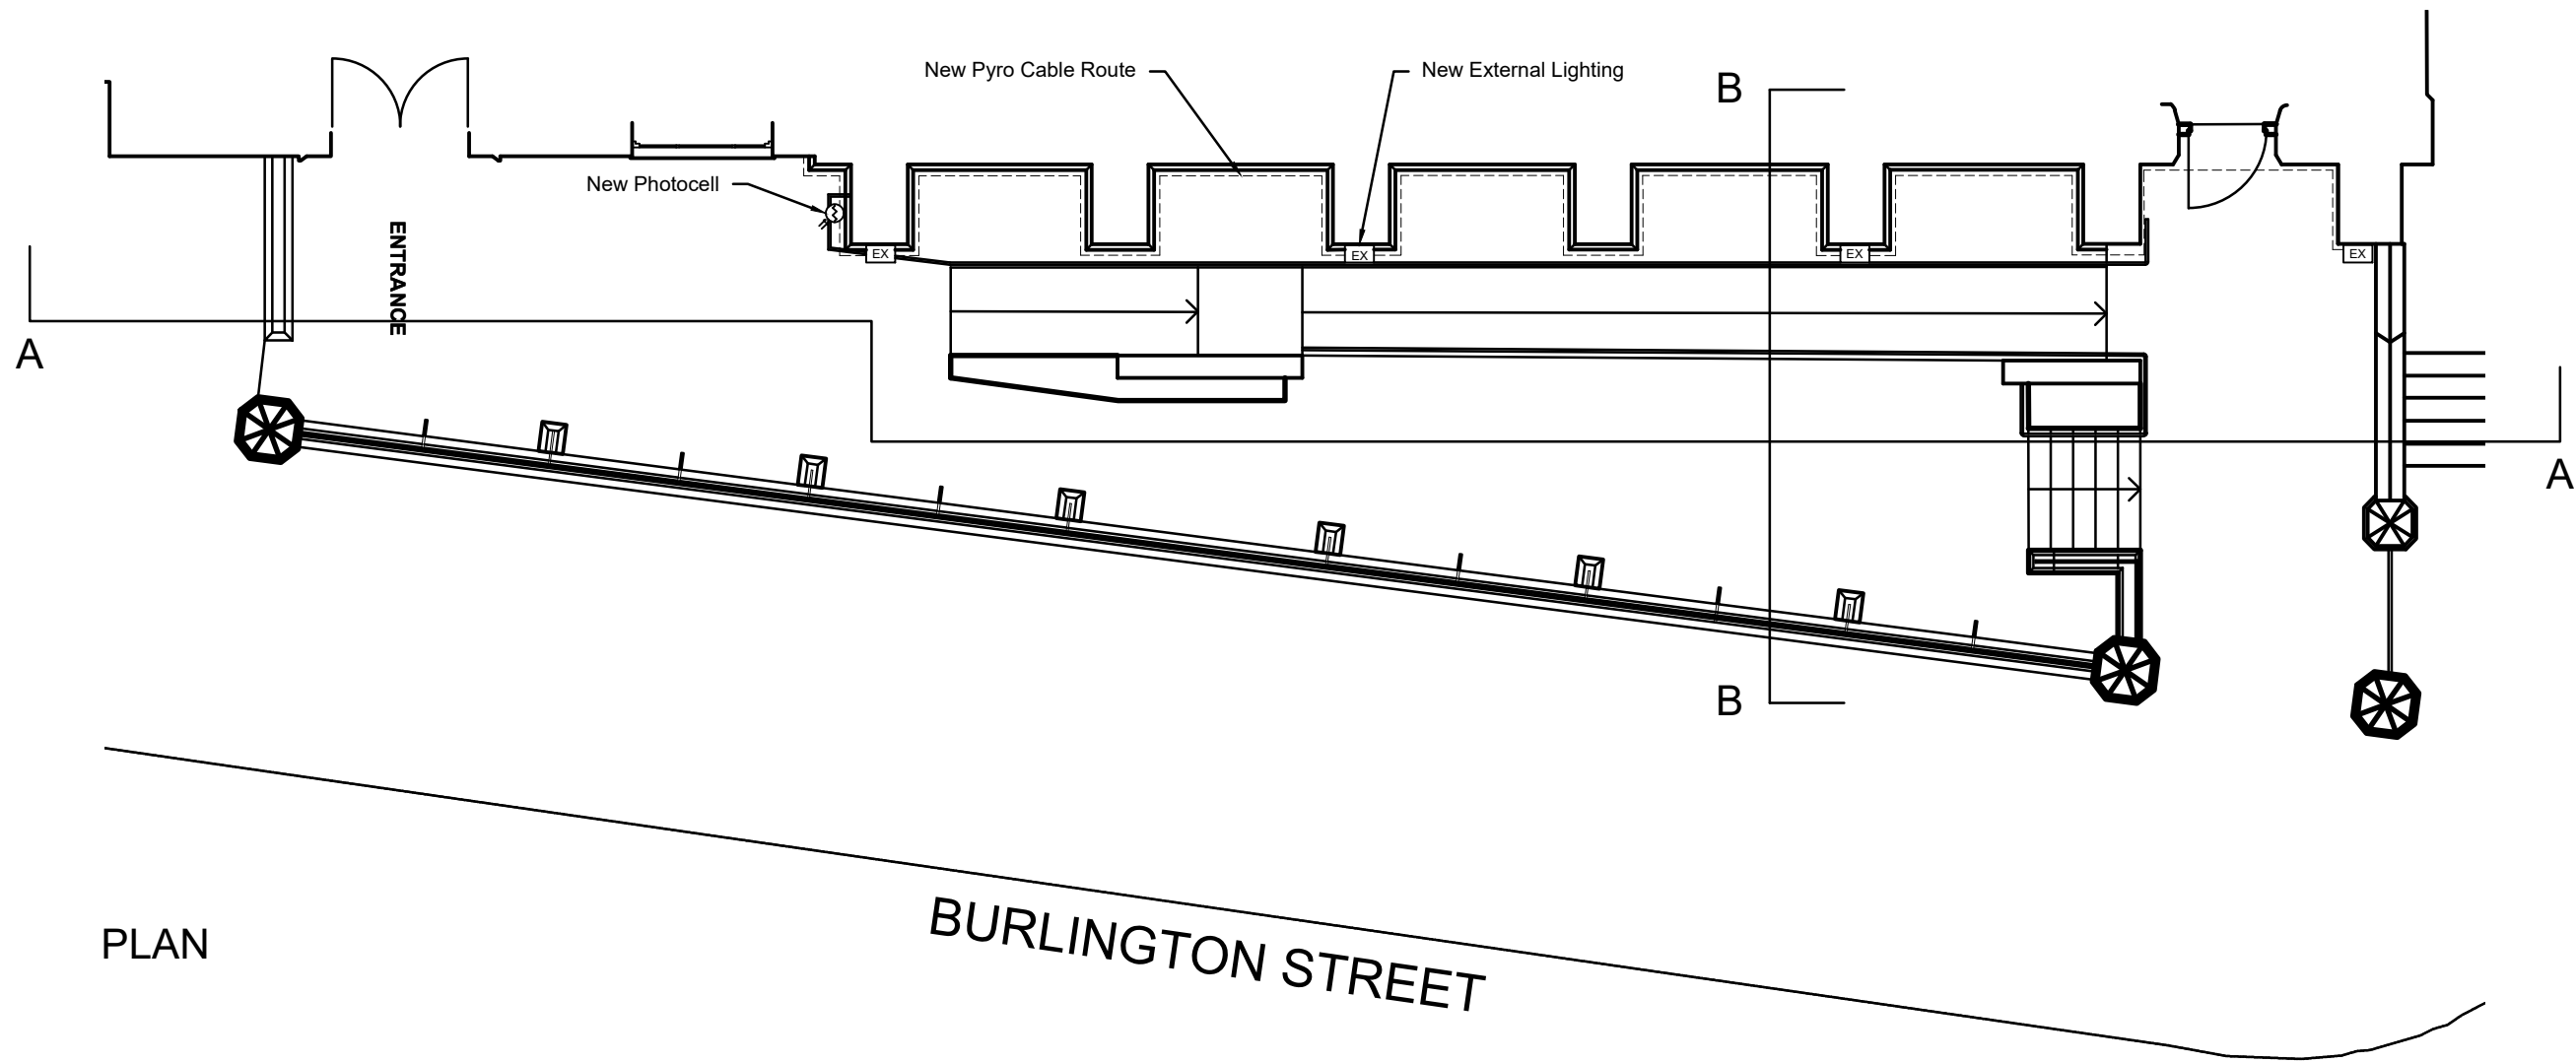

PLAN

- NOTES
- DO NOT SCALE FROM THIS DRAWING.
 - ALL MEASUREMENTS ARE IN MILLIMETERS UNLESS STATED OTHERWISE.
 - THIS DRAWING IS TO BE READ IN CONJUNCTION WITH THE SPECIFICATION AND ALL RELEVANT ARCHITECTURAL, ELECTRICAL, MECHANICAL AND STRUCTURAL DRAWINGS.
 - © UNIVERSITY OF MANCHESTER. THIS DRAWING MUST NOT BE REPRODUCED WITHOUT PERMISSION.
 - DIRECTORATE OF ESTATES AND FACILITIES TO BE NOTIFIED OF ANY DISCREPANCIES.

Rev	Description	Date	By	Chk'd	Auth
-----	-------------	------	----	-------	------



The University of Manchester
Directorate of Estates and Facilities
Beyer Building
The University of Manchester
Oxford Road
Manchester
M13 9PL

Drawing Status
PLANNING

Project
External Lighting at Student Services Centre

Building Name
John Owens & Eddie Newcomb SSC

Building No.
001AA

Site Name
John Owens

Sub Site Name
Oxford Road

Drawing Title
Proposed Plan and Sections

PM	AS	Drawn	CT	Checked	-	Authorised	-
----	----	-------	----	---------	---	------------	---

Scale @A1	Date	Date	Date
1:200	06/12/21	-	-

Drawing No.	Revision
001AA-8282-A101	-