MATERIALS

1 Facing brick in vertical half lap stretcher bond.
Marigold dark cemex mortar.
2 Facing brick in horizontal half-lap stretcher bond.
Marigold dark cemex mortar.
3 PPC aluminium flat panel in dark grey.
RAL 7022
4 Dark grey PPC aluminium-framed window system.
RAL 7022
5 Dark grey PPC aluminium door with vision panel.
RAL 7022
6 Aluminium up-and-over garage door.
RAL 7022.
7 Dark grey PPC aluminium parapet capping.
RAL 7022.
8 Dark grey PPC aluminium framing panel.
RAL 7022.

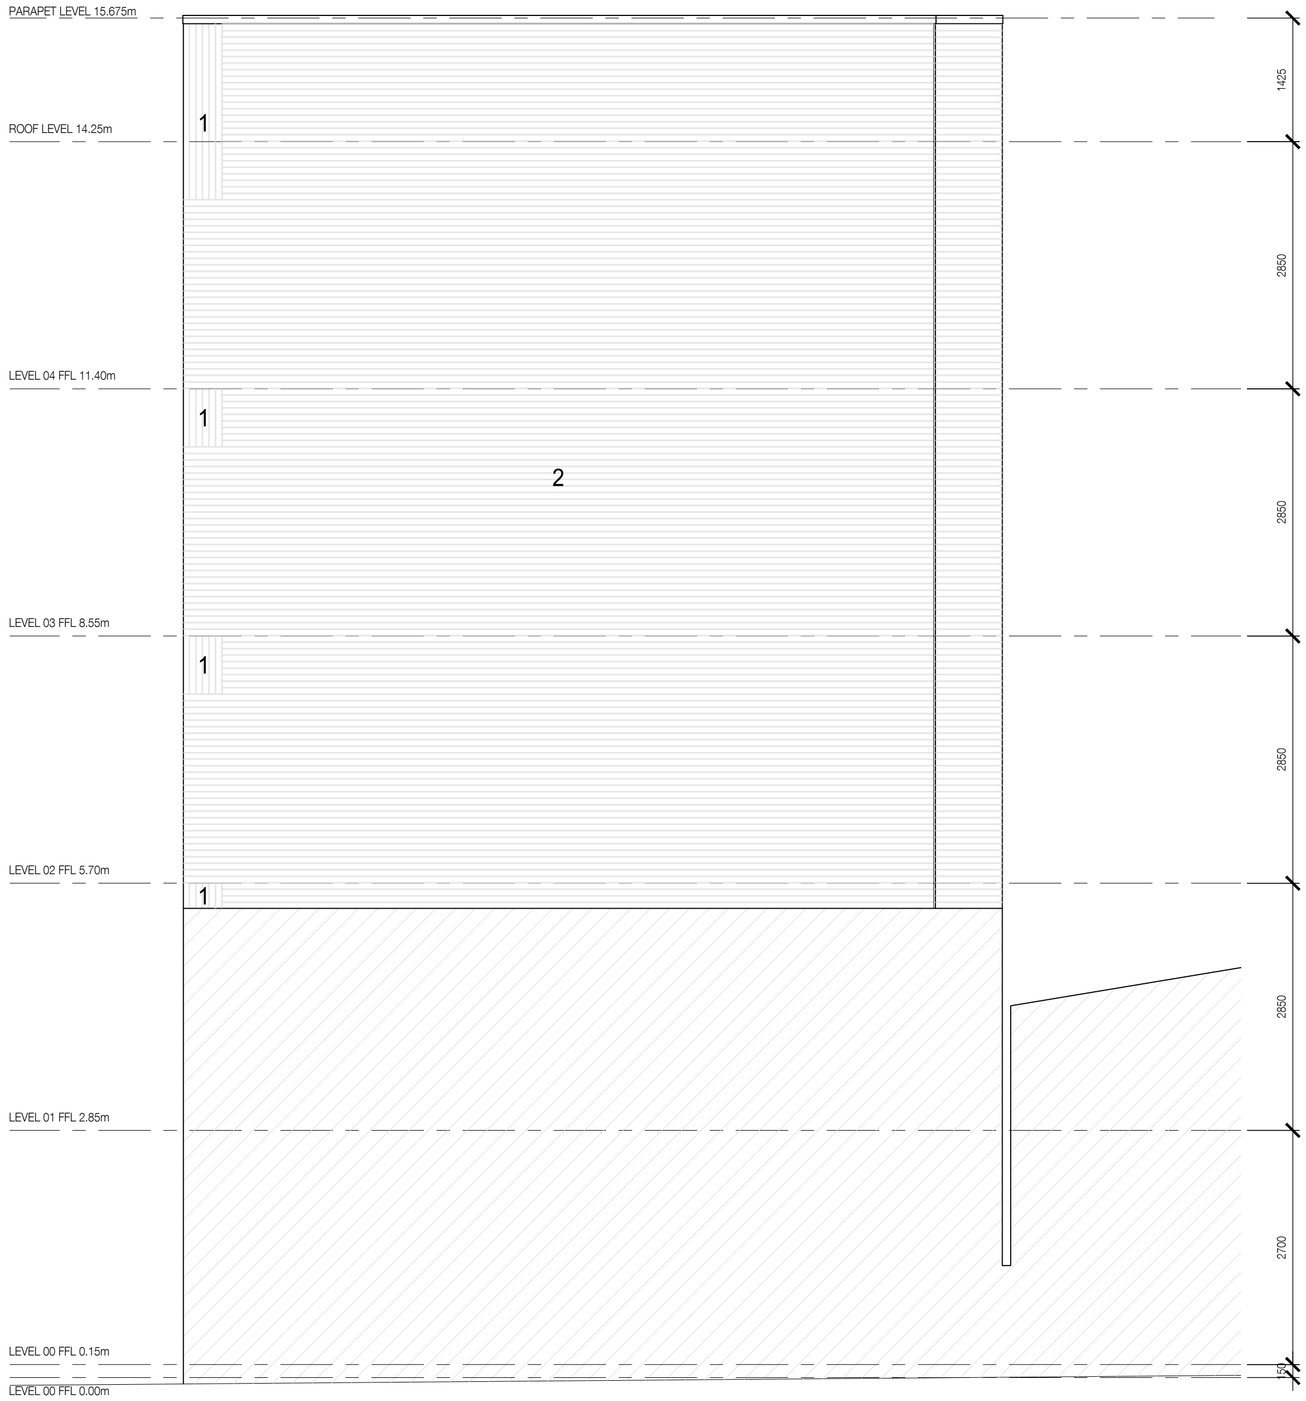

Proposed Side (South West) Elevation 1:50

0 500 1000 1500 2000 3 5 10

INFORMATION CONTAINED IN THIS DRAWING IS THE SOLE COPYRIGHT OF DLA ARCHITECTURE LTD AND IS NOT TO BE REPRODUCED WITHOUT PERMISSION

DO NOT SCALE, REFER TO FIGURED DIMENSIONS ONLY

REVISIONS

A	20/12/19	SH	SR
BRICKWORK AMENDMENTS FOLLOWING DETAIL DEVELOPMENT			
B	17/07/20	BW	SH
RUNNING BRICKWORK ADDED IN LINE WITH LAP COMMENTS RECIEVED 16/07/2020			
C	18/12/20	SH	JK
OVERALL BUILDING HEIGHT AND FLOOR-FLOOR LEVELS ALTERED TO ACCOMMODATE STRUCTURAL AND MECHANICAL STRATEGIES			
D	02/07/21	SR	MF
PRELIMINARY CONSTRUCTION ISSUE			
E	15/07/21	SR	MF
DRAWING GENERALLY UPDATED			
F	12/11/21	MJF	SJ
DRAWING UPDATED TO REFLECT MMC COMMENTS			

Disclaimer Notes

This drawing is for design intent and general setting-out purposes only and is based on information contained in the following drawings:

- Topographical Land Survey (S15/083-2) produced by JLP Surveys Limited on 17/02/15
- 8060 Ancoats, Manchester Unit 13 - 6 Loom Street Disposal Plan (8060/UNIT13/01) produced by the Homes & Communities Agency in October 2013

The drawing should be read in conjunction with all other DLA Architecture drawings and documents and those produced by the other design team consultants.

The drawing is subject to local authority planning approval and building control/approved inspector comments and approval

Do not scale off this drawing. Work to figured dimensions only. All dimensions are in millimetes unless sotherwise stated and should be check on site prior to construction. Any discrepencies should be brought to the attention of DLA Architecture immediately.

dla ARCHITECTURE
No. 86 | King Street | Manchester | M2 4WQ
0161 834 4550
www.dla-architecture.co.uk

PROJECT
LOOM STREET
MANCHESTER

TITLE
PROPOSED SIDE (SOUTH WEST) ELEVATION

SCALE		DATE
1:50	@A2	24/09/19

DRAWN	REVIEWED
BW	SR

DLA REF	NUMBER	REVISION
2015-044	**265**	**F**

STATUS
CONSTRUCTION
T:\2015\2015-044\CAD\05-AUTOCAD\DWGS\265