


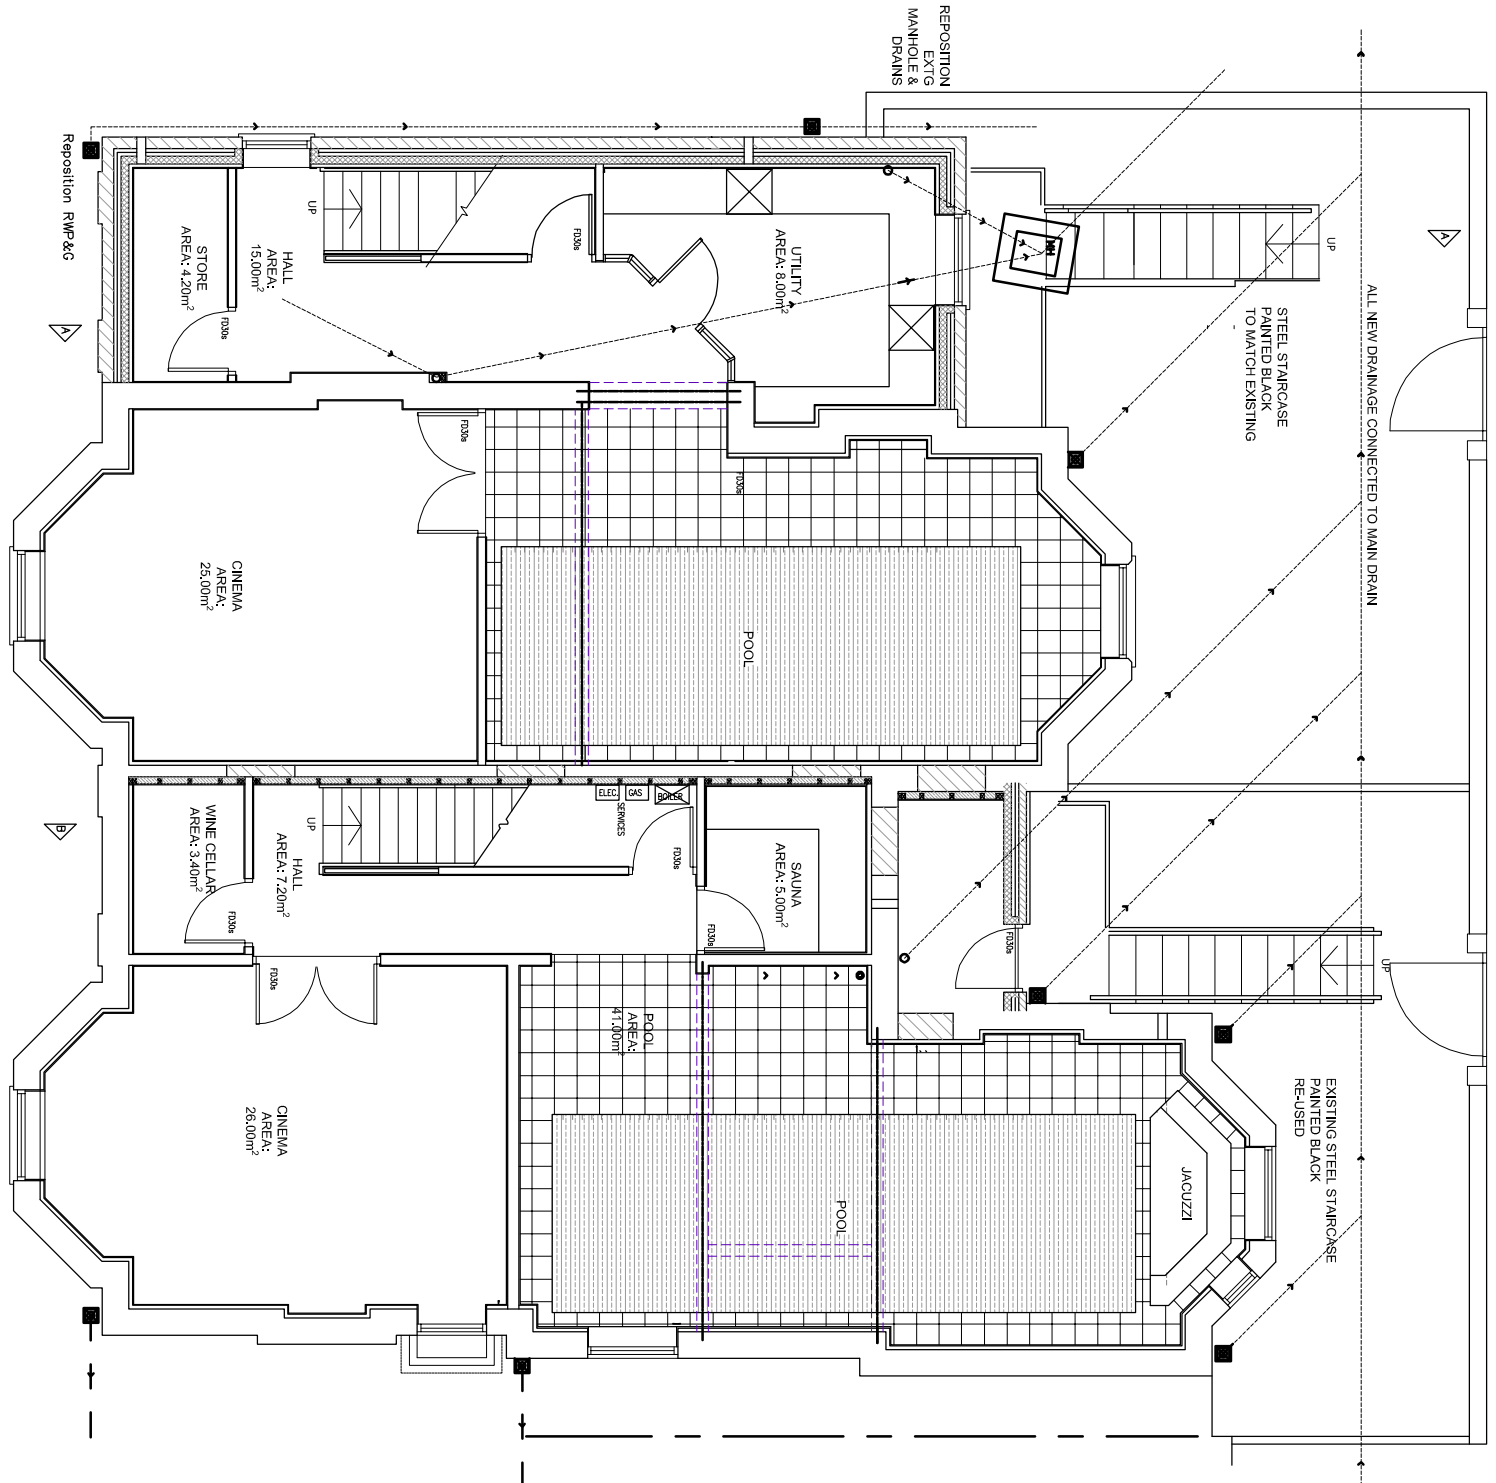


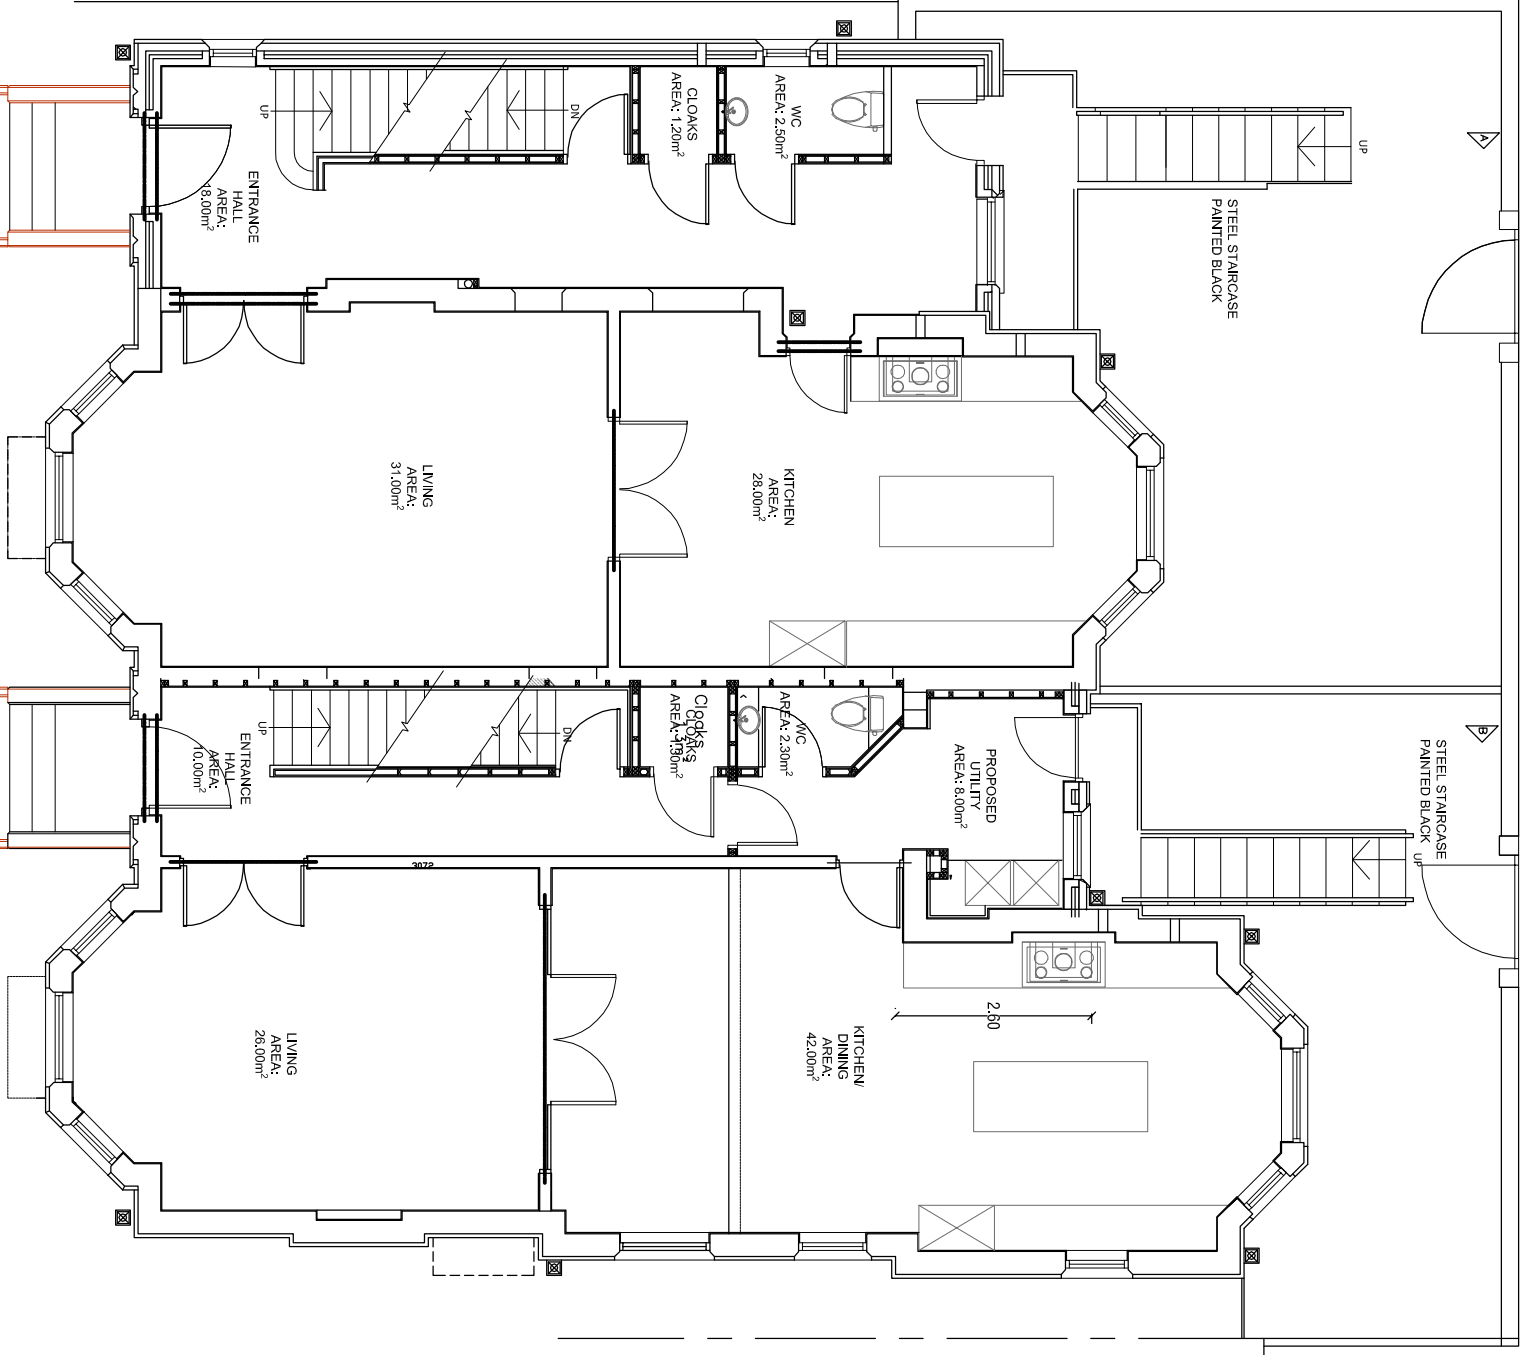


PROPOSED BASEMENT PLANS

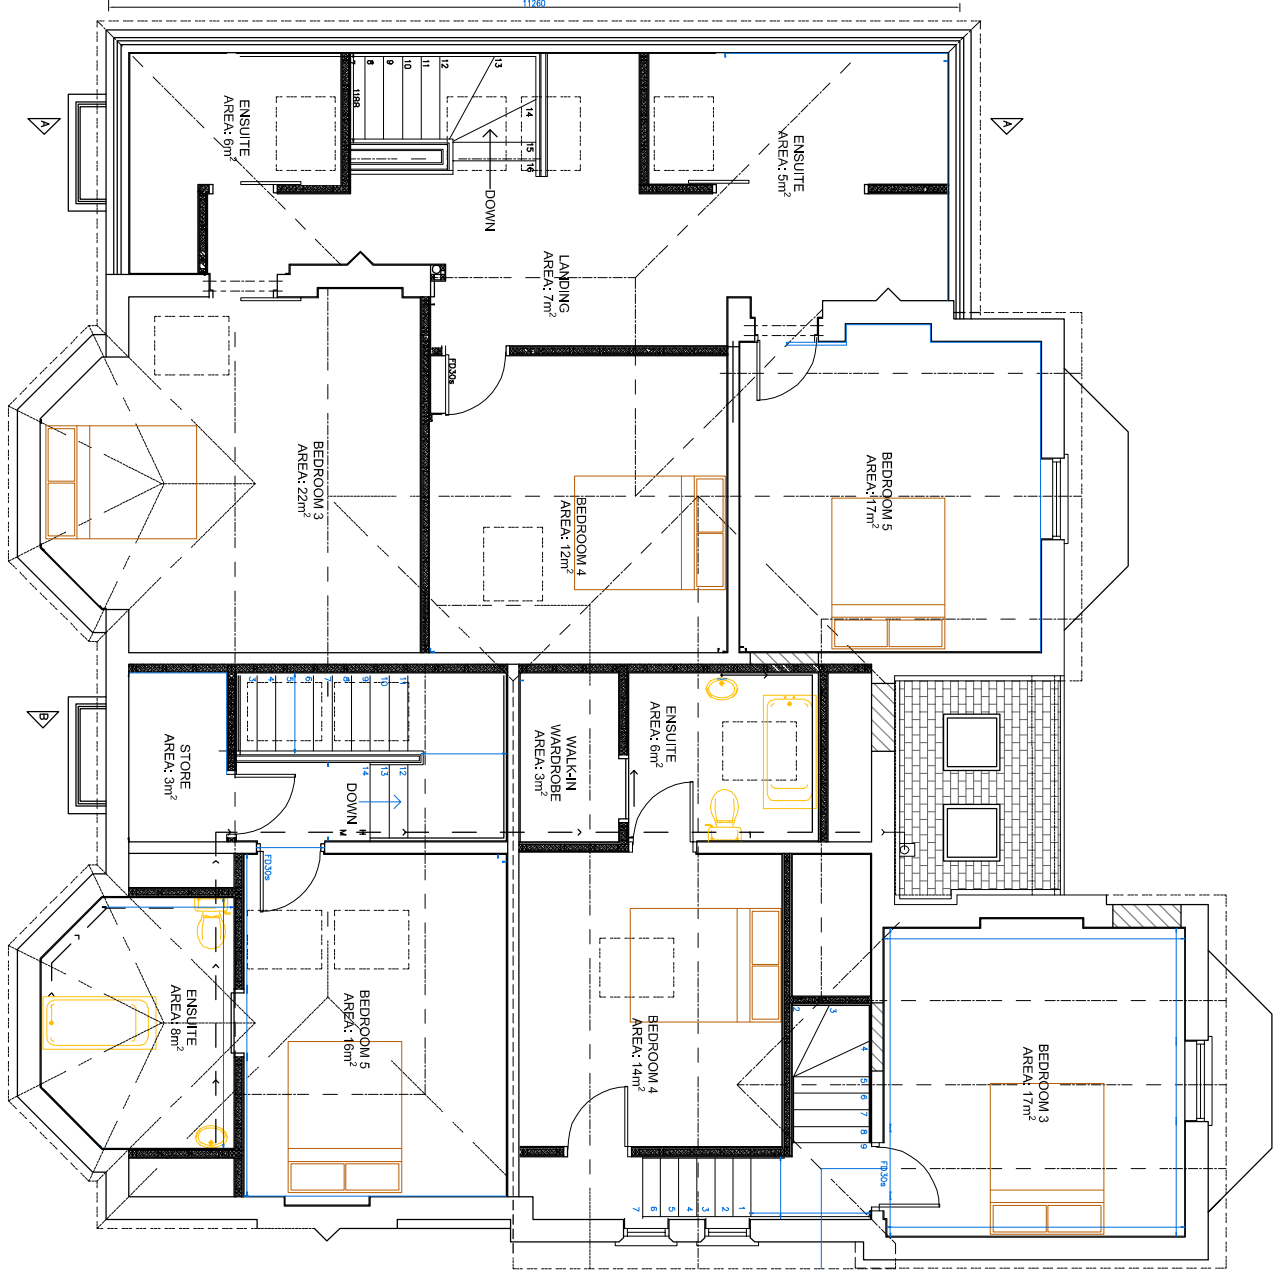



PROPOSED FIRST FLOOR PLANS

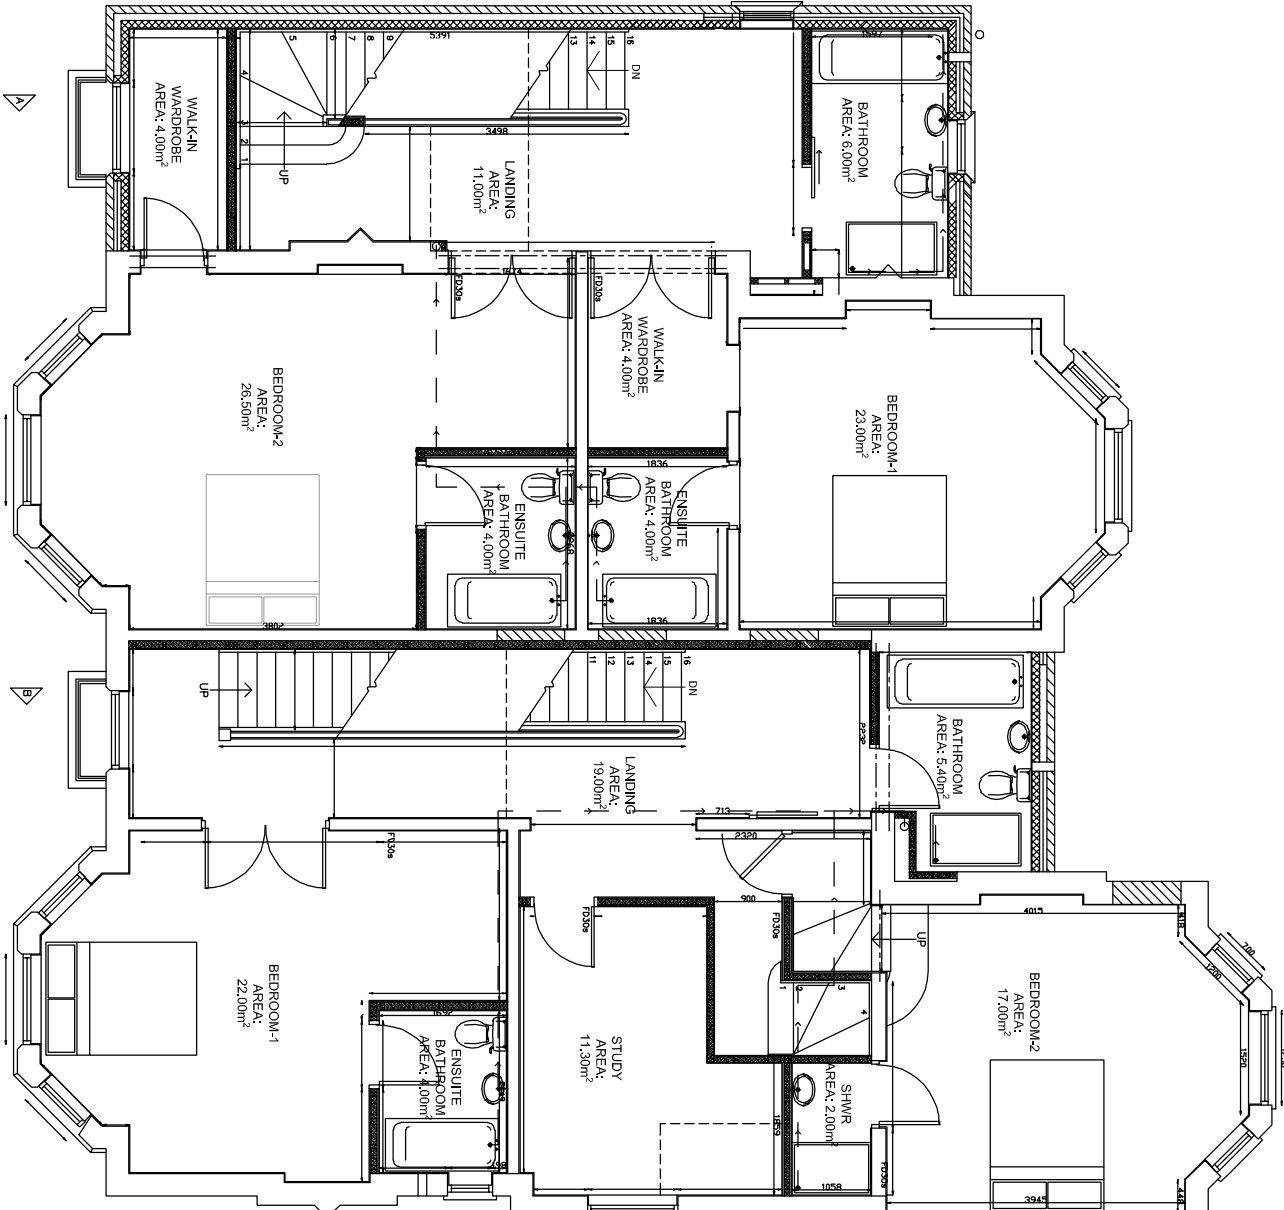

PROPOSED SECOND FLOOR PLANS

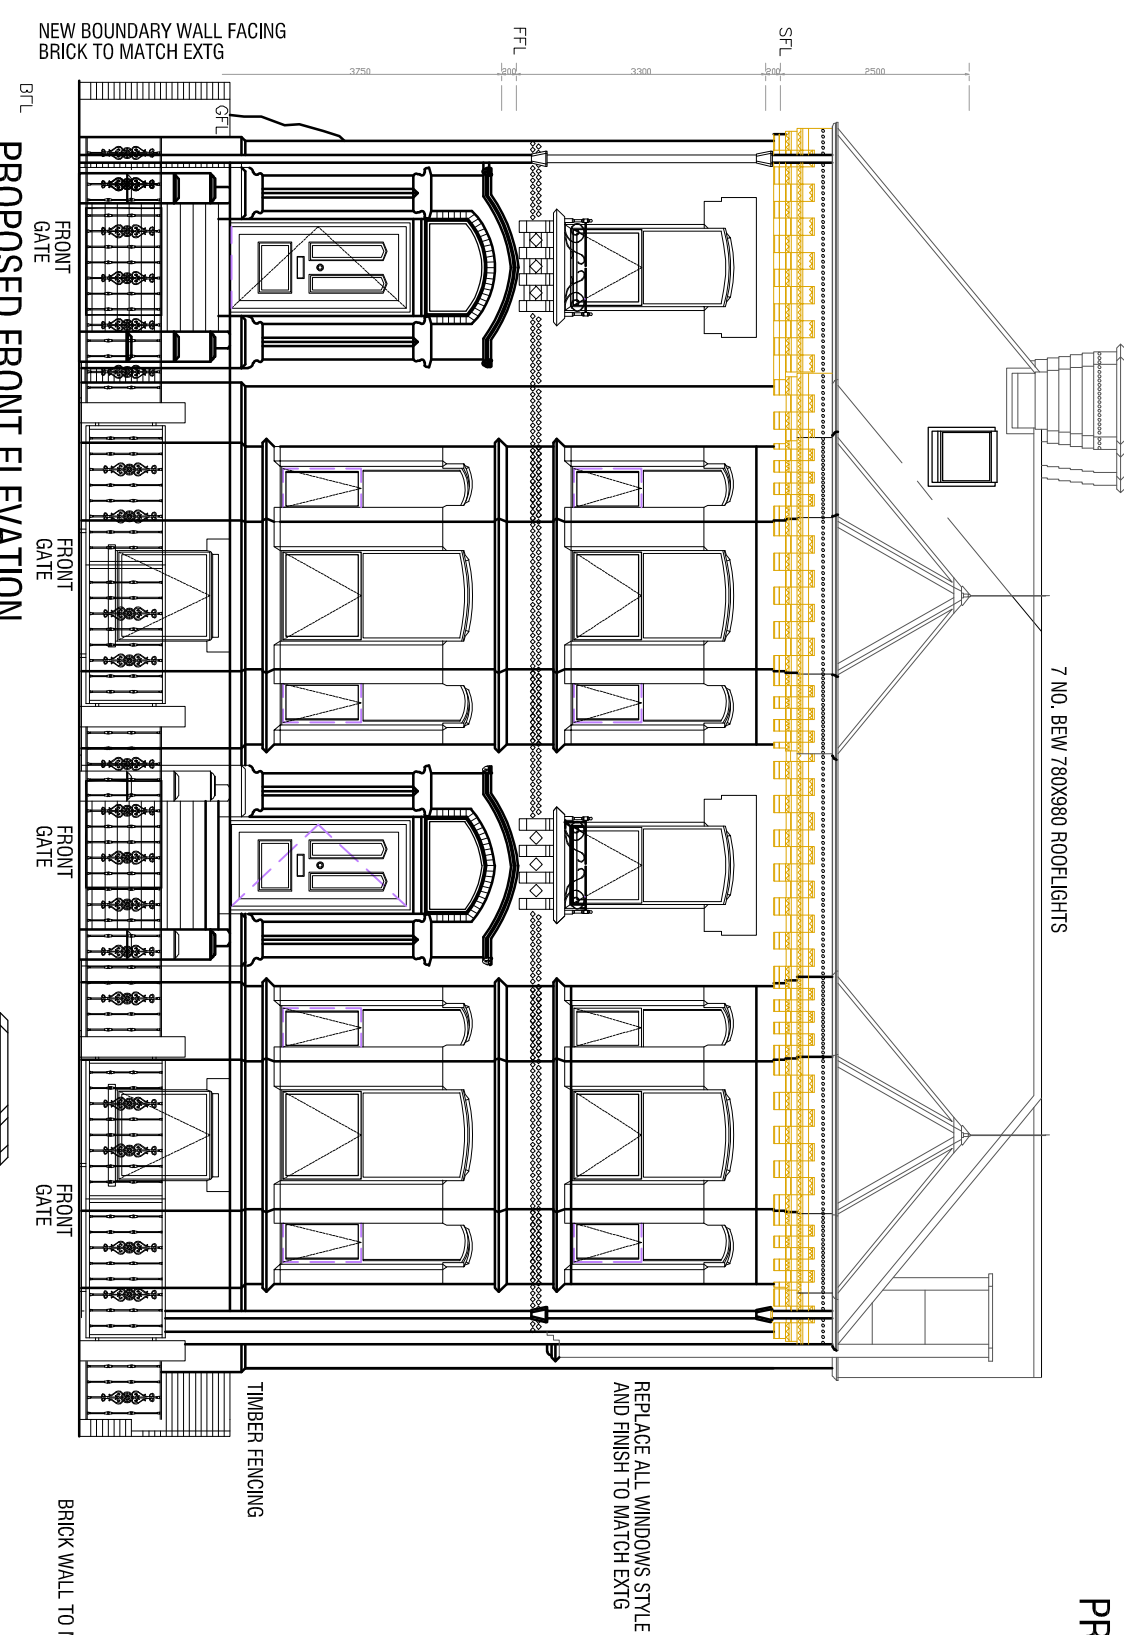


PROPOSED FRONT ELEVATION

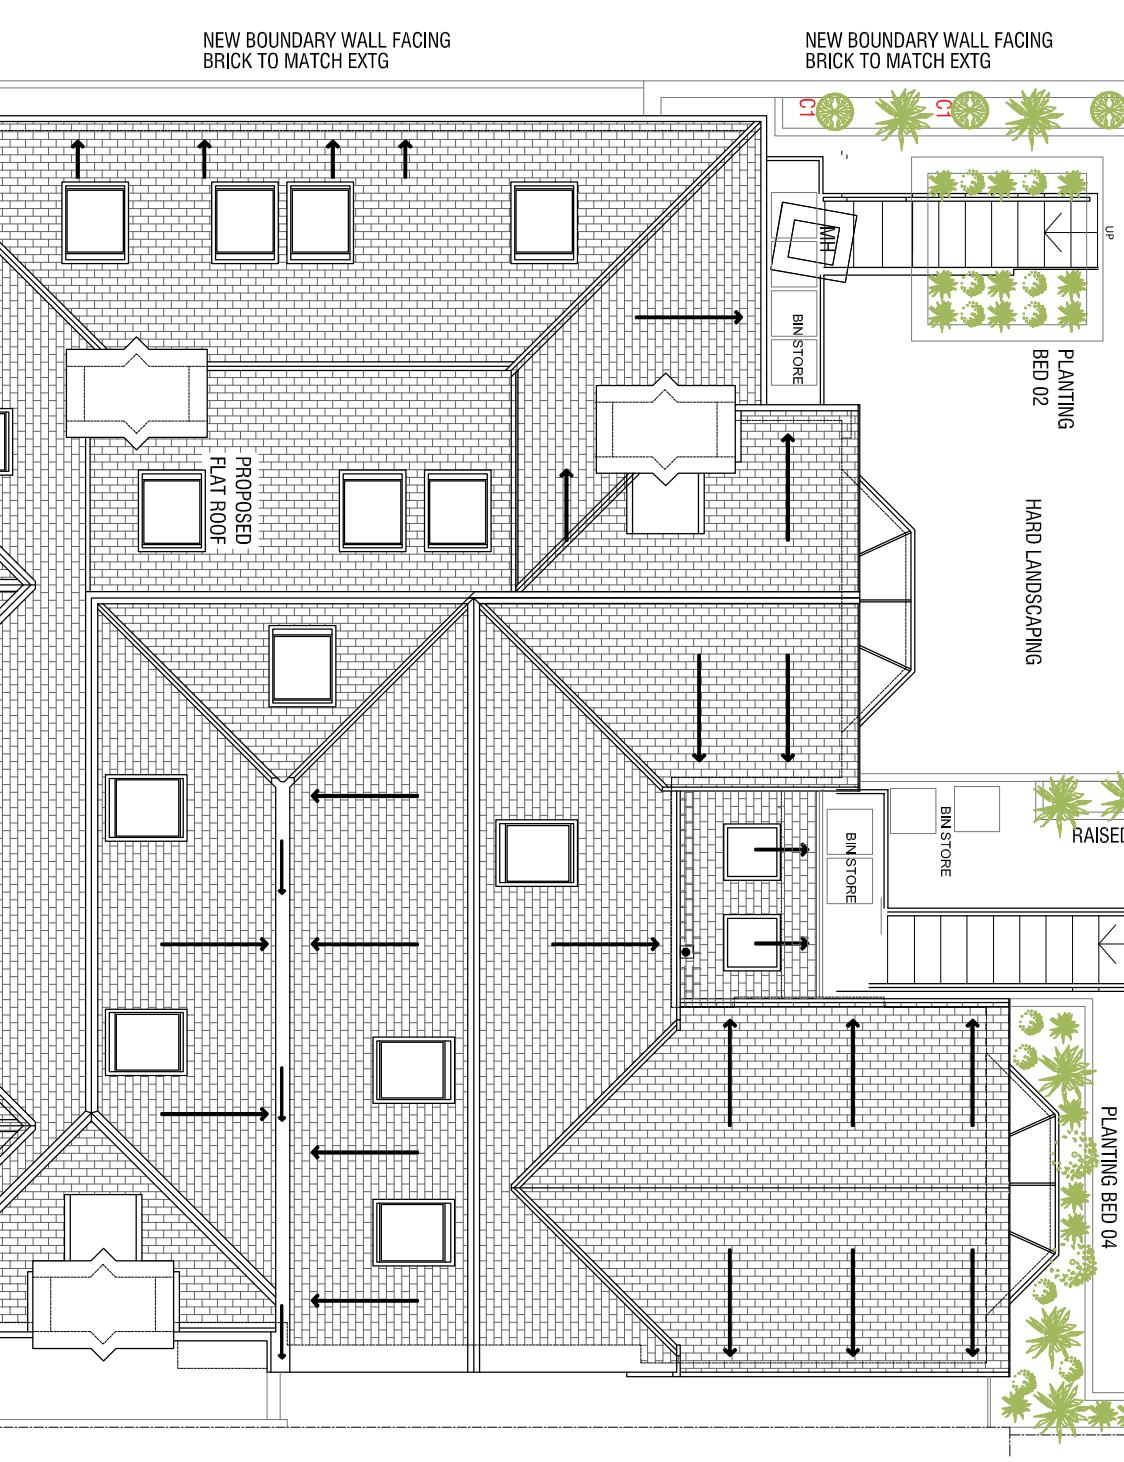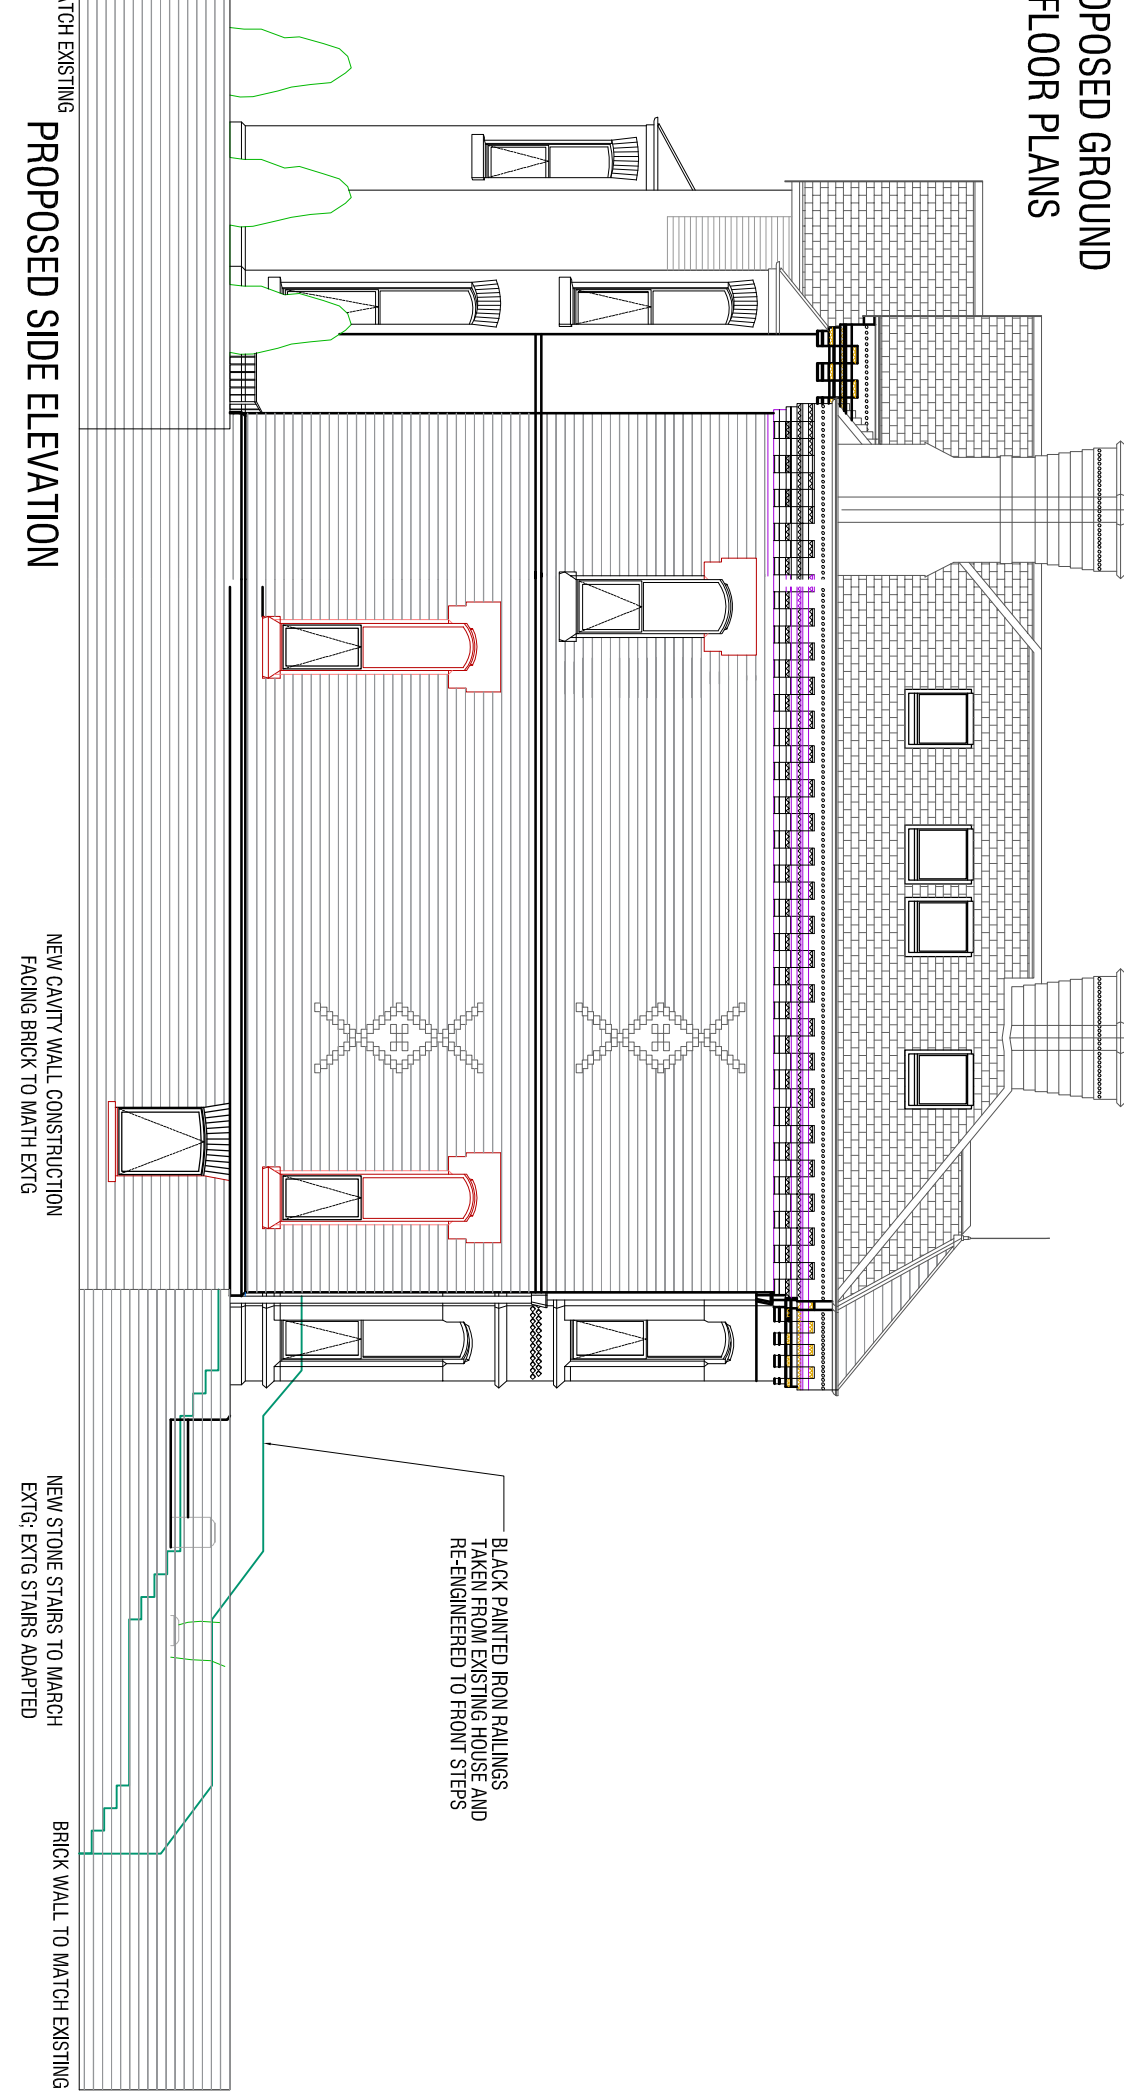


PROPOSED REAR ELEVATION



PROPOSED GROUND FLOOR PLANS

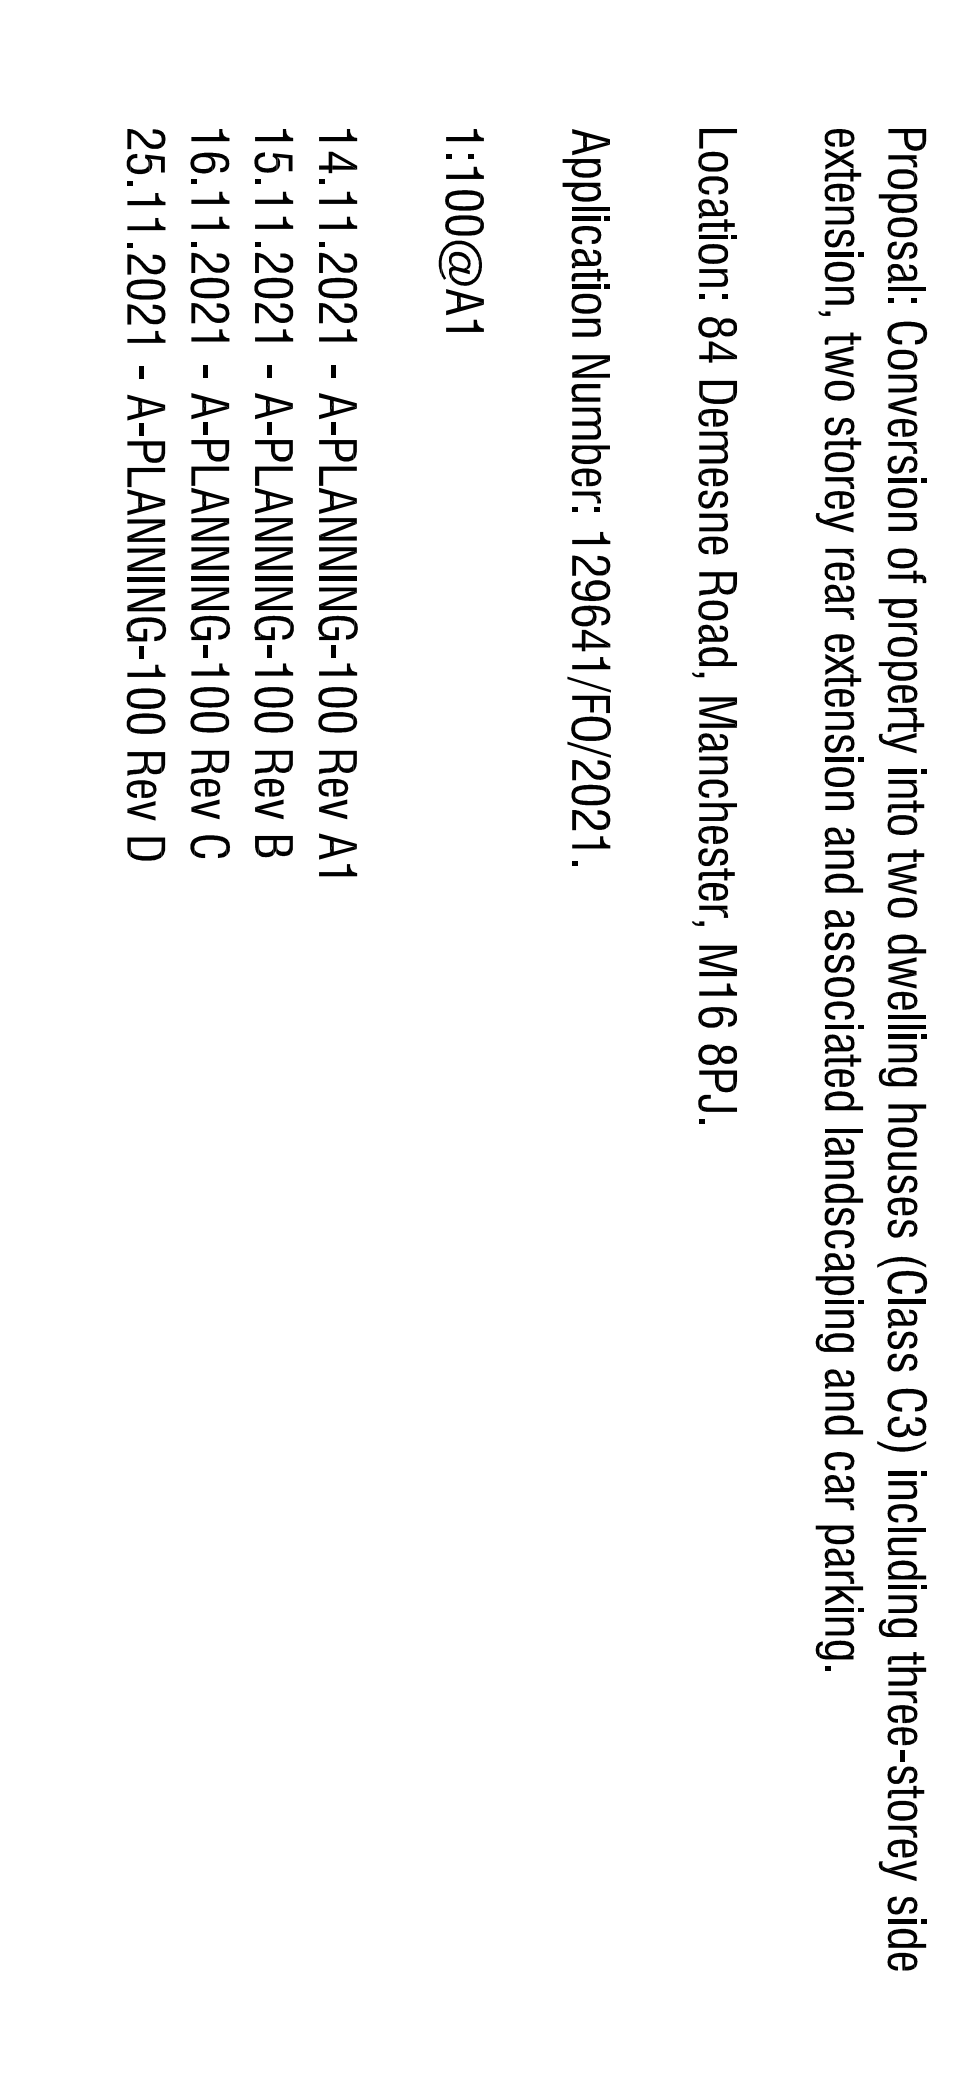

PROPOSED FIRST FLOOR PLANS

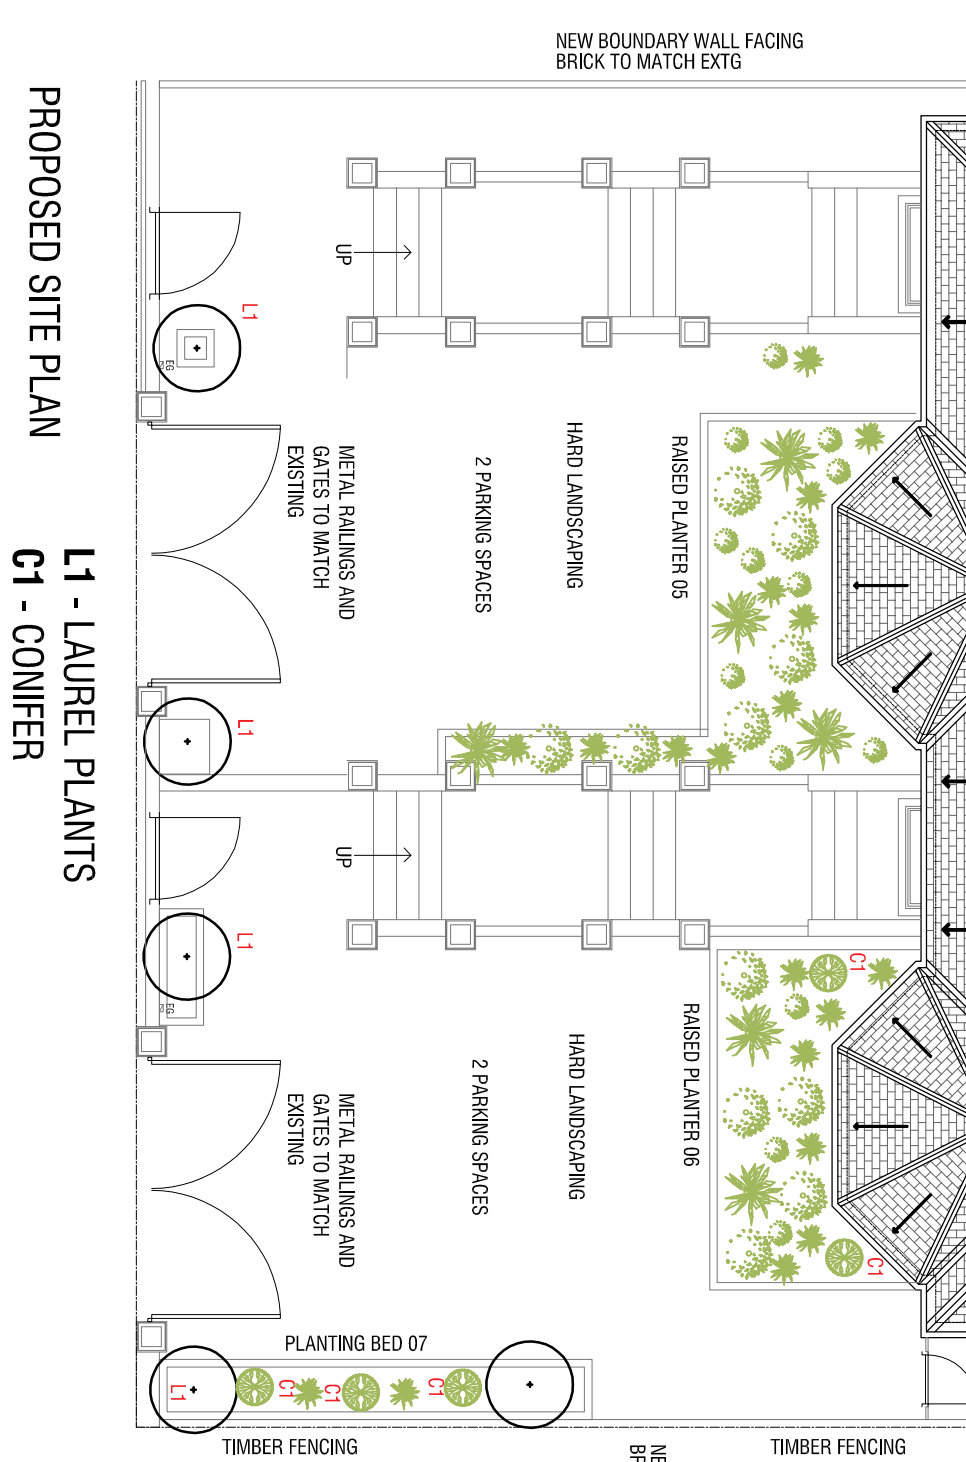

PROPOSED SECOND FLOOR PLANS

Proposal: Conversion of property into two dwelling houses (Class C3) including three-storey side extension, two storey rear extension and associated landscaping and car parking.

Location: 84 Demesne Road, Manchester, M16 8PJ.

Application Number: 129641/FO/2021.

1:100@A1

14.11.2021 - A-PLANNING-100 Rev A1
15.11.2021 - A-PLANNING-100 Rev B
16.11.2021 - A-PLANNING-100 Rev C
25.11.2021 - A-PLANNING-100 Rev D

