



- ① MARLEY EDGEWARE DARK RED  
② NORTHCOT MULTI RED RUSTIC BRICK  
③ WHITE THRU COLOUR RENDER  
④ GREY COMPOSITE GARAGE DOOR  
⑤ GREY UPVC WINDOWS  
⑥ GALVANISED STEEL POST  
⑦ GRP FLAT ROOF

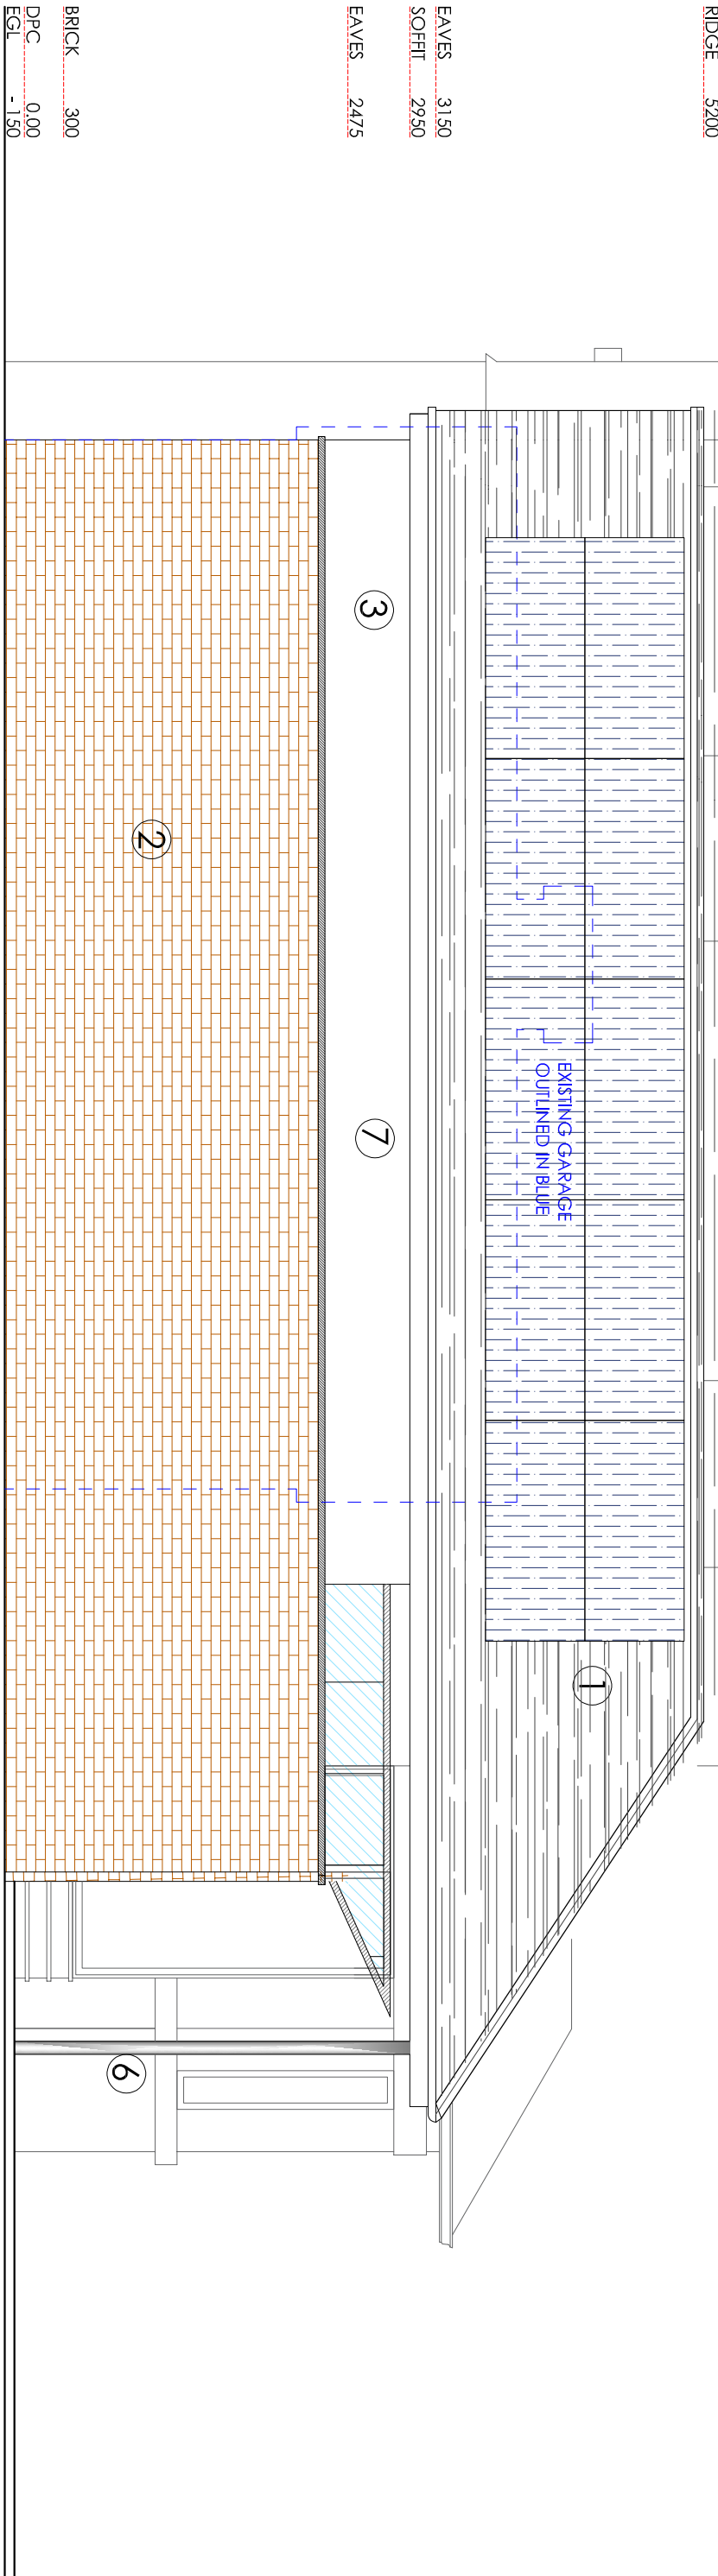


SIDE ELEVATION (NE)

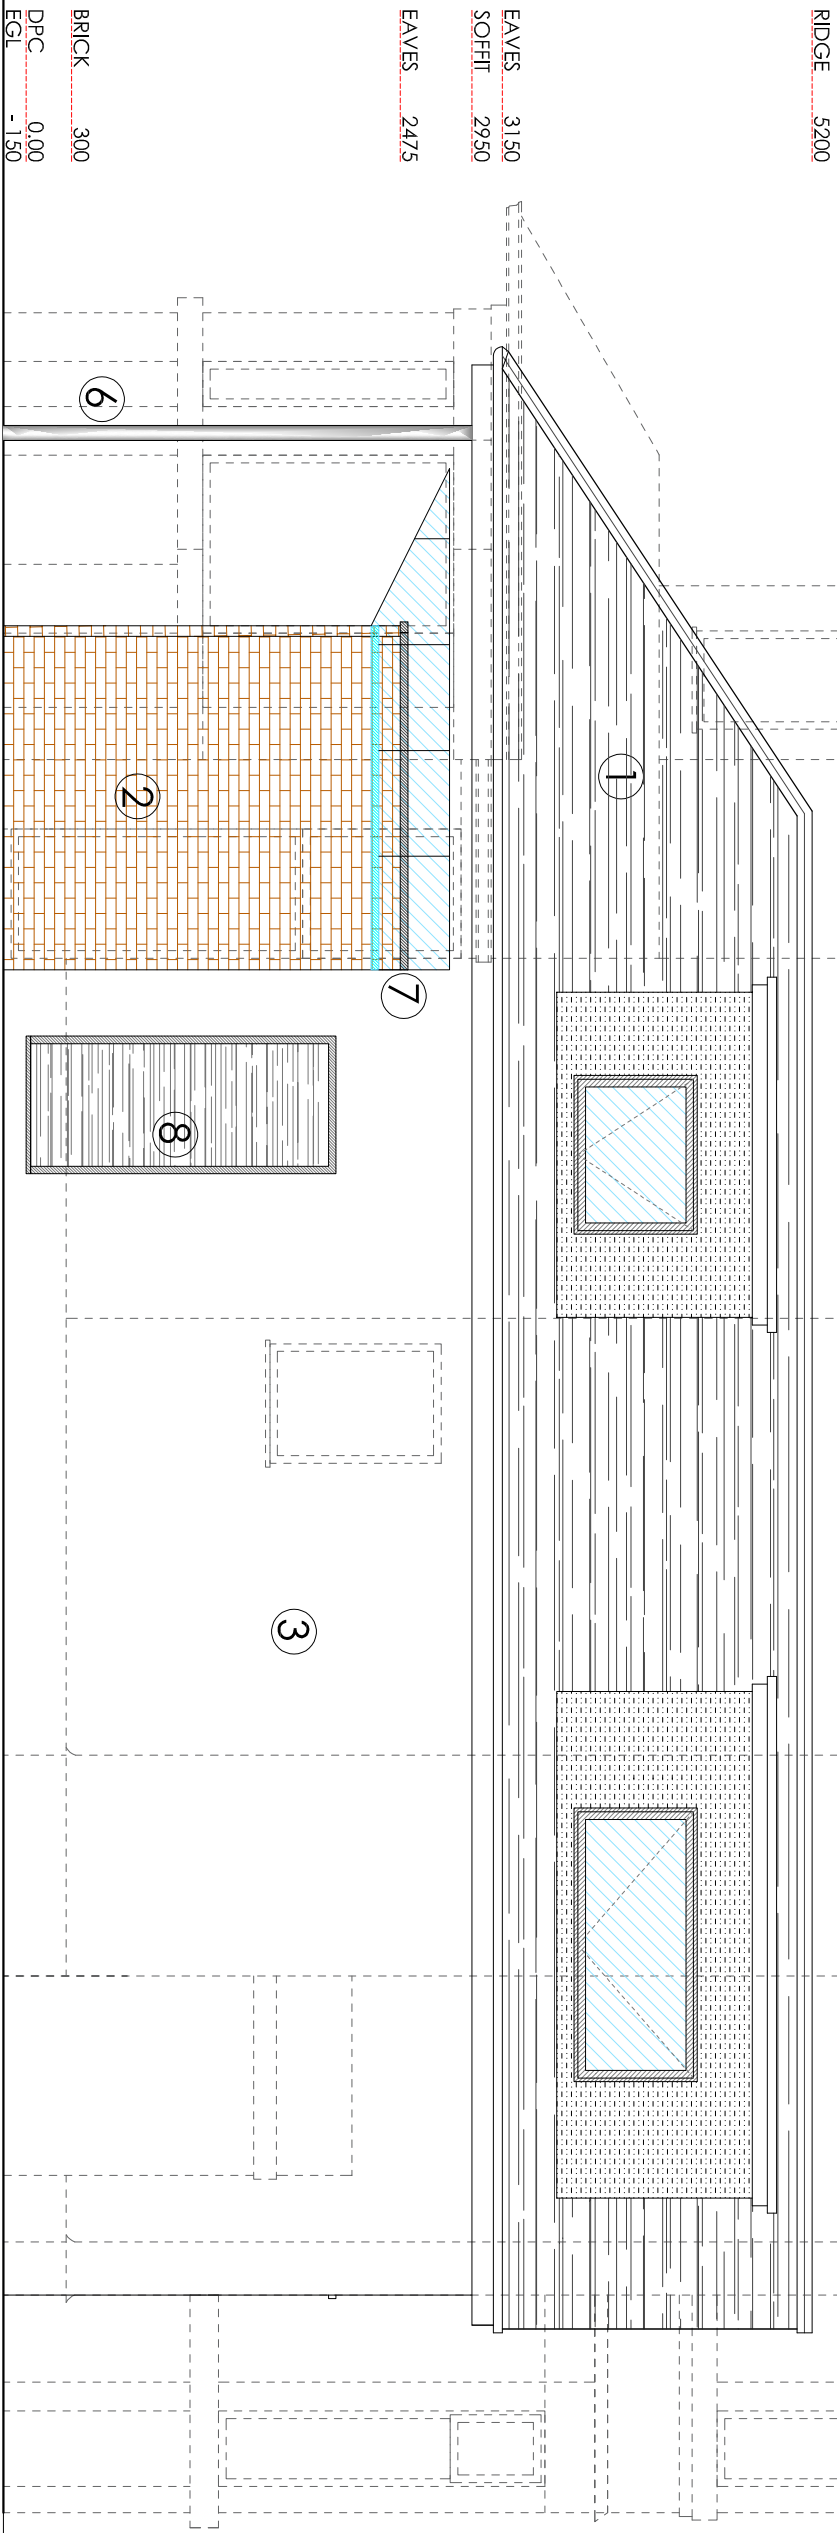

SIDE ELEVATION / SECTION A-A (SW)

| UPDATED AFTER PO COMMENTS |                               |          |
|---------------------------|-------------------------------|----------|
| F                         | ISSUED FOR PLANNING APPROVAL  | 01.12.21 |
| E                         | MATERIALS SHOWN               | 08.08.21 |
| D                         | UPDATED FOLLOWING PO COMMENTS | 13.05.20 |
| C                         | ROOF PROFILE UPDATED          | 28.01.20 |
| B                         | SECTION A-A ADDED             | 08.01.20 |
| A                         | ISSUED FOR PLANNING APPROVAL  | 03.10.19 |

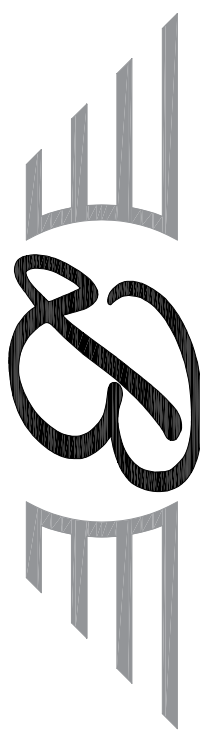

**BLUECHIP**  
ARCHITECTURE

07999 294 675

design@bluechip-architecture.co.uk  
www.bluechip-architecture.co.uk  
18 Botany Road | Alder Forest | Worsley | M30 9L5