



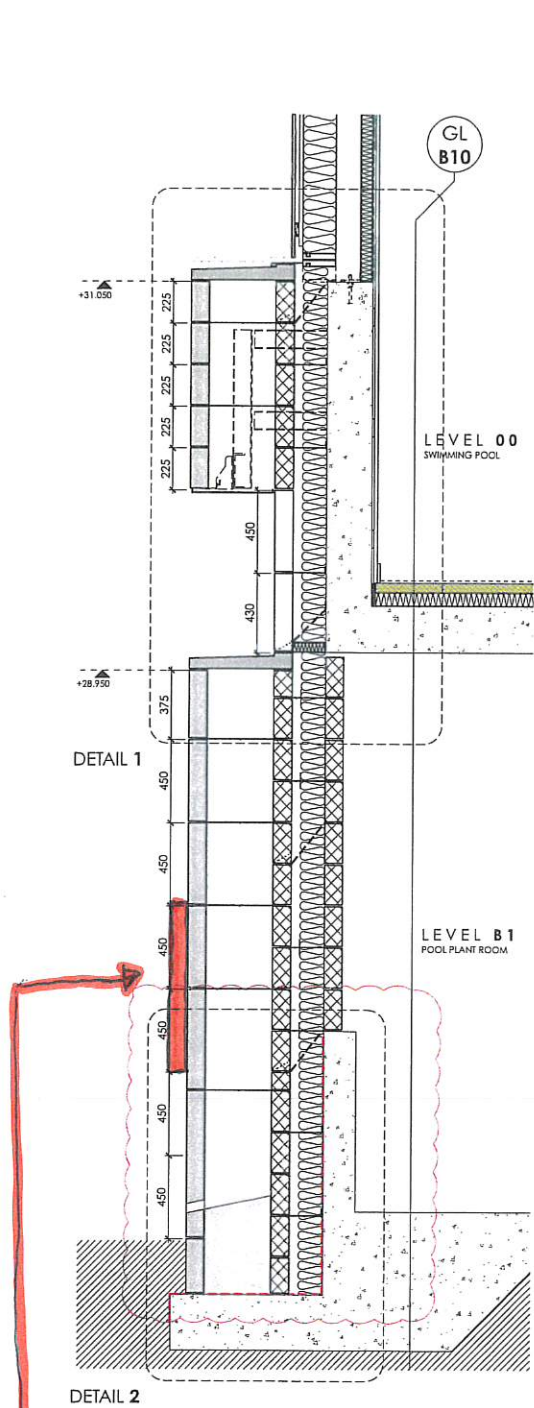


BB PERIMETER MASONRY DETAIL
SHEET BB - SECTION
1:20 @ A1

SECTION THROUGH WALL AT
INFORMATION PANEL LOCATION.

RBL/SK007/JM/02-09/20

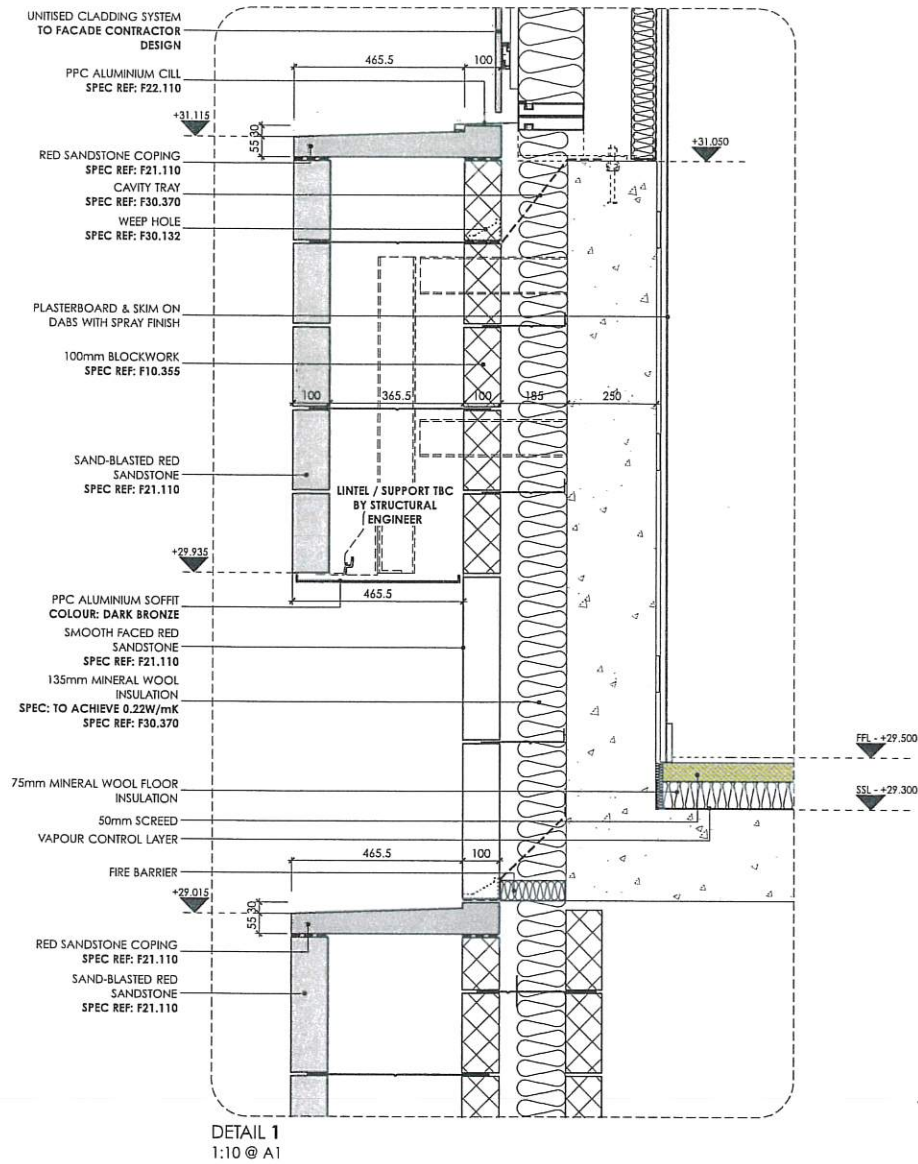


DETAIL 1
1:10 @ A1

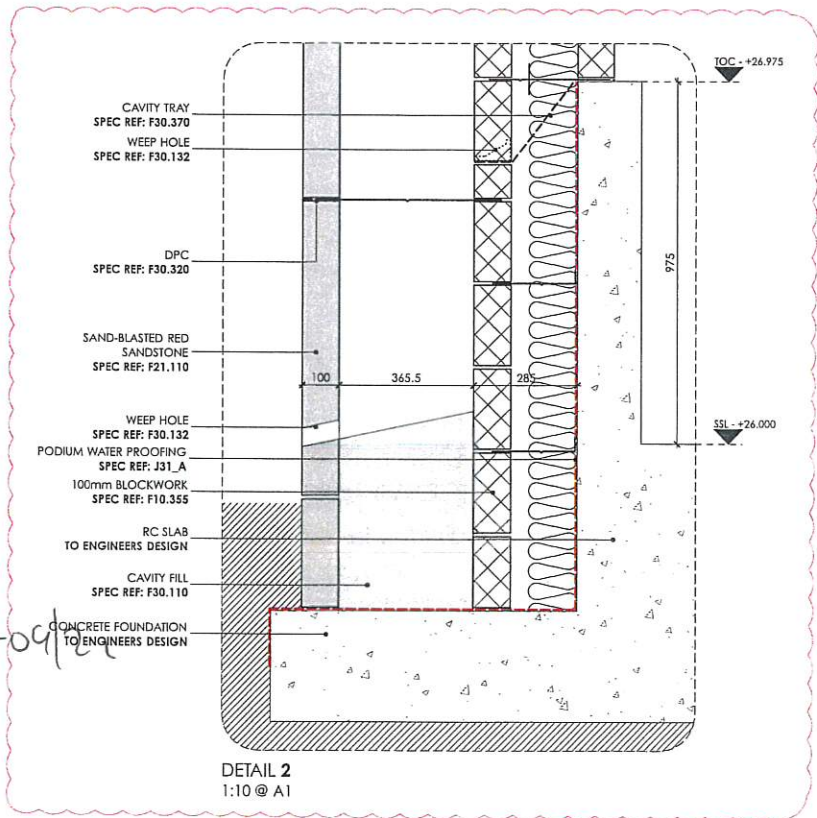

DETAIL 2
1:10 @ A1

REVISION	DATE	DESCRIPTION
P1	04.04.19	DRAFT - ISSUED FOR COMMENT
P2	19.07.19	ISSUED FOR COMMENT
P3	30.10.19	ADMIN CORRECTION - NO DRAWING CHANGE
P4	06.12.19	GENERAL AMENDMENTS
P5	09.01.20	UPSTAND AMENDED
P6	05.06.20	COURSING AMENDED

BB

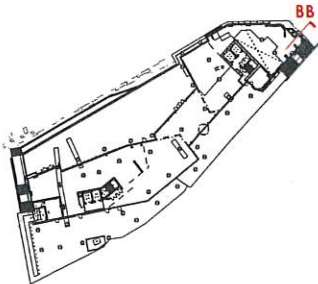

NOTES

FOR MASONRY SUPPORT, FIXINGS, TIES ETC, REFER TO
ENGINEERS DRAWINGS & SPEC REF: F30

FOR COURSING HEIGHTS SEE ELEVATION DRAWINGS L1610
& L1611

- RED SANDSTONE
FINISH: SAND-BLASTED (ROUGH)
- RED SANDSTONE
FINISH: FINE ASHLAR (SMOOTH)
- STONE COPING
FINISH: FINE ASHLAR (SMOOTH)
COLOUR TO MATCH RED SANDSTONE

OMI ARCHITECTS

31, Blackfriars Road, Salford, Manchester M3 7AQ
t 44(0)161 832 3242
f 44(0)161 832 3023
e info@omichitects.com
w www.omichitects.com

PROJECT	CHESTER ROAD
DRAWING	PERIMETER MASONRY DETAIL - SHEET BB
DATE	APR' 19
JOB NO.	1370
DRAWN BY	PE
SCALE	VARIABLE
DATE	APR' 19
DRAWN BY	PE
SCALE	VARIABLE
DATE	APR' 19
DRAWN BY	PE
SCALE	VARIABLE