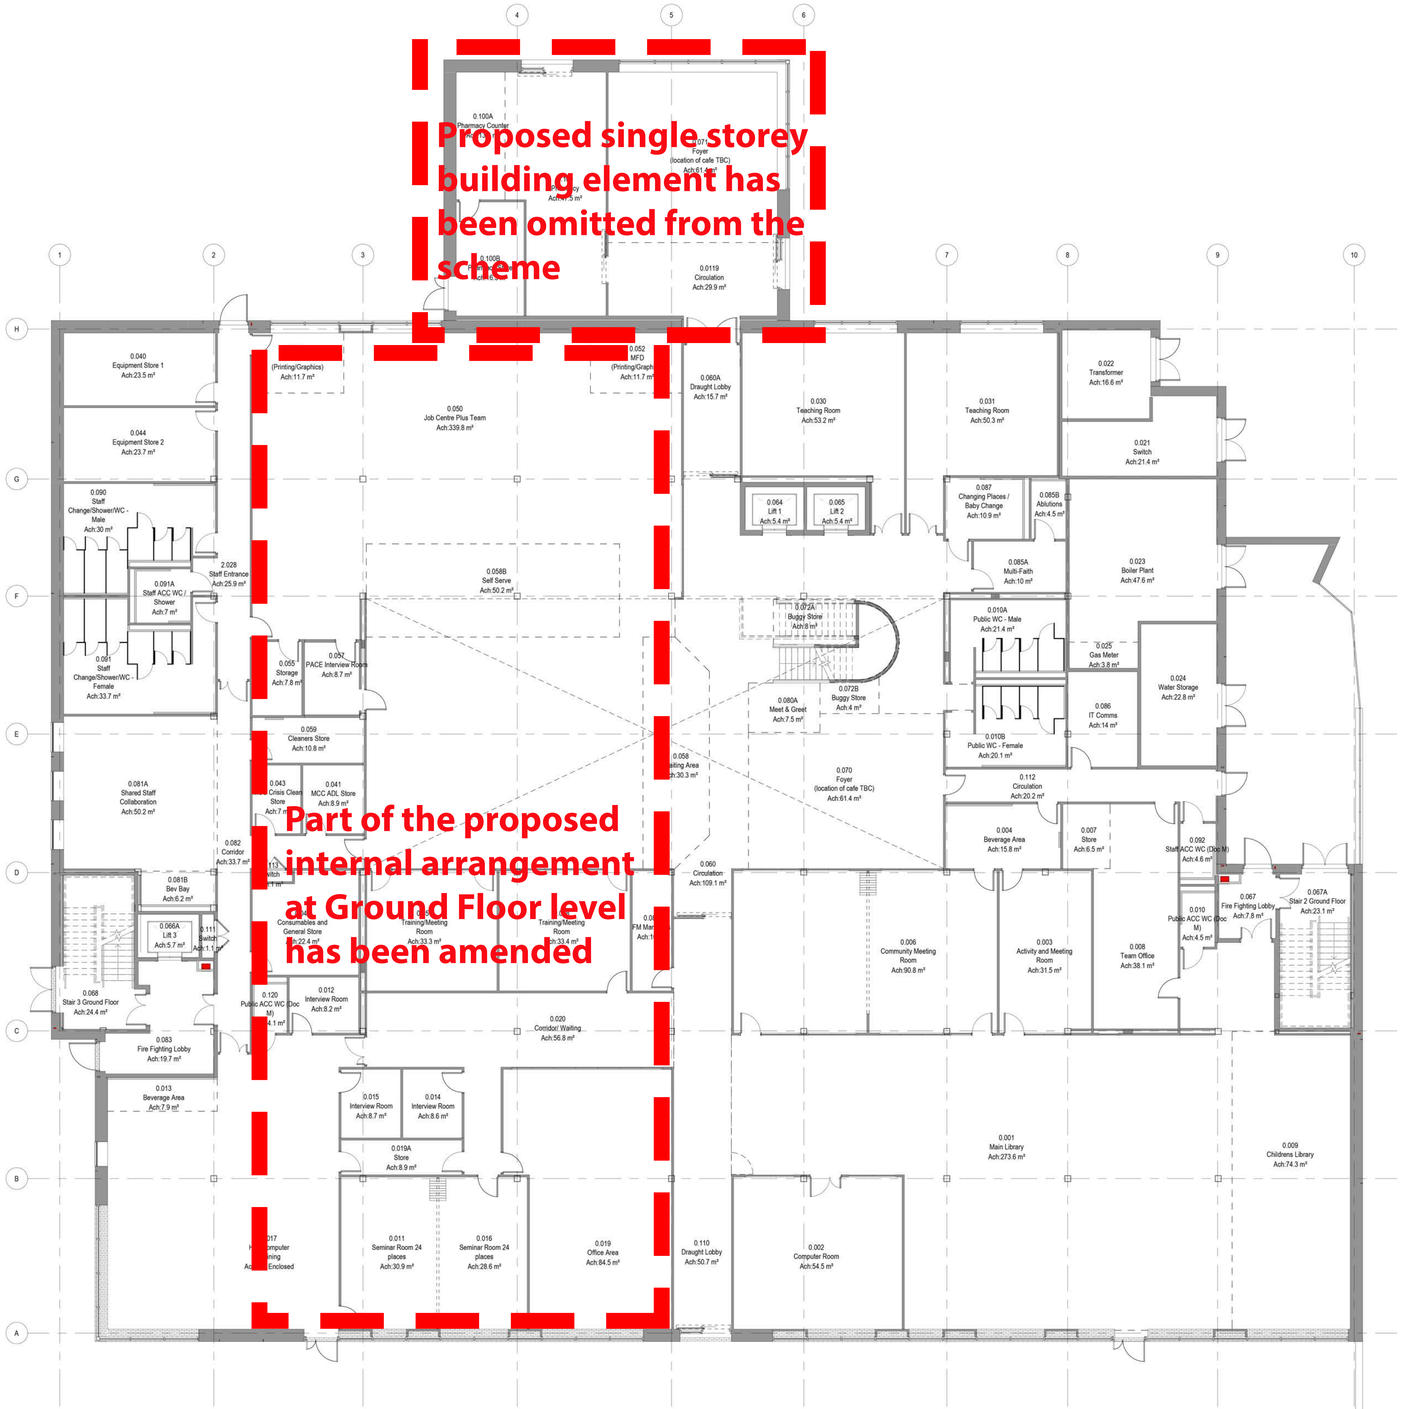

Notes:
- This drawing is copyright.
- Do not scale dimensions from this drawing.
- This drawing is to be read in conjunction with all other relevant drawings.
- All discrepancies on this drawing are to be reported to the architect.
- Do not modify any element of this drawing.
- Use drawing only for purpose(s) issued.
- This drawing may contain colour.

North Point

Scale Bar
0 1m 3m 5m
Scale: 1:100

Key Plan

Hazard: HAZ-xx
To warn of significant hazards or information that is unusual
To be read in conjunction with all other consultant's information
Refer to CDM Schedule XXXX.XX-RR-XX-SH-A-200-0000

The following external model files are included within this drawing.

Rev	Date	Revision Notes	Drawn	Review
PO9	24/07/19	Room Tags Updated	KA	TK
PO8	17/05/19	All previous revisions updated to include 'P' prefix inline with BIM execution plan GCH-MS-ZZ-ZZSP-W-3001 . Further design development	JW	TK
PO7	01/05/19	Design Development		
PO6	23/04/19	Amended to corrected sewer alignment		
PO5	11/03/19	Intserv for Comment		
PO4	28/02/19	Updated following stakeholder engagement sessions		
PO3	19/02/19	Occupancy numbers and sign-off box added		
PO2	18/02/19	Updated following strategy workshop with M&E & structural consultants		
PO1	11/02/19	3 Storey option avoding diversions selected for go ahead. General amendments made.		

Client
MORGAN SINDALL

IBI Intelligence Buildings Infrastructure www.ibigroup.com

Project
GORTON COMMUNITY HUB

Drawing Title
Level 0 - Ground Floor

Job Number	Date	Drawn By
507986	15/11/18	JW
Scale@A0	Purpose	Reviewed By
1 : 100	INTERIM FOR COMMENT	TK
Drawing Number	Revision	Suitability
GCH-IBI-XX-00-DR-A-200-0001	PO9	S2