



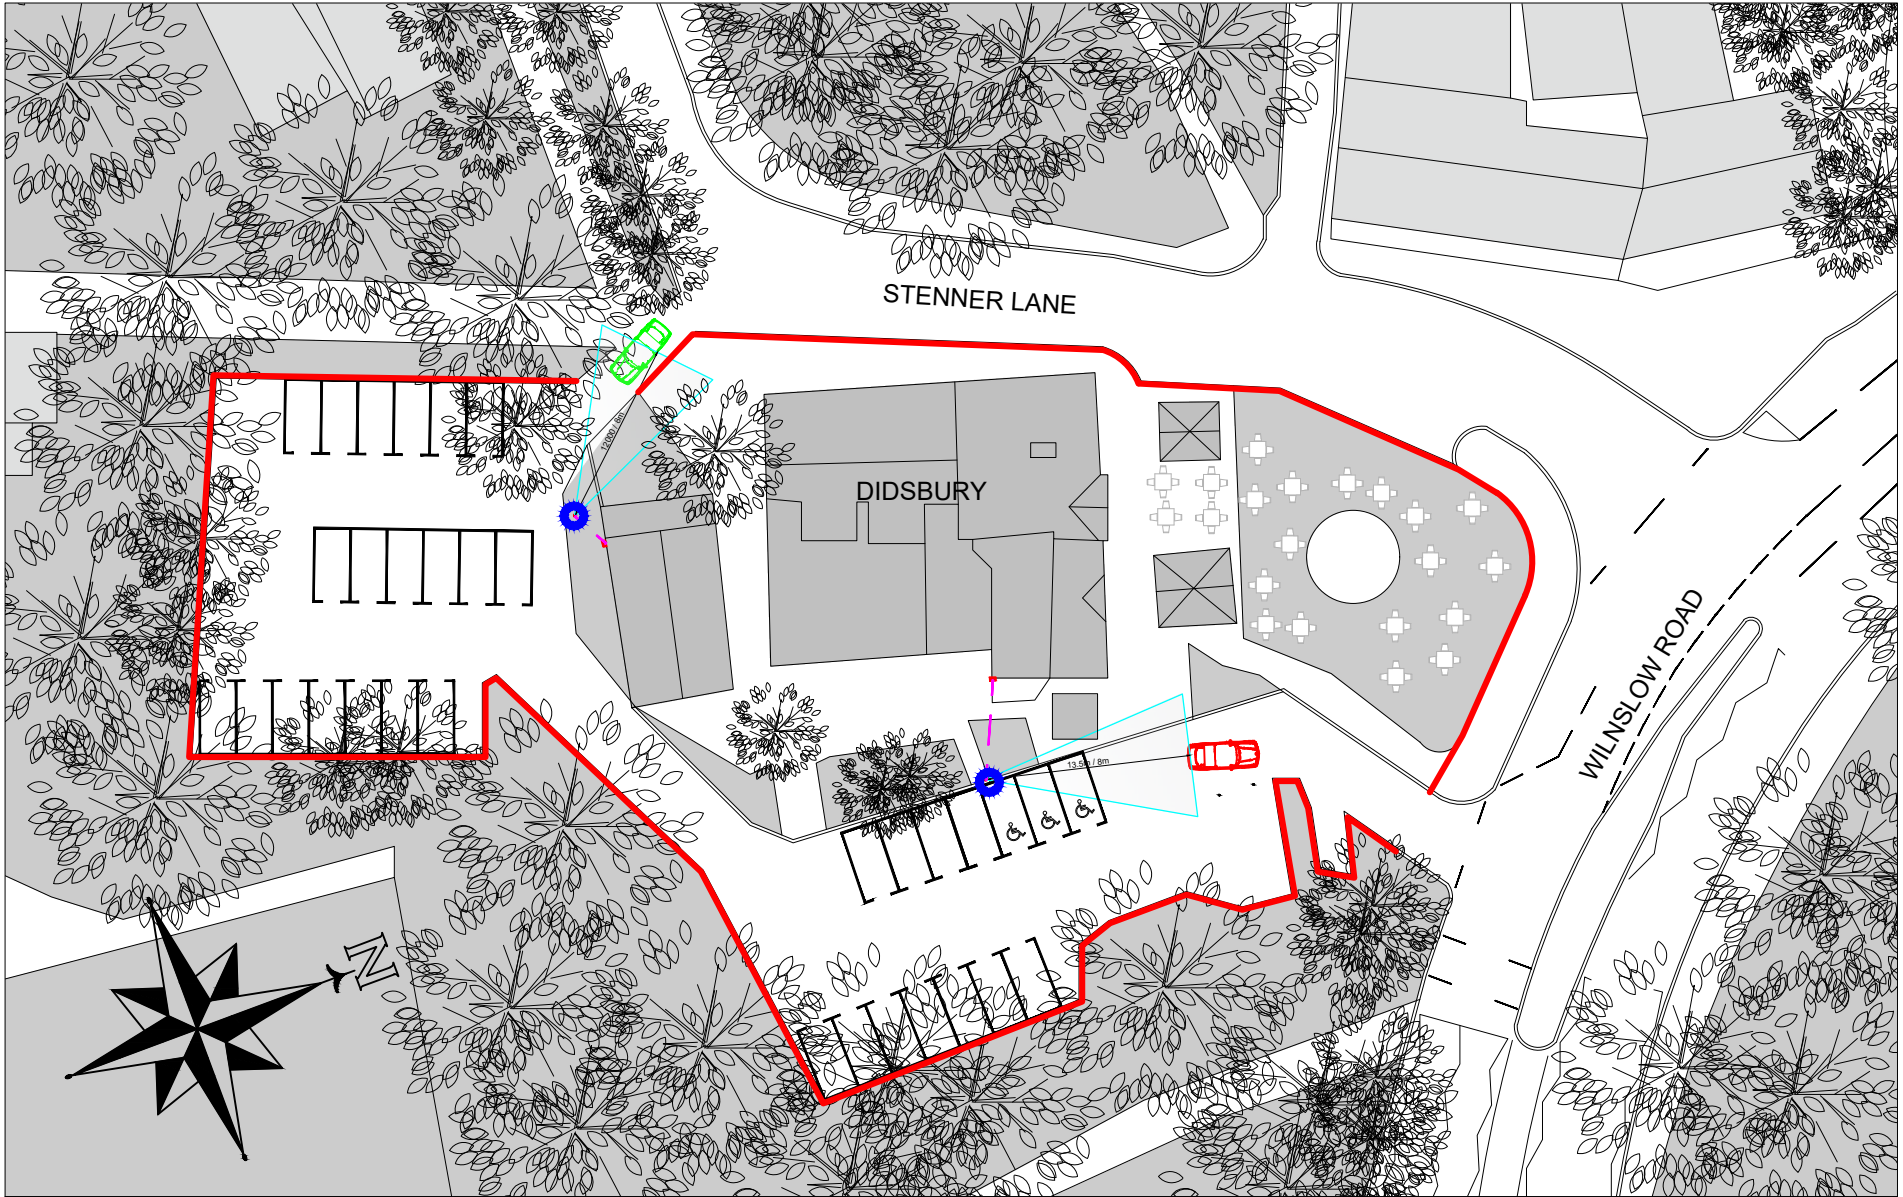

SCALE 1:500
@ A4

 - ANPR CAMERA LOCATION

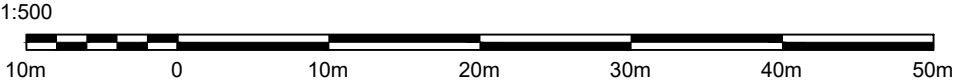

Euro Car Parks Ltd
30 Dorset Square
London NW1 6QJ
+44 (0)20 7563 3000

Registered in England &
Wales. Registration No
1270612

DRAWING NO.
2649-DWG-RED-02

REVISION.
02
DATE.
09/06/2021

SITE:

GREENE KING PUB - DIDSBURY
MANCHESTER M20 2SG

SCALE AT.
AS SHOWN

DRAWN.
VP
CHECKED.

REVISIONS:
DESCRIPTION:

REV:
01 REDLINE DRAWING CREATED
02 UPDATED SITE LAYOUT

BY: DATE:

VP 09/06/2021

VP 10/06/2021