



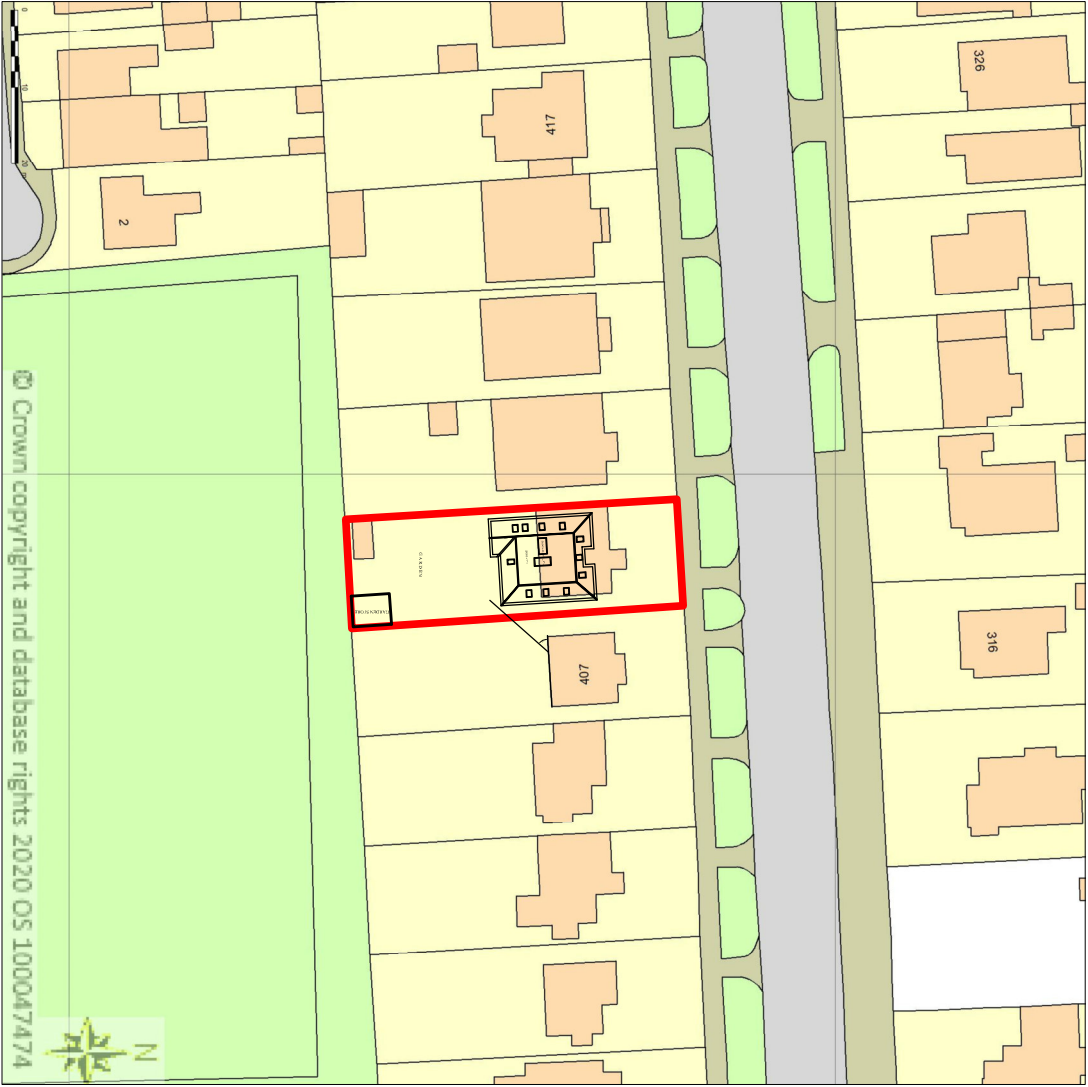

LOCATION PLAN 1:1000

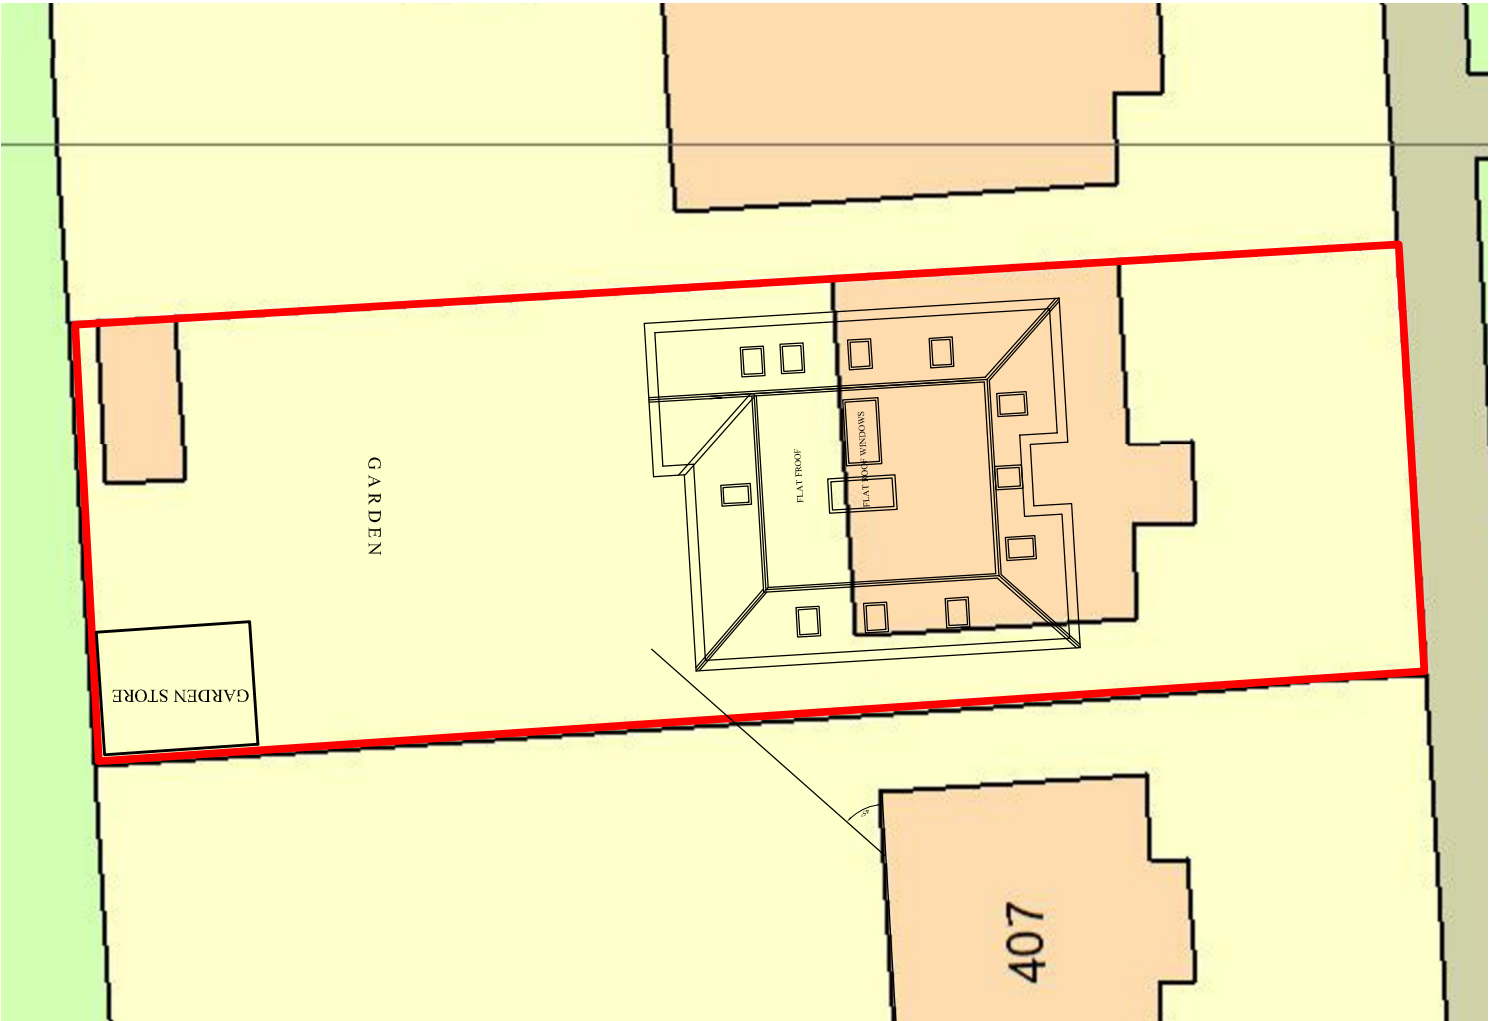

SITE PLAN 1:250

