


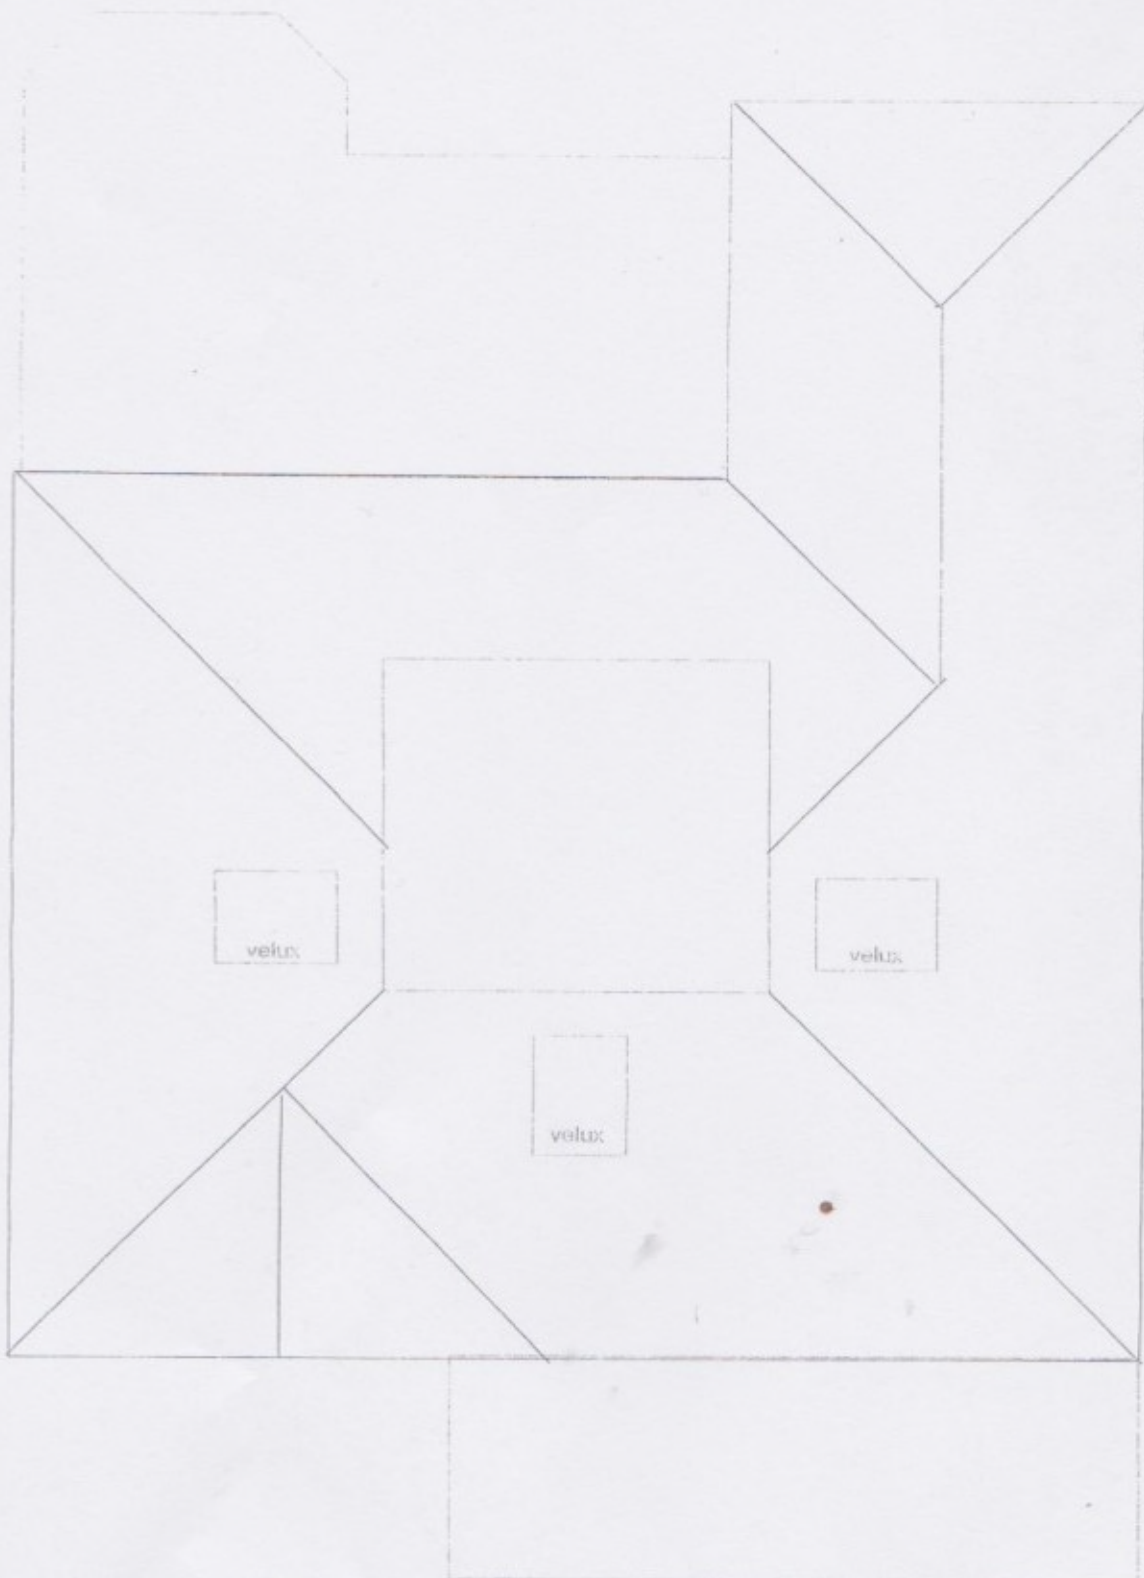

PROPOSED ROOF PLAN

PROPOSED EXTENSION TO 34 CHERRY TREE RD M23 9E
2283 P 06 scale 1;50