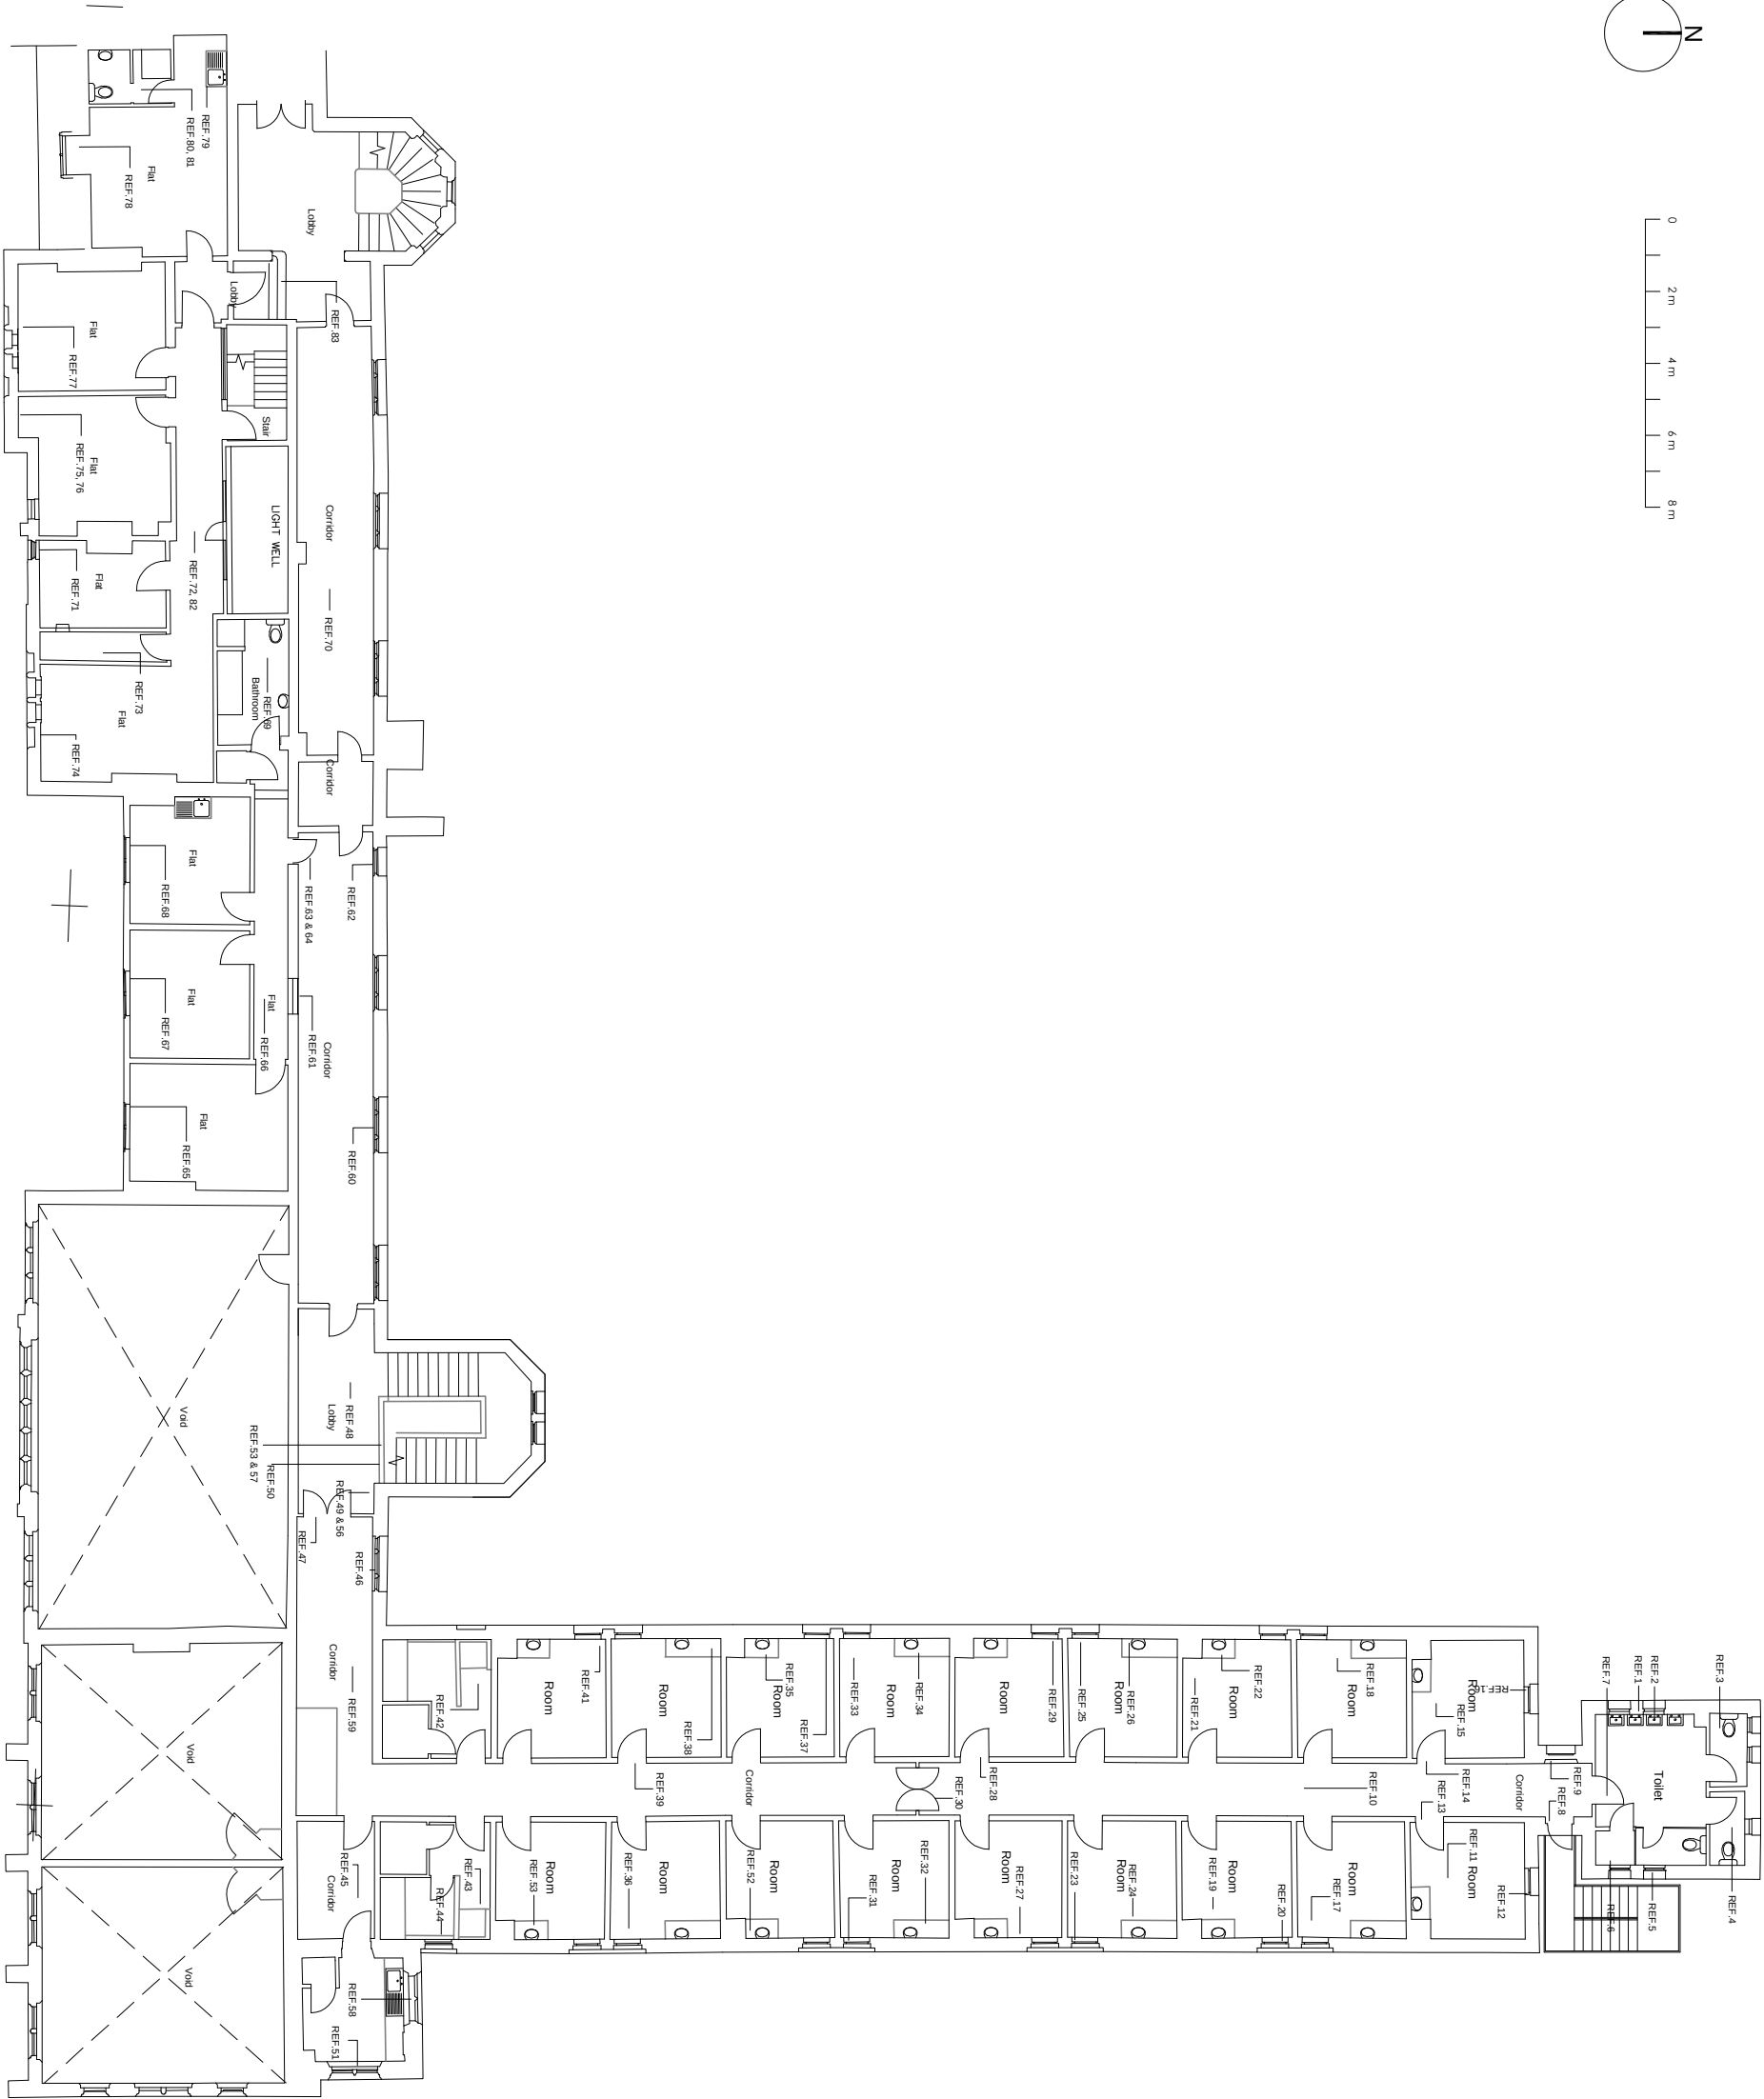
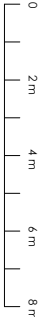
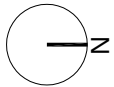


Key Plan

Photograph Record Plan - North Wing 1:200 @ A3

JOB INFORMATION:		DRAWING TITLE:		REVISIONS:	
HARTLEY HALL SCHOOL IMPROVEMENT		Photograph Record Plan			
ALL DIMENSIONS ARE GIVEN IN MILLIMETERS. MEASURE/REPRESENT SCALING OF THIS DRAWING SHALL ONLY BE PERMITTED IN ITS DIGITAL FORM.		DATE: October 2021	SCALE: AS SHOWN	DRAWING REF: KOC-009-PL09	