


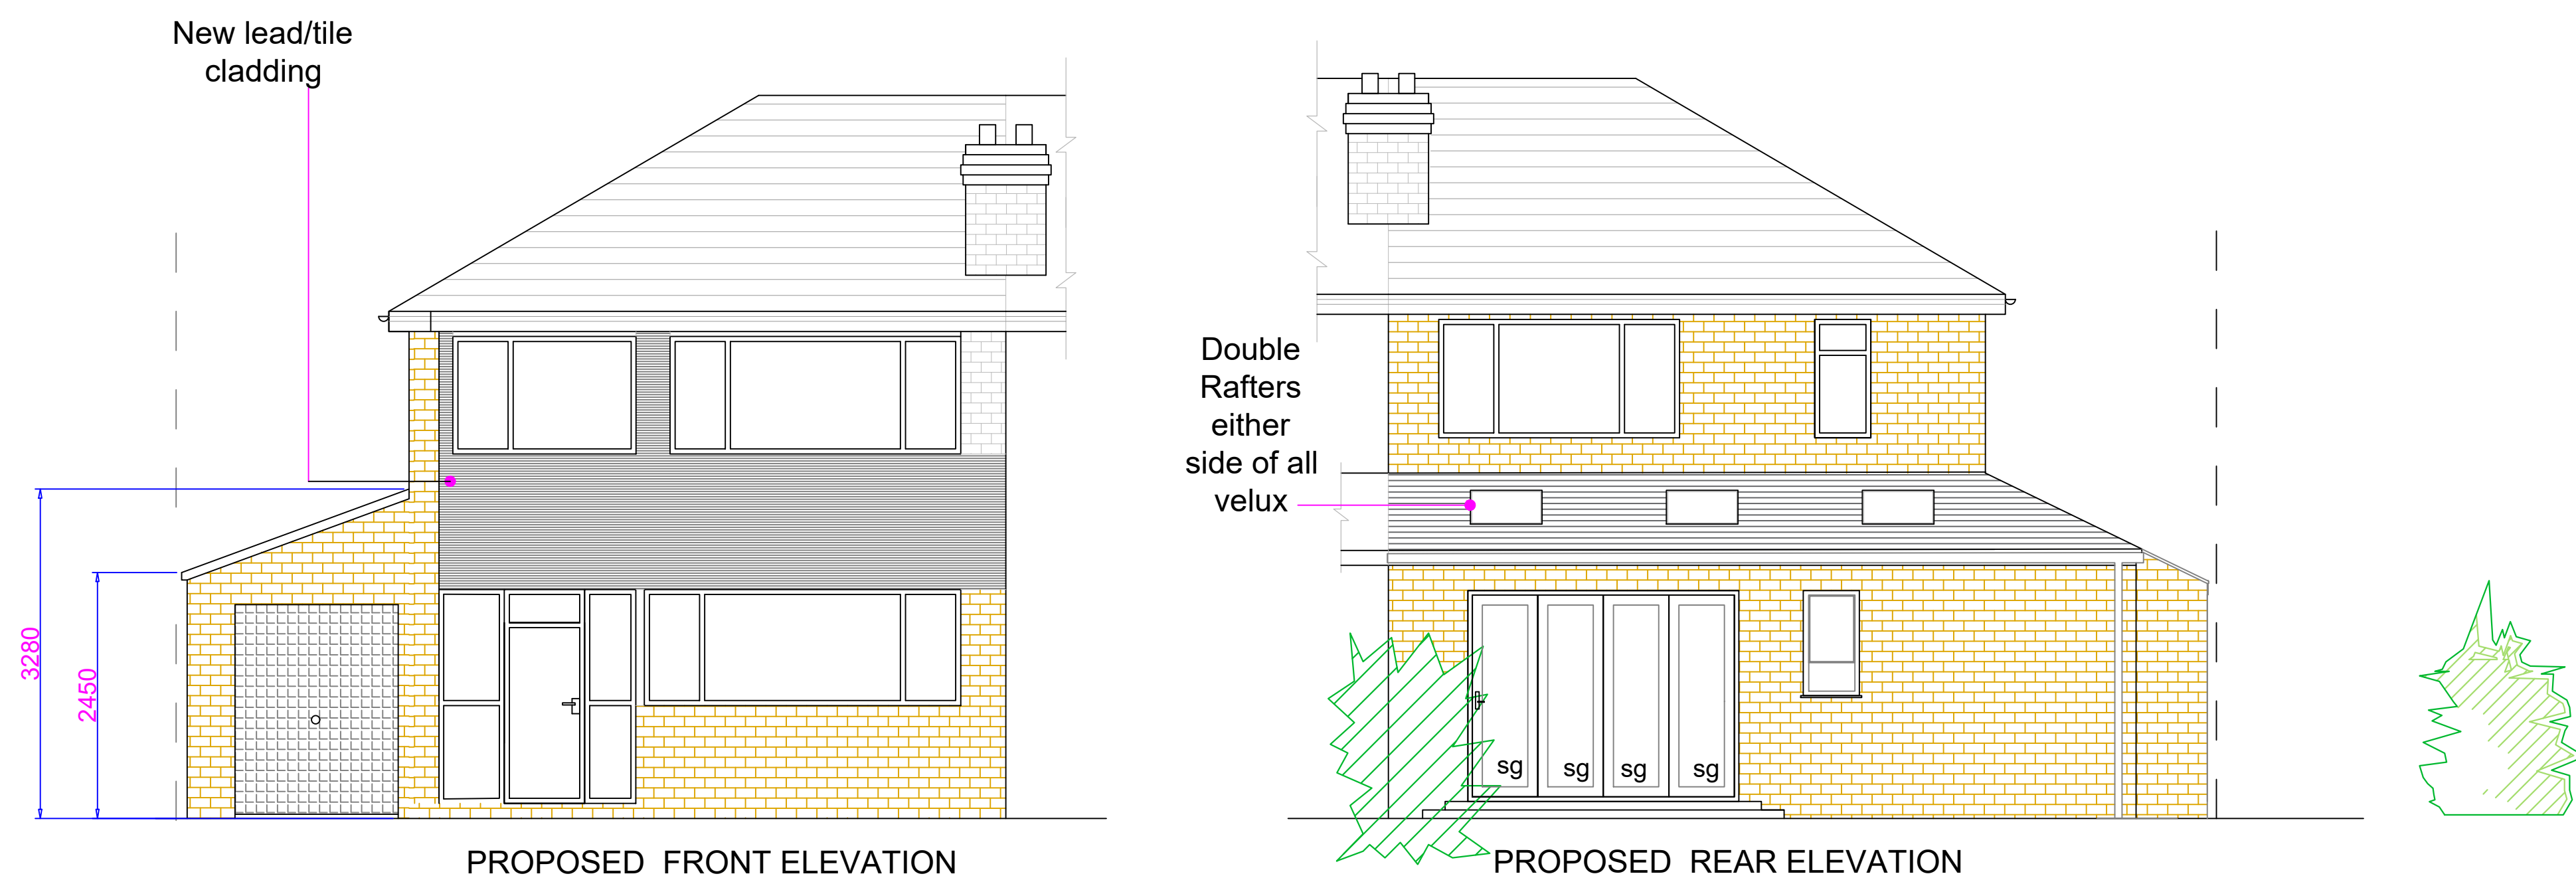

NOTES

REVISIONS

PROJECT: EXTENSION @ 22 QUEENSWAY
EAST DIDSBURY

CLIENT:MARINA NOONE

SCALE: 1:50 ON A1 PAPER

REFERENCE NO: 1258 ELEVATIONS

BARRY CULLEN
ARCHITECTURE
email:barrycullen_bc@yahoo.co.uk
mob: 07851262695