




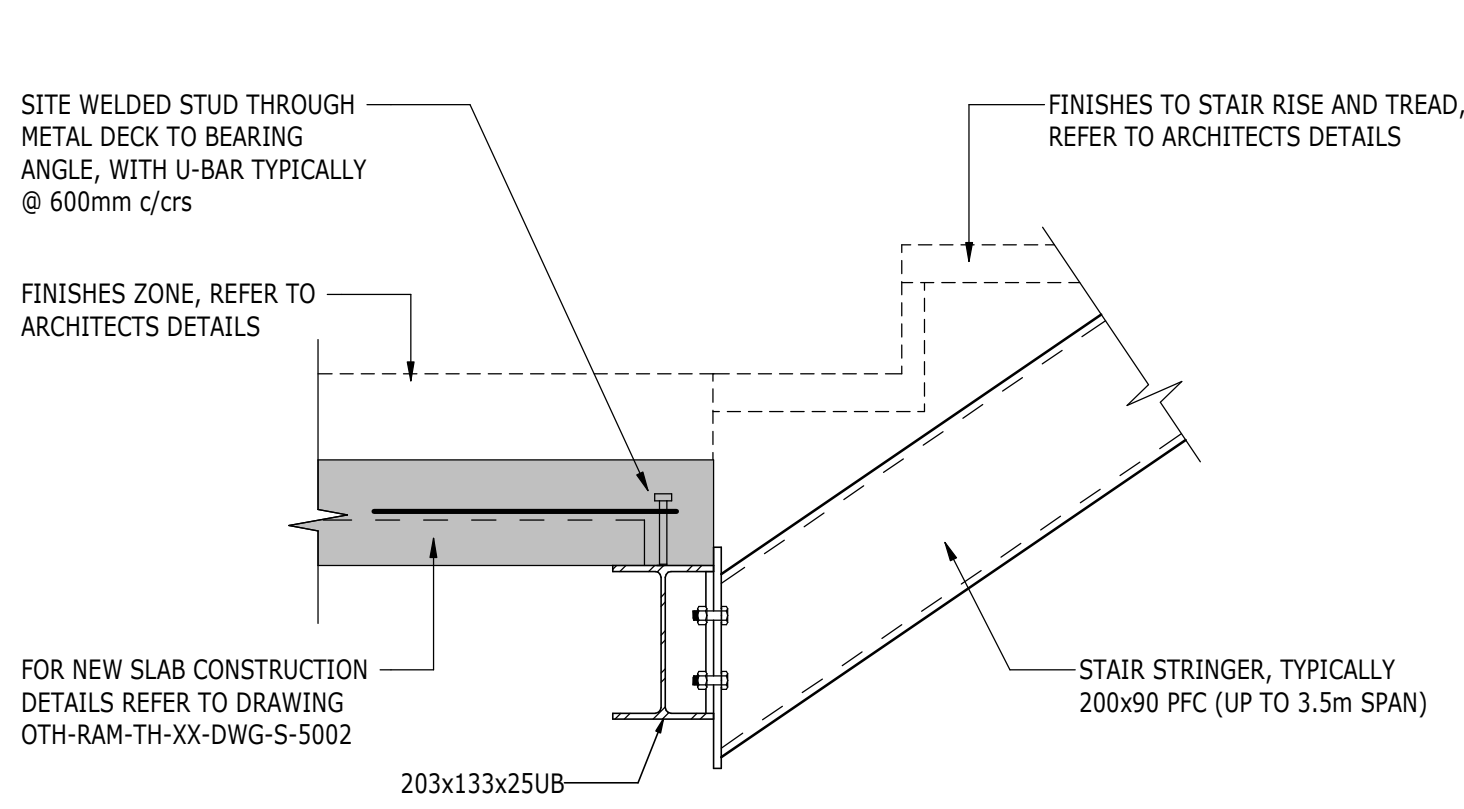


**DETAIL A**  
(SCALE 1:10)

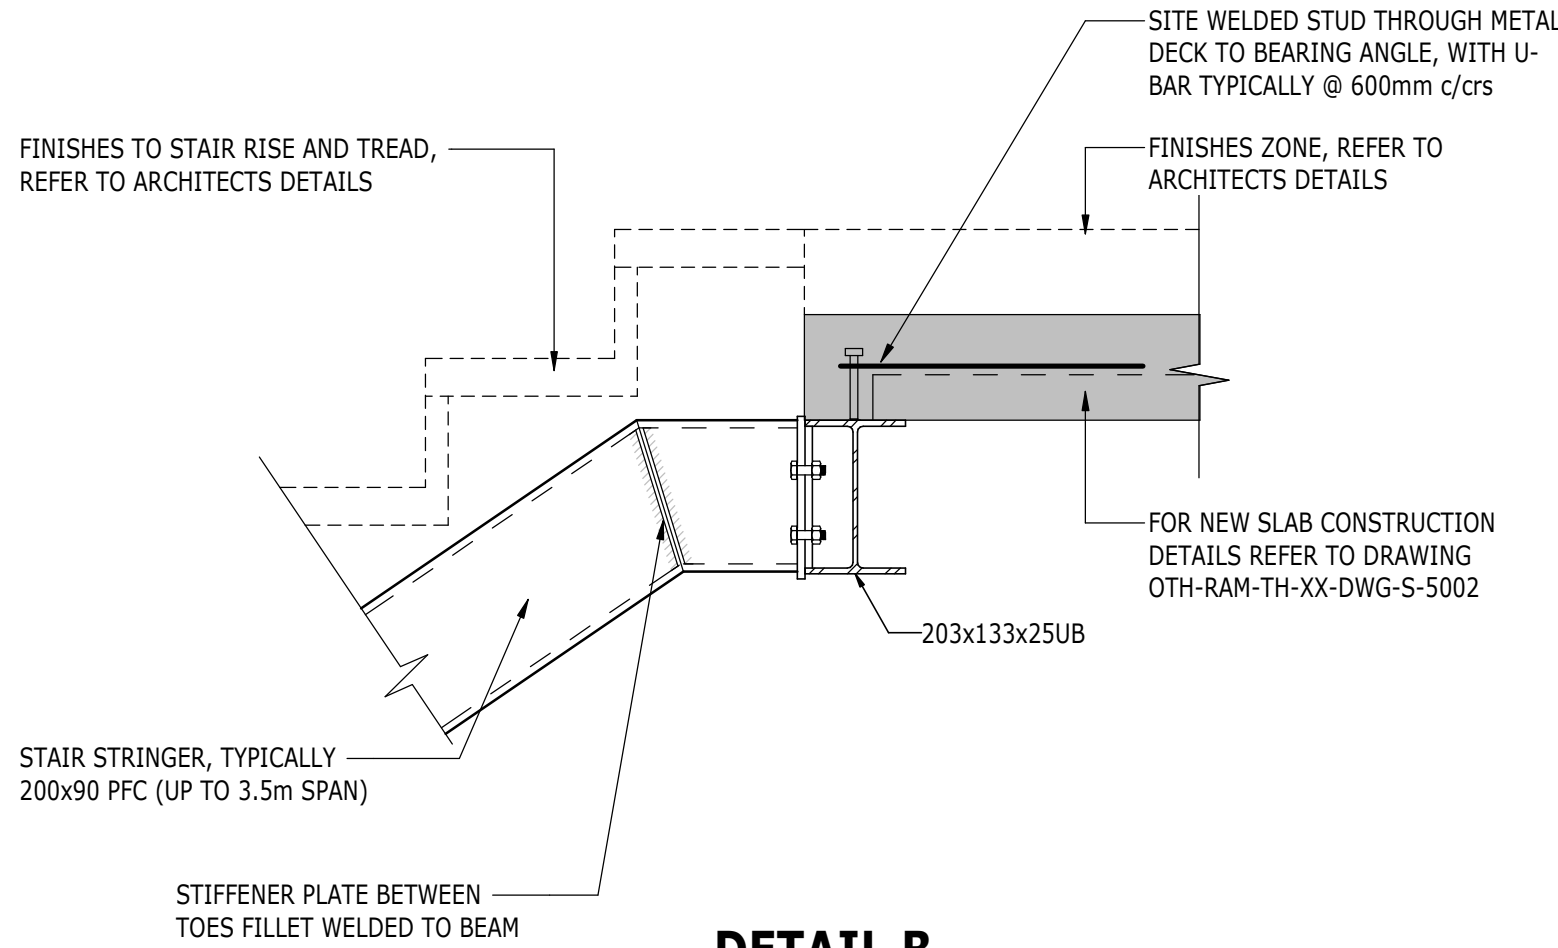


**DETAIL B**  
(SCALE 1:10)

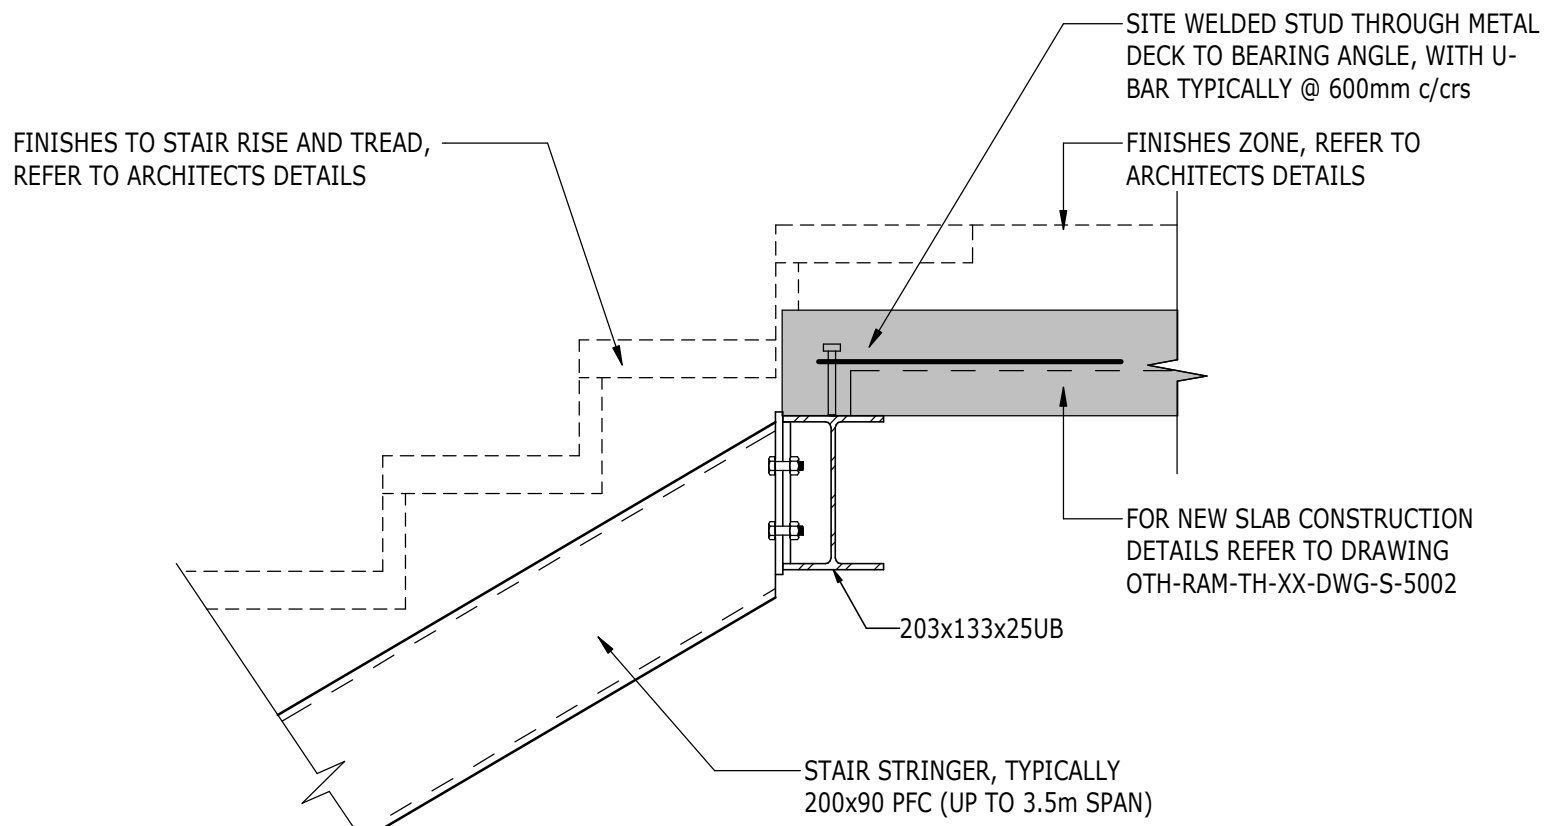


**DETAIL C**  
(SCALE 1:10)

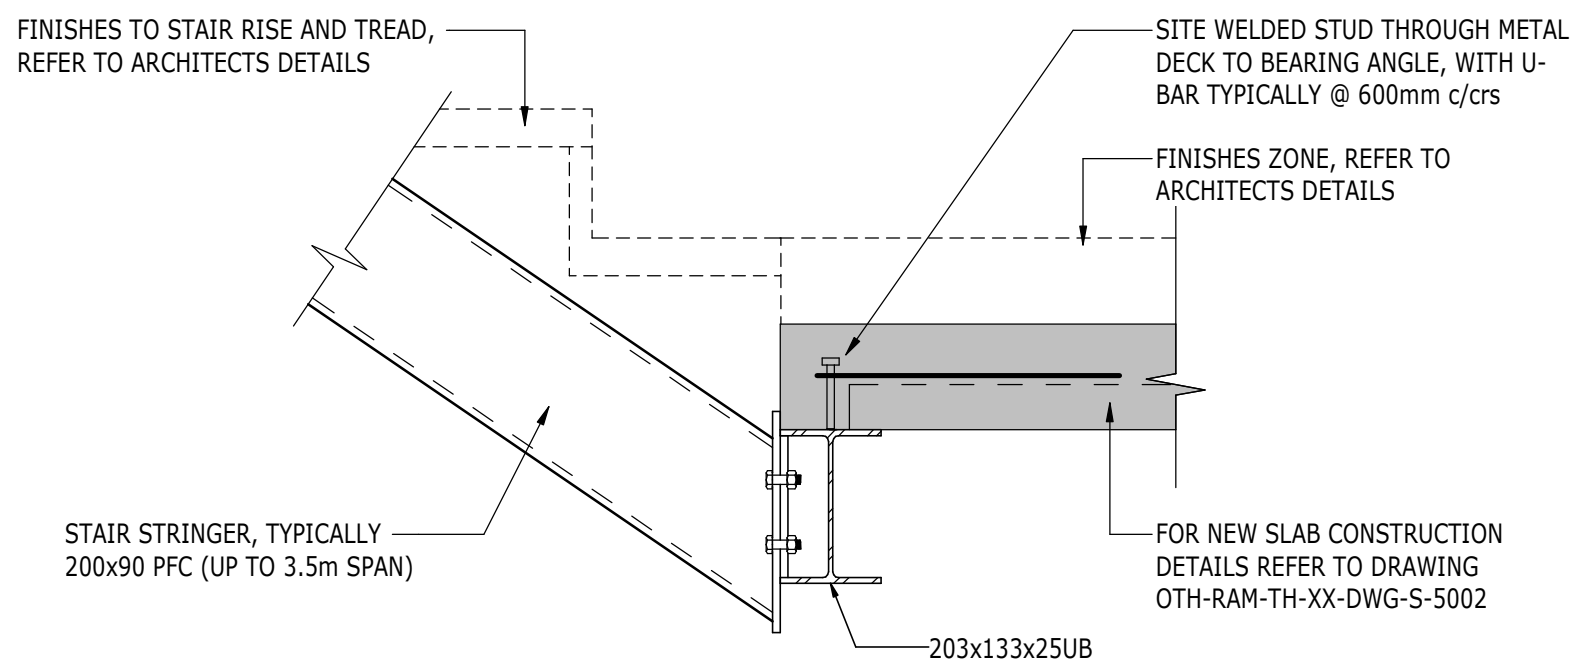


**DETAIL D**  
(SCALE 1:10)

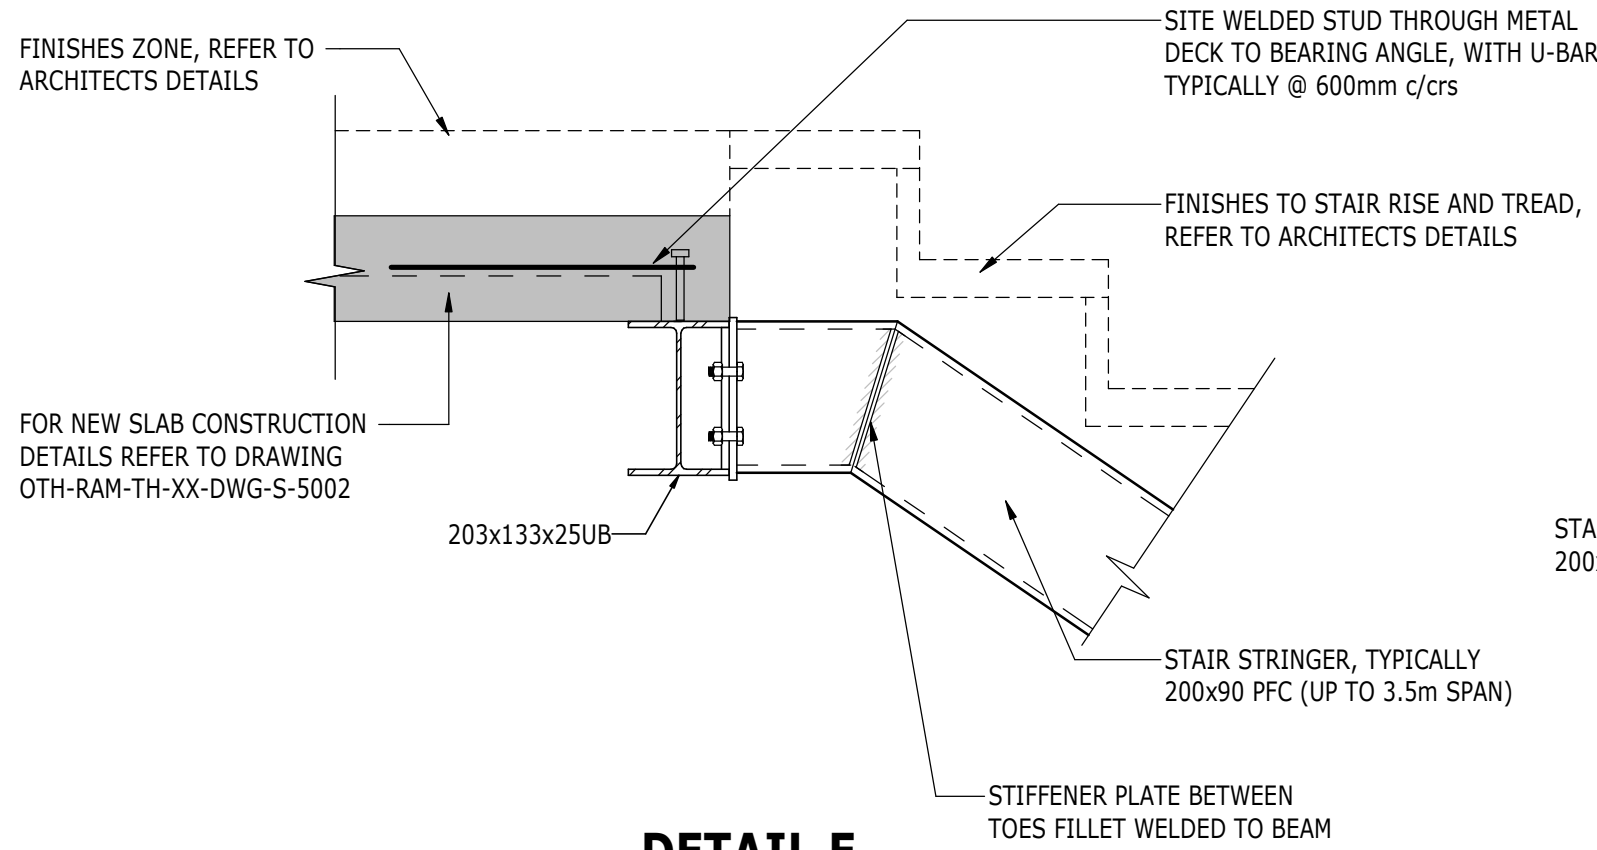


**DETAIL E**  
(SCALE 1:10)

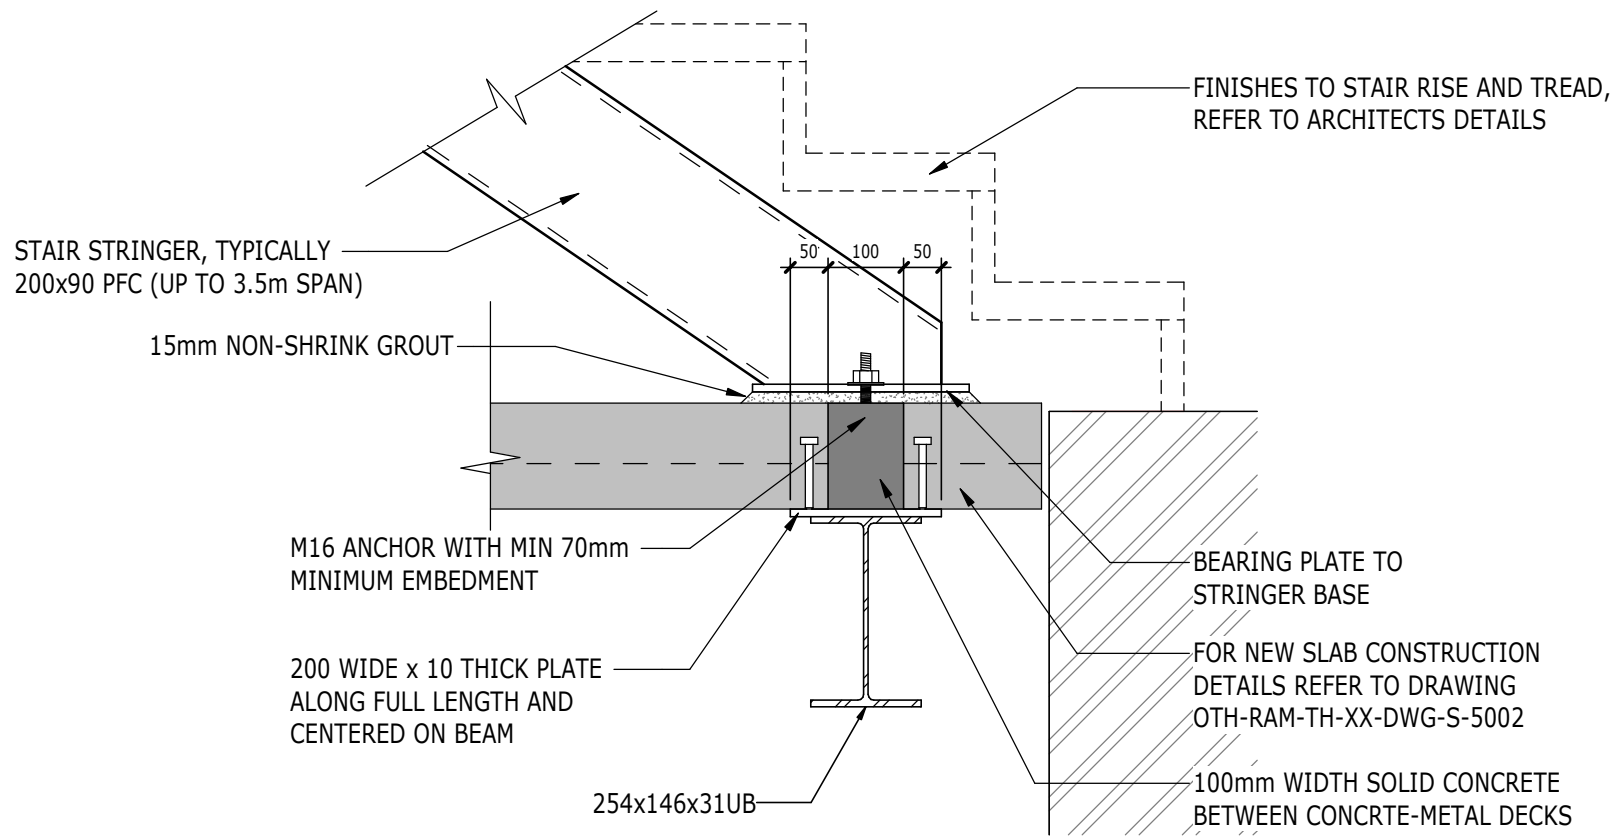


**DETAIL K**  
(SCALE 1:10)

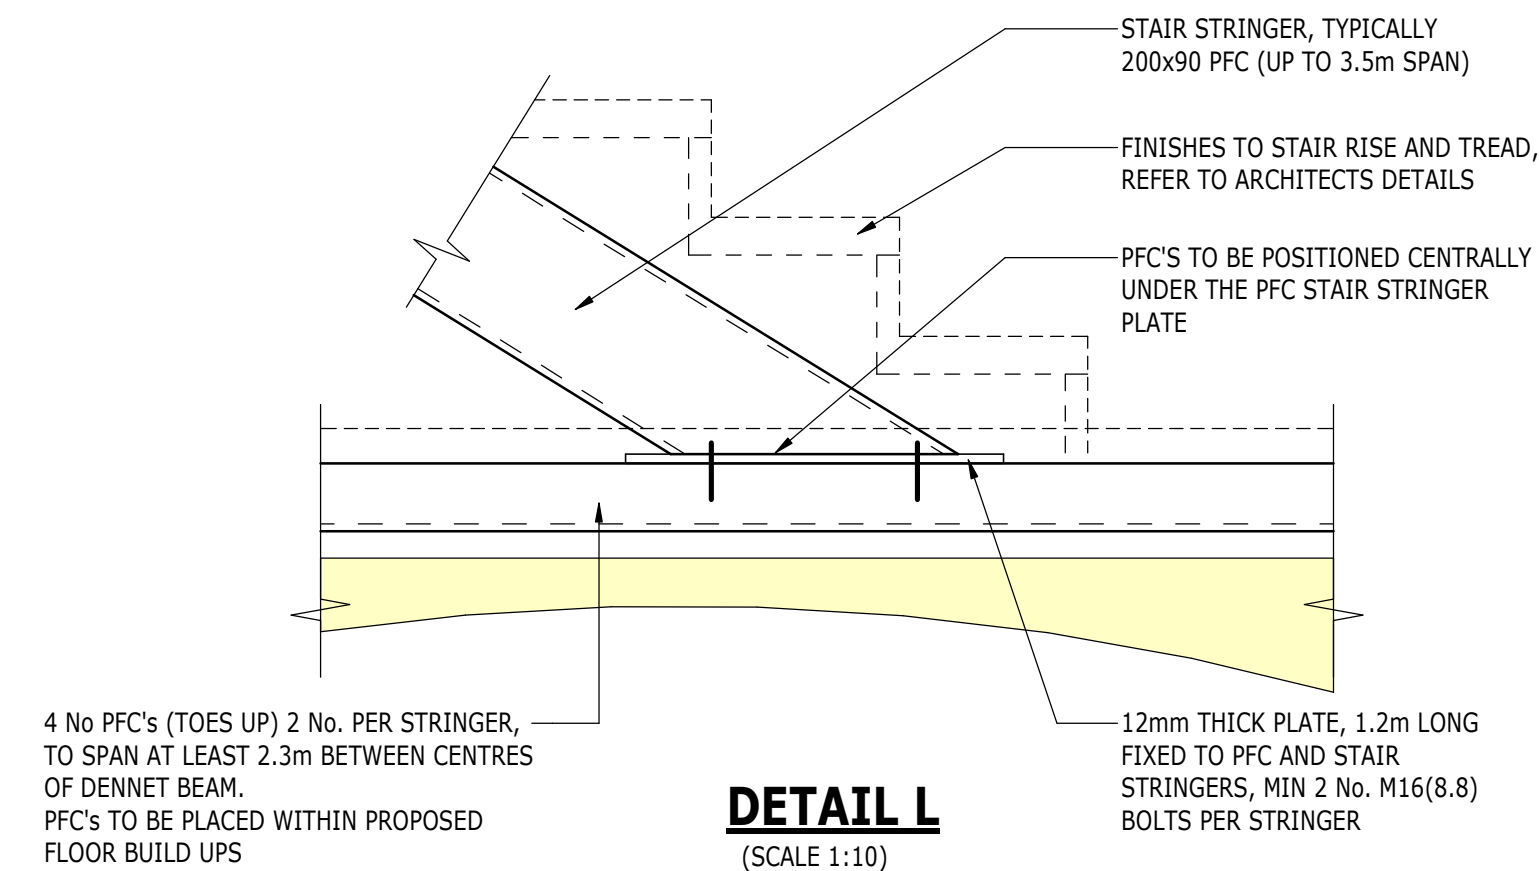


**DETAIL L**  
(SCALE 1:10)

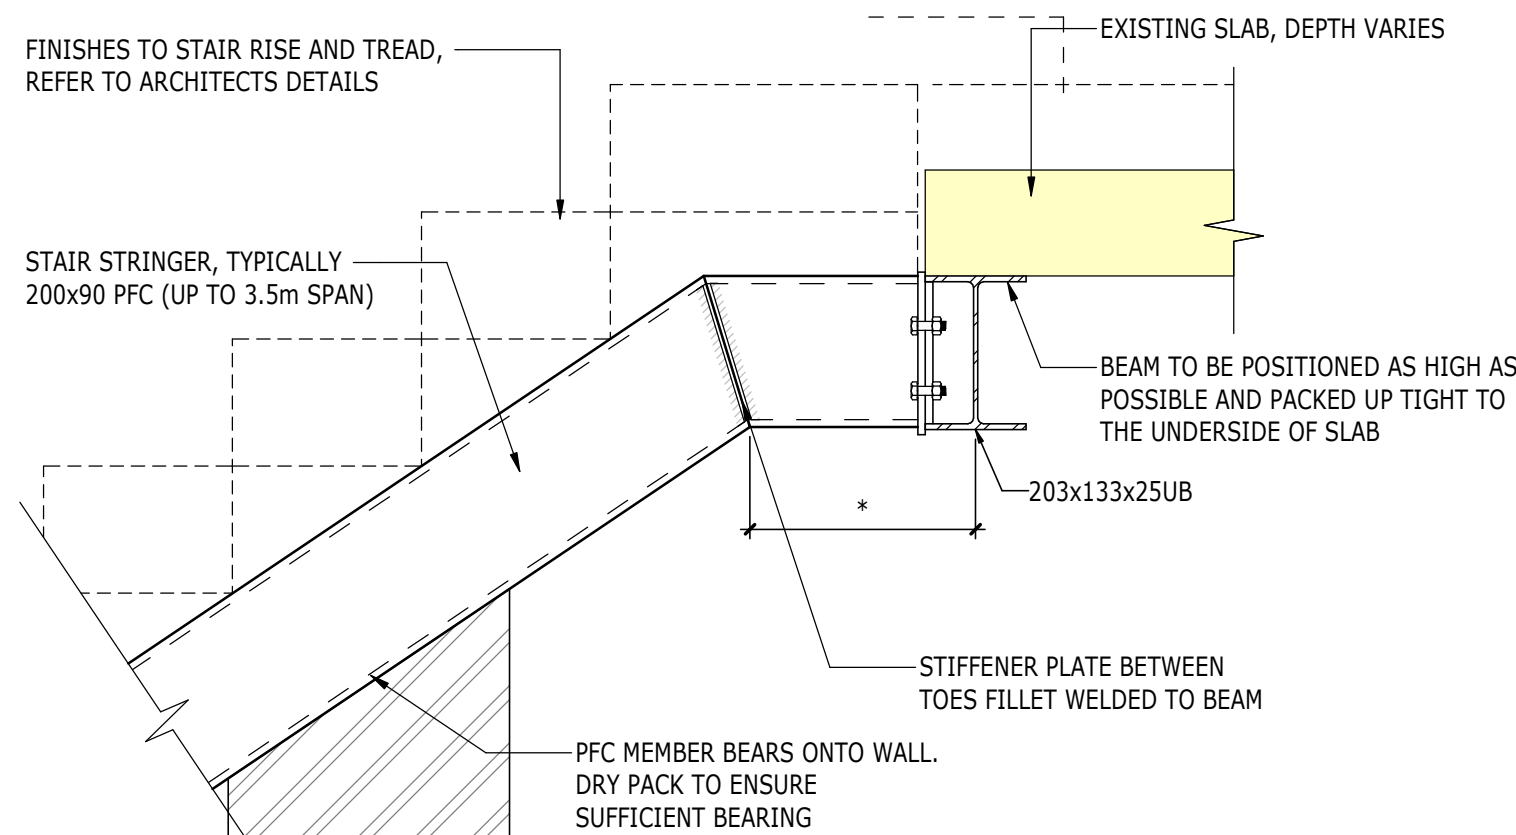


**DETAIL G**  
(SCALE 1:10)

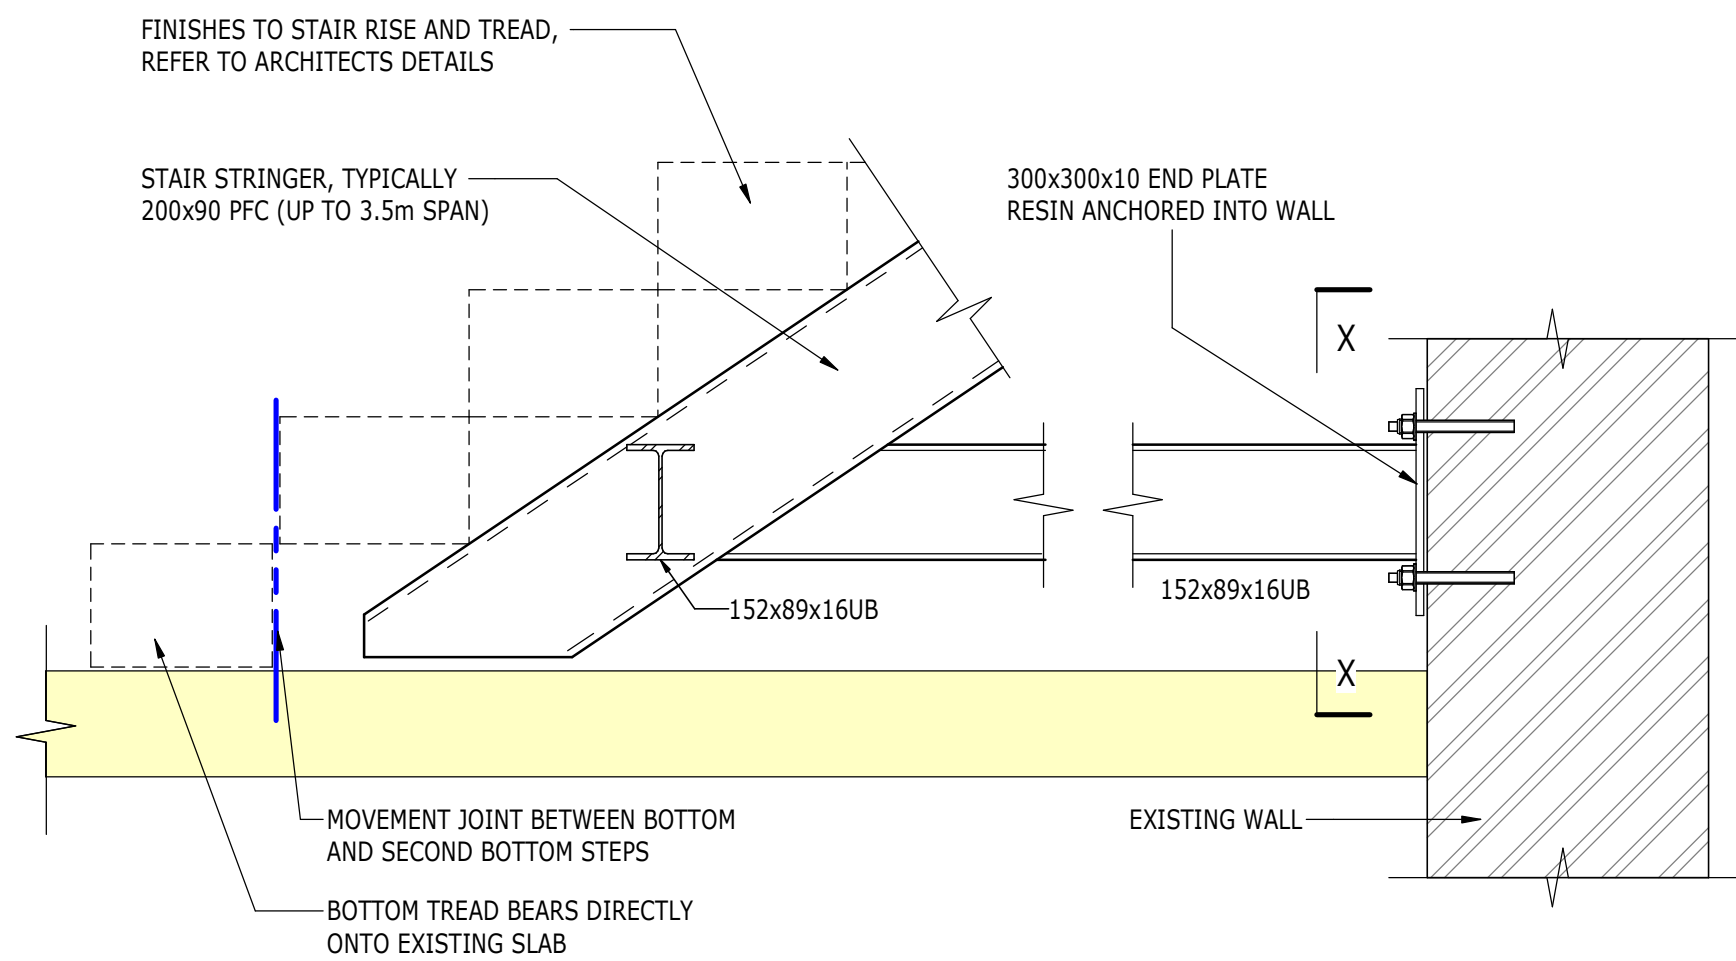

**DETAIL F**  
(SCALE 1:10)

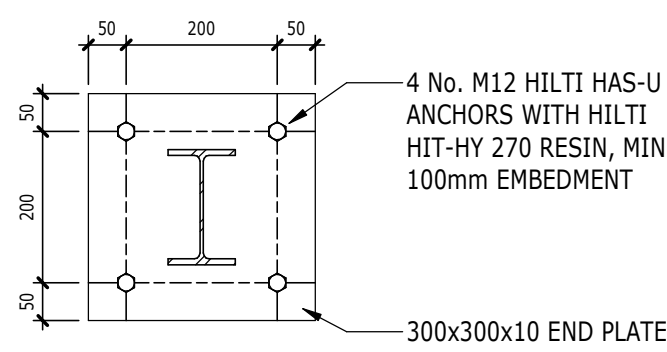

**SECTION X-X**  
(SCALE 1:10)

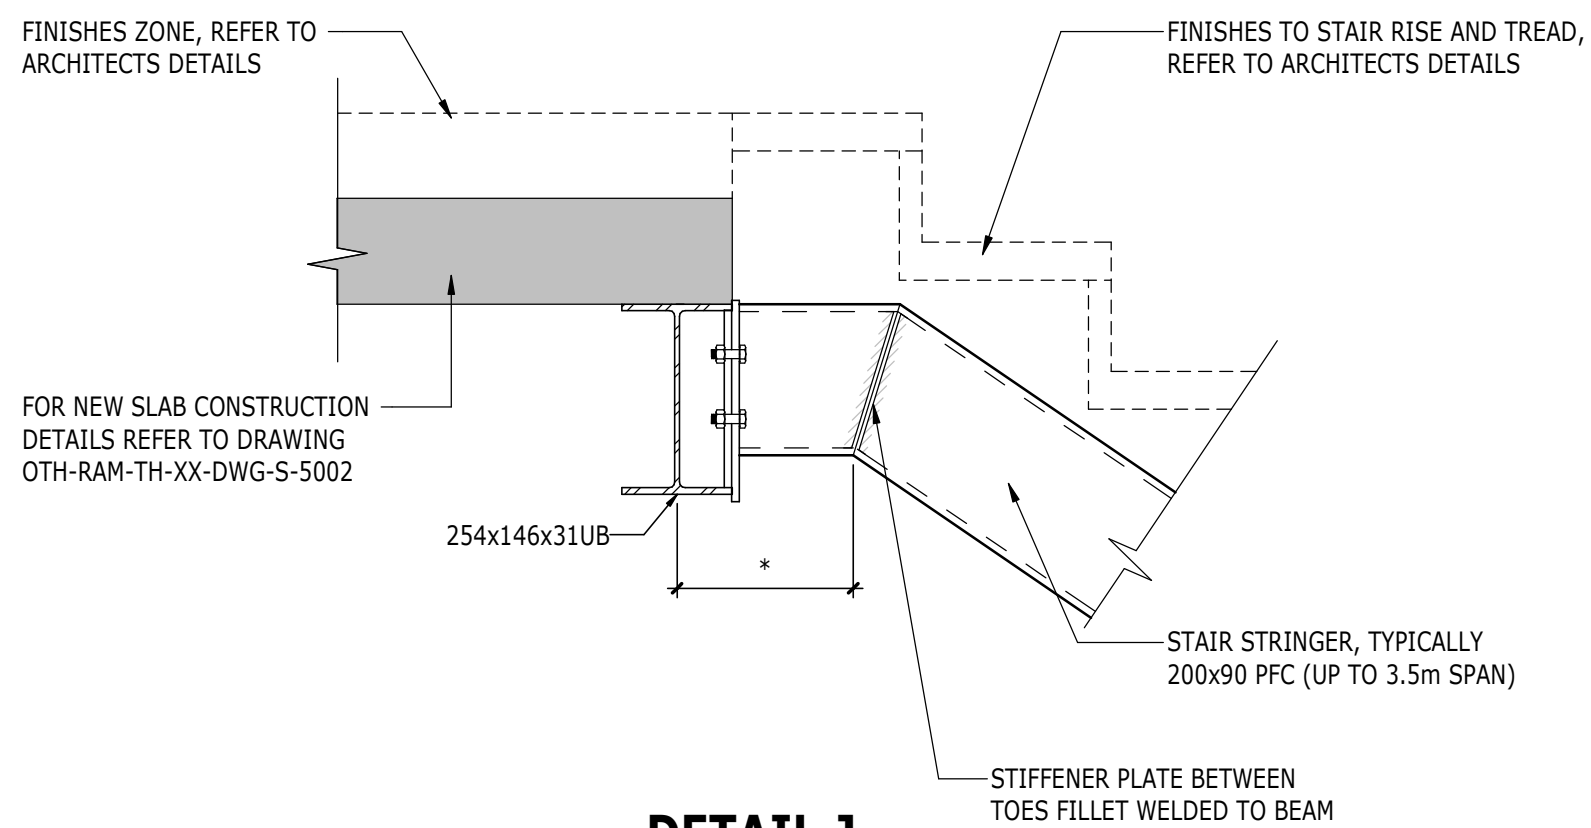

**DETAIL J**  
(SCALE 1:10)

| Scale Bars to be used as guidance only - refer to sheet size below |    |      |      |      |      |      |      |      |      |
|--------------------------------------------------------------------|----|------|------|------|------|------|------|------|------|
| 1:100                                                              | mm | 1000 | 1000 | 1000 | 1000 | 1000 | 1000 | 1000 | 1000 |
| 1:200                                                              | mm | 1000 | 1000 | 1000 | 1000 | 1000 | 1000 | 1000 | 1000 |
| 1:500                                                              | m  | 10   | 10   | 10   | 10   | 10   | 10   | 10   | 10   |
| 1:1250                                                             | m  | 10   | 10   | 10   | 10   | 10   | 10   | 10   | 10   |

#### NOTES

- FOR GENERAL NOTES, SEE DRAWING S-00010
- FOR STEEL AND PADSTONE REFERENCES, SEE SCHEDULES ON DRAWINGS S-00015/S-00016
- DRAWINGS TO BE READ IN CONJUNCTION WITH ARCHITECTS DRAWINGS AND M&E ENGINEERS DRAWINGS
- DRAWING TO BE READ IN CONJUNCTION WITH STRUCTURAL SPECIFICATION
- ALL LEVELS AND SETTING OUT TO BE CONFIRMED BY ARCHITECT
- ALL REINFORCED CONCRETE TO BE C30/37 UNO.
- ALL CONCRETE BLINDING TO BE GEN 1 AND BULK MASS FILL TO BE GEN 3 UNO
- ALL REINFORCEMENT TO BE GRADE 500 TO BS4449
- STEELWORK:  
INTERNAL: GENERAL SECTIONS AND PLATES S275JR, HOLLOW SECTIONS S355JR  
EXTERNAL: GENERAL SECTIONS AND PLATES S275JO, HOLLOW SECTIONS S355JO  
ALL EXTERNAL STEELWORK TO BE GALVANISED. ALL INTERNAL STEELWORK TO BE PAINTED, AND SUITABLE FOR ENVIRONMENT CATEGORY C2, UNO (SEE STRUCTURAL SPECIFICATION)
- REFER TO RAMBOLL BWIC SCHEDULE OTH-RAM-TH-ZZ-SCH-S-1000 & S-1001 FOR WHERE BWIC ARE APPLIED.
- FOR MASONRY NOTES, SEE DRAWING S-0010
- FOR NEW LINTEL DETAILS, REFER TO LINTEL SCHEDULE OTH-RAM-TH-ZZ-SCH-S-1000 & 1001

IF STEEL SPLICING IS BEING CONSIDERED BY THE FABRICATOR AS PART OF THE DETAIL DESIGN, THEN LOCATIONS TO BE PROPOSED BY FABRICATOR TO ALLOW RAMBOLL TO PROVIDE CONNECTION LOADS AT EACH INSTANCE. THE CONNECTION DESIGN IS THE RESPONSIBILITY OF THE FABRICATOR.

\* FOR SETTING OUT DIMENSIONS FROM EXISTING STRUCTURE REFER TO PURCELL DRAWINGS AND FOR SETTING OUT PRINCIPLES FROM EXISTING STRUCTURES REFER TO PURCELL SETTING OUT PRINCIPLES REPORT.

|       |            |          |       |                    |
|-------|------------|----------|-------|--------------------|
| C01   | 24/06/2021 | PM       | JP    | CONSTRUCTION ISSUE |
| ISSUE | DATE       | APPROVED | DRAWN | DESCRIPTION        |



OUR  
TOWN  
HALL  
PROJECT



www.ramboll.co.uk

Arkwright House, Parsonage, Manchester M3 2LF  
+44 (0) 161 827 1890  
www.Ramboll.com

|                              |                                  |
|------------------------------|----------------------------------|
| PROJECT STATUS               | STAGE 5                          |
| CLIENT                       | MANCHESTER CITY COUNCIL          |
| PROJECT                      | OUR TOWN HALL PROJECT            |
| DRAWING TITLE                | PRINCESS STREET<br>STAIR DETAILS |
| SIZE & SCALE                 | A1:                              |
| DRAWING STATUS               | S4 - CONSTRUCTION                |
| JOB NUMBER                   | 1620003165                       |
| DRAWING NO.                  | REV                              |
| OTH-RAM-TH-ZZ-DWG-S-4517 C01 |                                  |