


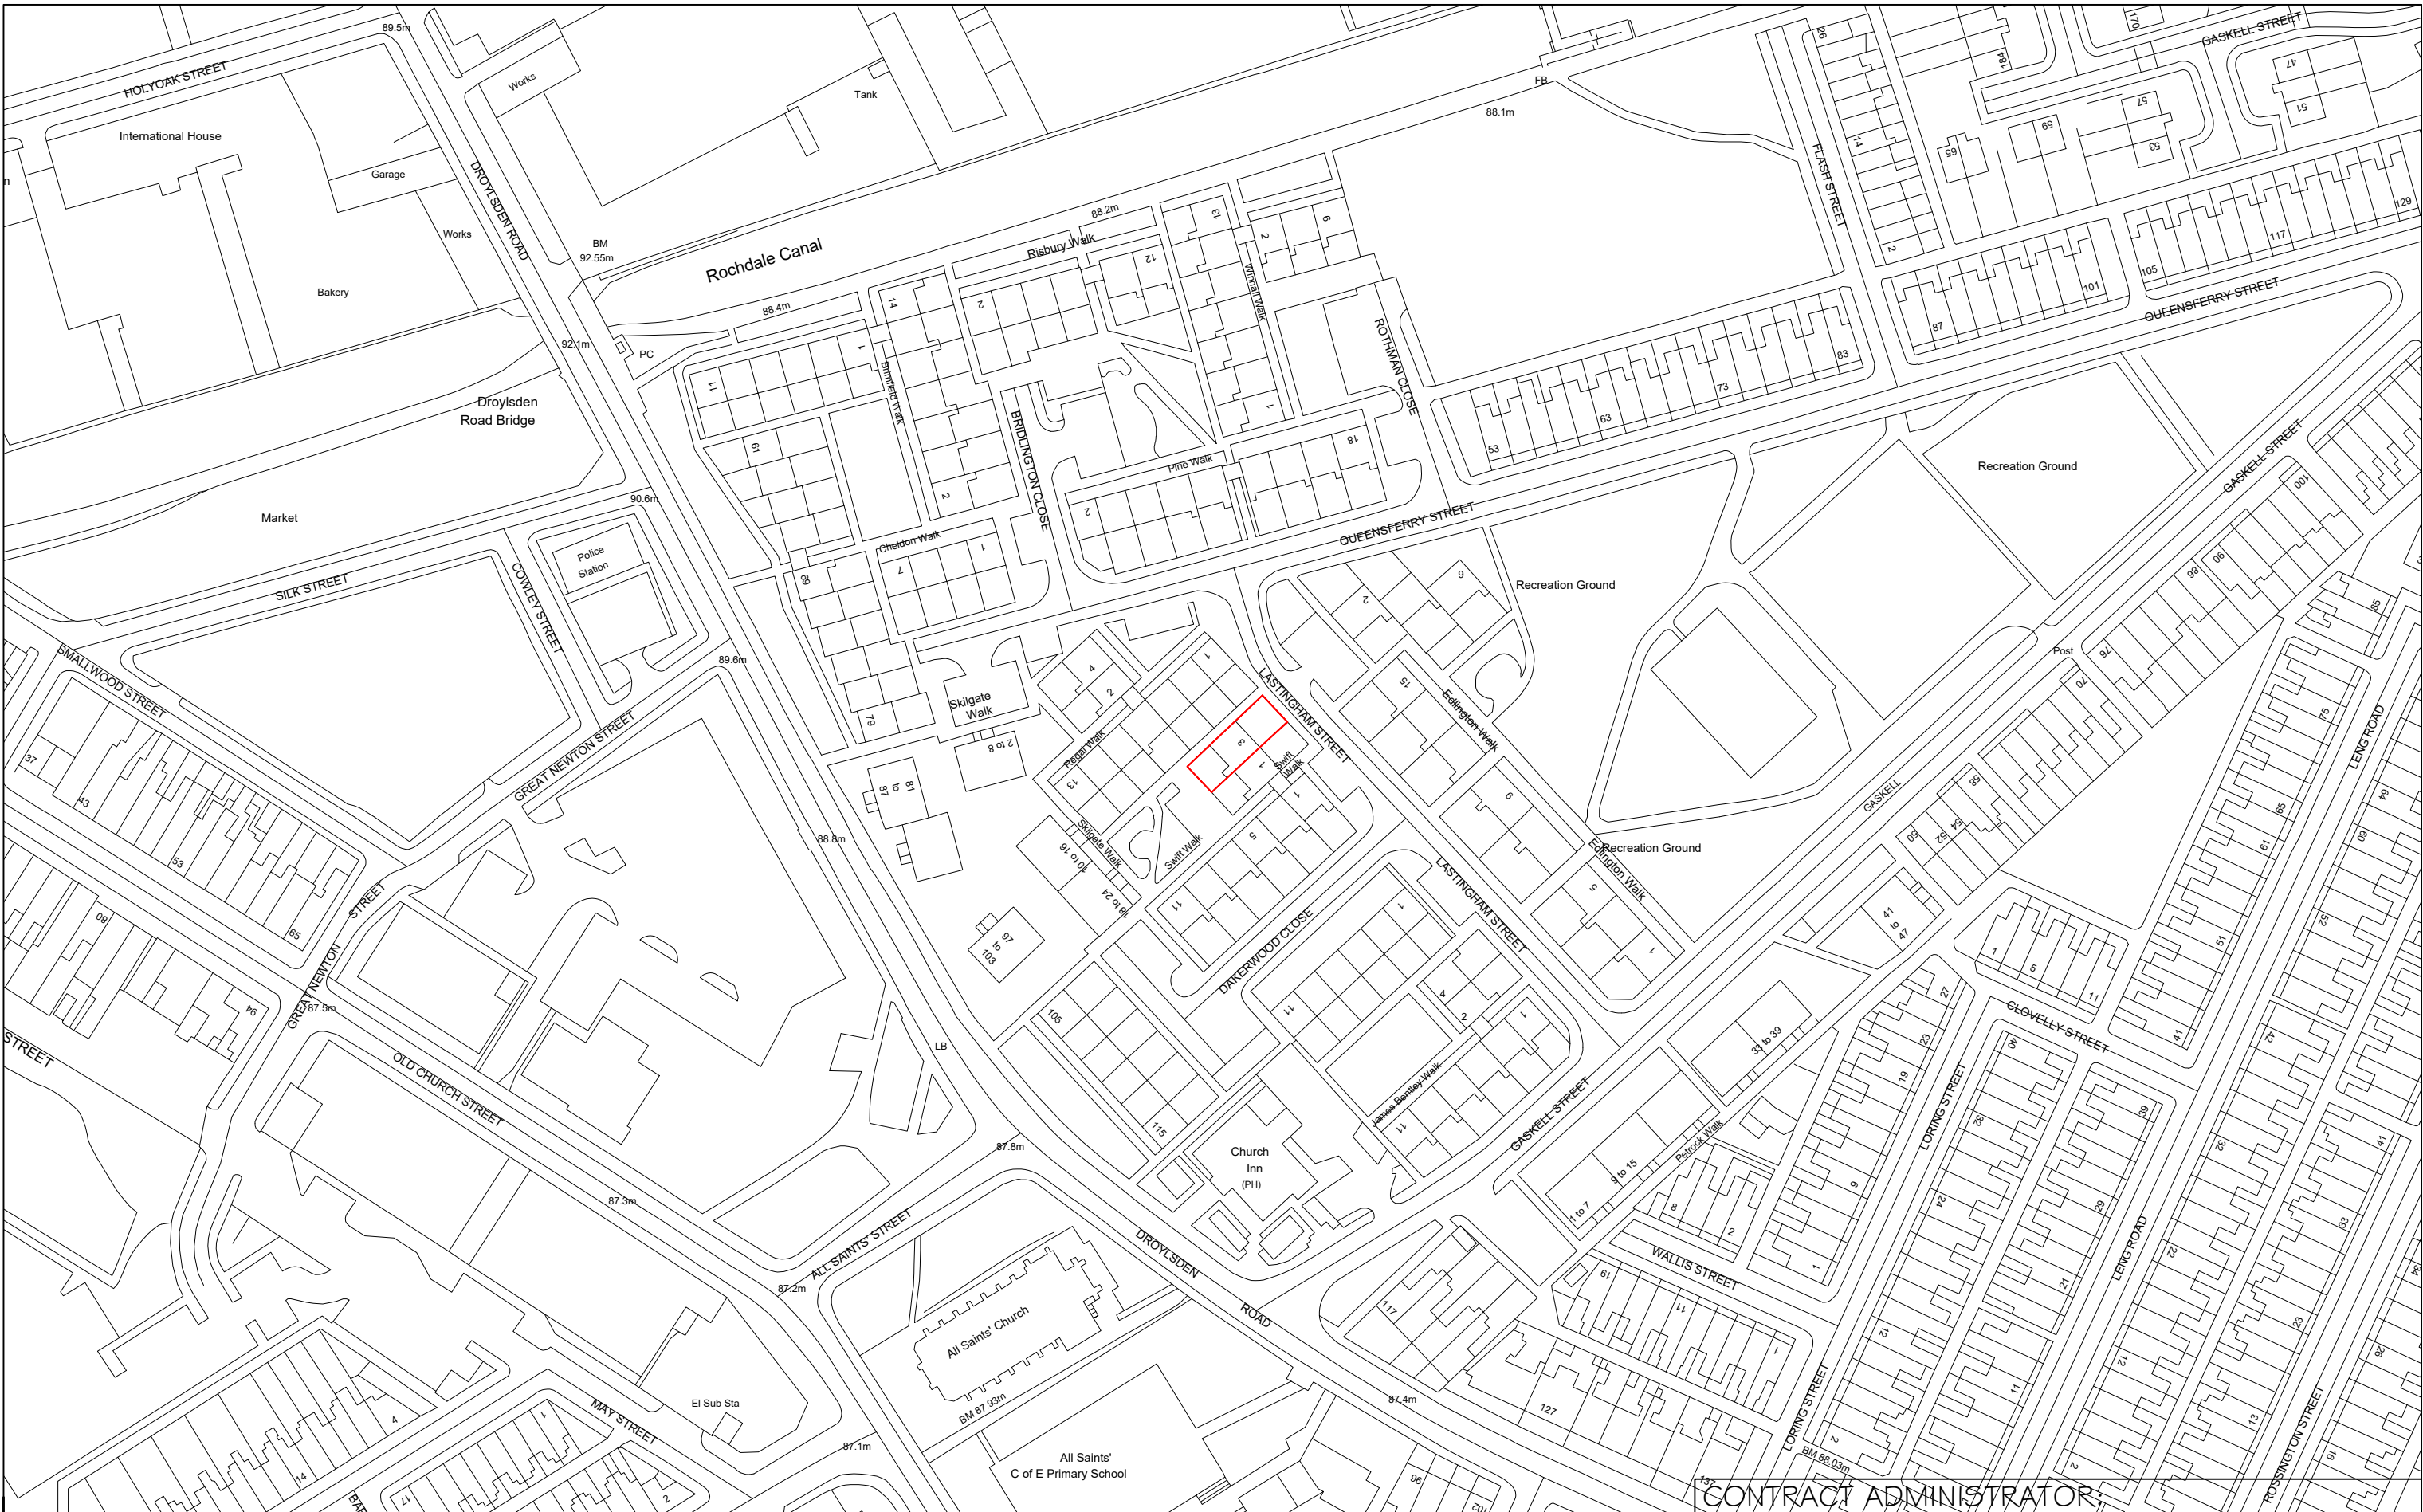

CONTRACT ADMINISTRATOR:



Northwards Housing Property Services
Hendham Vale Industrial Park
Unit 11, Vale Park Way
Manchester, M8 0AD
Tel: 0161 227 3240 / 3243
Fax: 0161 205 4279

Project: Proposed ramp to front of property
Address: 3 Lastingham Street, Manchester M40 1HQ

DRAWING No. 005

HOUSE TYPE: 1174R

DRAWING TITLE: Location plan

Scale: 1 : 1250

Date: 06/10/2021

Drawn By: IRo

Signatures

Tenant:

Technical Surveyor:

M# E Surveyor:

Date Agreed: