



Notes:
1. All dimensions to be checked on site prior to ordering any materials.

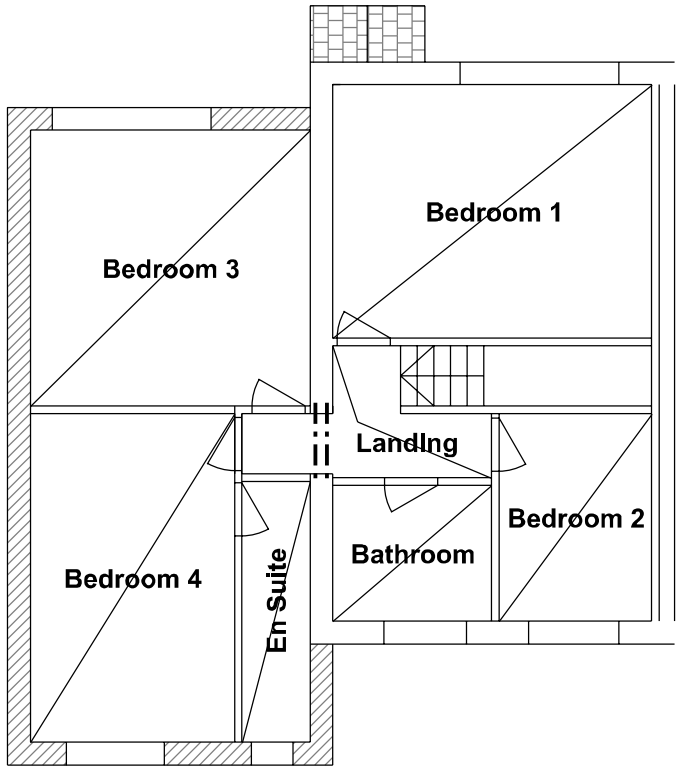

SCALE 1:100

Title	Proposed Plans				Drawn By	Name	A.Jones	Sig.	A.Jones	Date	Jul'21	
					Checked By	Name	S.Shaw	Sig.	S.Shaw	Date	Jul'21	
					Approved By	Name	S.Shaw	Sig.	S.Shaw	Date	Jul'21	
Project Title	Two Storey Side Extension to 14 Crammond Close, Manchester, M40 1PL For Mrs S. Shaw				Scale	1:100 @ A3			Sheet 2 of 8			
					UOM				From	To		
					Map Grid							

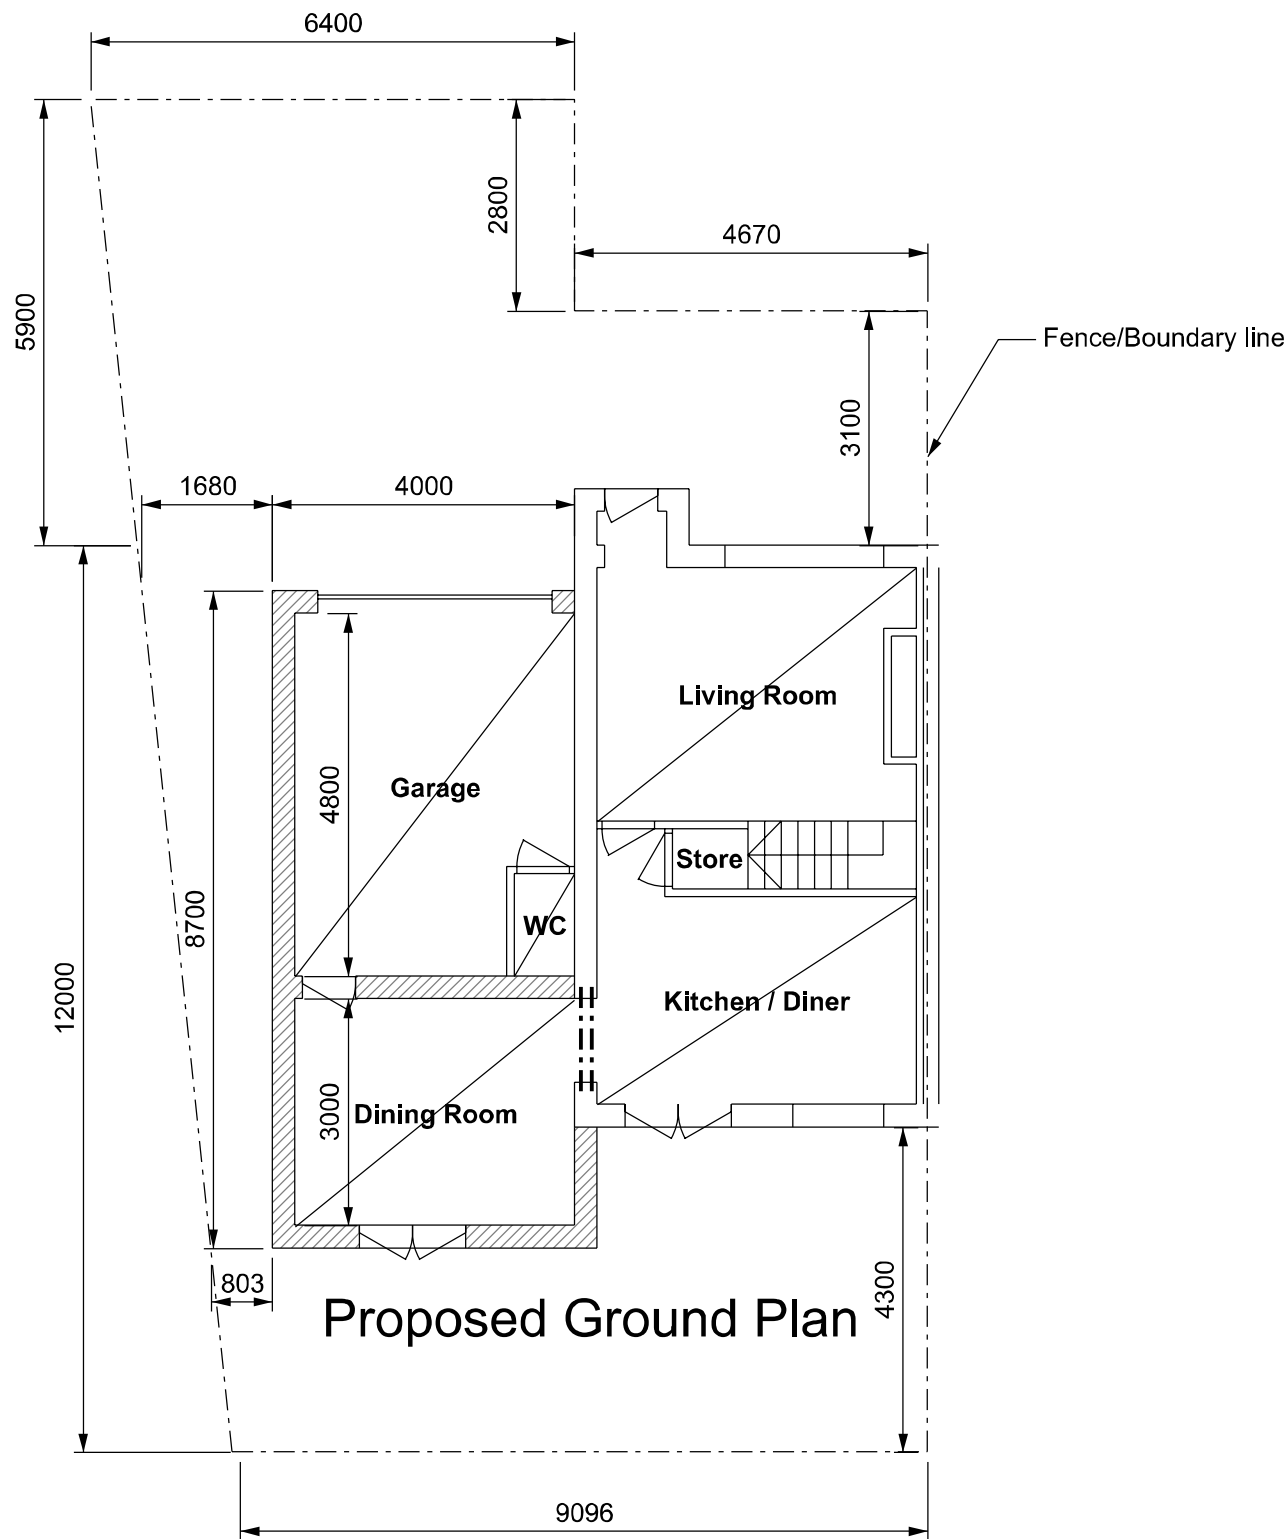

02	Sep'21	Updated to MCC comments	AJ		
01	Jul'21	First Issue	AJ		
Rev.	Date	Description of Revisions	Drawn	Ck'd	App'd
Status Construction					
Contractor's Drawing Number					
AWJ-14CRAM-02					Revision
					02