
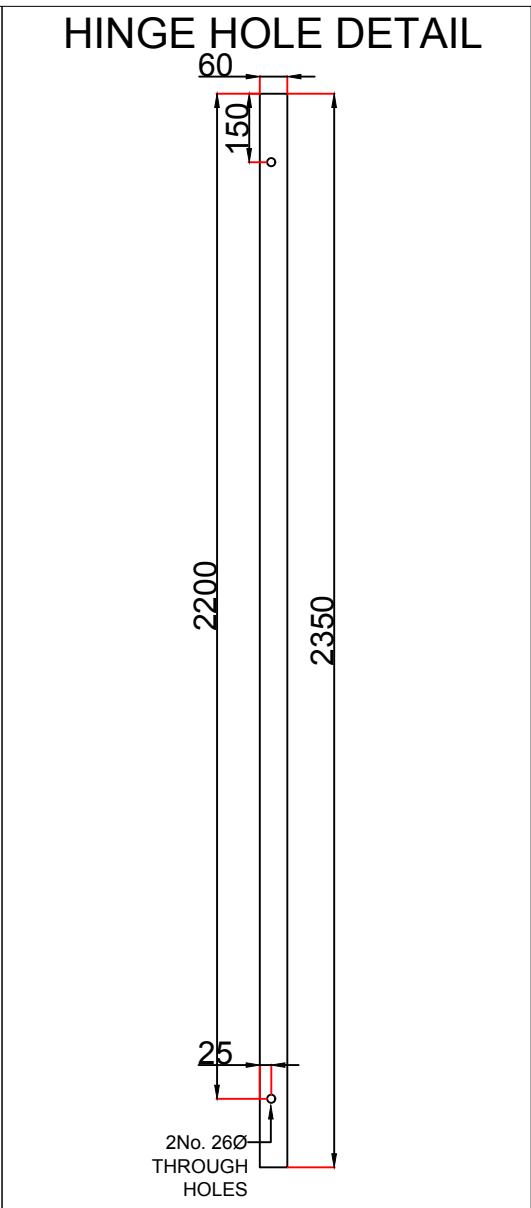
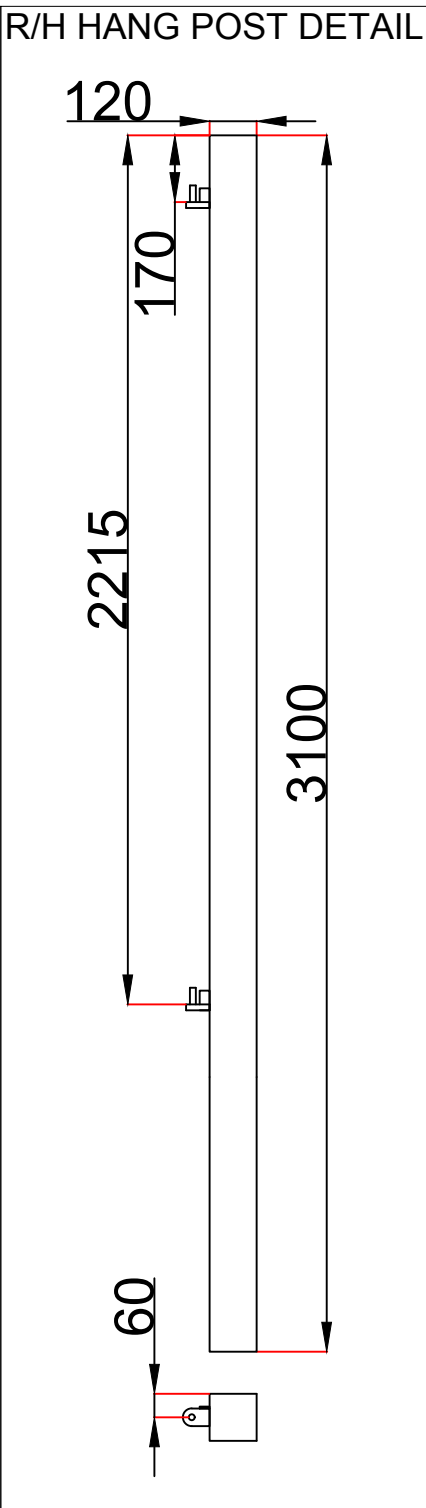
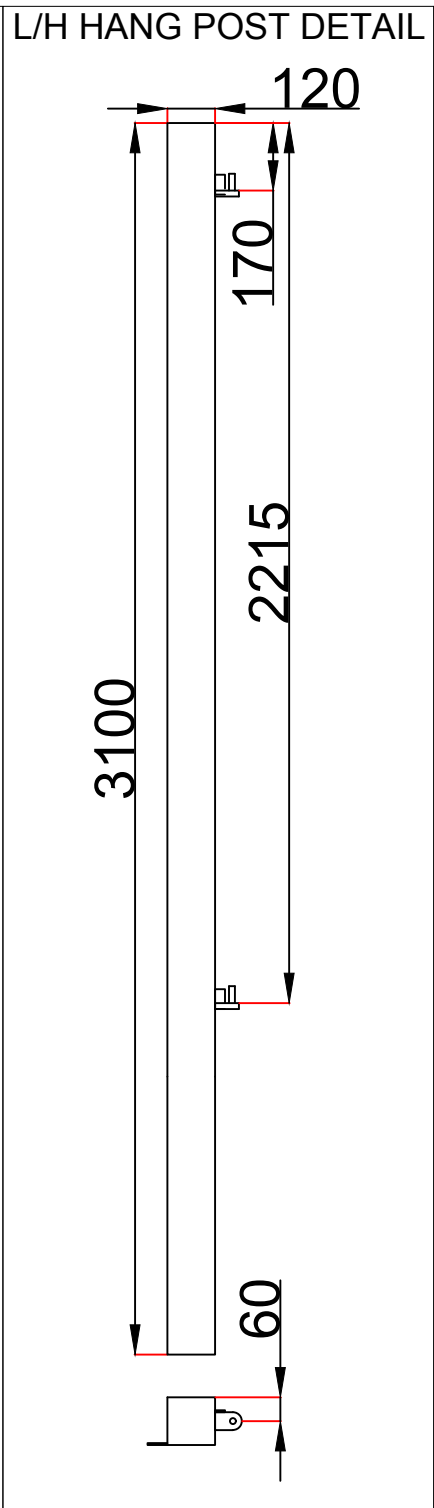
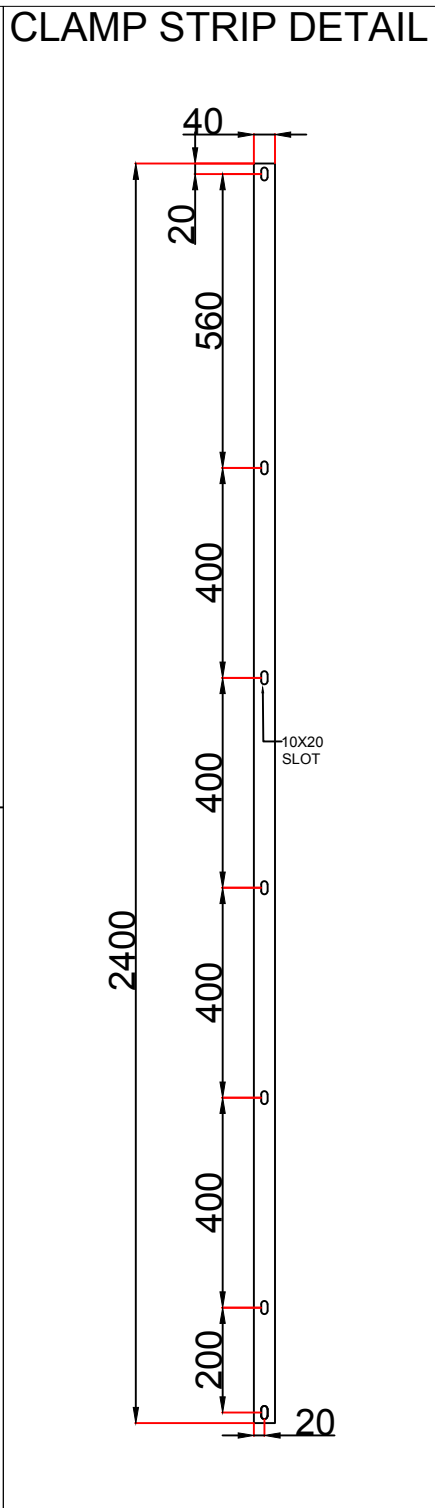


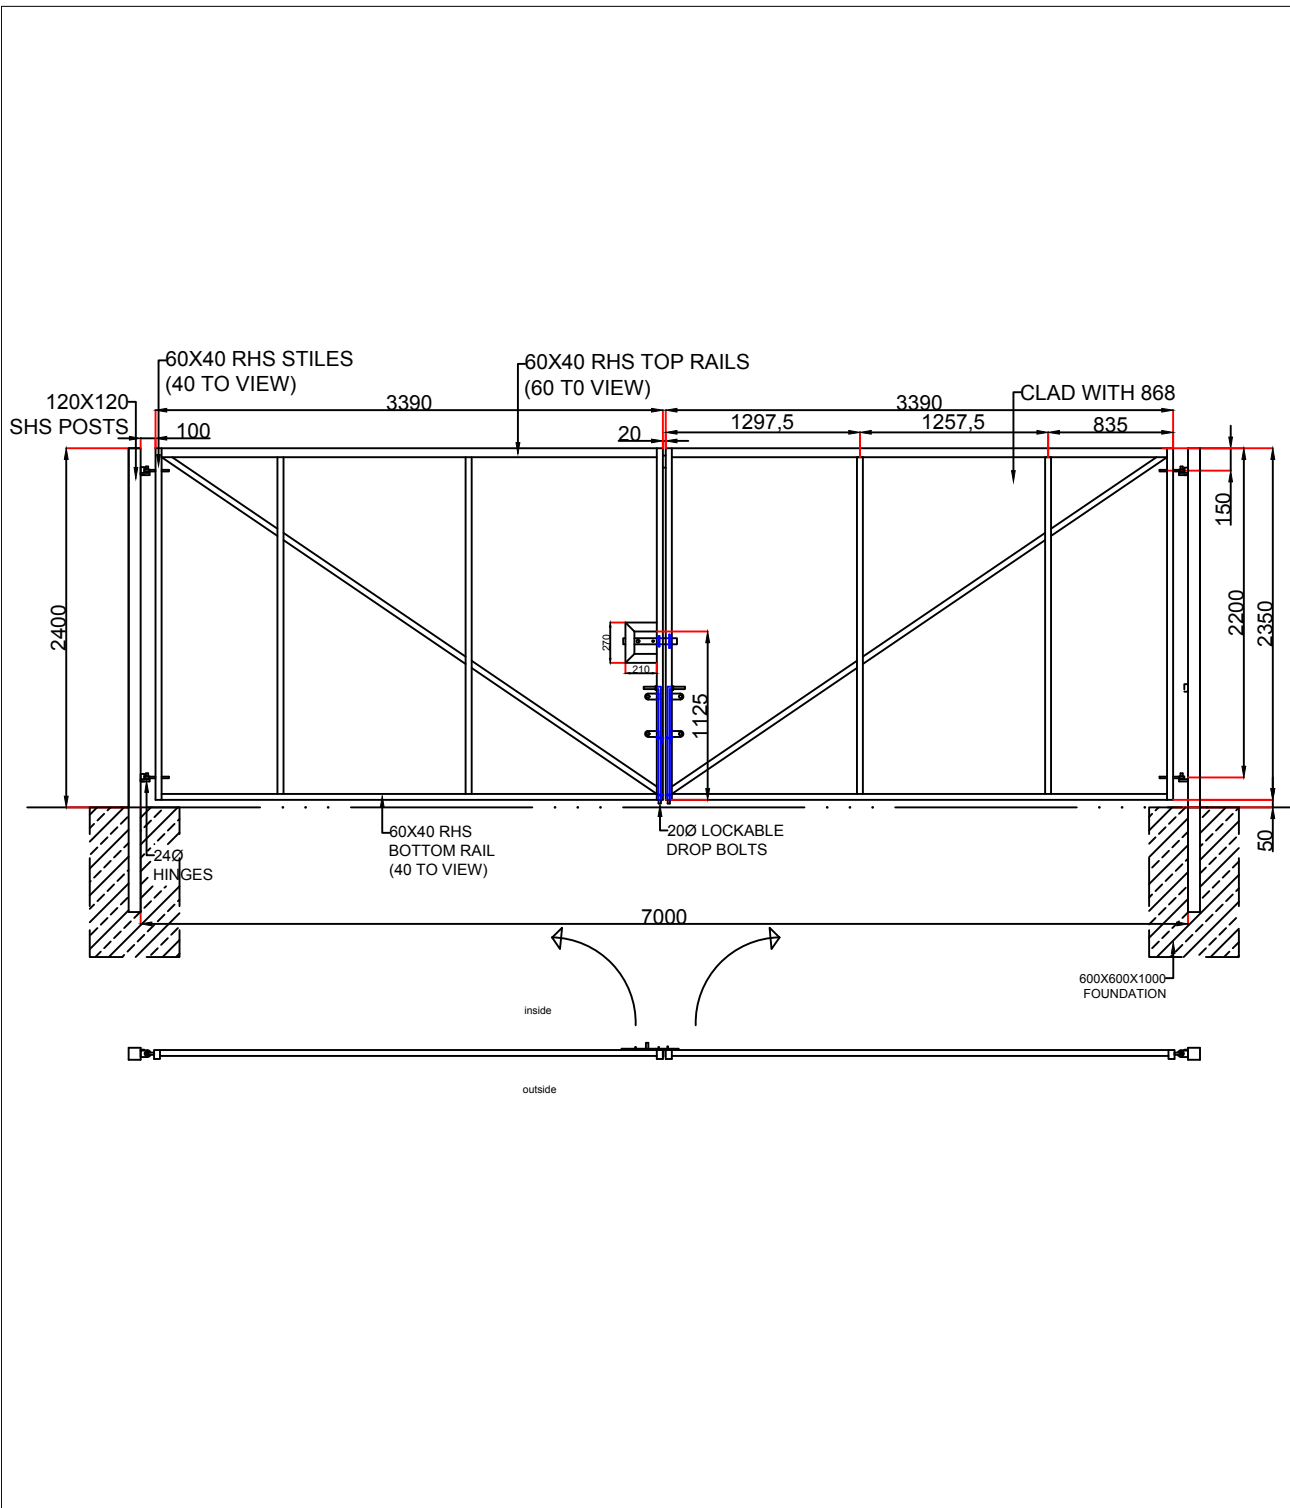

DISCLAIMER :-

IT IS THE CLIENT'S RESPONSIBILITY TO ENSURE THE DETAILS ON THE APPROVED DRAWINGS ARE DIMENSIONALLY AND AESTHETICALLY CORRECT FOR THE INTENDED INSTALLATION. WITH IMMEDIATE EFFECT.

APPROVED :-

DATE :-

REV.	DATE	DESCRIPTION	BY
------	------	-------------	----

REVISIONS				
-----------	--	--	--	--

DRAWN	DATE	CHKD	DATE	SCALE
-------	------	------	------	-------

ST	31/08/21			
----	----------	--	--	--

CLIENT:- WALLBANK - HH-0417

PROJECT:-

TITLE:-

2.4X7.0M D/L GATE





X 1No. GATE T11


FINISH: GALV + PPC 9005




contract no.

DRG. No.	HAD2360	REV.
----------	---------	------

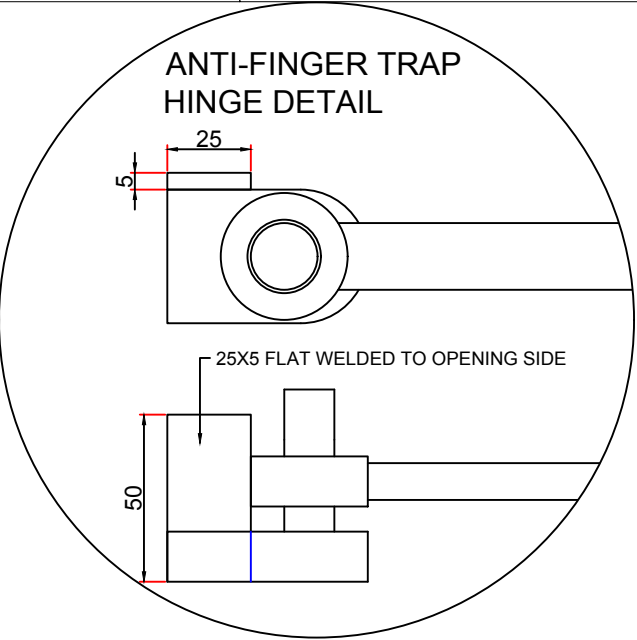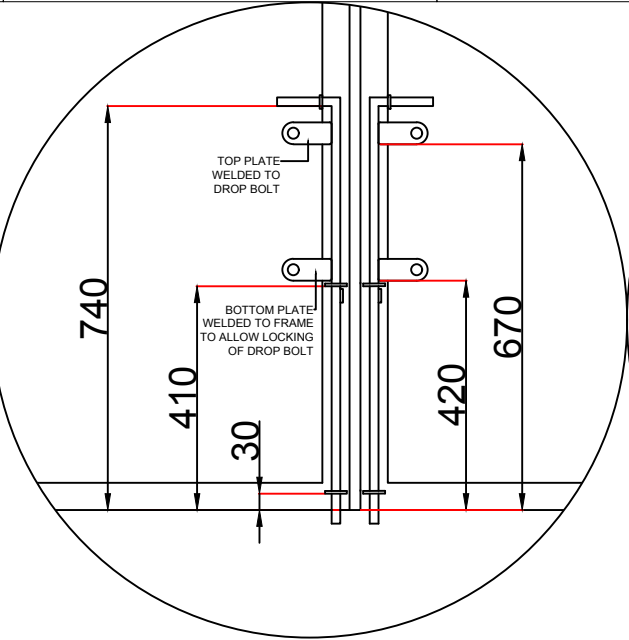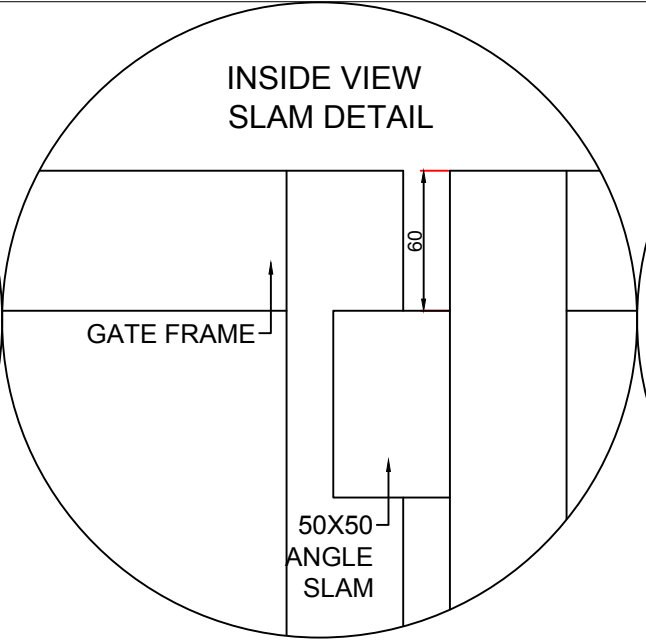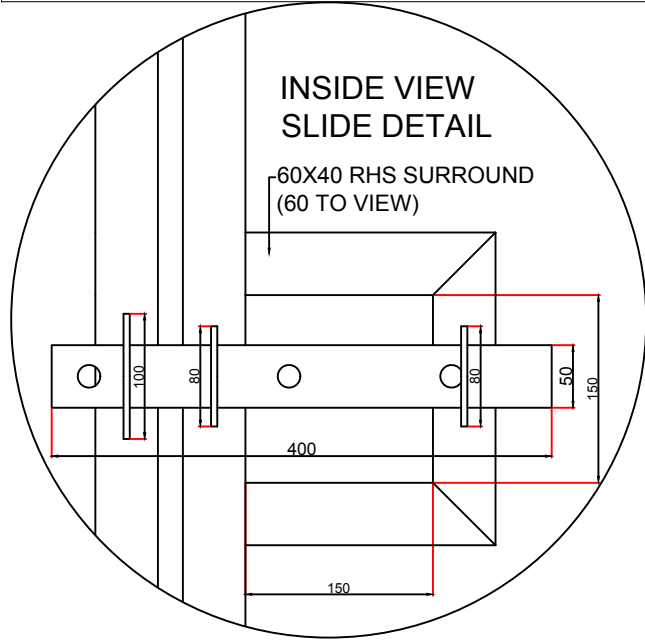


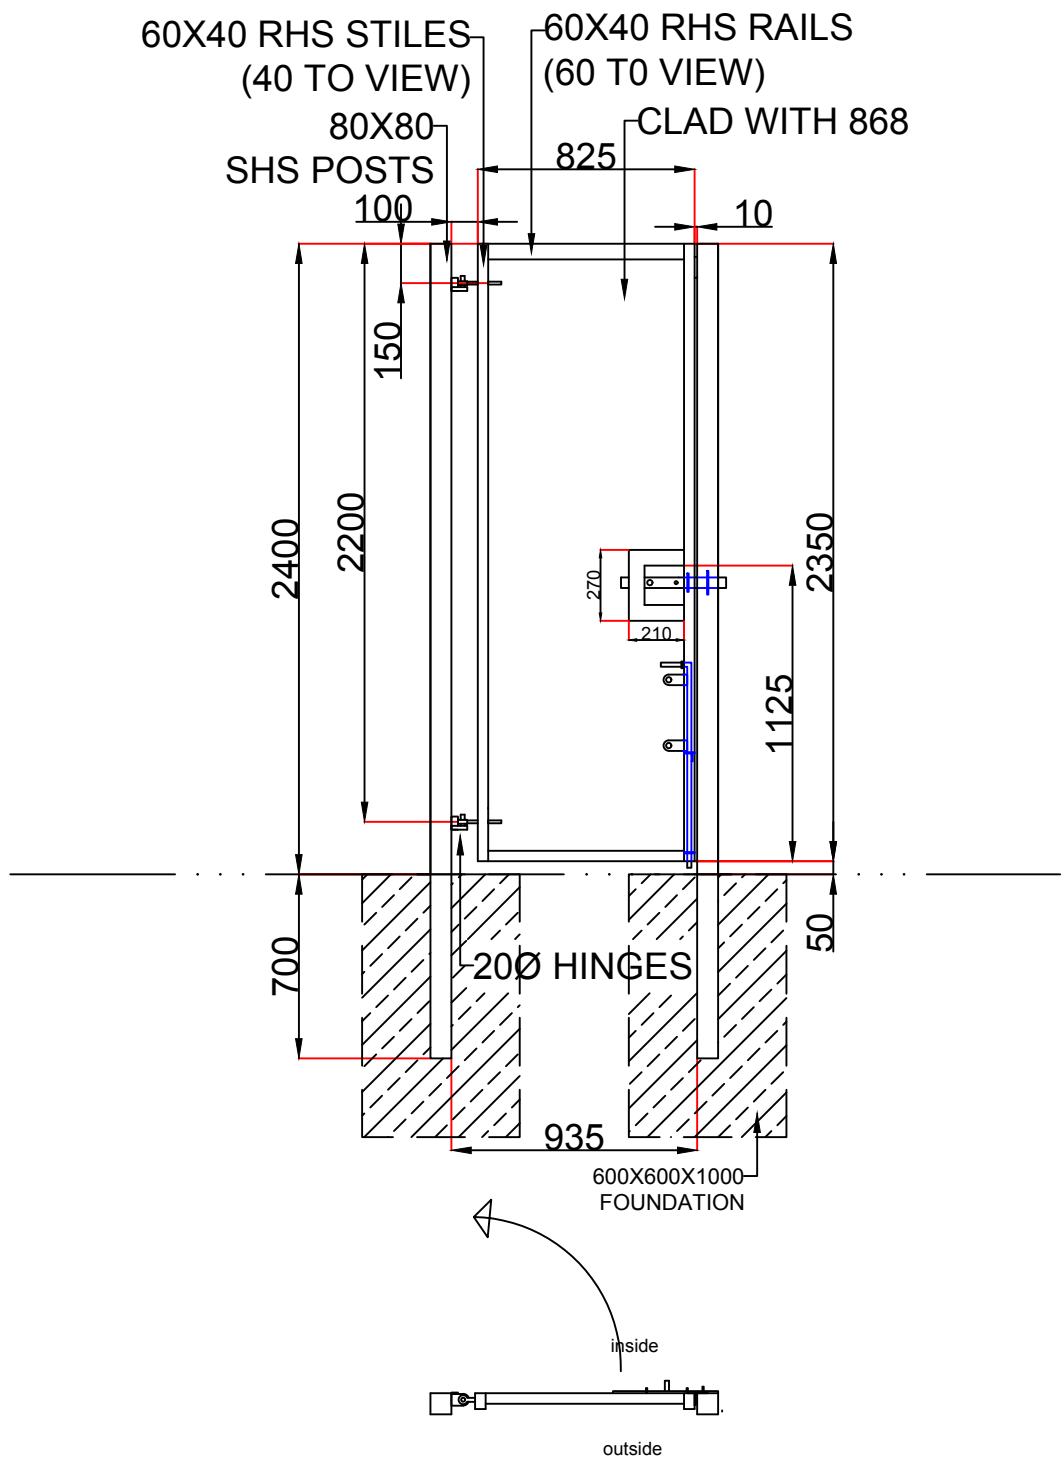


CLAMP STRIP DETAIL

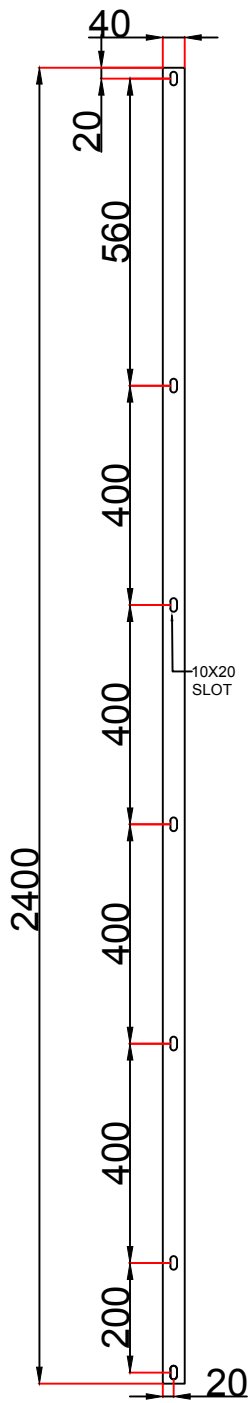


HANG POST DETAIL

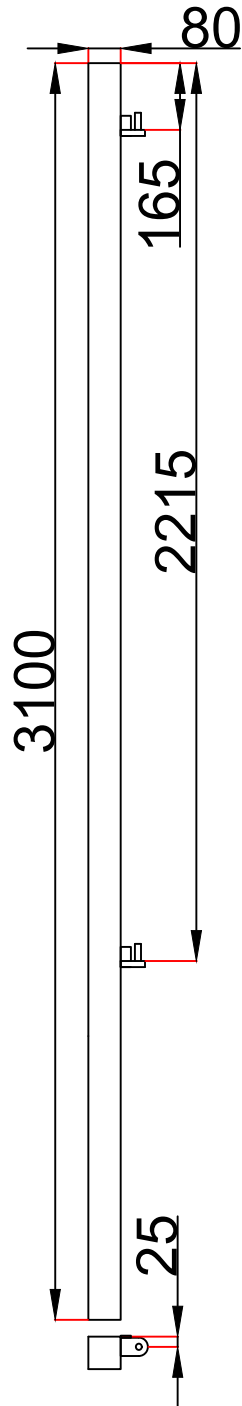

SLAM POST DETAIL

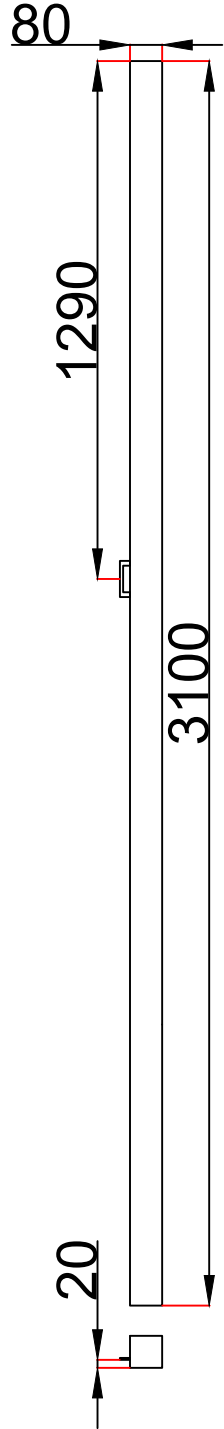

HINGE HOLE DETAIL

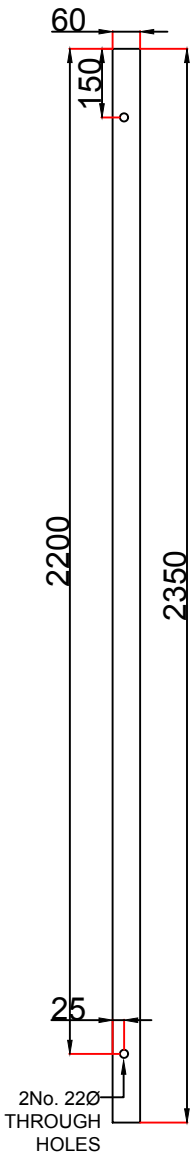

DISCLAIMER :-
IT IS THE CLIENT'S RESPONSIBILITY TO ENSURE THE DETAILS ON THE APPROVED DRAWINGS ARE DIMENSIONALLY AND AESTHETICALLY CORRECT FOR THE INTENDED INSTALLATION. WITH IMMEDIATE EFFECT.

APPROVED :-

DATE :-

REV.	DATE	DESCRIPTION	BY
------	------	-------------	----

REVISIONS

DRAWN	DATE	CHKD	DATE	SCALE
-------	------	------	------	-------

ST 31/08/21

CLIENT:- WALLBANK - HH-0417

PROJECT:-





TITLE:-
2.4X0.825M C/O D/L GATE
X 1No. GATE T12






FINISH: GALV + PPC 9005



contract no.

DRG. No.	HAD2360	REV.
----------	---------	------

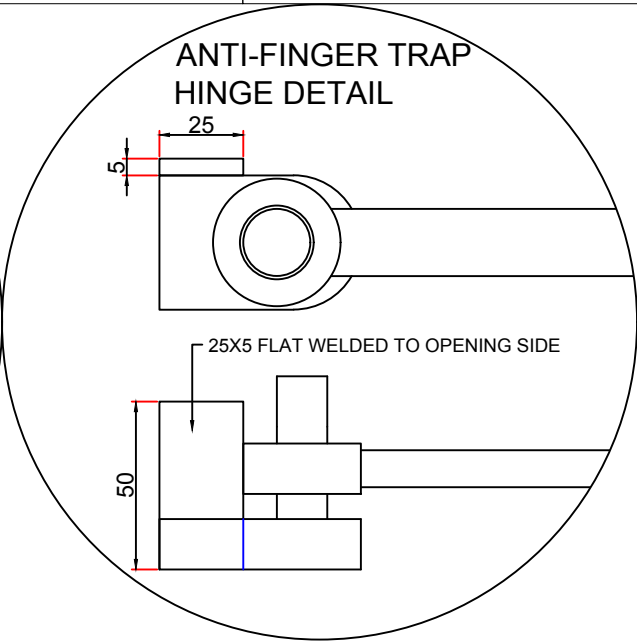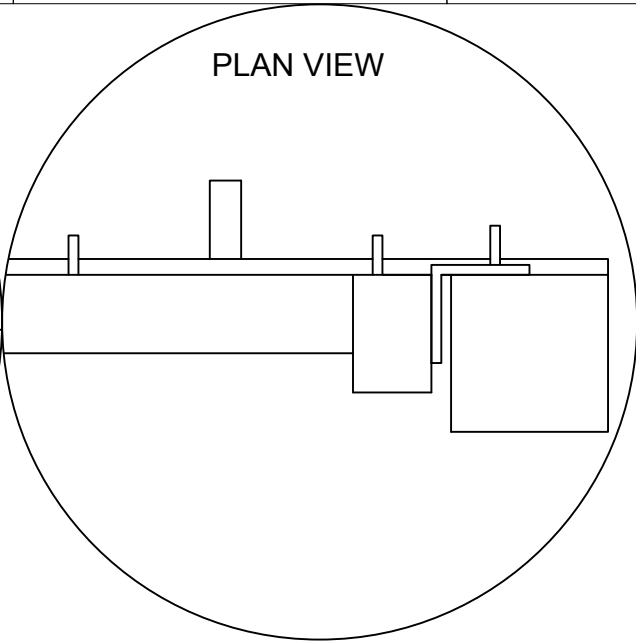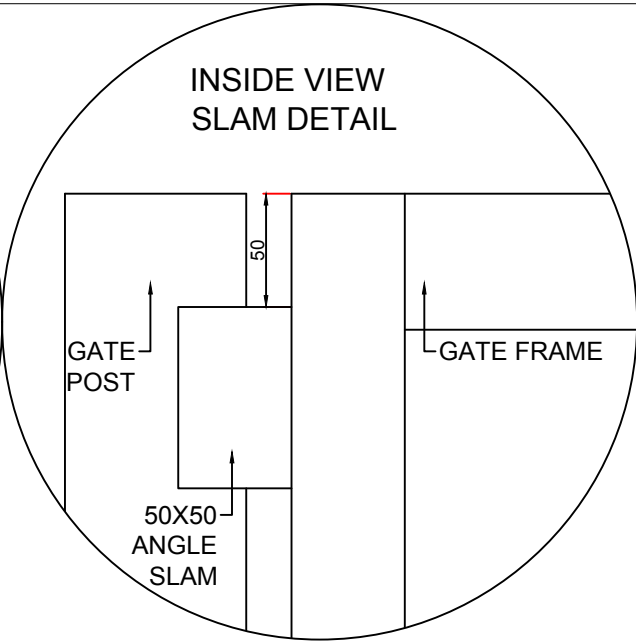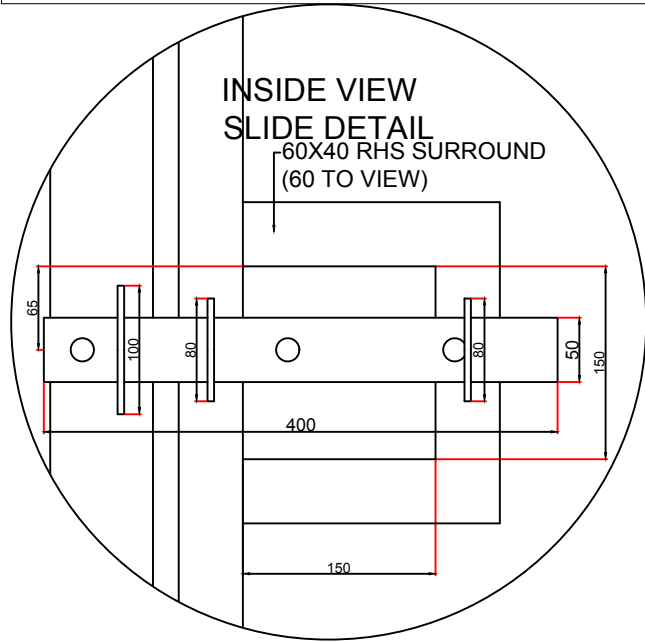

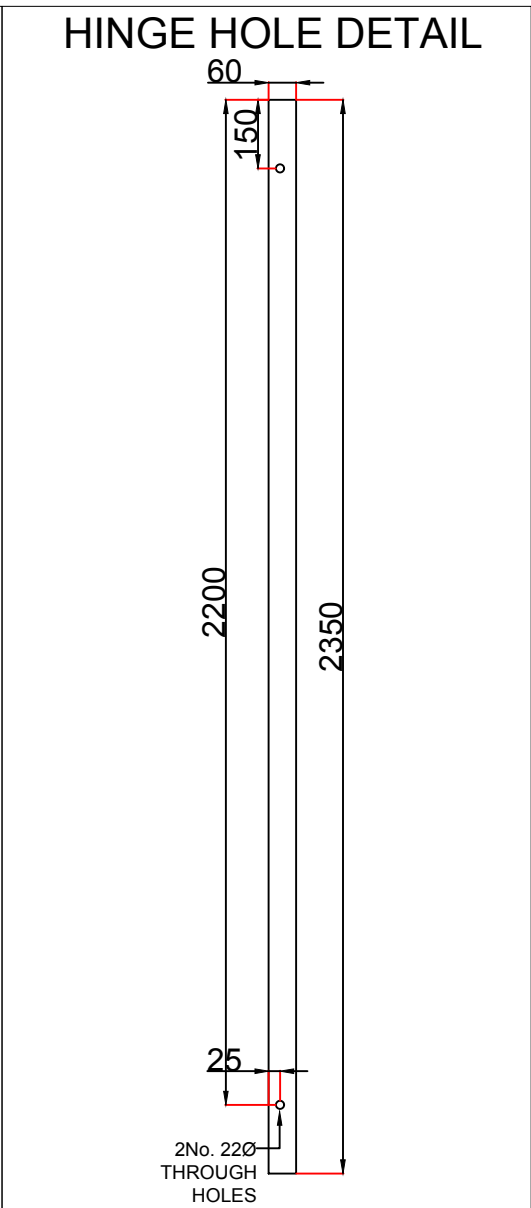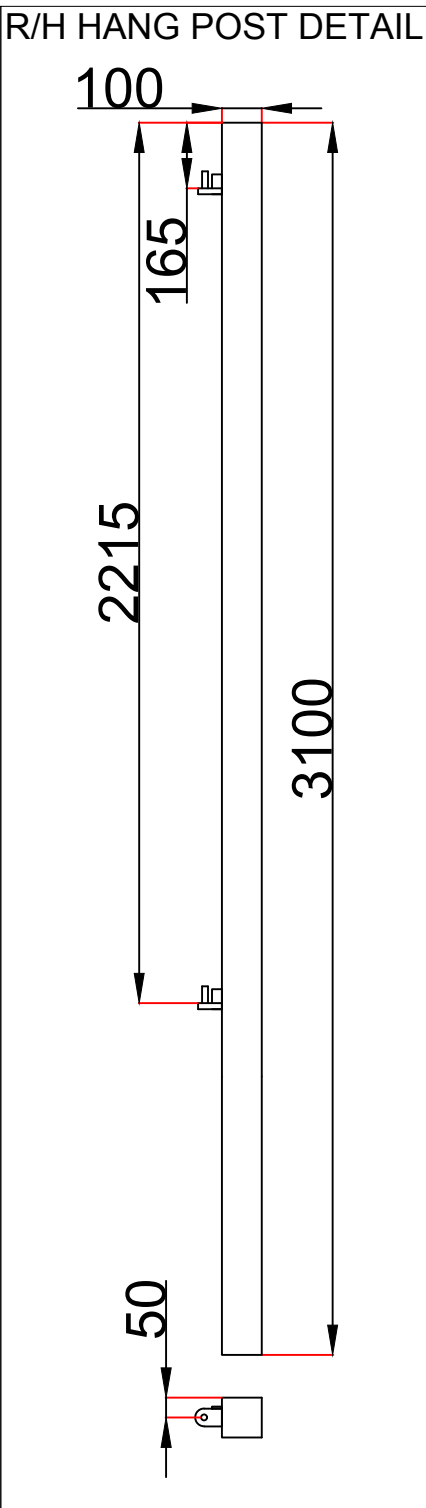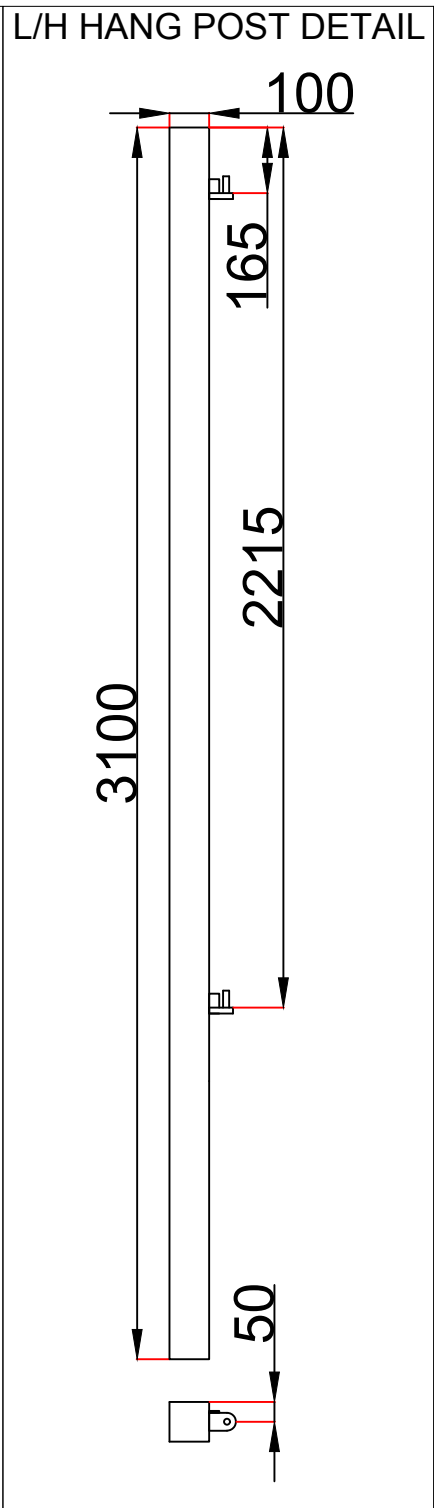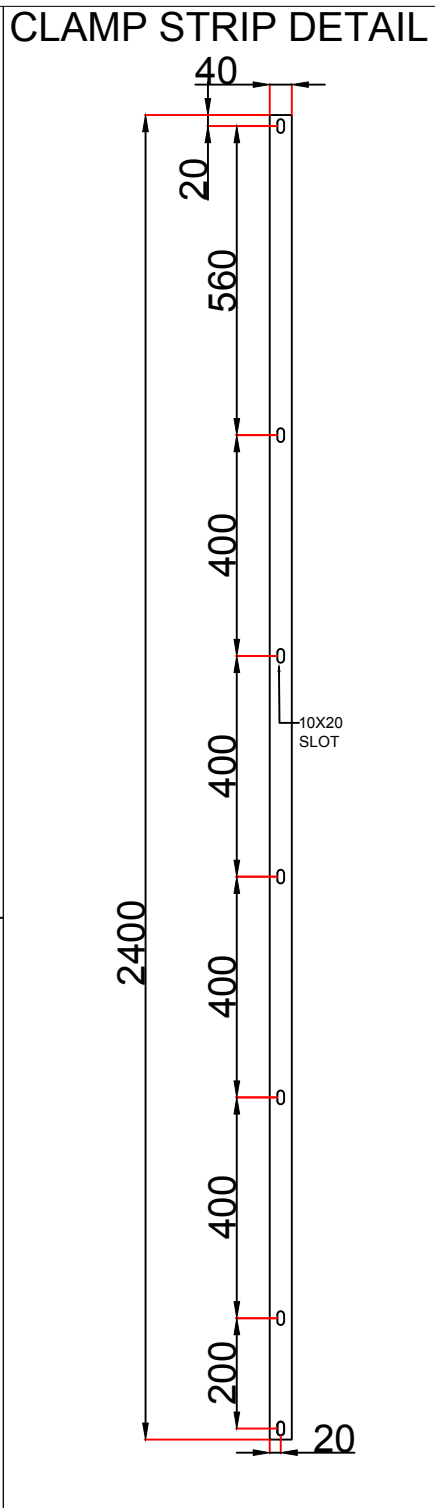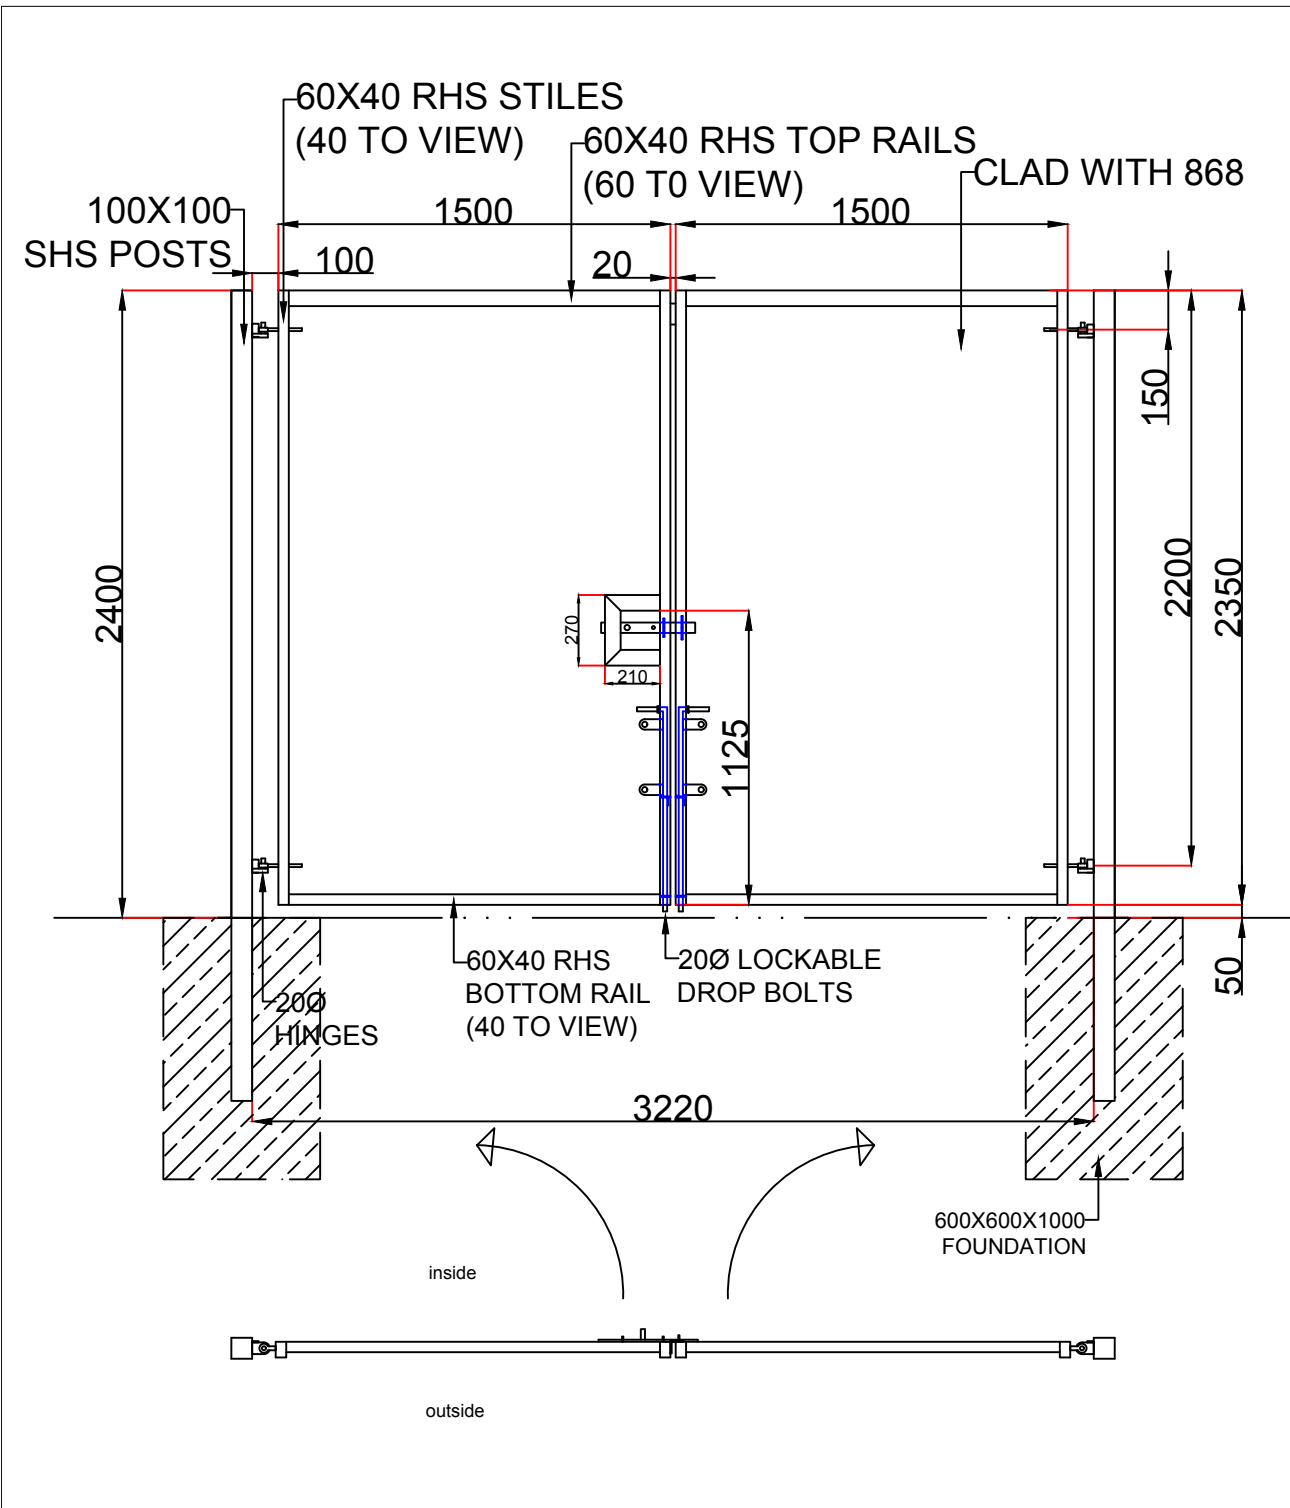

DISCLAIMER :-

IT IS THE CLIENT'S RESPONSIBILITY TO ENSURE THE DETAILS ON THE APPROVED DRAWINGS ARE DIMENSIONALLY AND AESTHETICALLY CORRECT FOR THE INTENDED INSTALLATION. WITH IMMEDIATE EFFECT.

APPROVED :-

DATE :-

REV.	DATE	DESCRIPTION	BY
------	------	-------------	----

REVISIONS				
-----------	--	--	--	--

DRAWN	DATE	CHKD	DATE	SCALE
-------	------	------	------	-------

ST	31/08/21			
----	----------	--	--	--

CLIENT:- WALLBANK - HH-0417

PROJECT:-

TITLE:-

2.4X3.0M C/O D/L GATE





X 2No. GATE T13 + T15









FINISH: GALV + PPC 9005



contract no.

DRG. No.	HAD2360	REV.
----------	---------	------

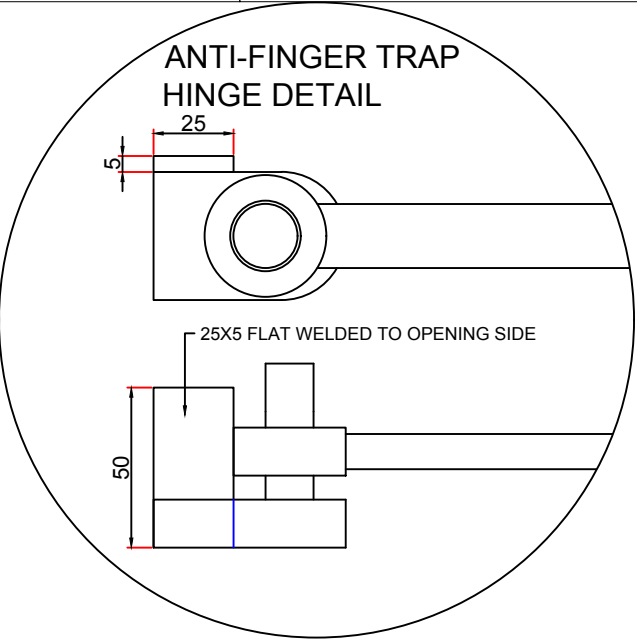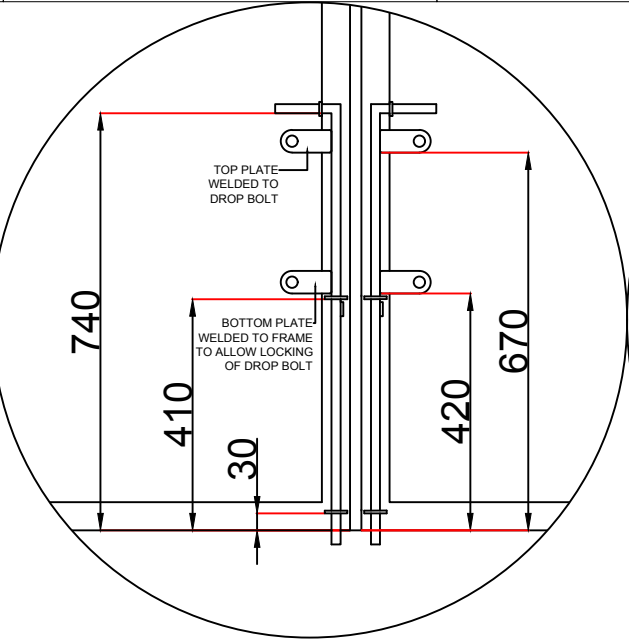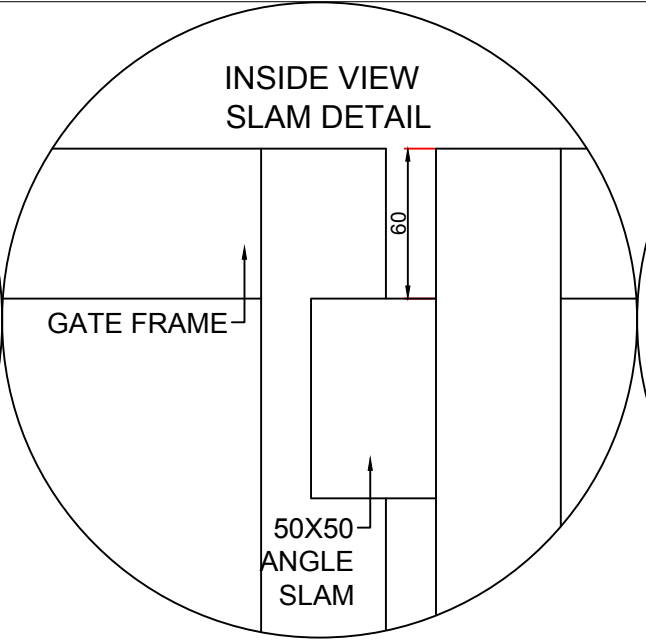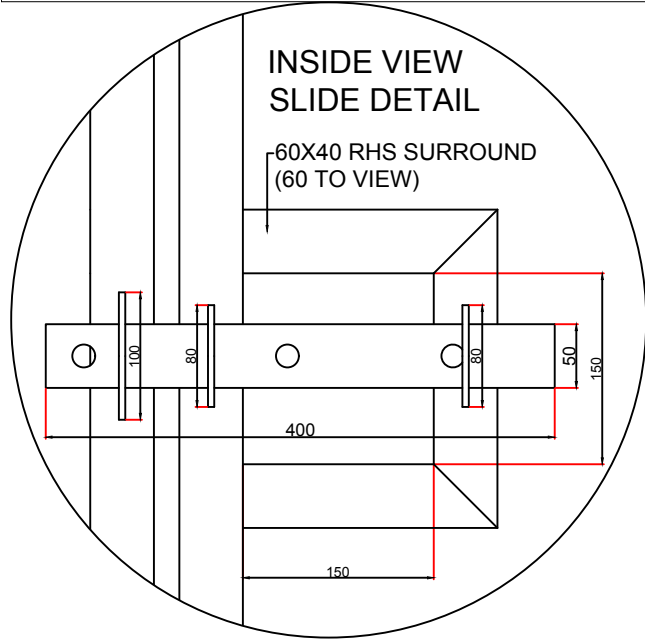

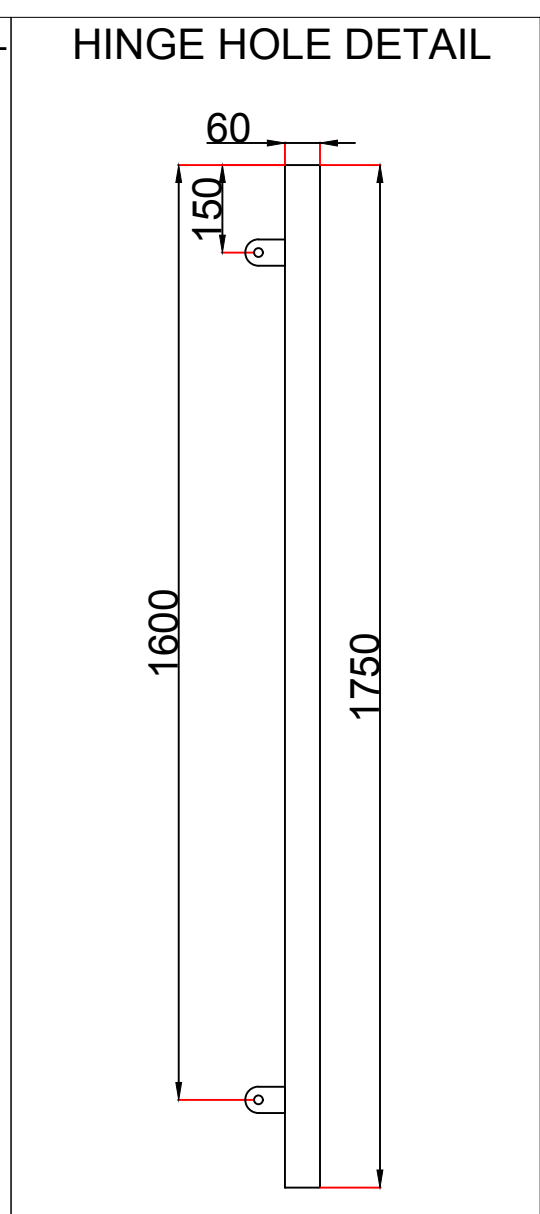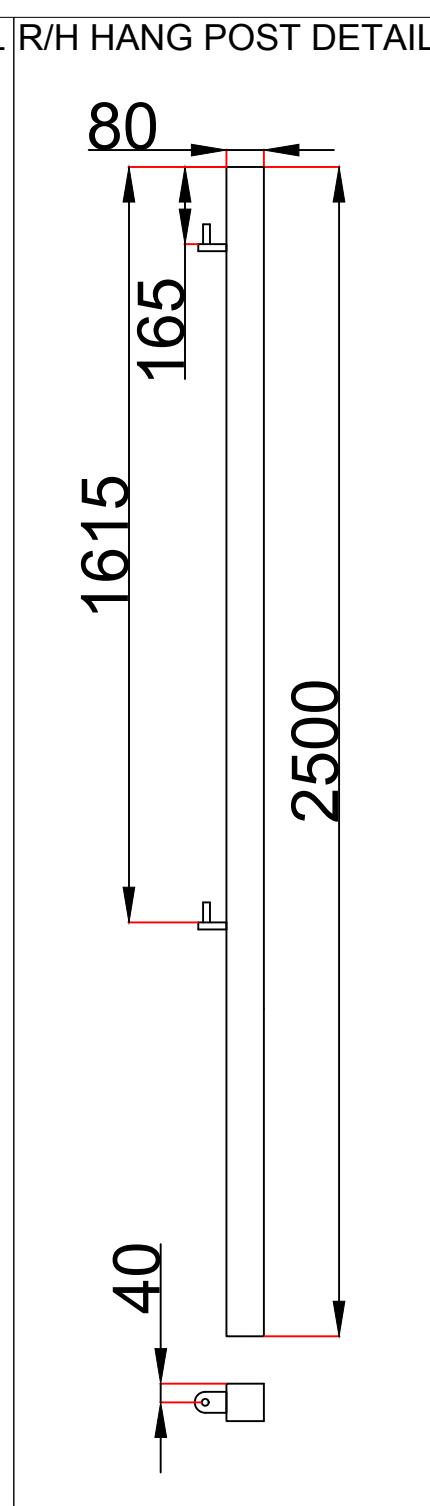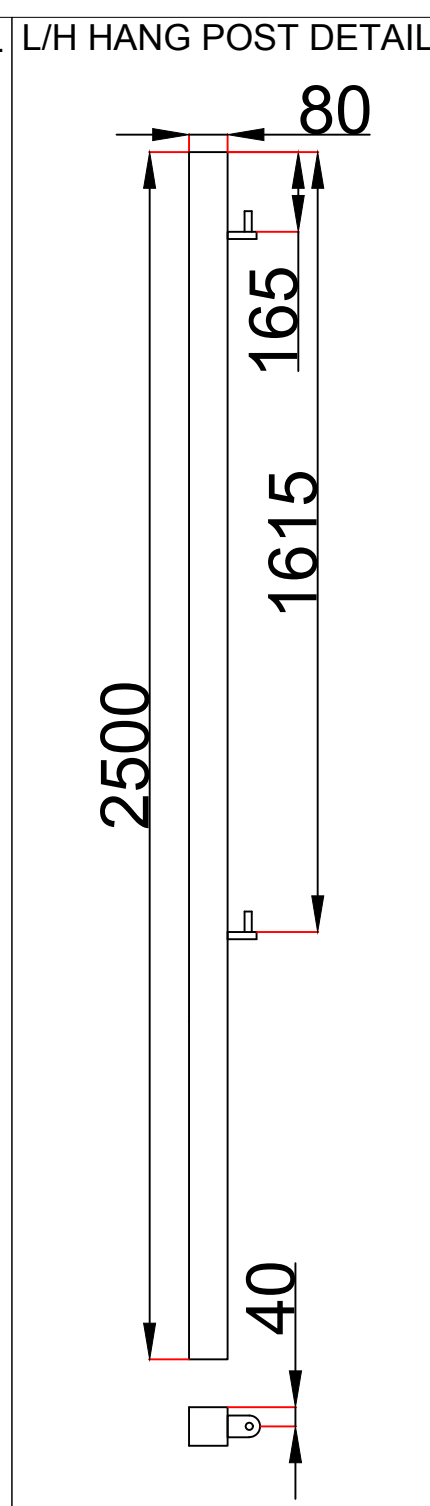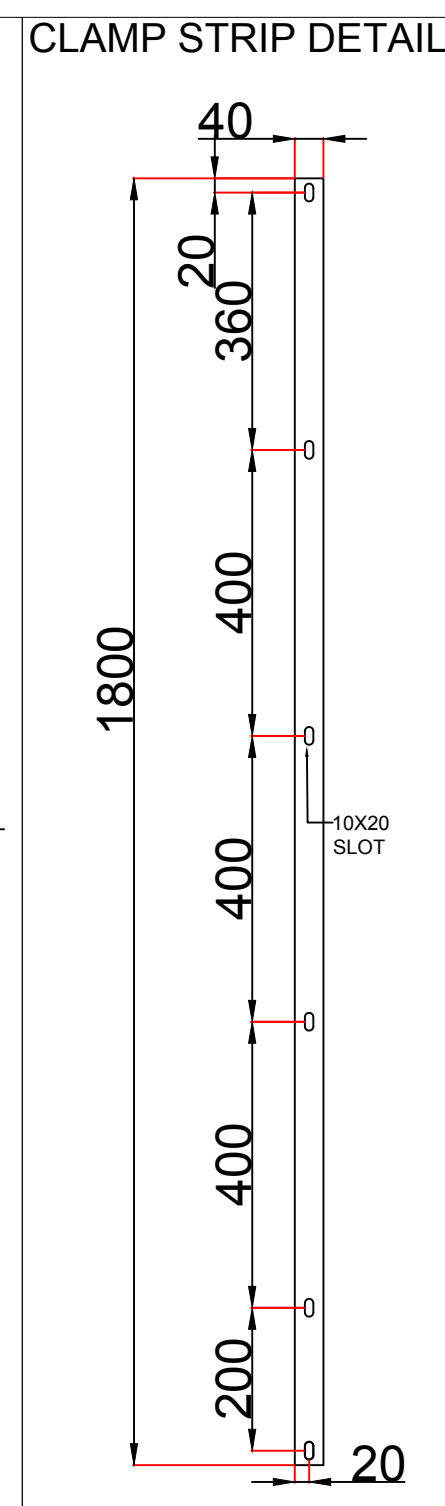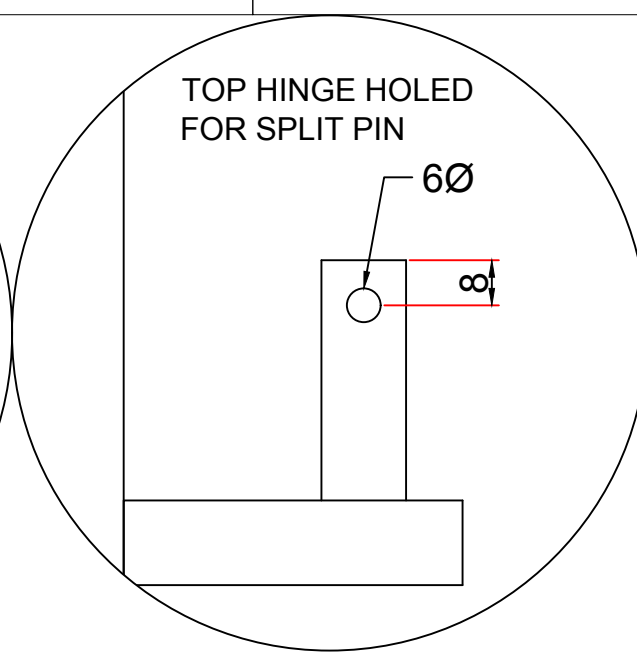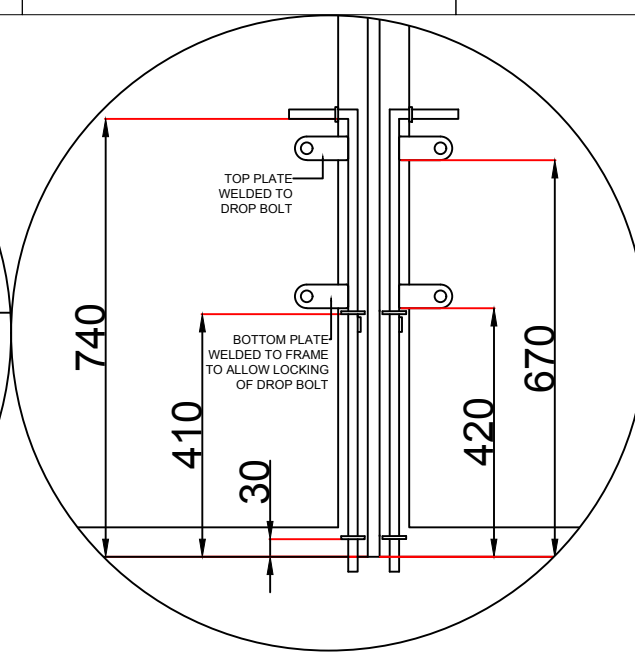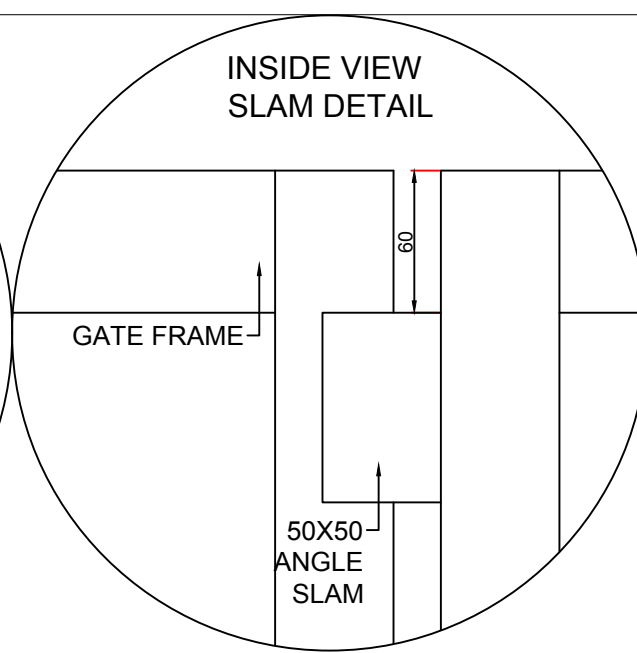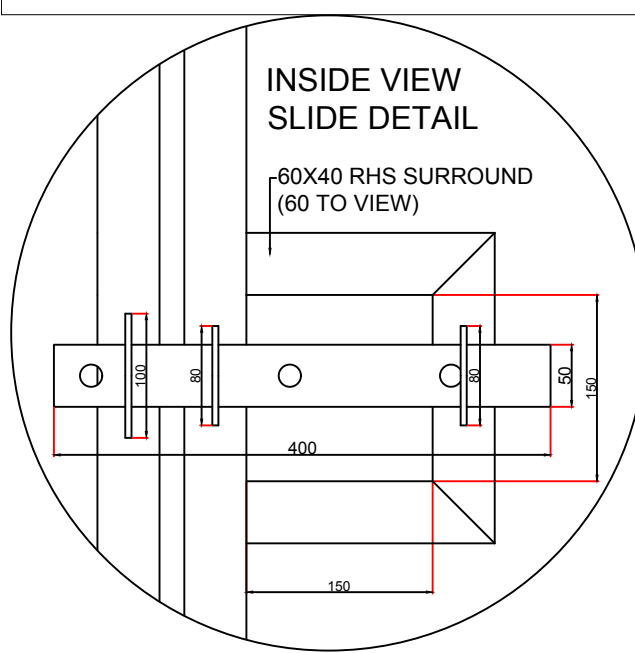

DISCLAIMER :-
IT IS THE CLIENT'S RESPONSIBILITY TO ENSURE THE DETAILS ON THE APPROVED DRAWINGS ARE DIMENSIONALLY AND AESTHETICALLY CORRECT FOR THE INTENDED INSTALLATION. WITH IMMEDIATE EFFECT.

APPROVED :-

DATE :-

REV.	DATE	DESCRIPTION	BY
------	------	-------------	----

REVISIONS			

DRAWN	DATE	CHKD	DATE	SCALE
-------	------	------	------	-------

ST	31/08/21			
----	----------	--	--	--

CLIENT:- WALLBANK - HH-0417

PROJECT:-

TITLE	

TITLE:-
1.8X3.0M D/L GATE






X 1No.	GATE T4
--------	---------

FINISH: GALV + PPC 9005



contract no.

DRG. No.	HAD2360	REV.
-------------	---------	------

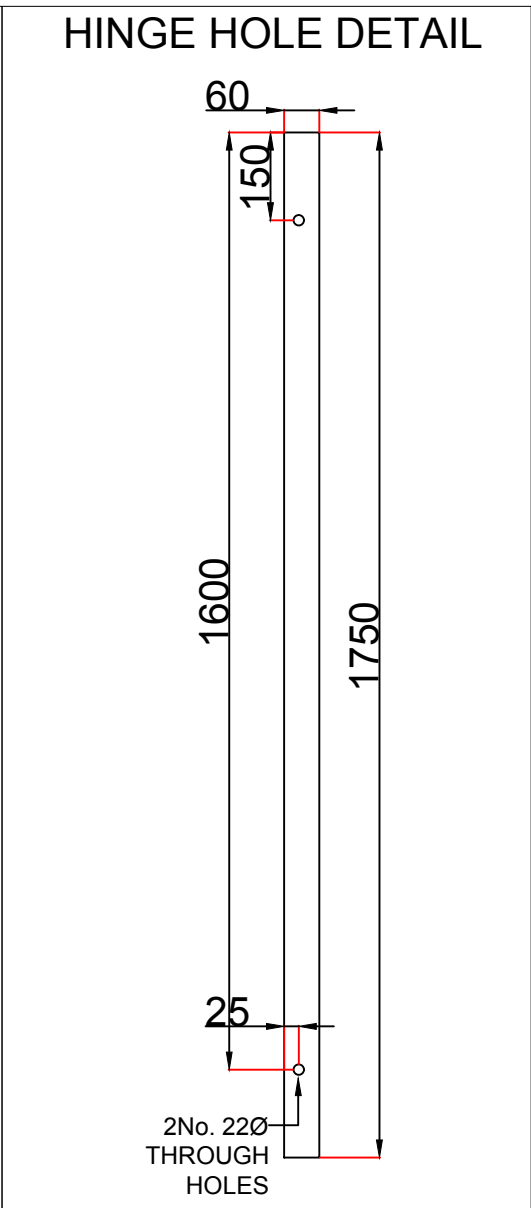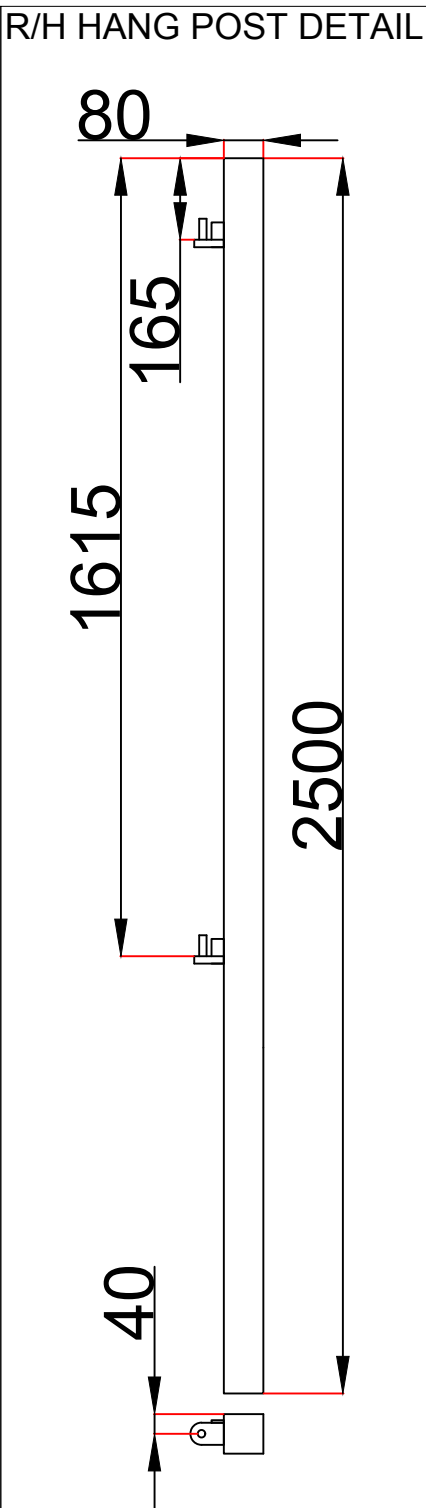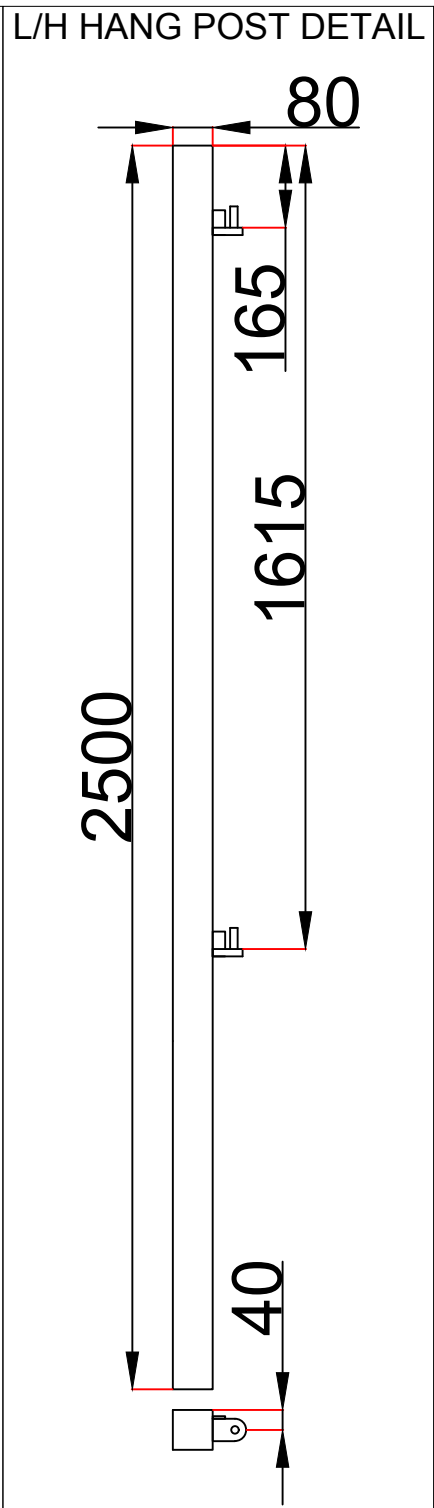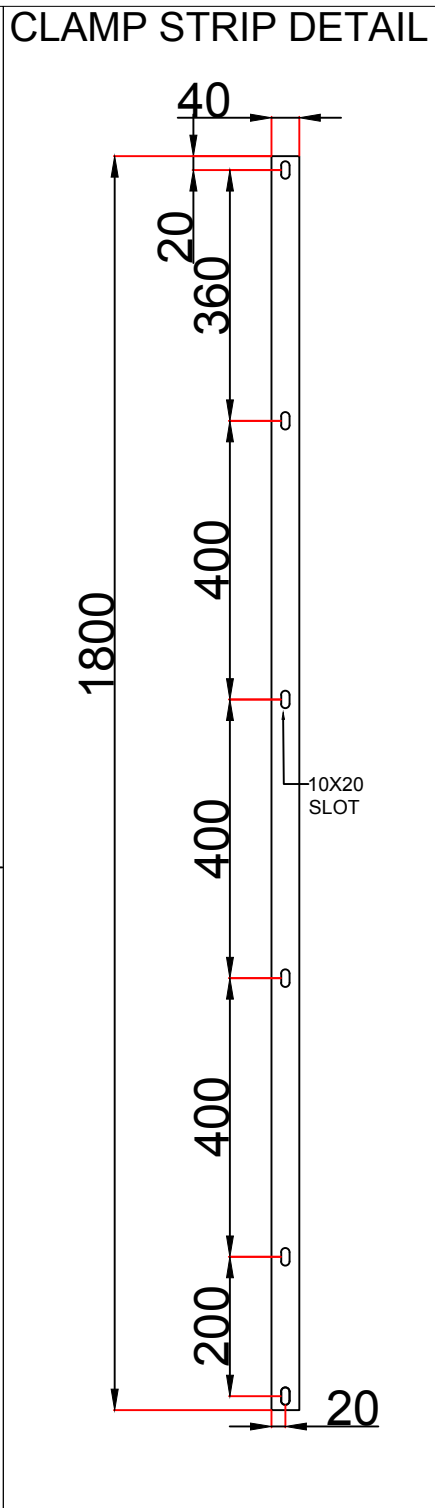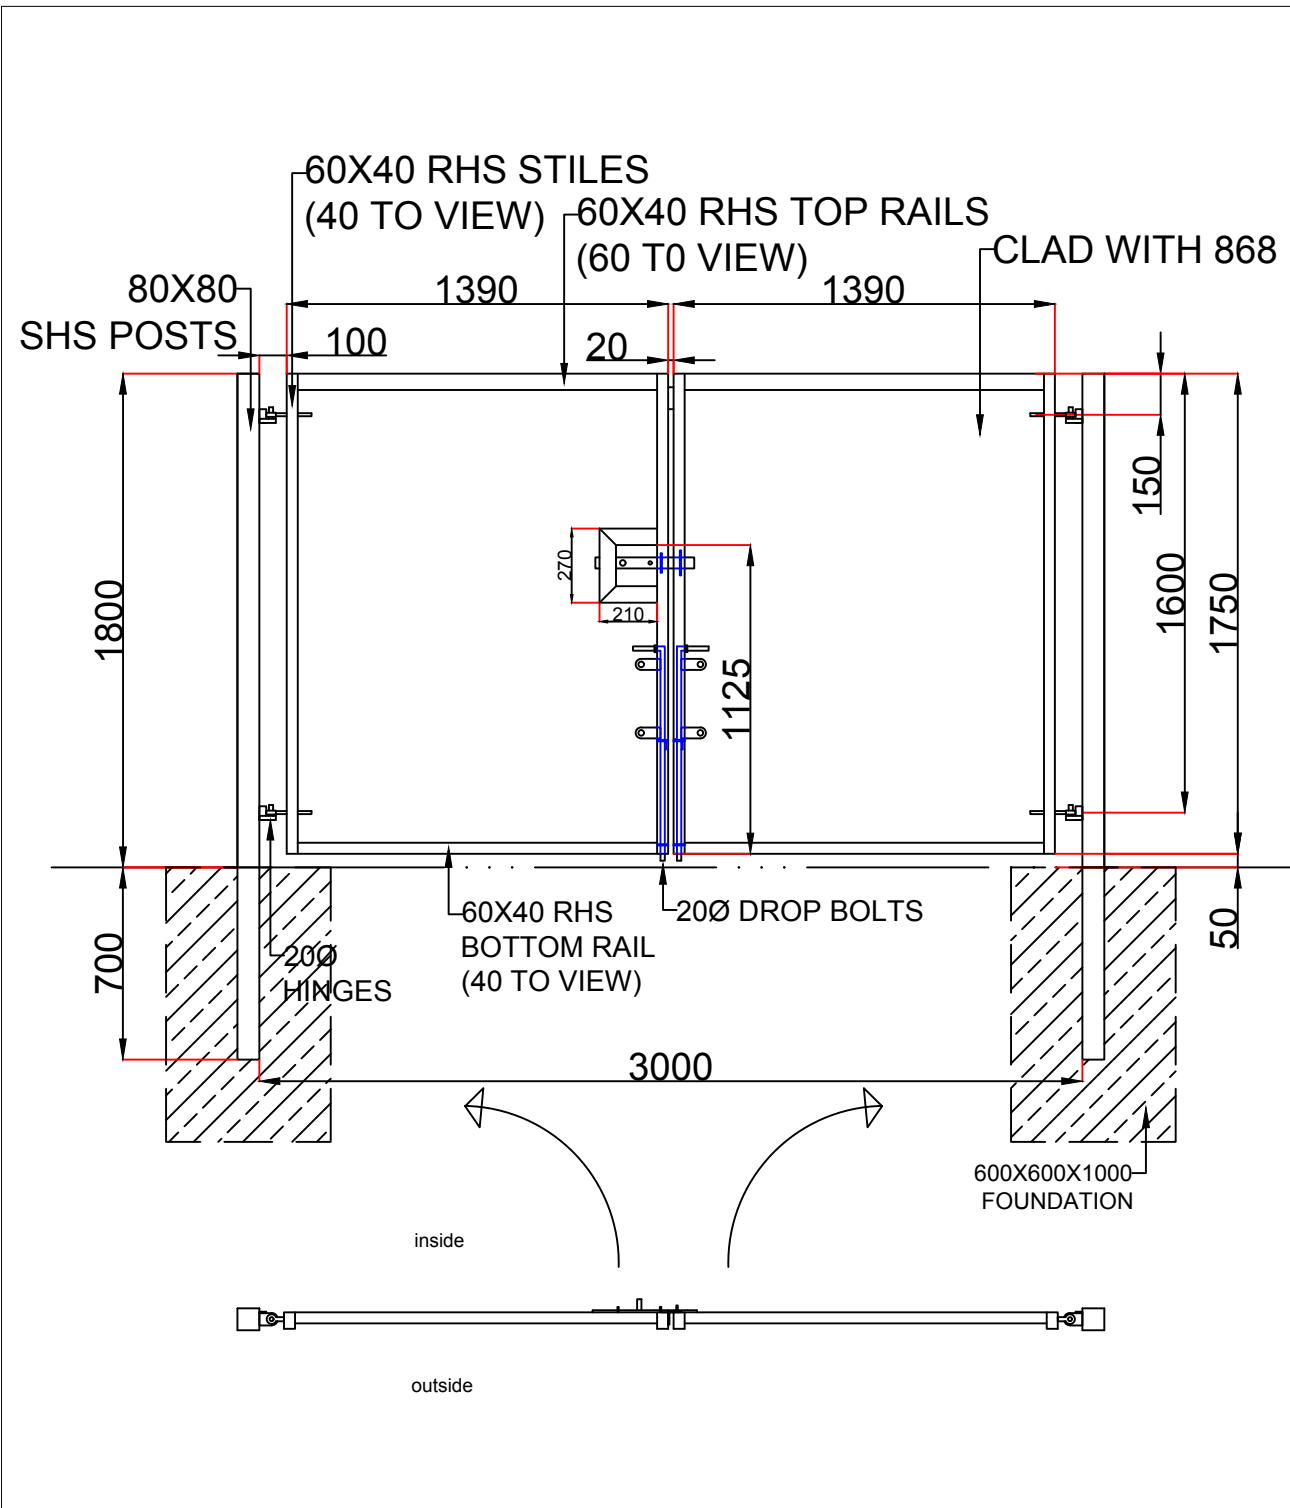

DISCLAIMER :-
IT IS THE CLIENT'S RESPONSIBILITY TO ENSURE THE DETAILS ON THE APPROVED DRAWINGS ARE DIMENSIONALLY AND AESTHETICALLY CORRECT FOR THE INTENDED INSTALLATION. WITH IMMEDIATE EFFECT.

APPROVED :-

DATE :-

REV.	DATE	DESCRIPTION	BY
------	------	-------------	----

REVISIONS				
-----------	--	--	--	--

DRAWN	DATE	CHKD	DATE	SCALE
-------	------	------	------	-------

ST	31/08/21			
----	----------	--	--	--

CLIENT:- WALLBANK - HH-0417

PROJECT:-

TITLE:-

1.8X3.0M D/L GATE





X 2No. GATE T6






FINISH: GALV + PPC 9005



contract no.

DRG. No.	HAD2360	REV.
----------	---------	------

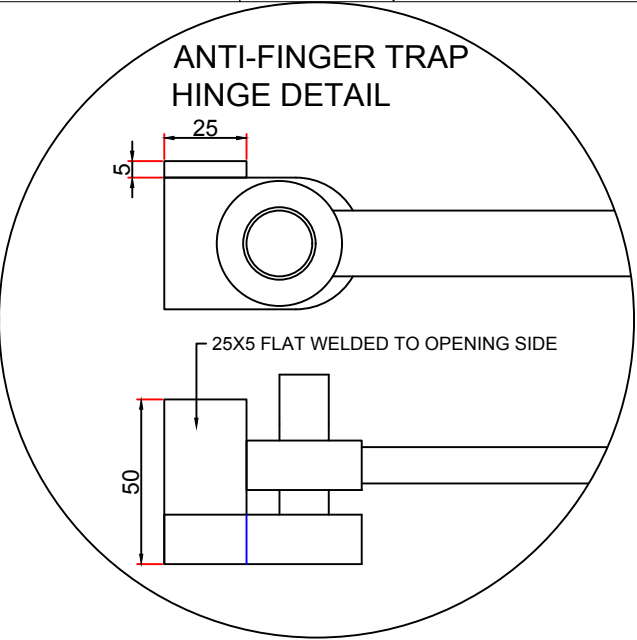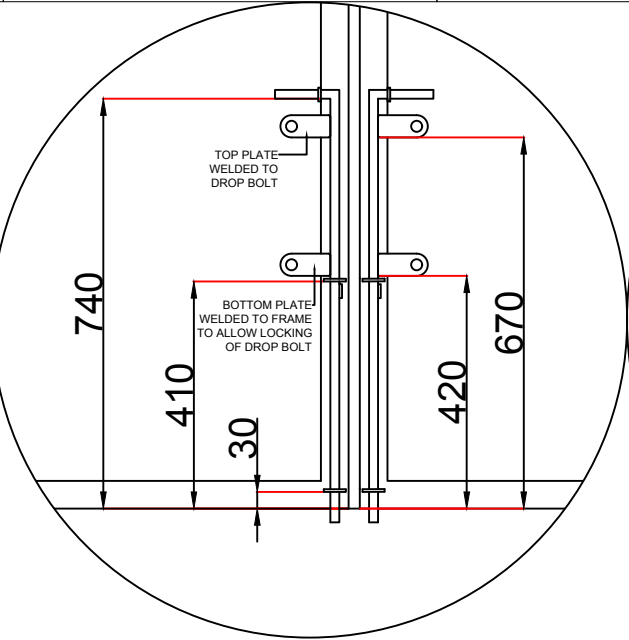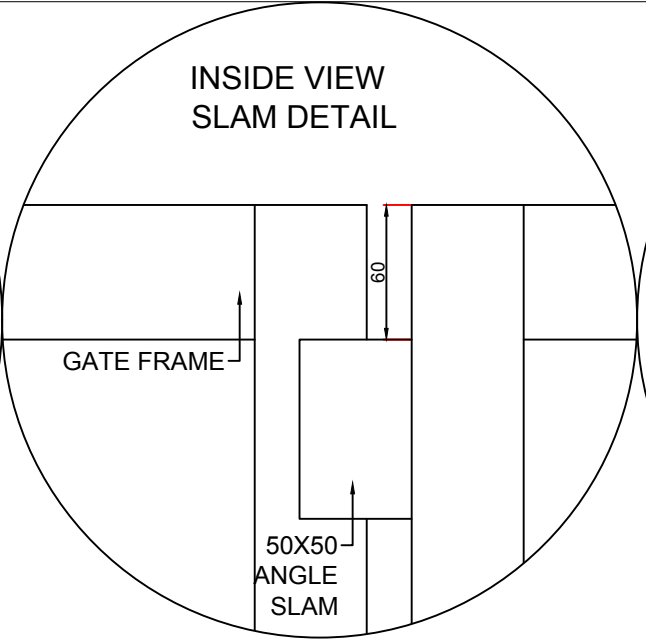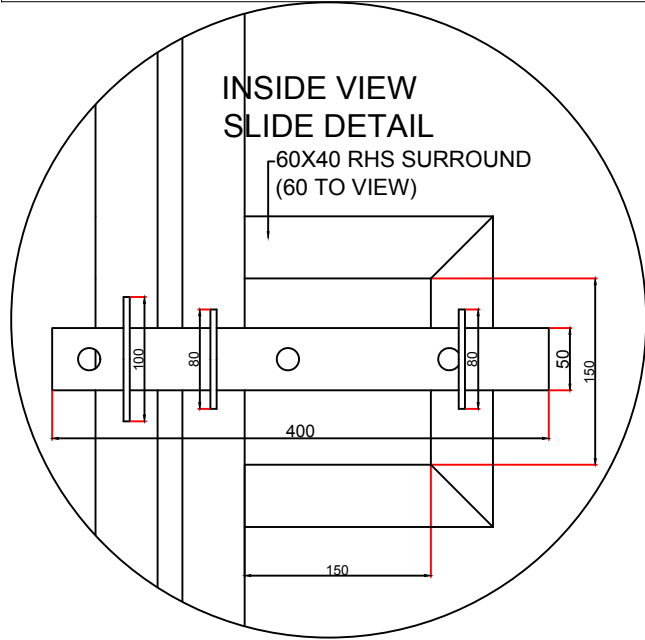

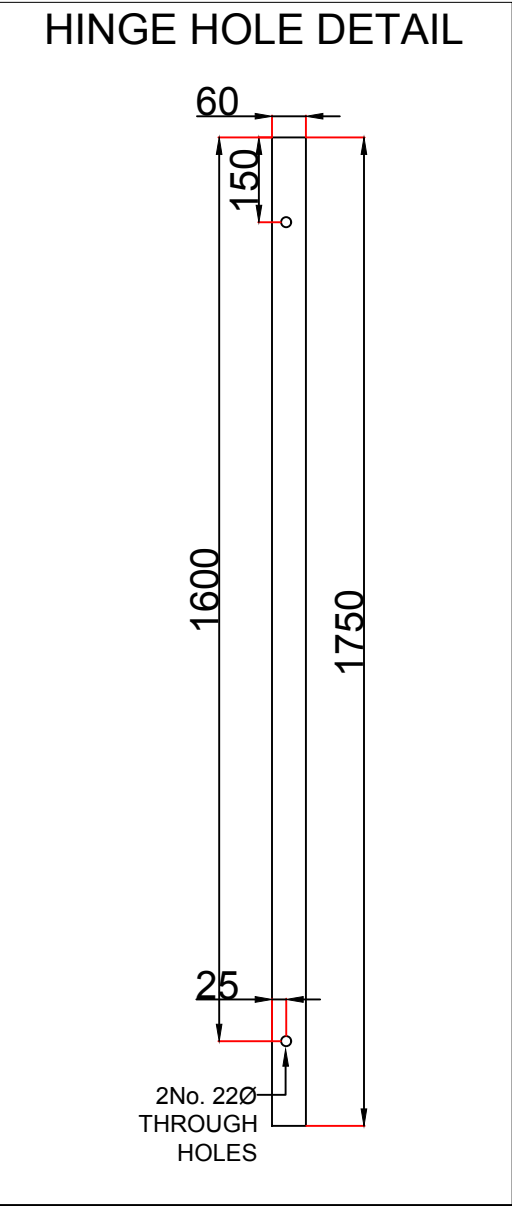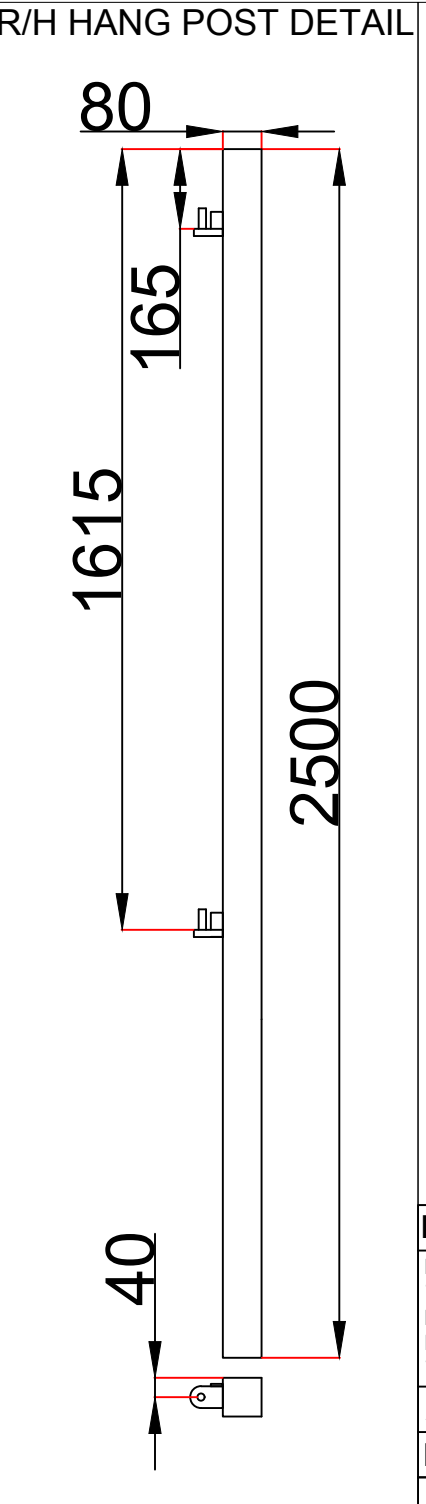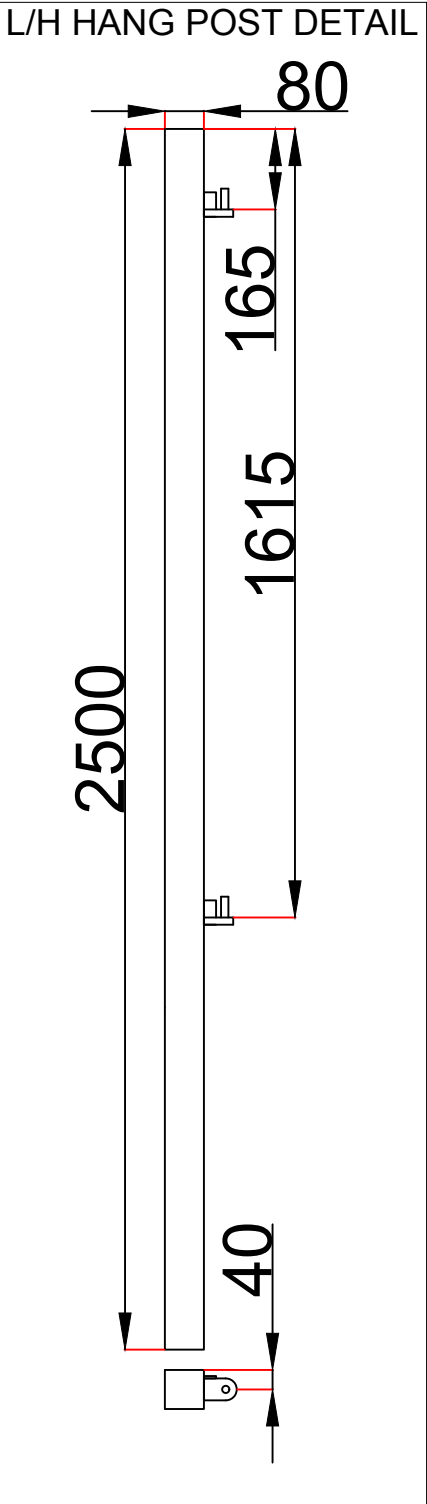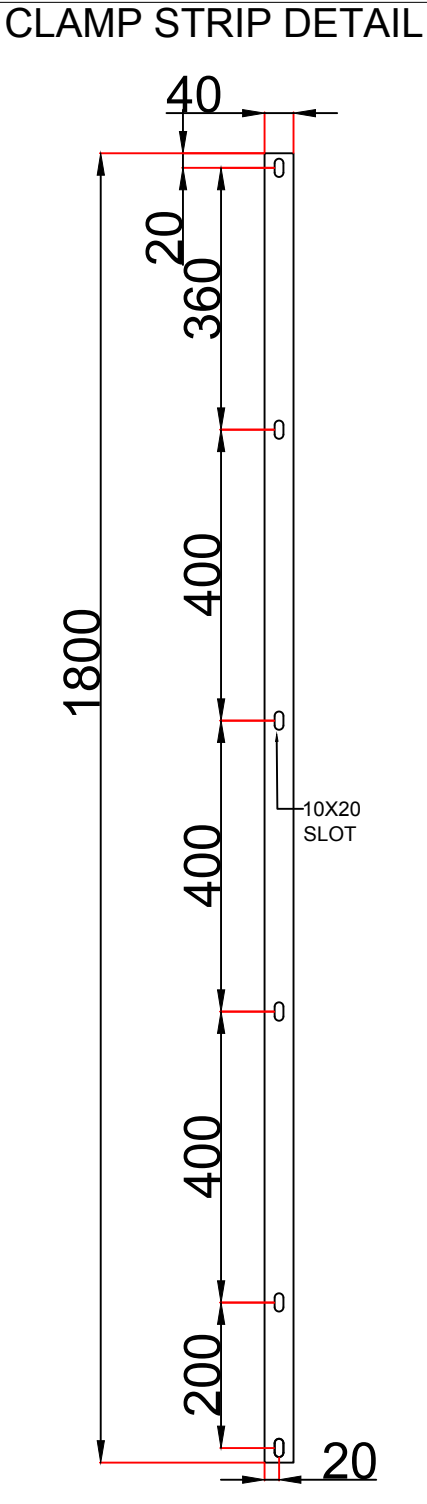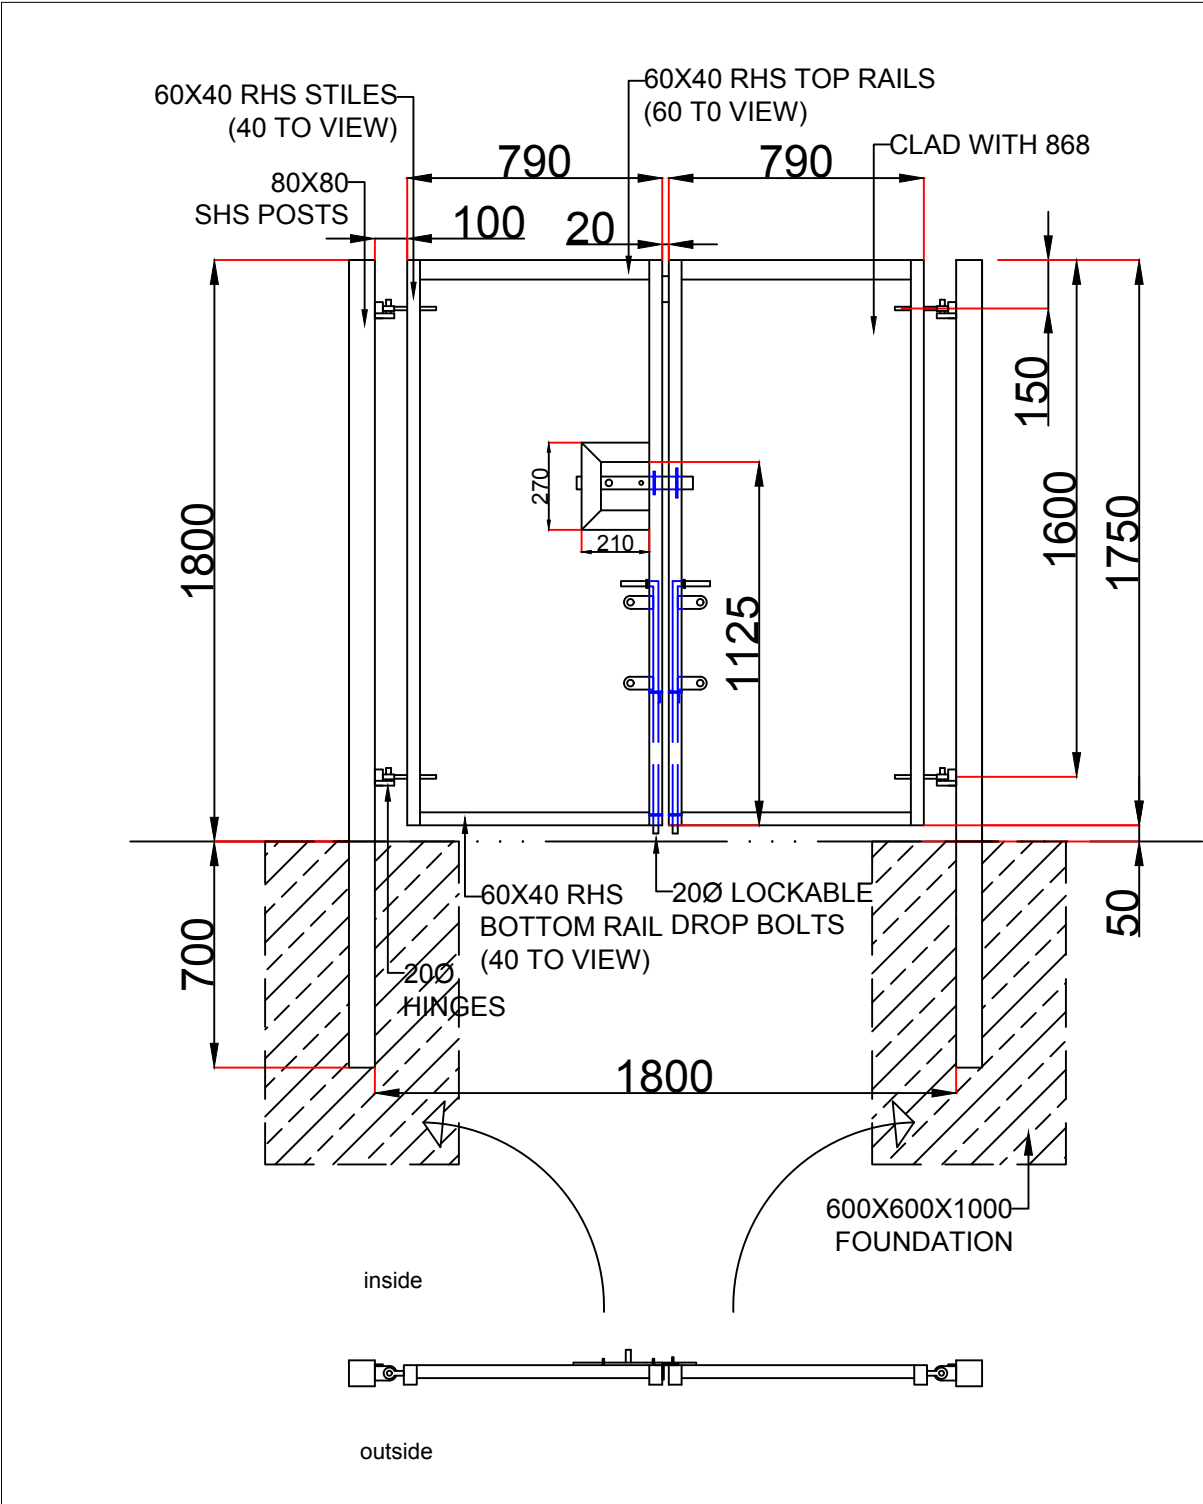

DISCLAIMER :-
IT IS THE CLIENT'S RESPONSIBILITY TO ENSURE THE DETAILS ON THE APPROVED DRAWINGS ARE DIMENSIONALLY AND AESTHETICALLY CORRECT FOR THE INTENDED INSTALLATION. WITH IMMEDIATE EFFECT.

APPROVED :-

DATE :-

REV.	DATE	DESCRIPTION	BY
------	------	-------------	----

REVISIONS

DRAWN	DATE	CHKD	DATE	SCALE
-------	------	------	------	-------

ST 31/08/21

CLIENT:- WALLBANK - HH-0417

PROJECT:-





TITLE:-
1.8X1.8M D/L GATE
X 1No. GATE T7






FINISH: GALV + PPC 9005



contract no.

DRG. No.	HAD2360	REV.
----------	---------	------

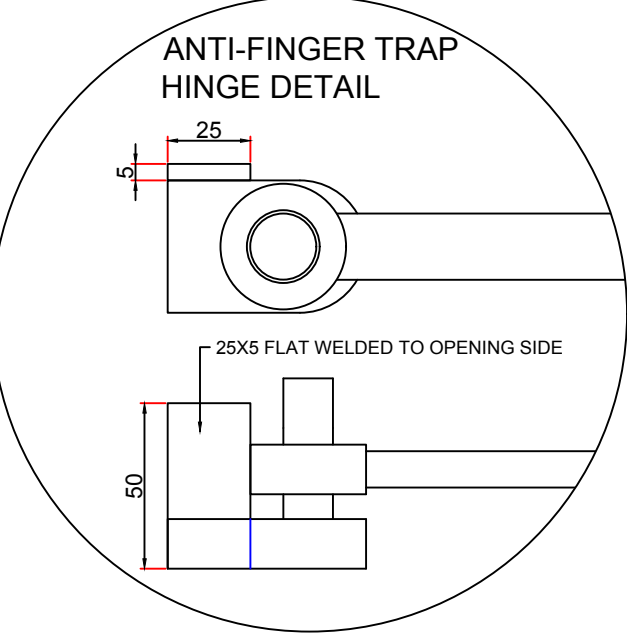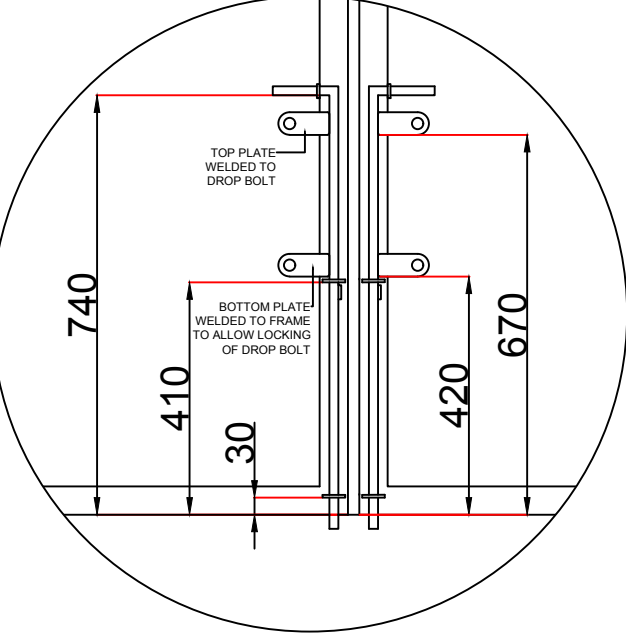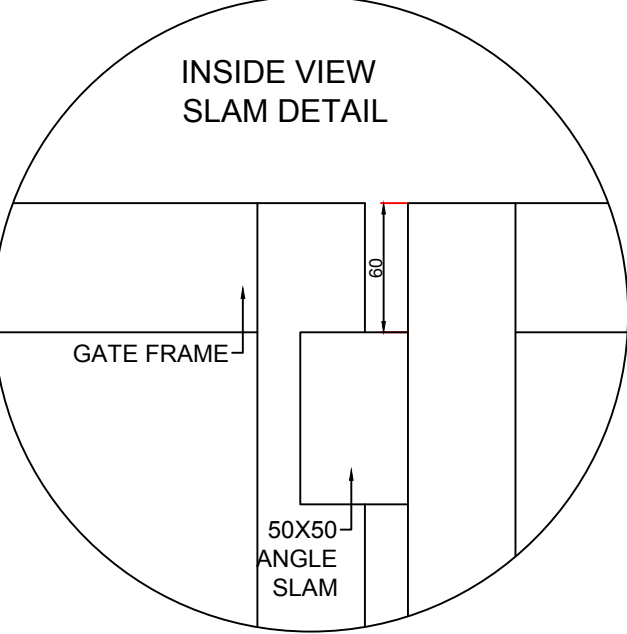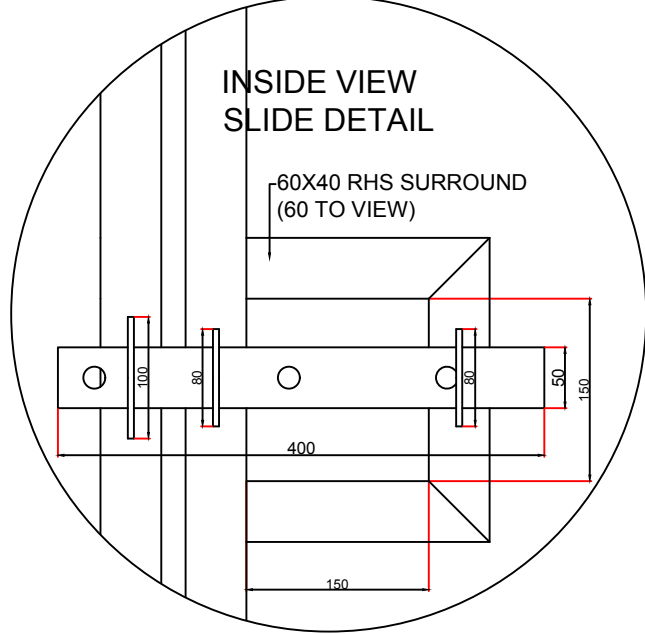

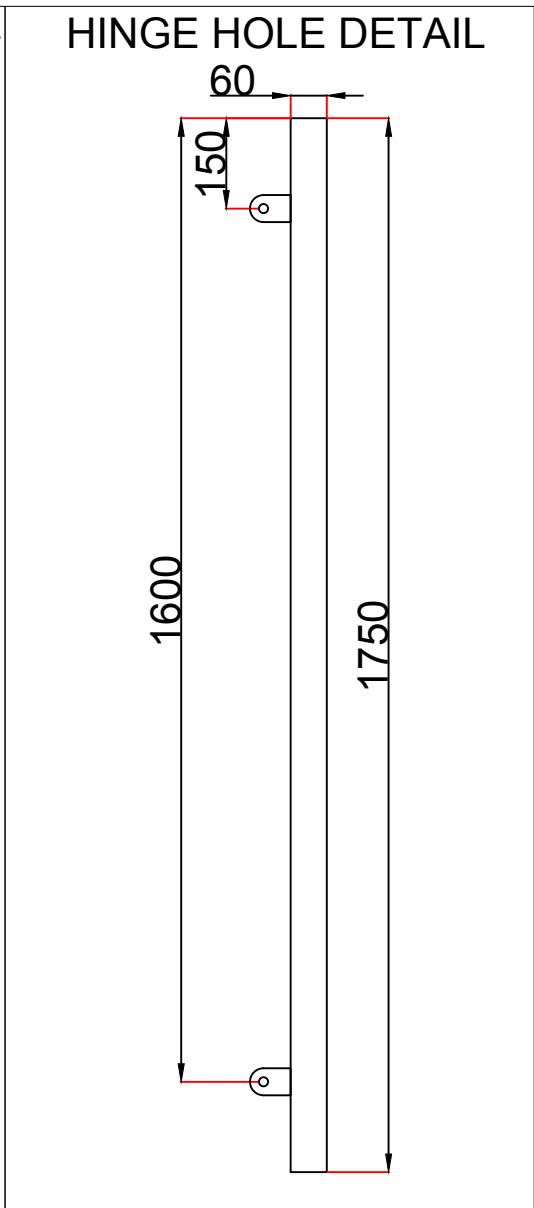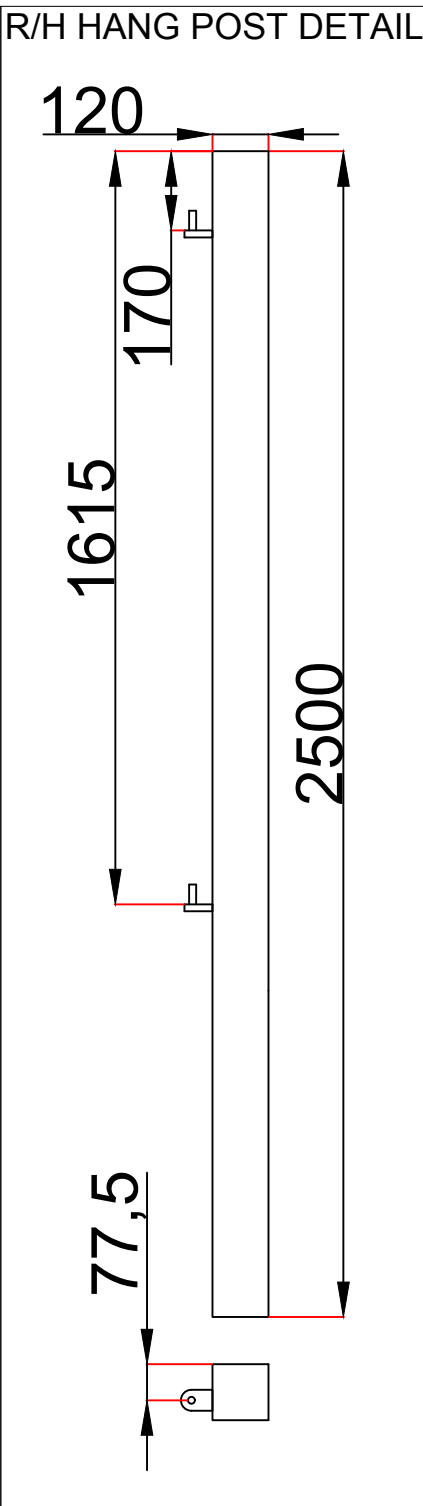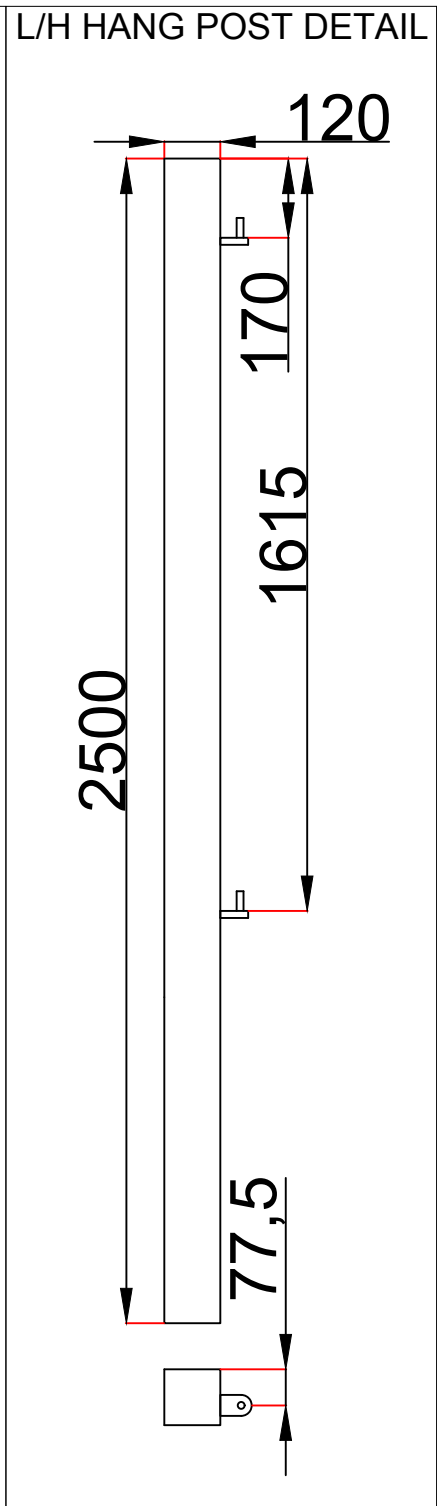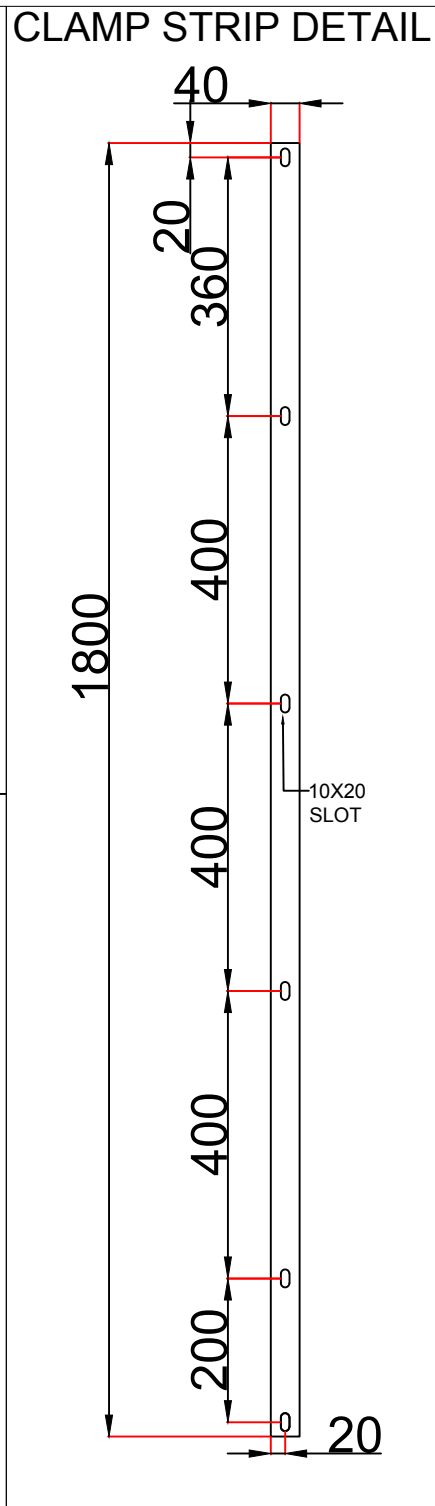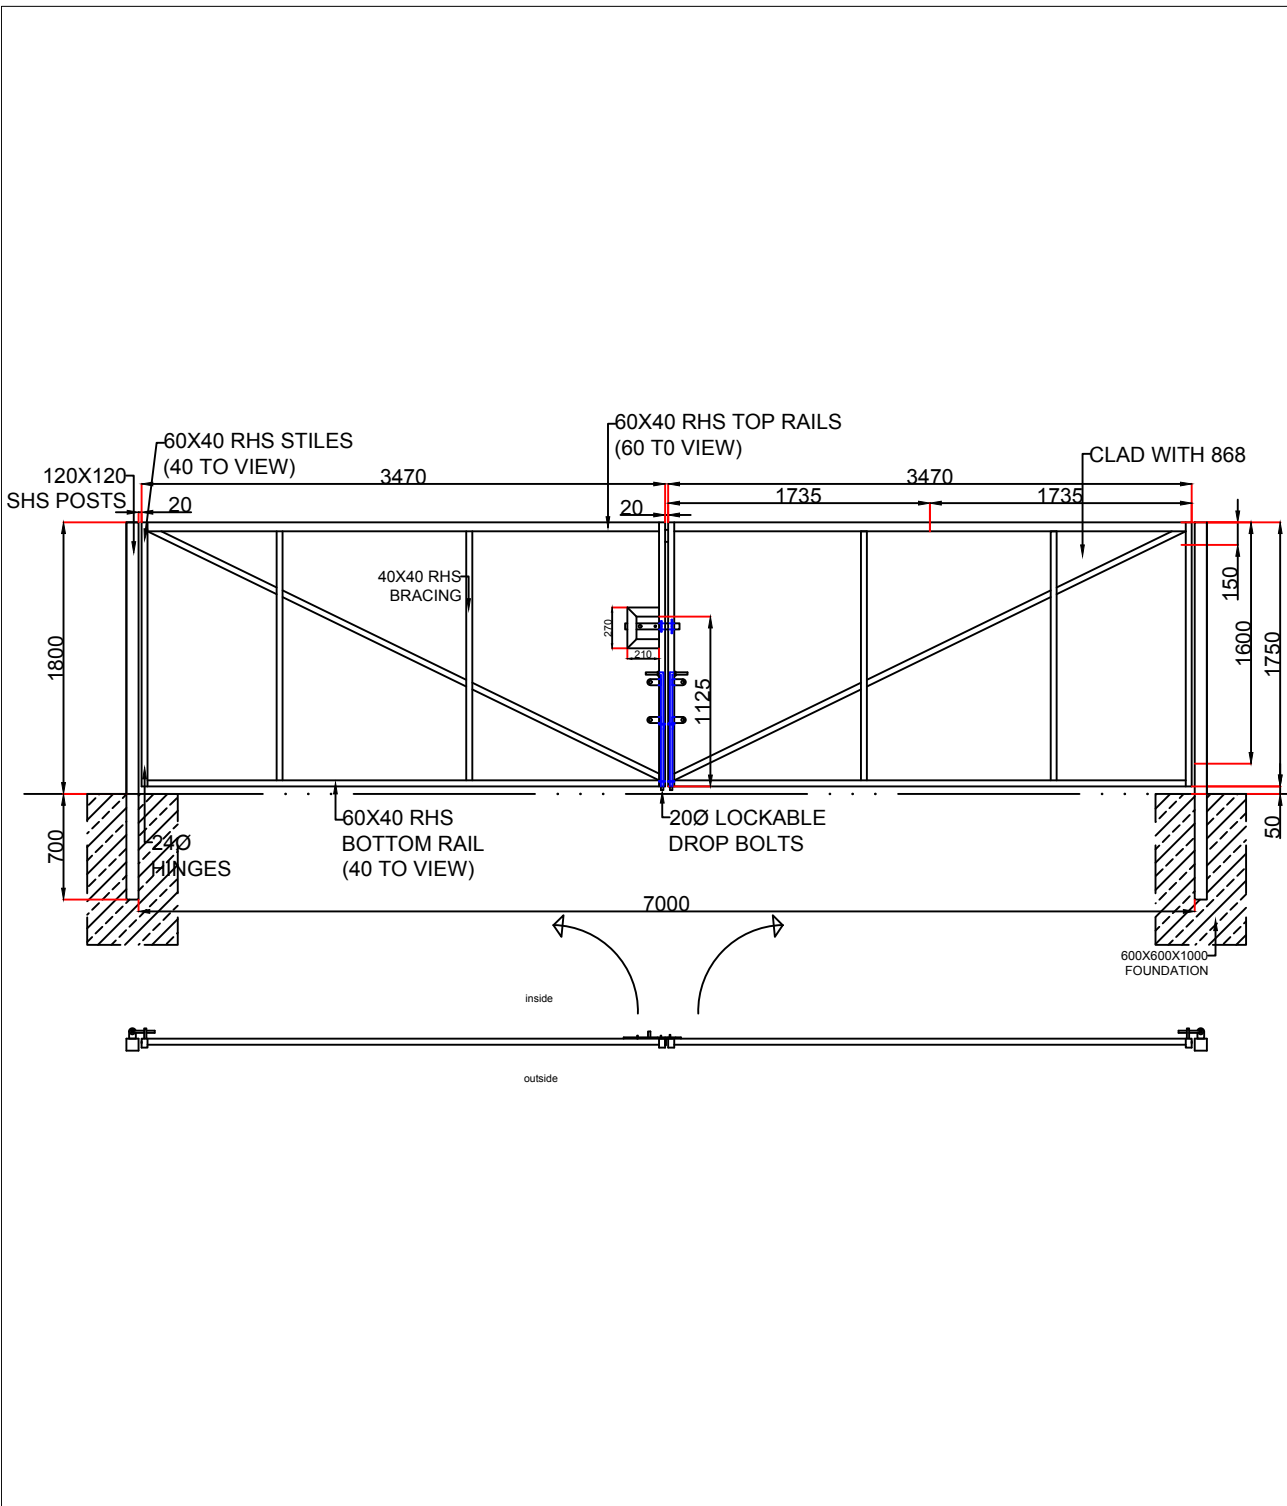

DISCLAIMER :-
IT IS THE CLIENT'S RESPONSIBILITY TO ENSURE THE DETAILS ON THE APPROVED DRAWINGS ARE DIMENSIONALLY AND AESTHETICALLY CORRECT FOR THE INTENDED INSTALLATION. WITH IMMEDIATE EFFECT.

APPROVED :-

DATE :-

REV.	DATE	DESCRIPTION	BY
------	------	-------------	----

REVISIONS				
-----------	--	--	--	--

DRAWN	DATE	CHKD	DATE	SCALE
-------	------	------	------	-------

ST	31/08/21			
----	----------	--	--	--

CLIENT:- WALLBANK - HH-0417

PROJECT:-

TITLE:-

1.8X7.0M D/L GATE





X 1No. GATE T8


FINISH: GALV + PPC 9005




contract no.

DRG. No.	HAD2360	REV.
----------	---------	------

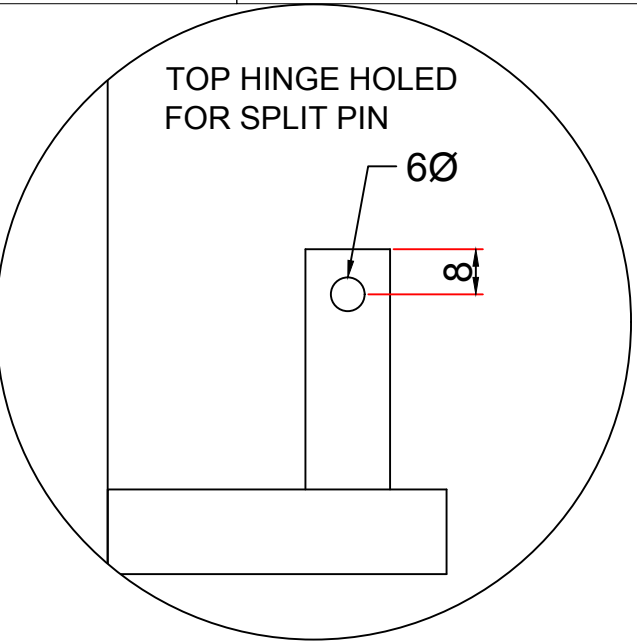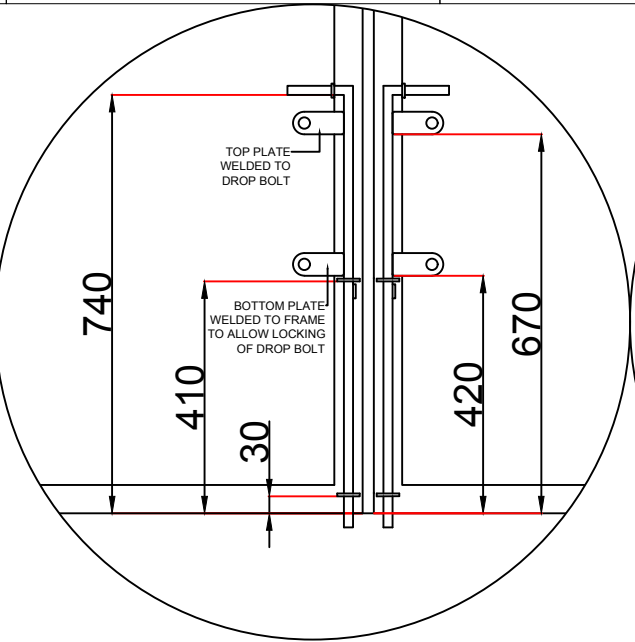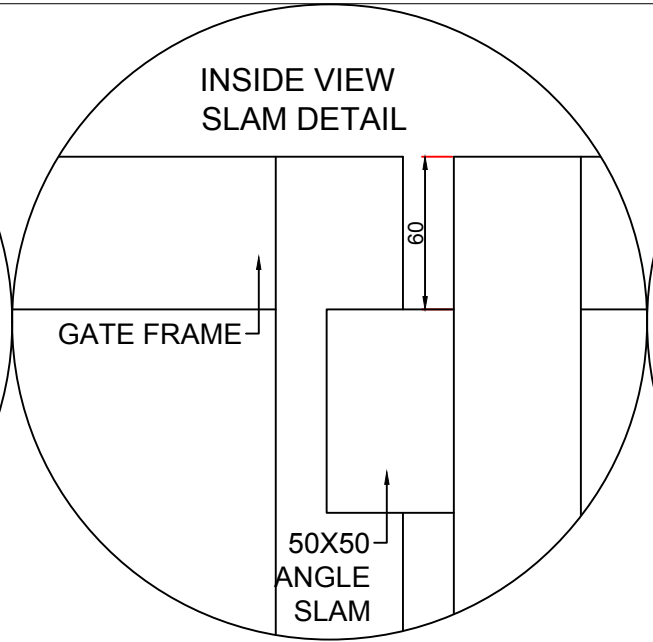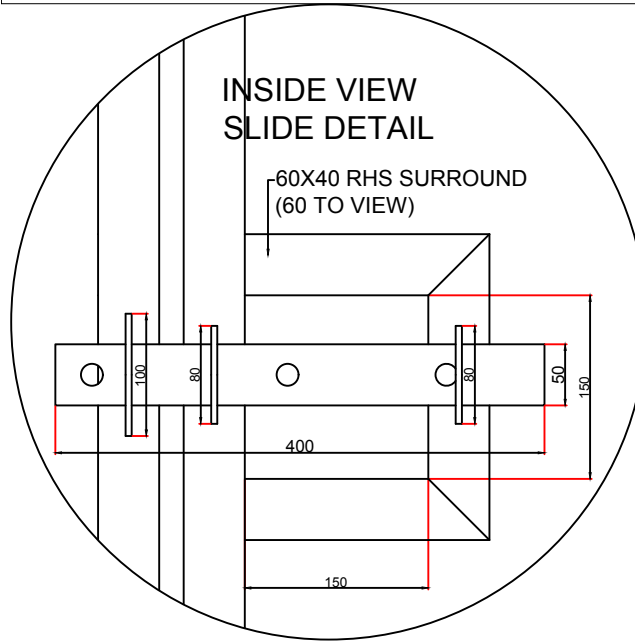


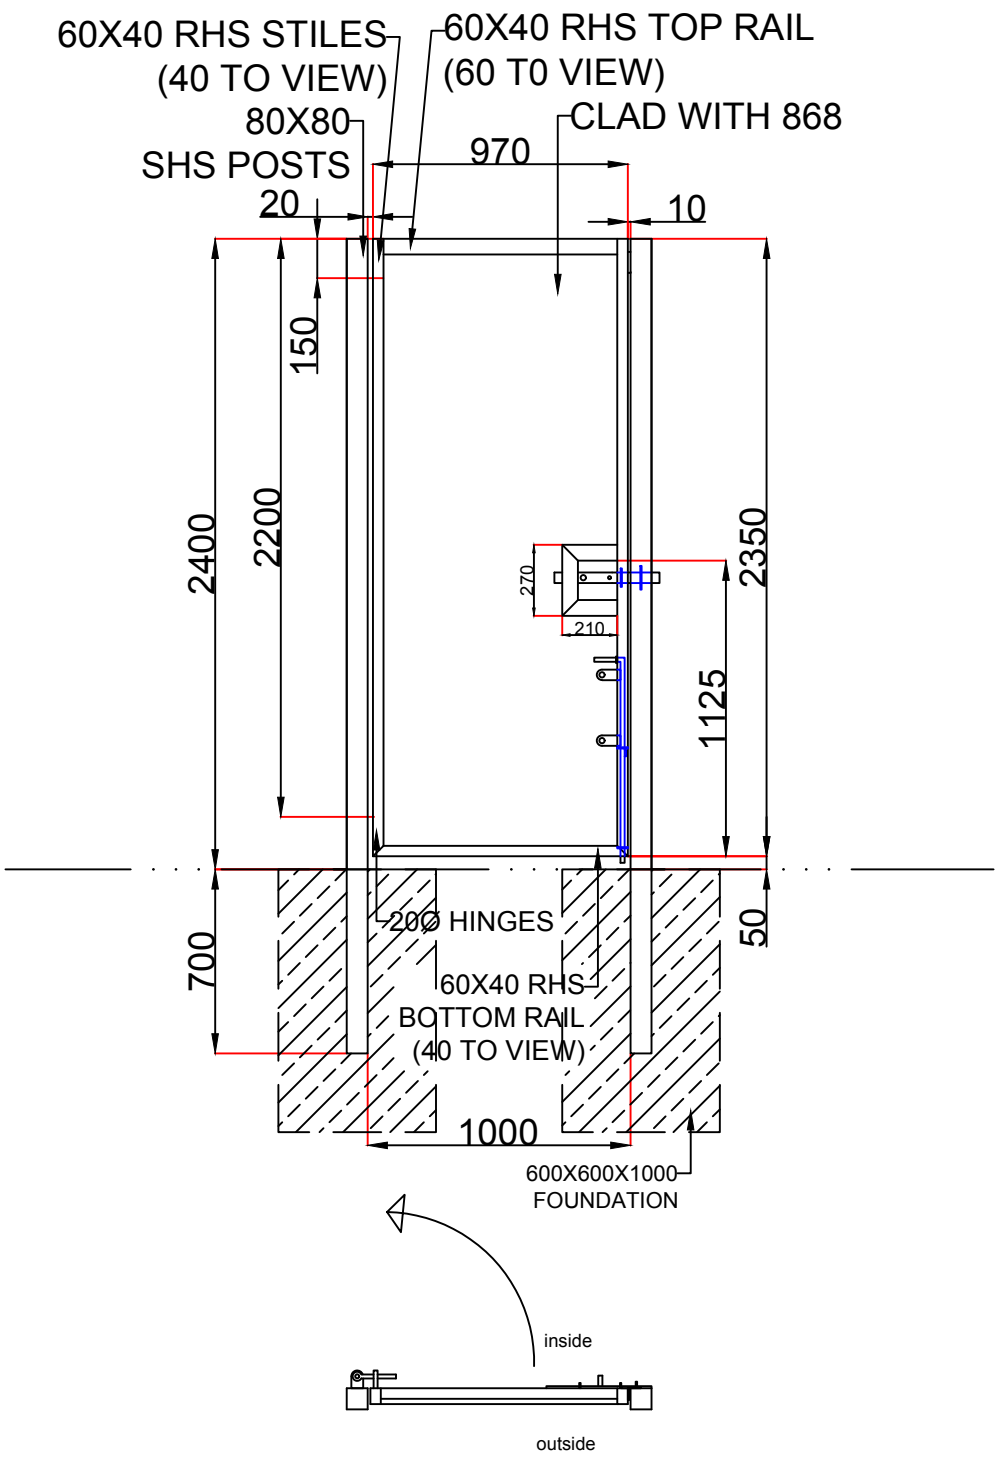


CLAMP STRIP DETAIL

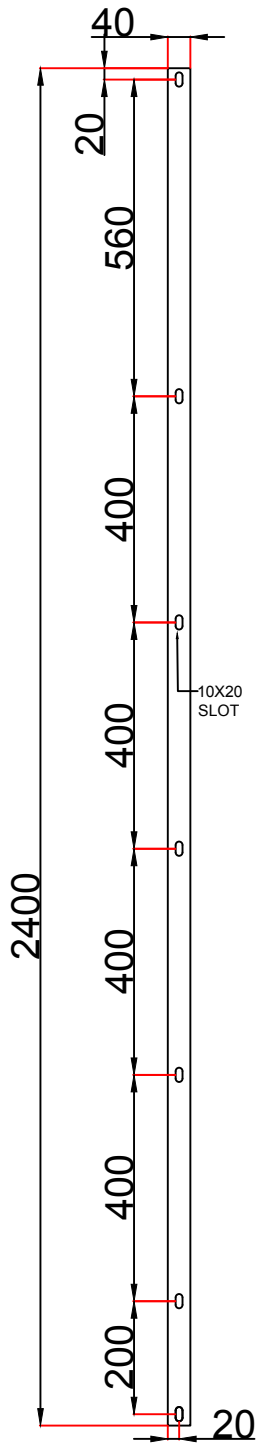


L/H HANG POST DETAIL

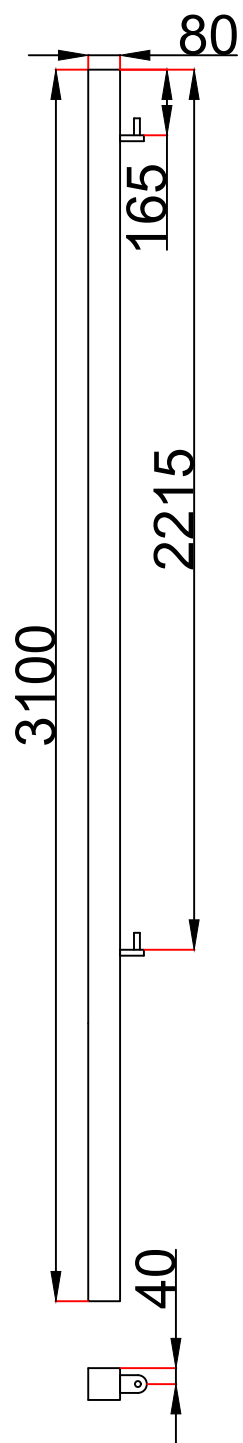

R/H HANG POST DETAIL

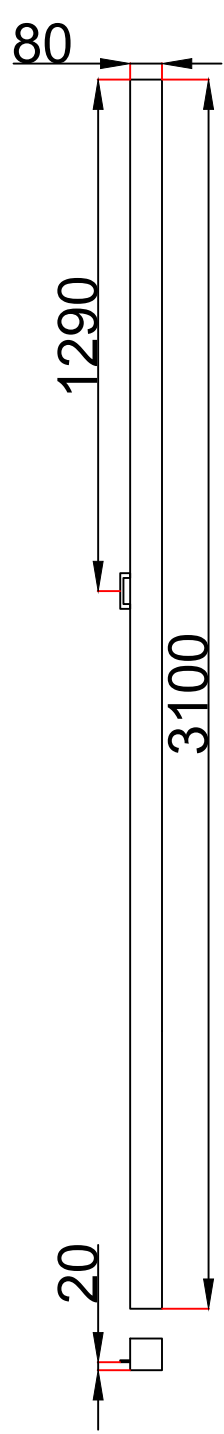

HINGE HOLE DETAIL

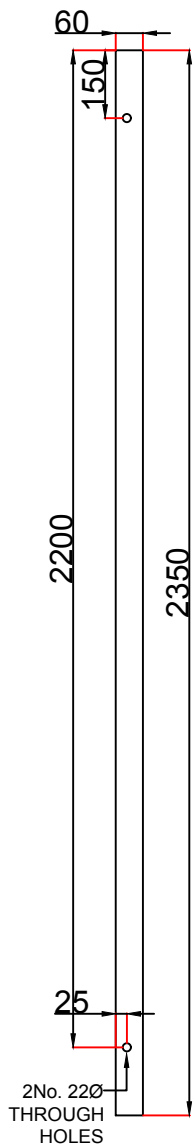

DISCLAIMER :-
IT IS THE CLIENT'S RESPONSIBILITY TO ENSURE THE DETAILS ON THE APPROVED DRAWINGS ARE DIMENSIONALLY AND AESTHETICALLY CORRECT FOR THE INTENDED INSTALLATION. WITH IMMEDIATE EFFECT.

APPROVED :-

DATE :-

REV.	DATE	DESCRIPTION	BY
------	------	-------------	----

REVISIONS

DRAWN	DATE	CHKD	DATE	SCALE
-------	------	------	------	-------

ST	31/08/21			
----	----------	--	--	--

CLIENT:- WALLBANK - HH-0417

PROJECT:-





TITLE:-
2.4X1.0M D/L GATE
X 2No. GATE T10






FINISH: GALV + PPC 9005



contract no.

DRG. No.	HAD2360	REV.
----------	---------	------

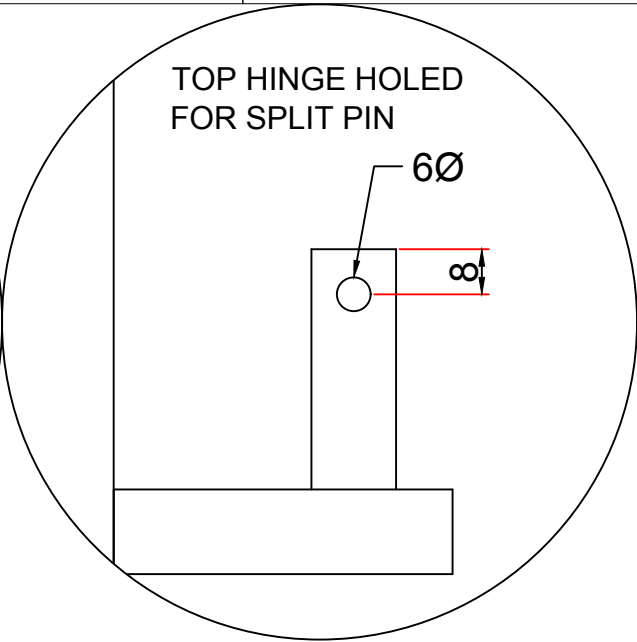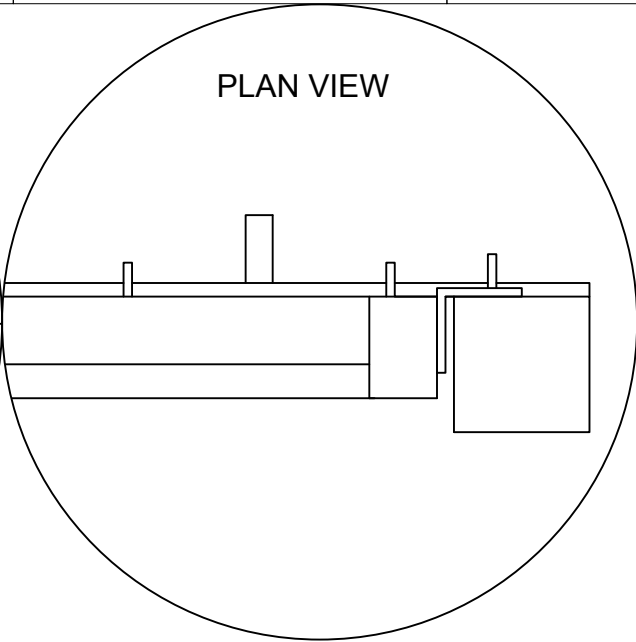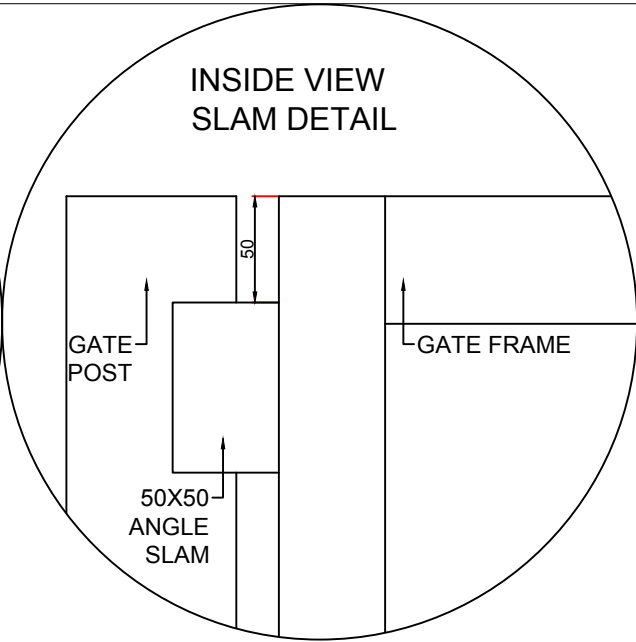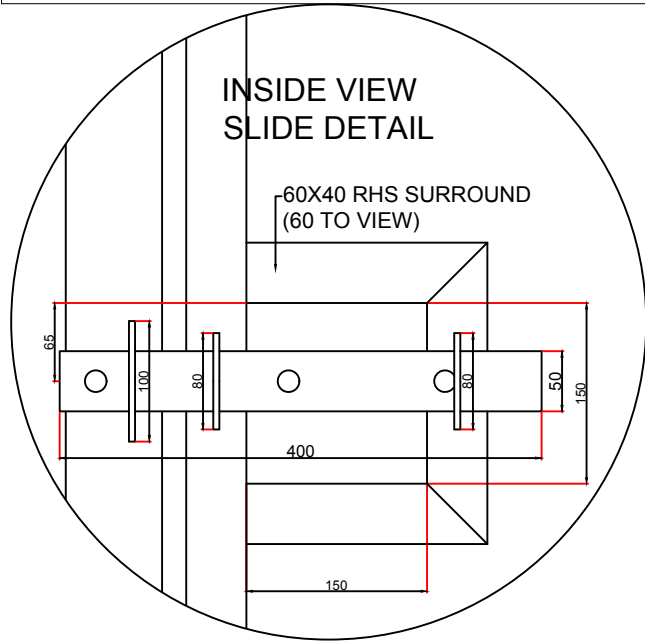

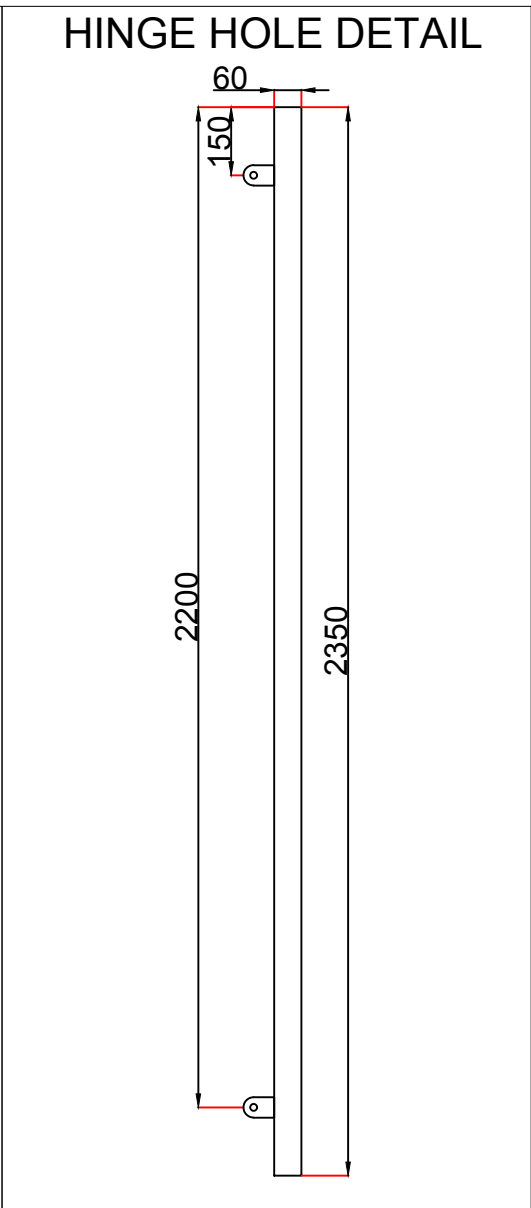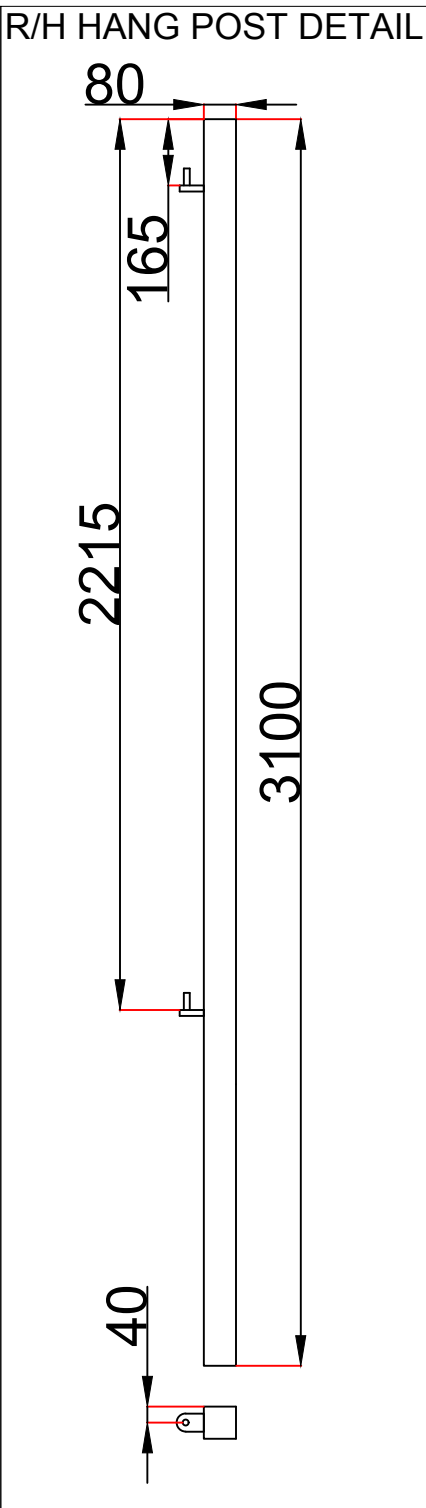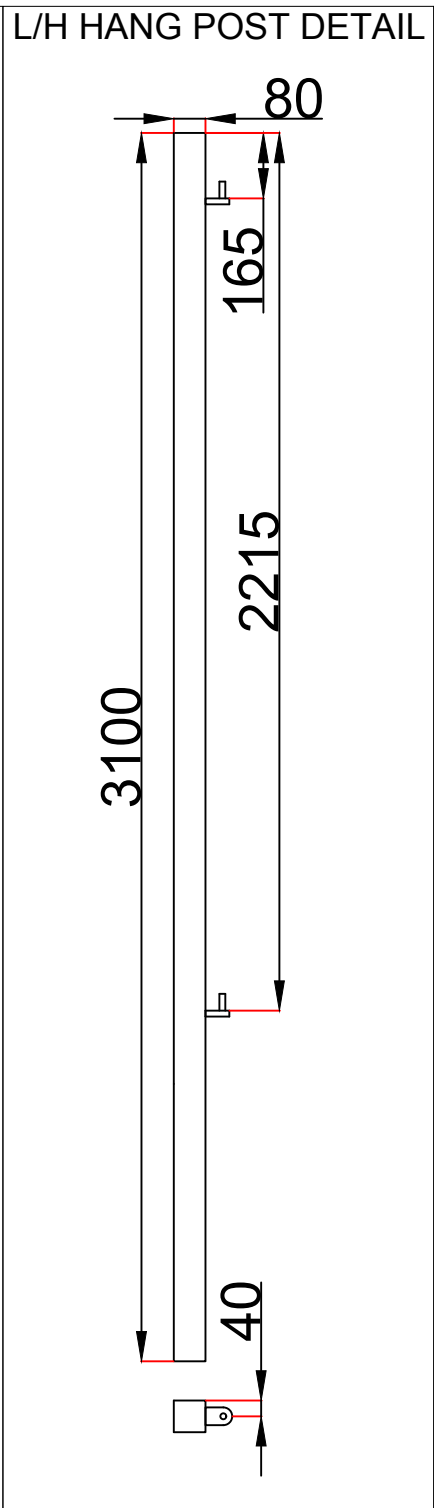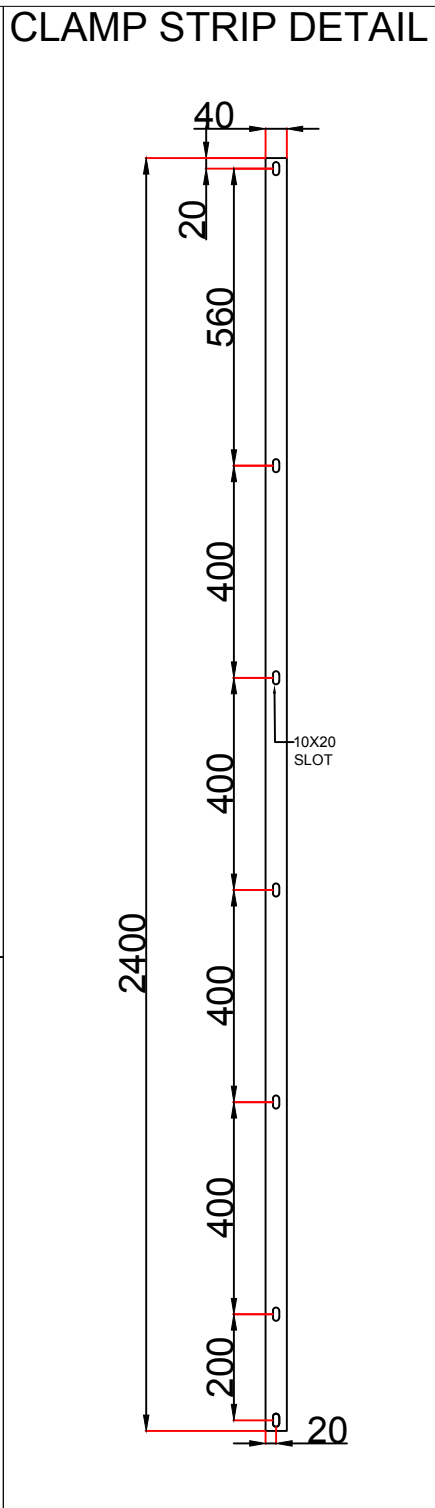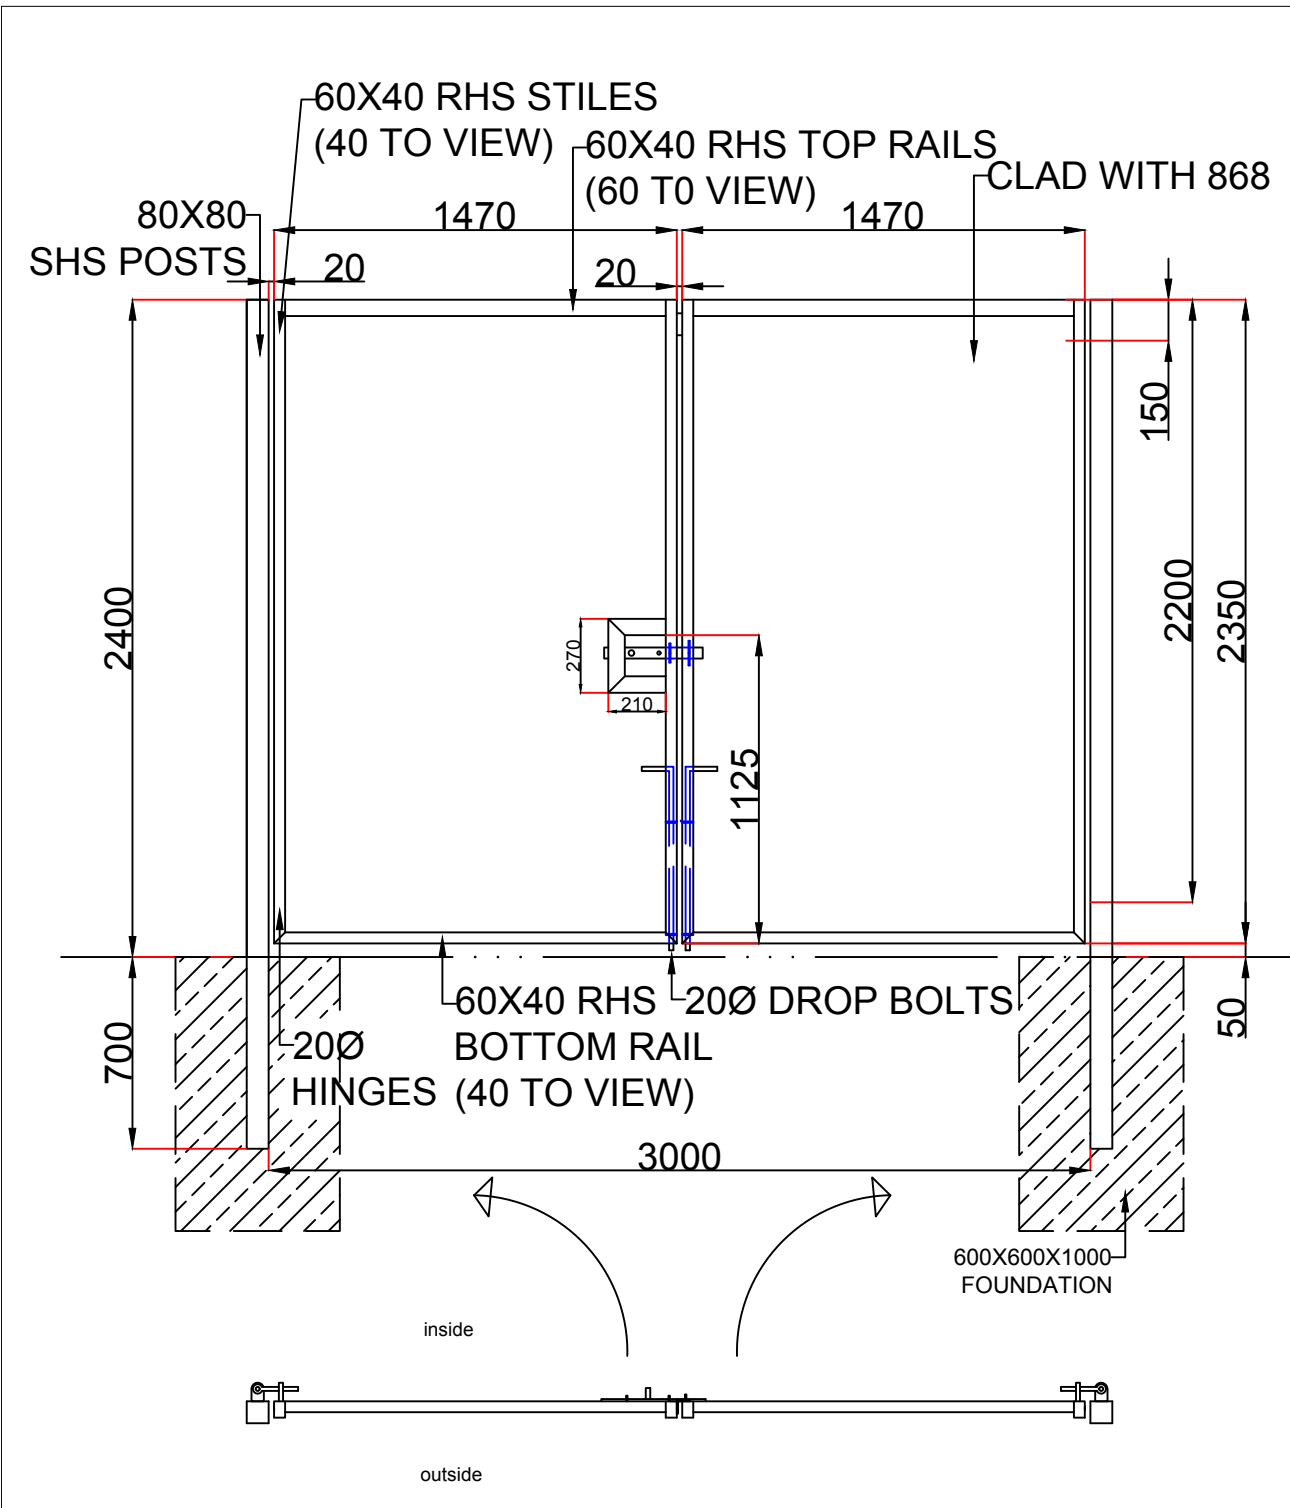

DISCLAIMER :-
IT IS THE CLIENT'S RESPONSIBILITY TO ENSURE THE DETAILS ON THE APPROVED DRAWINGS ARE DIMENSIONALLY AND AESTHETICALLY CORRECT FOR THE INTENDED INSTALLATION. WITH IMMEDIATE EFFECT.

APPROVED :-

DATE :-

REV.	DATE	DESCRIPTION	BY
------	------	-------------	----

REVISIONS

DRAWN	DATE	CHKD	DATE	SCALE
-------	------	------	------	-------

ST 31/08/21

CLIENT:- WALLBANK - HH-0417

PROJECT:-

TITLE:-

2.4.3.0M D/L GATE

X 1No. GATE T9

FINISH: GALV + PPC 9005



contract no.

DRG. No.	HAD2360	REV.
----------	---------	------

