
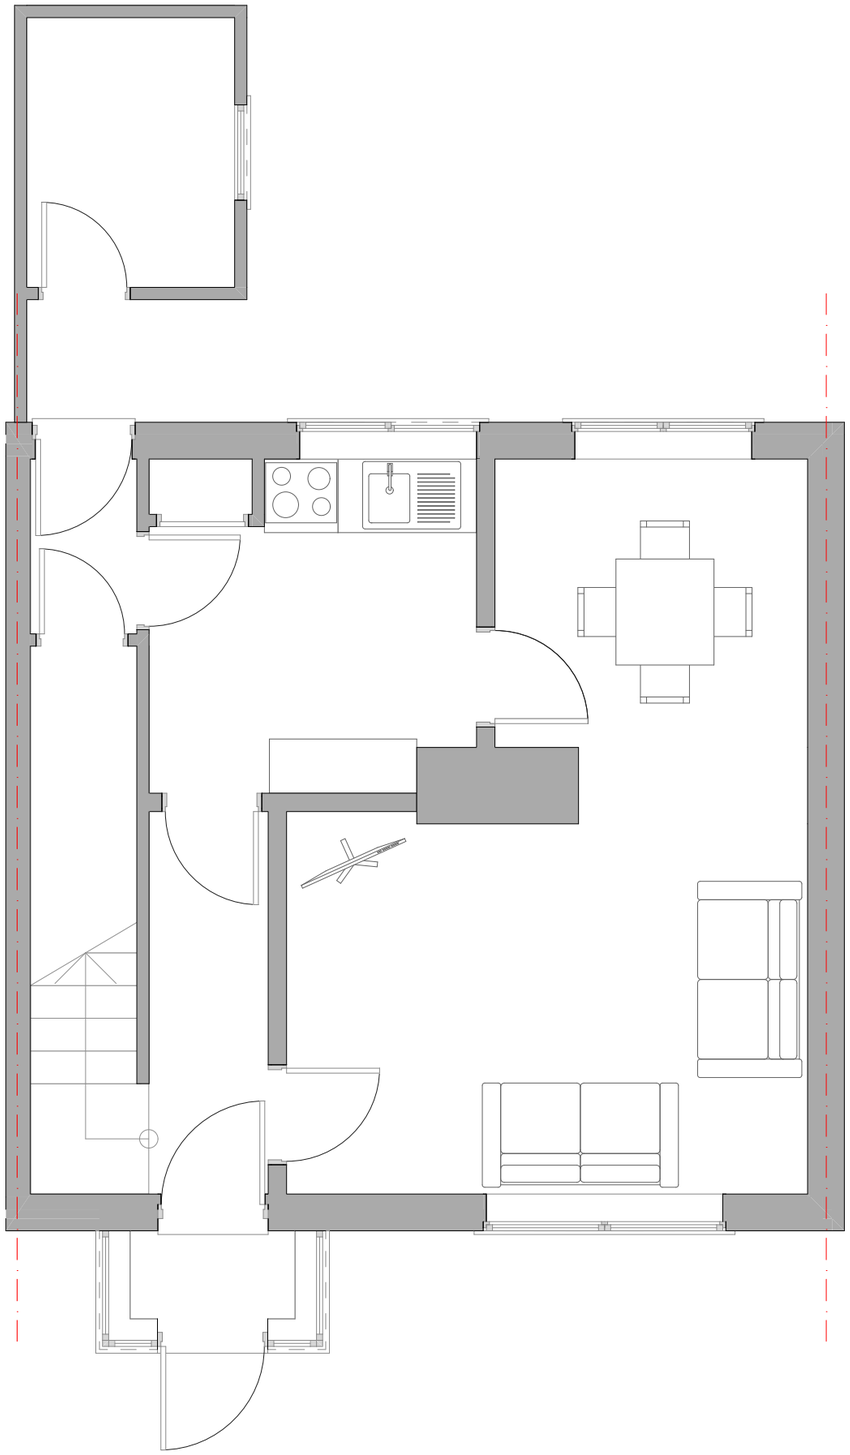


Ground floor

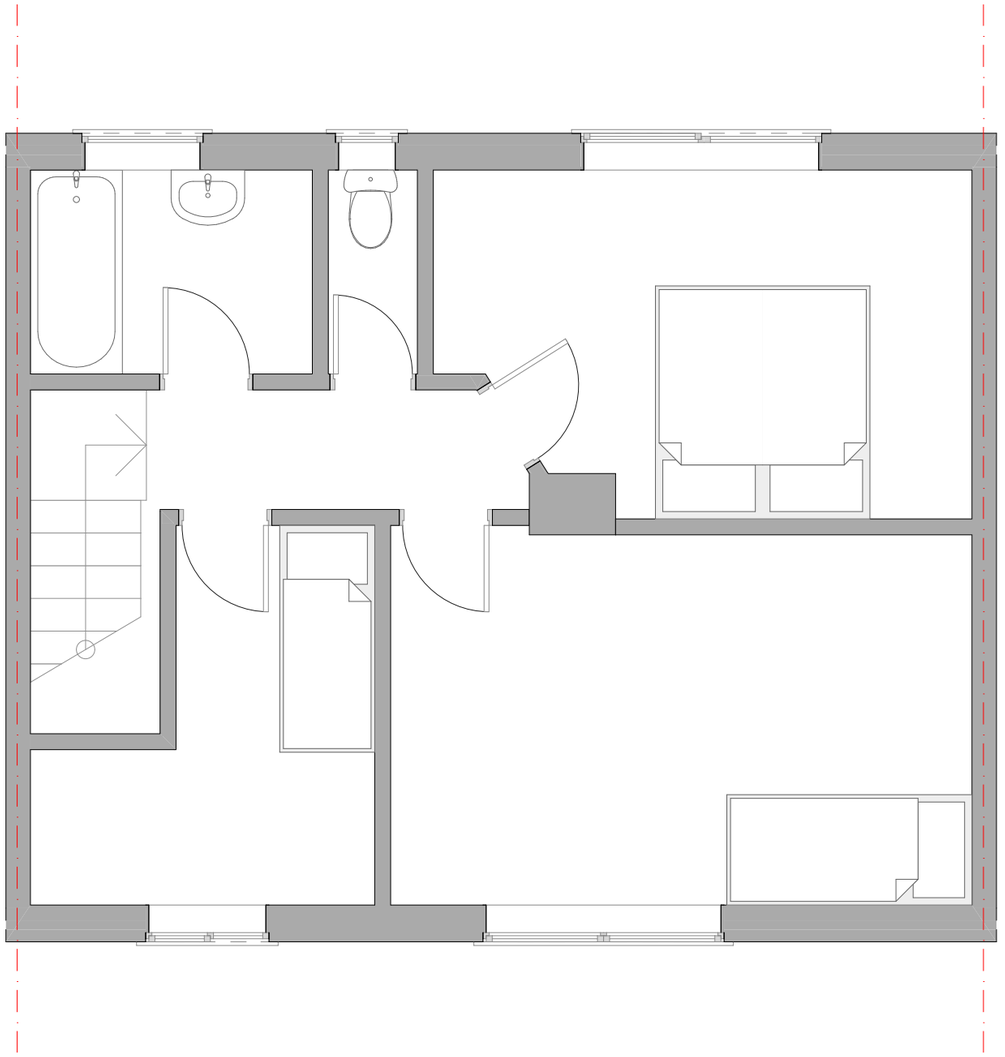

First floor

0 1 2 3 4 5

ebrdesigns.com
design • build • manage

250 Church Road
Urmston
Manchester
M41 6HD

t: 0161 641 2533
e: info@ebrdesigns.com
w: www.ebrdesigns.com

Client

Mr J McNamara

Job Title

proposed rear extension

11 Ferndown Road
Brooklands
Manchester
M23 9AU

Drawing Title

Existing floor plans

Drawing Status

planning


Drawn by	Date
JMR	August 2021

Scale
1:50 @ A3

Job Number	Drawing Number
ebr/00645	**A0.1**


Revision	Description	Date

Do not scale. All dimensions to be checked on site prior to fabrication of components or execution of works. This drawing, the design and information contained within are copyright of ebrdesigns.com ltd and must not be used or reproduced without express permission. ebrdesigns.com ltd shall not be liable if used or reproduced without authorisation.

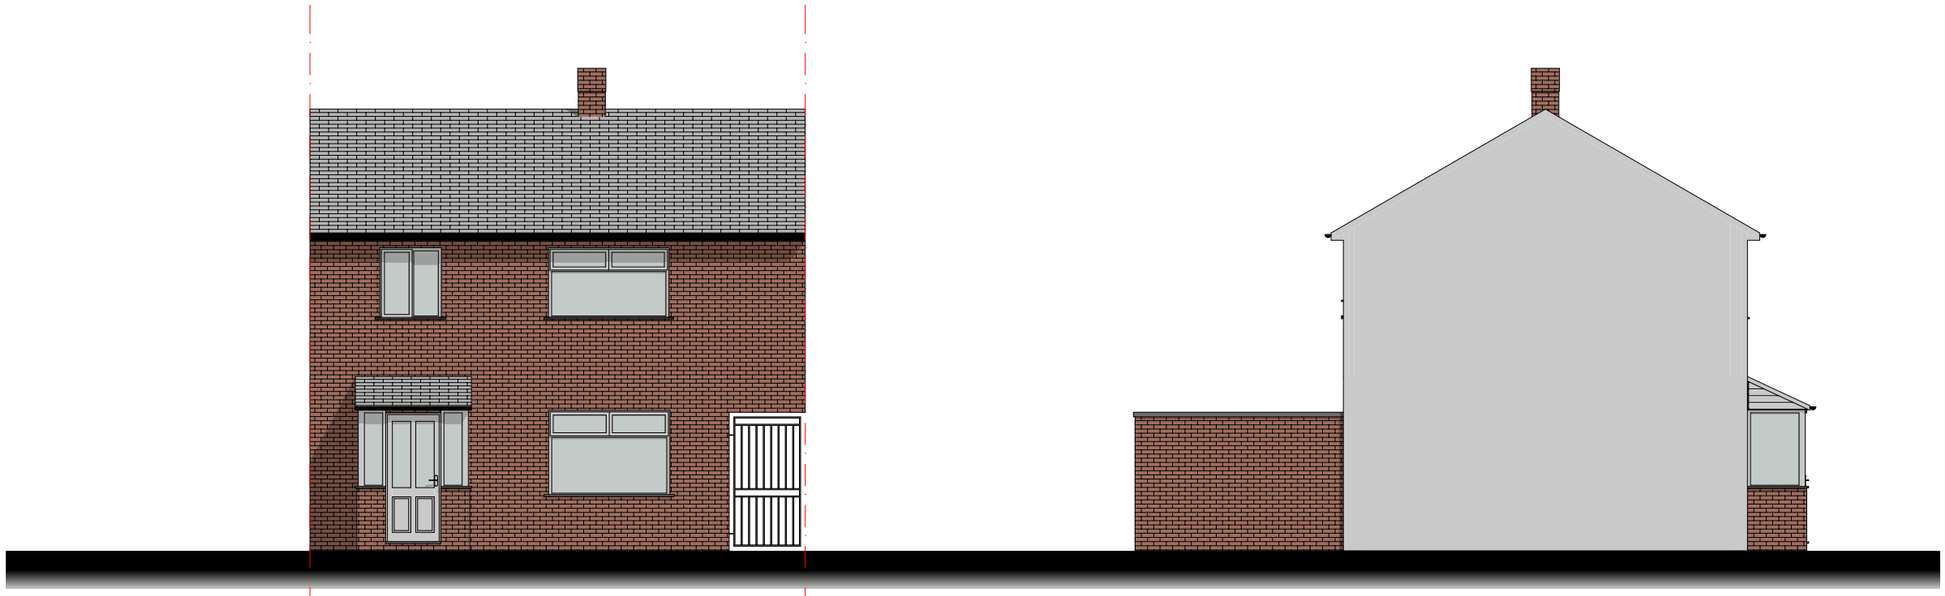

Front elevation

Side elevation

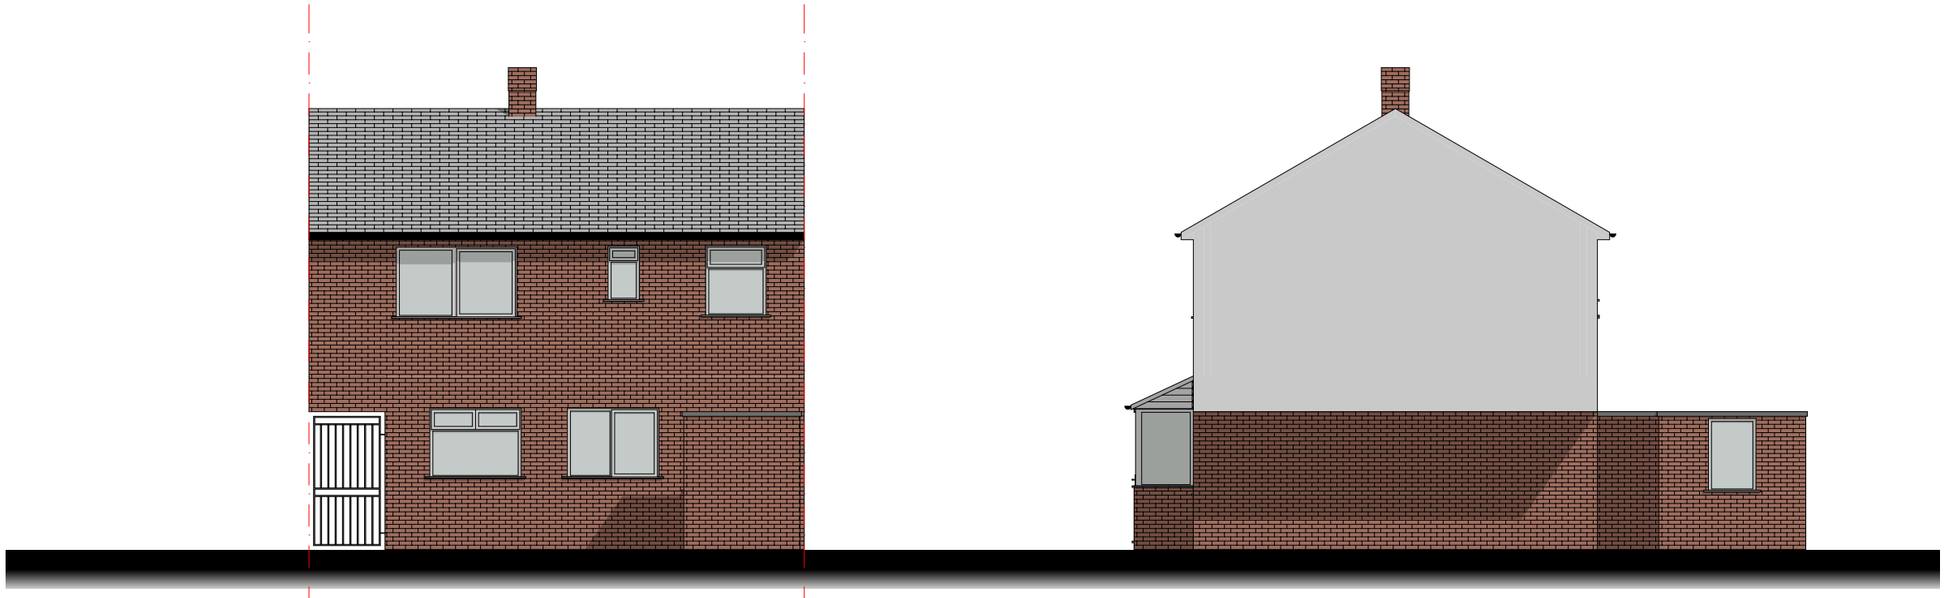

Rear elevation

Side_2 elevation

0 1 2 3 4 5

ebrdesigns.com
design • build • manage

250 Church Road
Urmston
Manchester
M41 6HD

t: 0161 641 2533
e: info@ebrdesigns.com
w: www.ebrdesigns.com

Client

Mr J McNamara

Job Title

proposed rear extension

11 Ferndown Road
Brooklands
Manchester
M23 9AU

Drawing Title

Existing elevations

Drawing Status

planning

Drawn by	Date
JMR	August 2021


Scale

1:100 @ A3


Job Number	Drawing Number
ebr/00645	**A0.2**

Revision	Description	Date

Do not scale. All dimensions to be checked on site prior to fabrication of components or execution of works. This drawing, the design and information contained within are copyright of ebrdesigns.com ltd and must not be used or reproduced without express permission. ebrdesigns.com ltd shall not be liable if used or reproduced without authorisation.

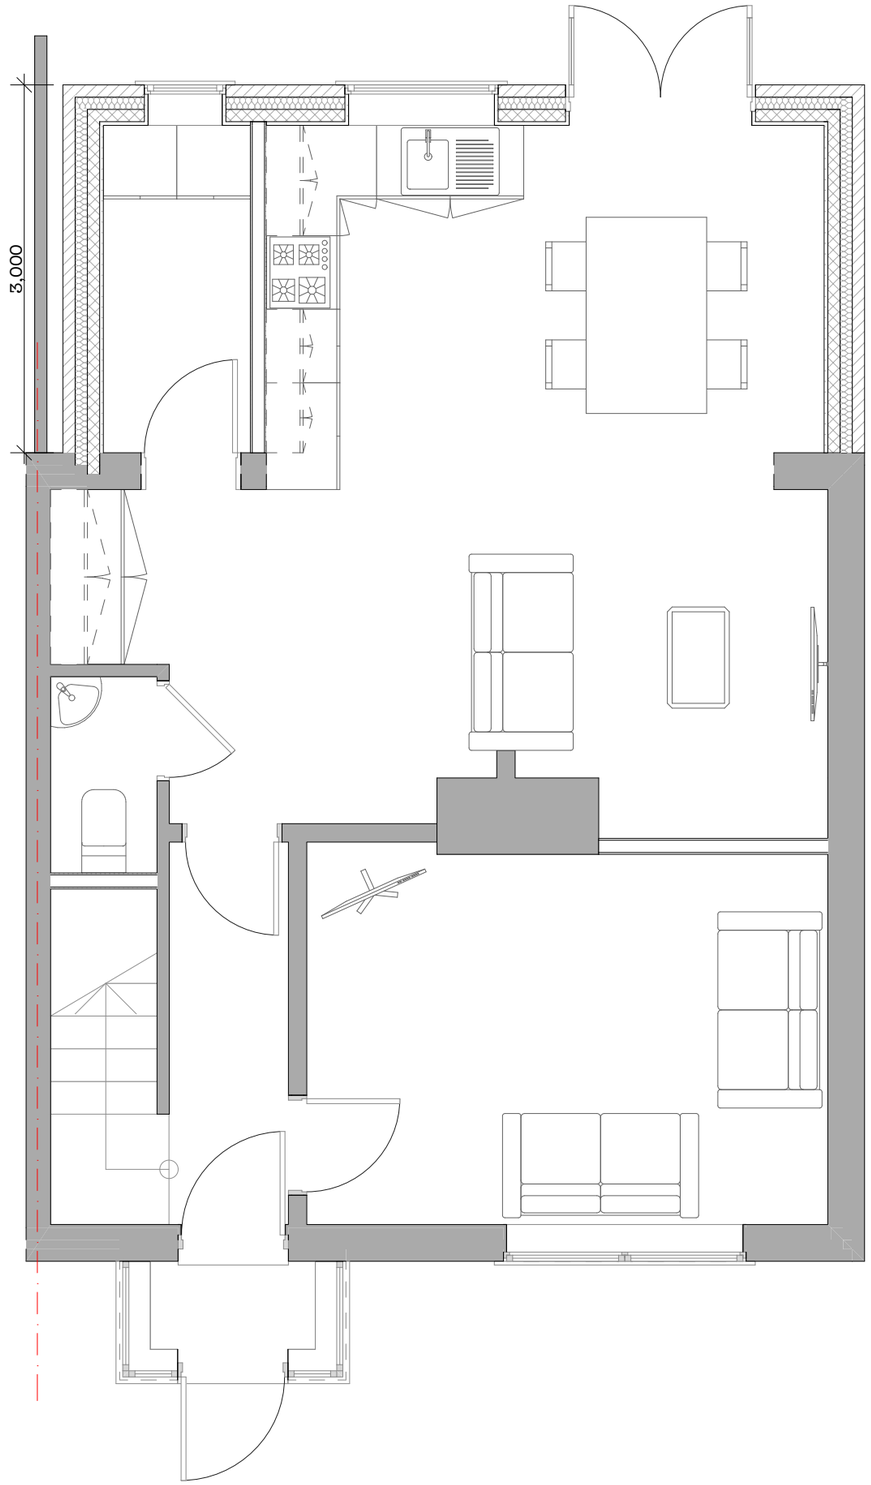

Ground floor

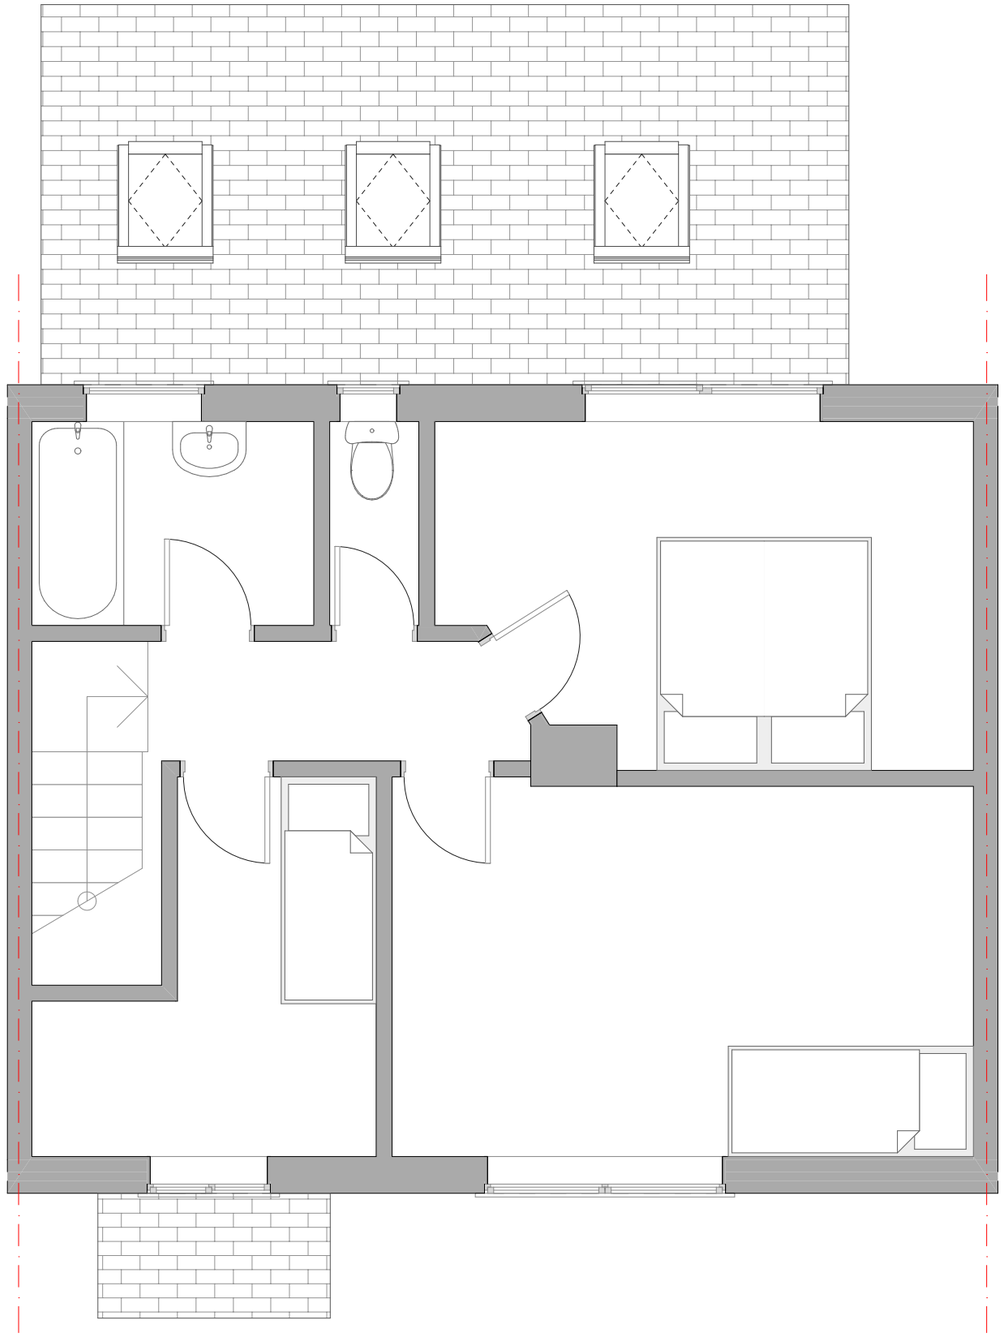

First floor

0 1 2 3 4 5

ebrdesigns.com
design • build • manage

250 Church Road
Urmston
Manchester
M41 6HD

t: 0161 641 2533
e: info@ebrdesigns.com
w: www.ebrdesigns.com

Client
Mr J McNamara

Job Title
proposed rear extension
11 Ferndown Road
Brooklands
Manchester
M23 9AU

Drawing Title
Proposed floor plans

Drawing Status
planning

Drawn by
JMR

Date
August 2021


Scale
1:50 @ A3

Job Number
ebr/00645

Drawing Number
A0.3

Revision	Description	Date

Do not scale. All dimensions to be checked on site prior to fabrication of components or execution of works. This drawing, the design and information contained within are copyright of ebrdesigns.com ltd and must not be used or reproduced without express permission. ebrdesigns.com ltd shall not be liable if used or reproduced without authorisation.

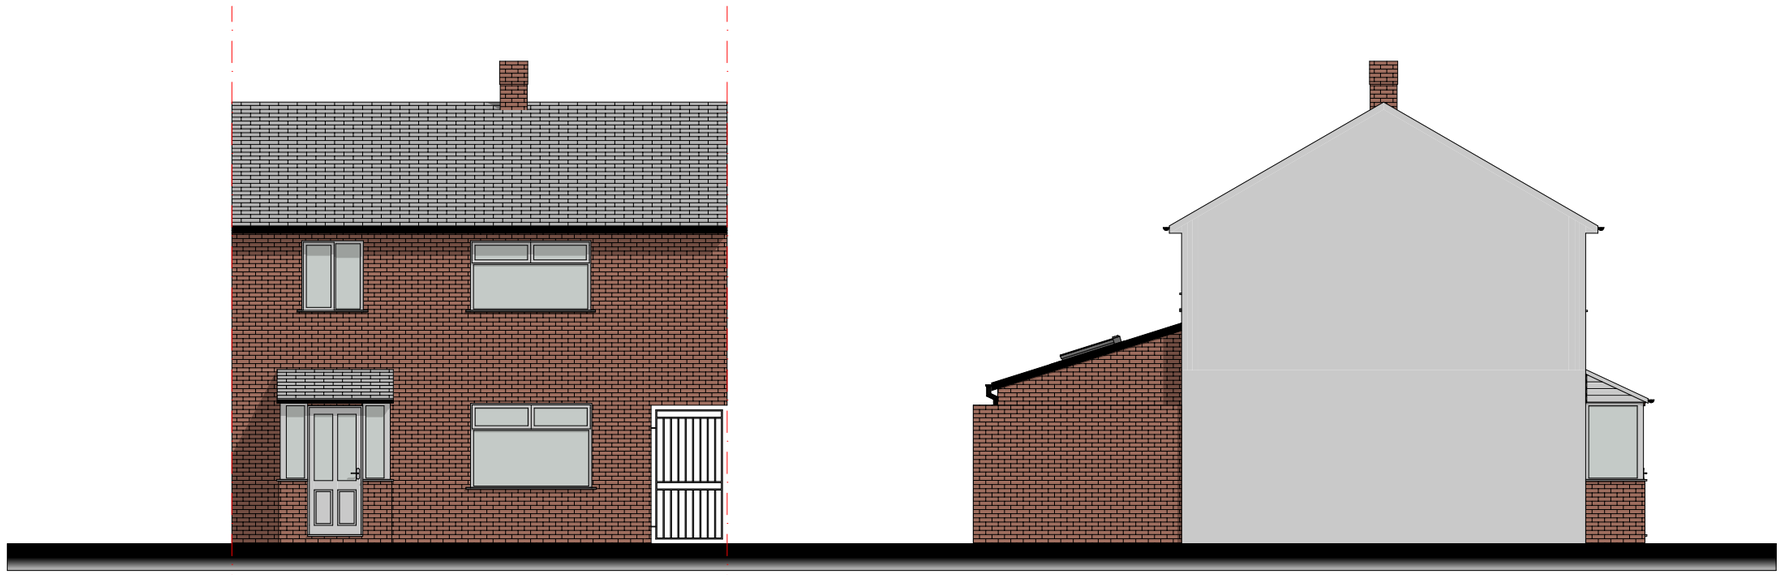

Front elevation

Side elevation



Rear elevation

Side_2 elevation

0 1 2 3 4 5

ebrdesigns.com
design • build • manage

250 Church Road
Urmston
Manchester
M41 6HD

t: 0161 641 2533
e: info@ebrdesigns.com
w: www.ebrdesigns.com

Client
Mr J McNamara

Job Title
proposed rear extension
11 Ferndown Road
Brooklands
Manchester
M23 9AU

Drawing Title
Proposed elevations

Drawing Status
planning

Drawn by	Date
JMR	August 2021

Scale
1:100 @ A3

Job Number	Drawing Number
ebr/00645	**A0.4**

Revision	Description	Date

Do not scale. All dimensions to be checked on site prior to fabrication of components or execution of works. This drawing, the design and information contained within are copyright of ebrdesigns.com ltd and must not be used or reproduced without express permission. ebrdesigns.com ltd shall not be liable if used or reproduced without authorisation.



Site plan

ebrdesigns.com
design • build • manage

250 Church Road
Urmston
Manchester
M41 6HD

t: 0161 641 2533
e: info@ebrdesigns.com
w: www.ebrdesigns.com

Client

Mr J McNamara

Job Title

proposed rear extension

11 Ferndown Road
Brooklands
Manchester
M23 9AU

Drawing Title

Site plan

Drawing Status

planning

Drawn by	Date
JMR	August 2021

Scale

1:200 @ A3

Job Number	Drawing Number
ebr/00645	**A0.5**

Revision	Description	Date

Do not scale. All dimensions to be checked on site prior to fabrication of components or execution of works. This drawing, the design and information contained within are copyright of ebrdesigns.com ltd and must not be used or reproduced without express permission. ebrdesigns.com ltd shall not be liable if used or reproduced without authorisation.



Location plan

ebrdesigns.com
design • build • manage

250 Church Road
Urmston
Manchester
M41 6HD

t: 0161 641 2533
e: info@ebrdesigns.com
w: www.ebrdesigns.com

Client

Mr J McNamara

Job Title

proposed rear extension

11 Ferndown Road
Brooklands
Manchester
M23 9AU

Drawing Title

Location plan

Drawing Status

planning

Drawn by	Date
JMR	August 2021

Scale
1:1250 @ A3

Job Number	Drawing Number
ebr/00645	**A0.6**

Revision	Description	Date

Do not scale. All dimensions to be checked on site prior to fabrication of components or execution of works. This drawing, the design and information contained within are copyright of ebrdesigns.com ltd and must not be used or reproduced without express permission. ebrdesigns.com ltd shall not be liable if used or reproduced without authorisation.