
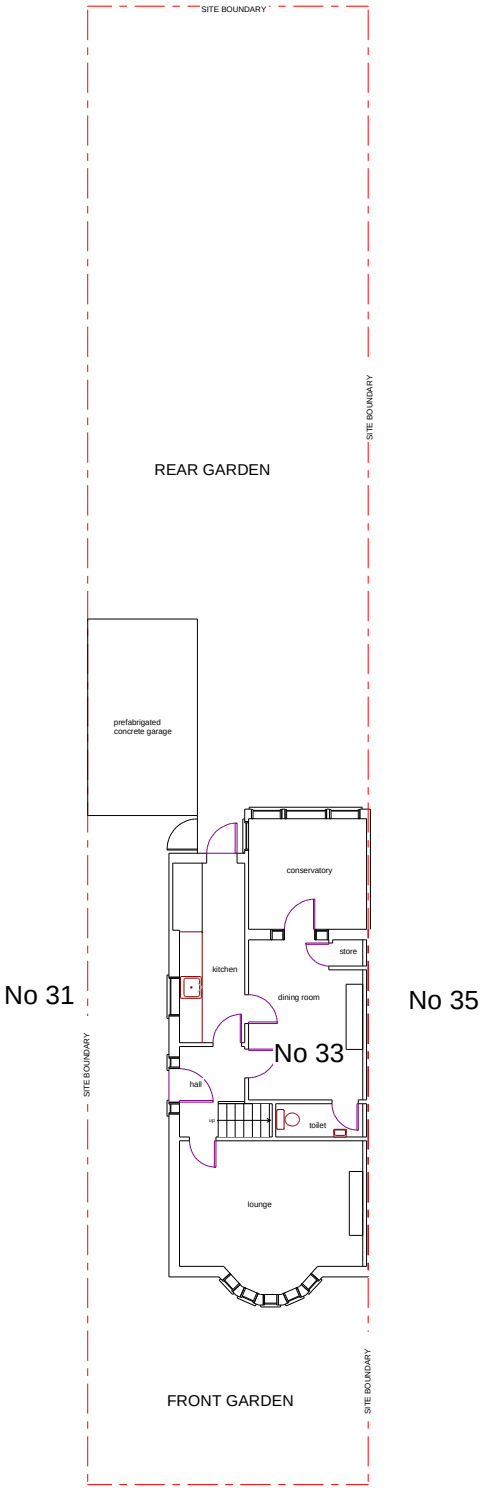



EXISTING SITE PLAN

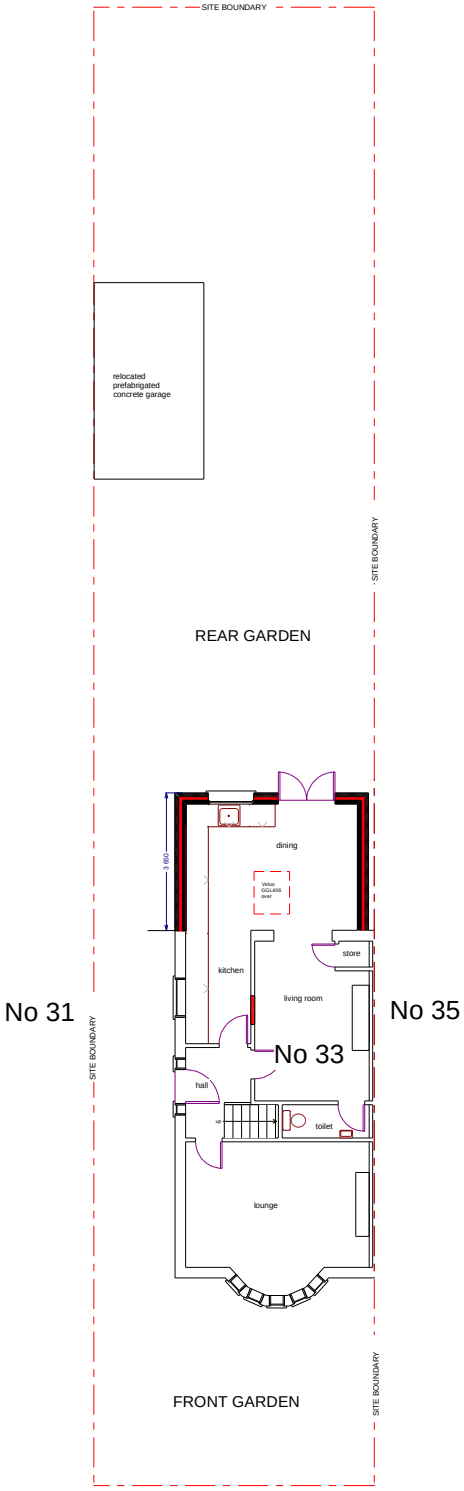


PROPOSED SITE PLAN

Scale: metres 0 0.5 1.0 1.5 2.0 3.0 4.0 5.0

33 HALL ROAD
RUSHOLME
MANCHESTER M14 5HN
drwg no.: 1140/1 scale: 1/200@A4
drawn by: gff date:26.11.21
SITE PLAN

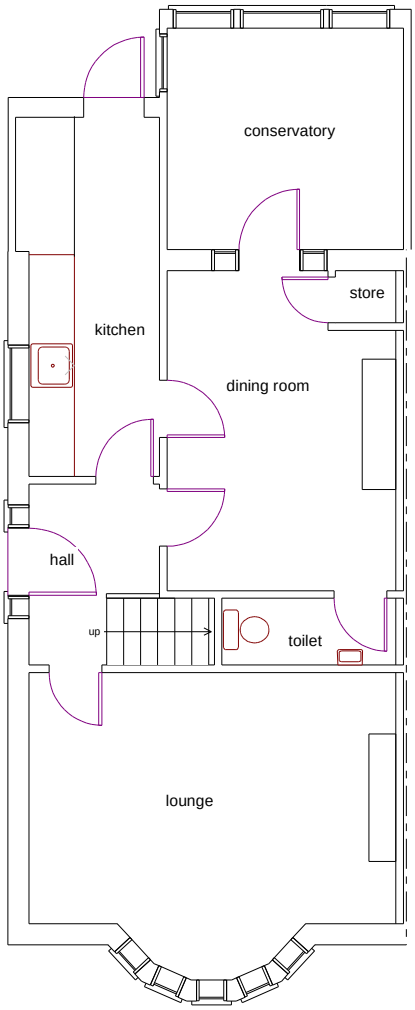

EXISTING GROUND FLOOR PLAN

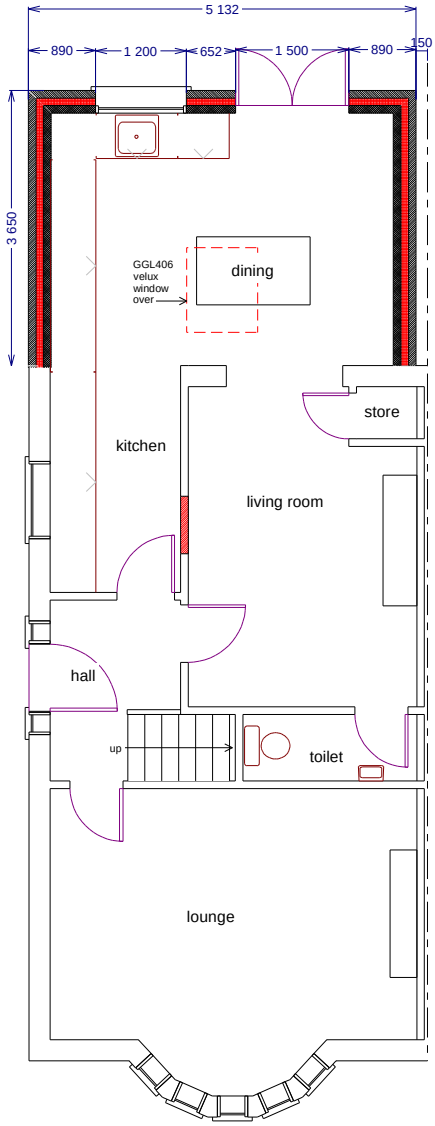


PROPOSED GROUND FLOOR PLAN


Scale: metres



33 HALL ROAD
RUSHOLME
MANCHESTER M14 5HN
drwg no.: 1140/2 scale: 1/100@A4
drawn by: gff date: 27.11.21
GROUND FLOOR PLAN

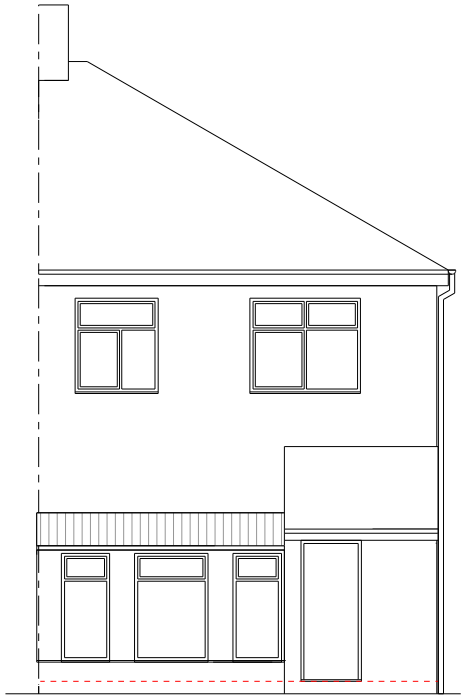


EXISTING REAR ELEVATION

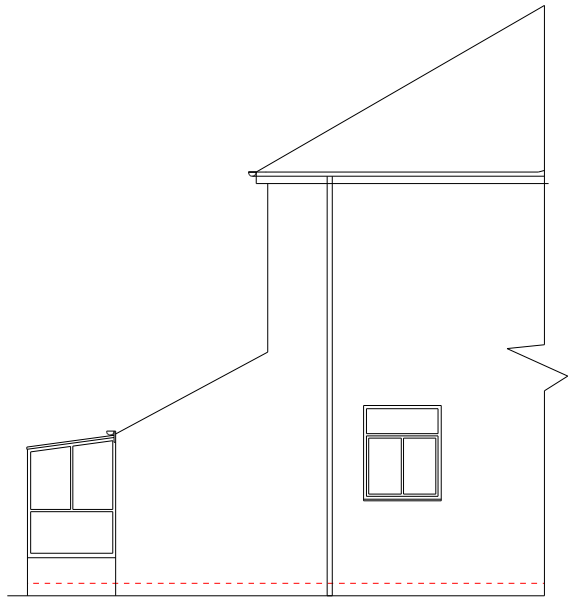


EXISTING SIDE ELEVATION



PROPODSED REAR ELEVATION

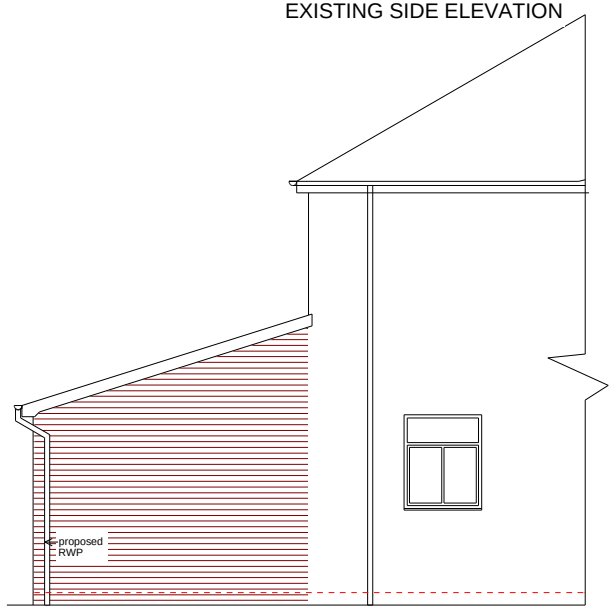

PROPODSED SIDE ELEVATION

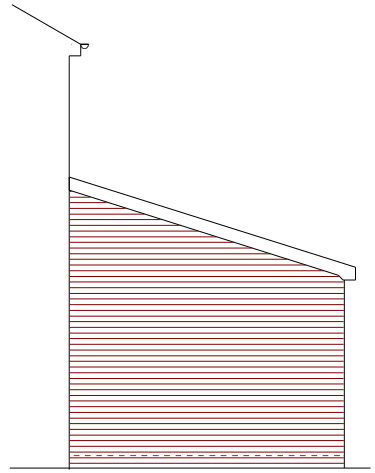

PROPODSED SIDE ELEVATION

Scale: metres

0 0.5 1.0 1.5 2.0 3.0 4.0 5.0

33 HALL ROAD
RUSHOLME
MANCHESTER M14 5HN
drwg no.: 1140/4 scale: 1/100@A4
drawn by: gff date:27.11.21
ELEVATIONS