




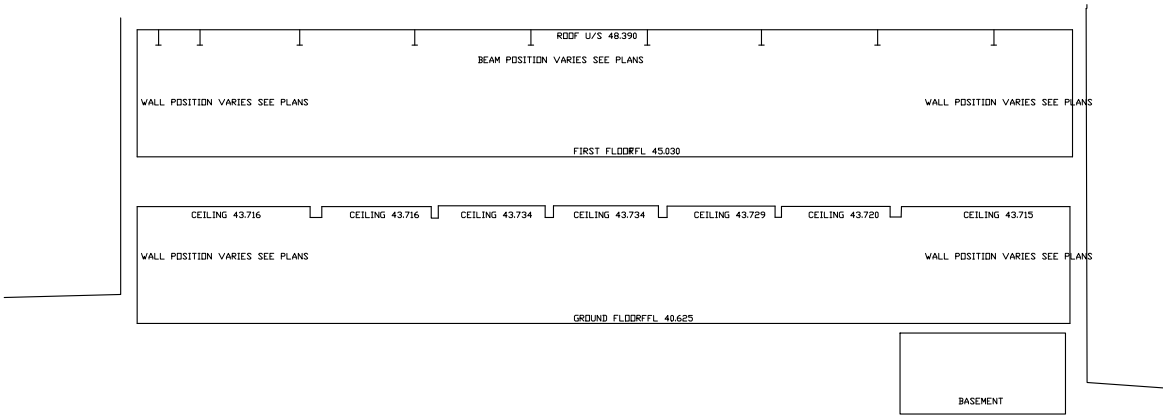


SECTION 1

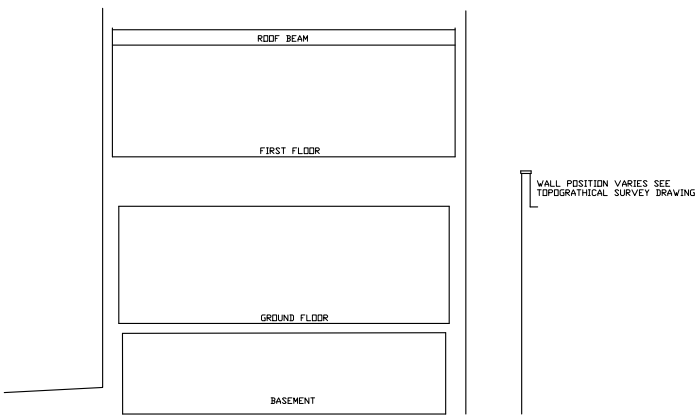



SECTION 2

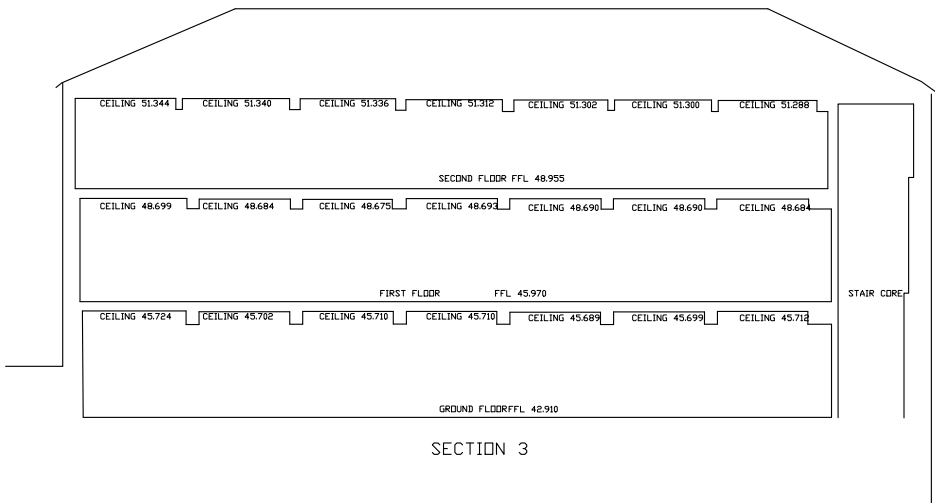

SECTION 3

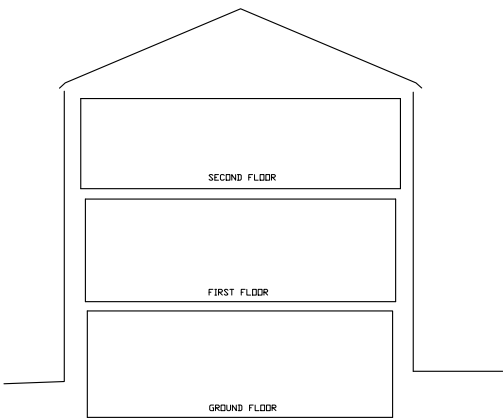

SECTION 4

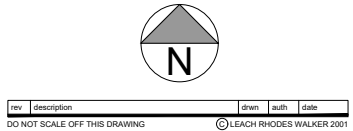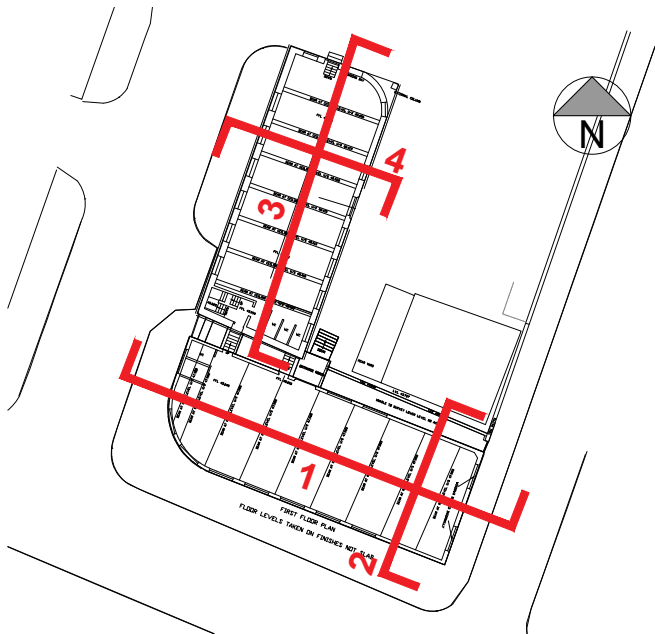

LeachRhodesWalker
Architects

info@lrw.co.uk | www.lrw.co.uk
50 Dearmans Place Manchester M3 5LH
Manchester **London** **Bucharest**
+44 (0)161 833 0211 +44 (0)207 993 1363 +40 (21)650 4026

Client MCR			
Project 20 LORD STREET, MANCHESTER			
Project no. 7970	Drawing no. L(00)09	Rev --	
Description EXISTING SECTIONS			
Scale 1:200 @ A3	Date drawn 18.03.20	Drawn by KHW	Authorised by CJG
1:200 @ A3 18.03.20 18.			