




SECTION F
SCALE 1:100

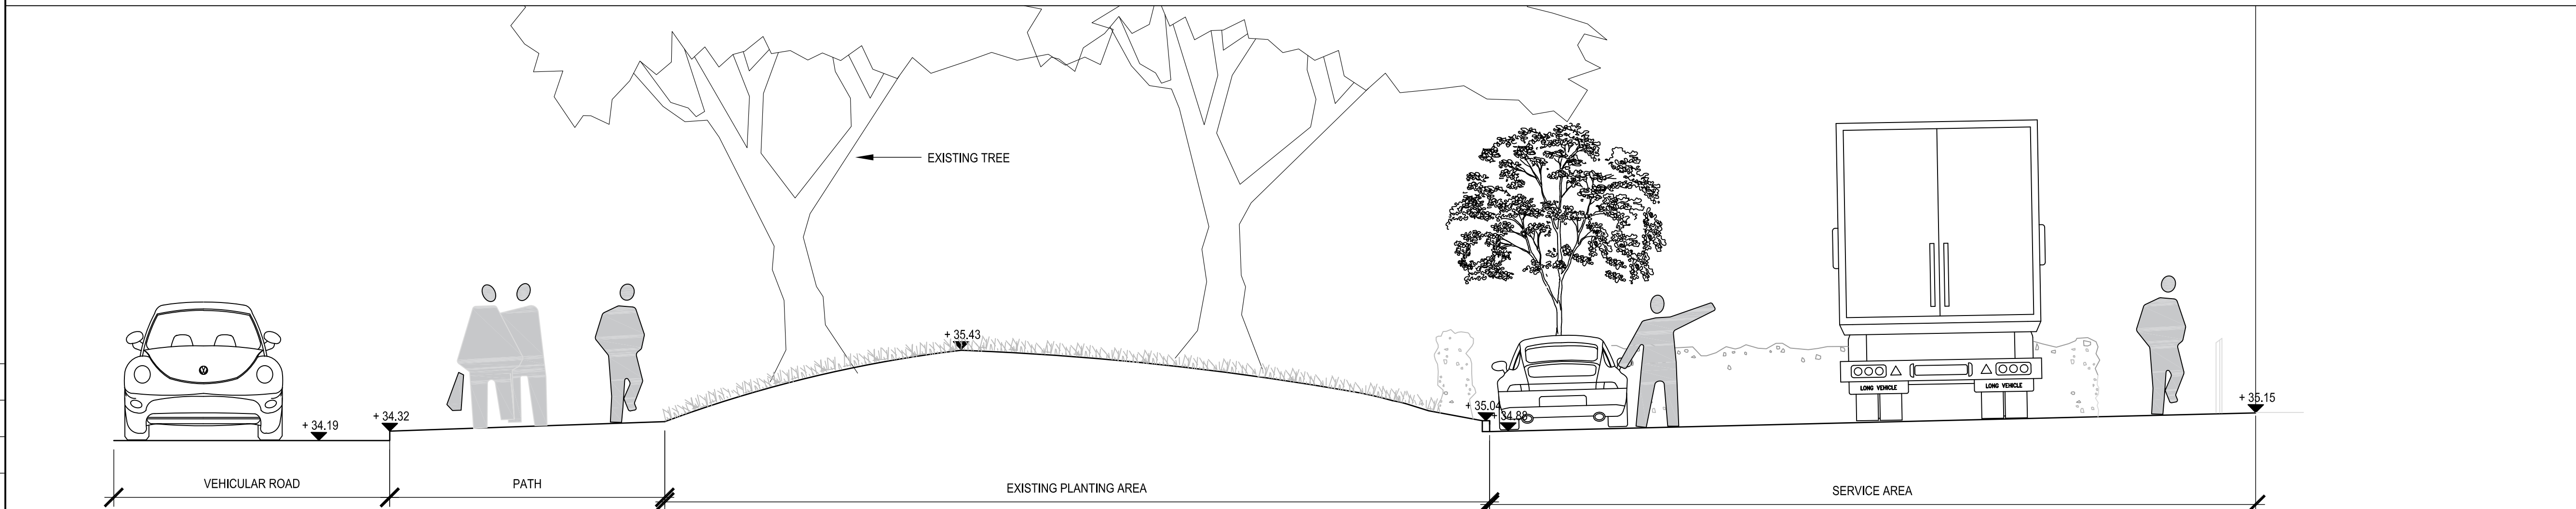


SECTION G
SCALE 1:50

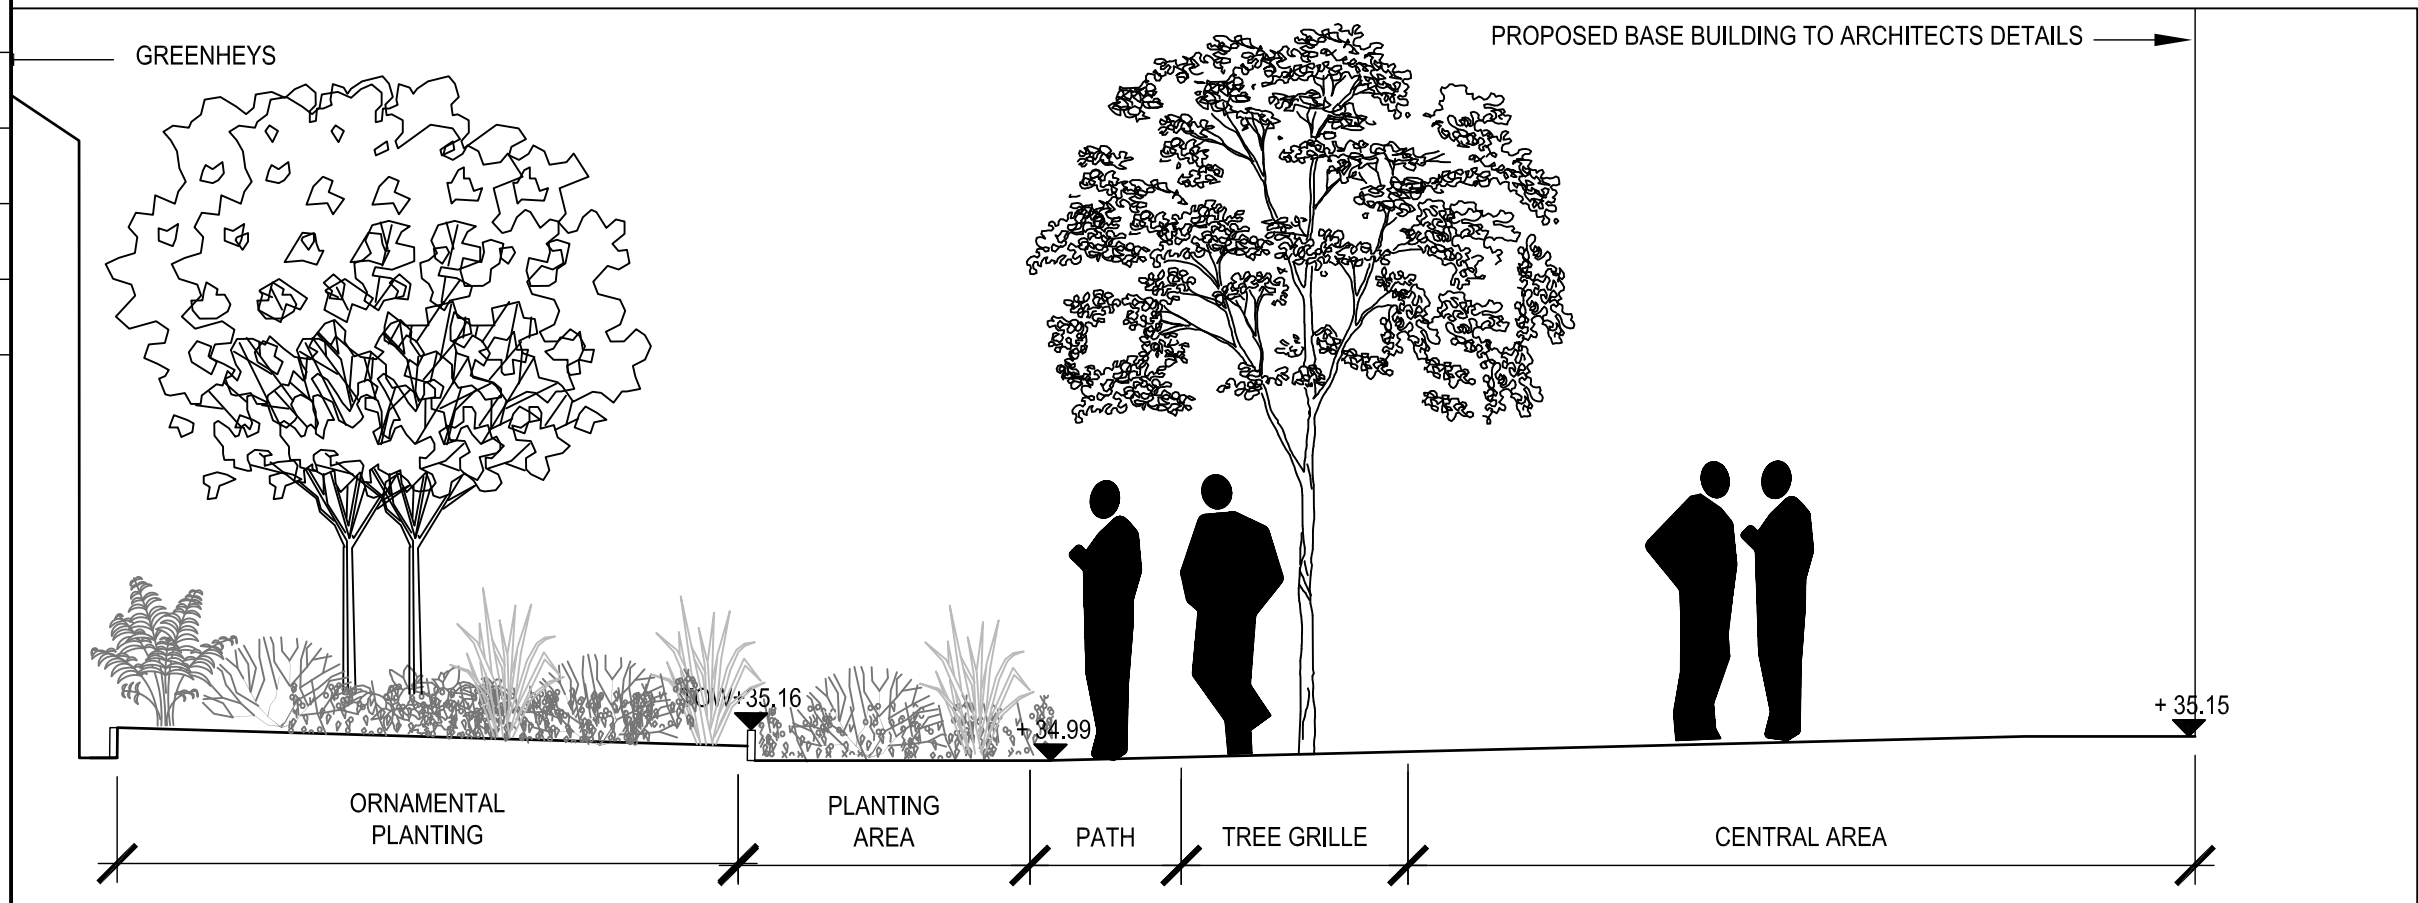


SECTION H
SCALE 1:50

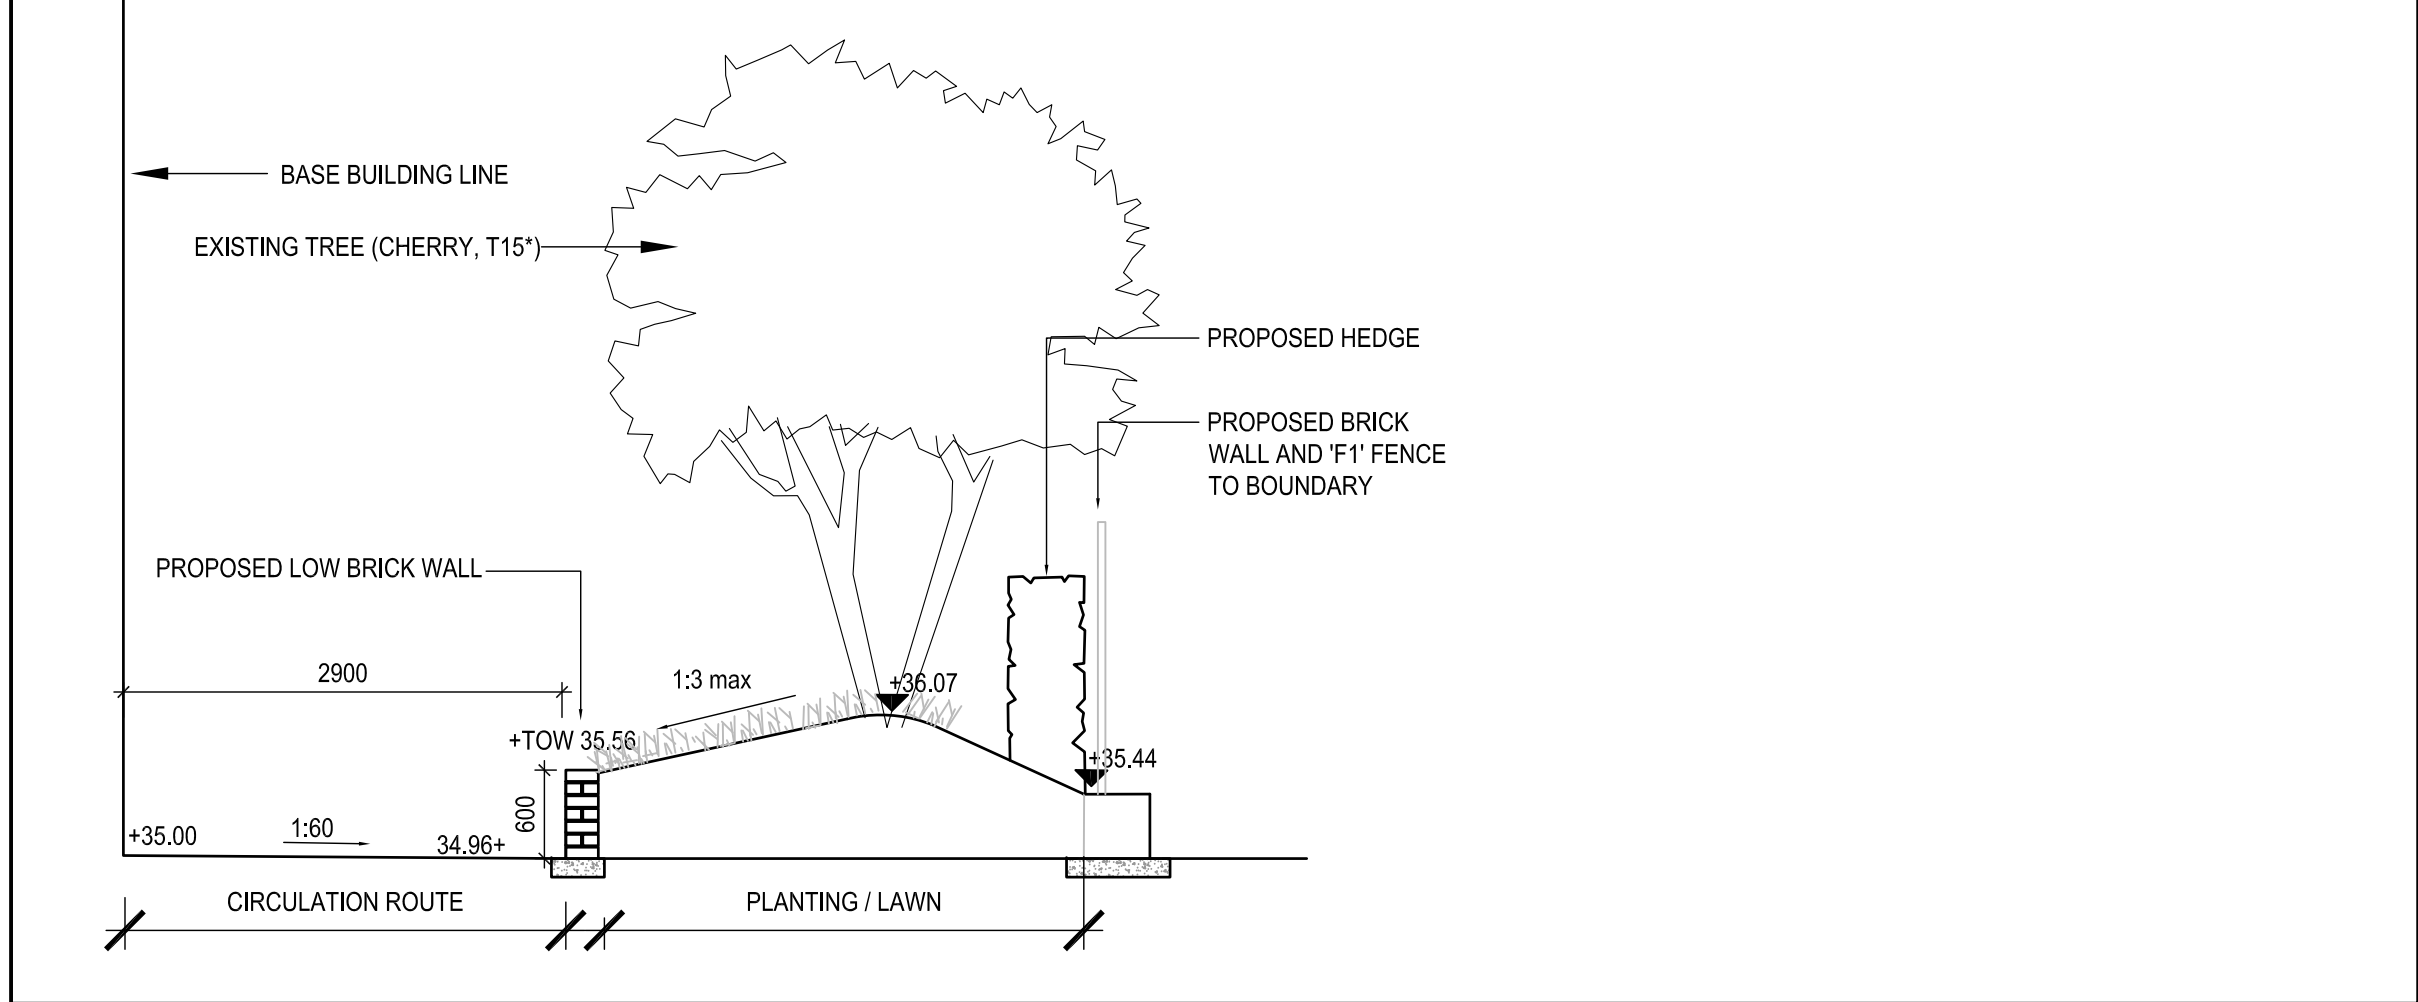

SECTION J
SCALE 1:50

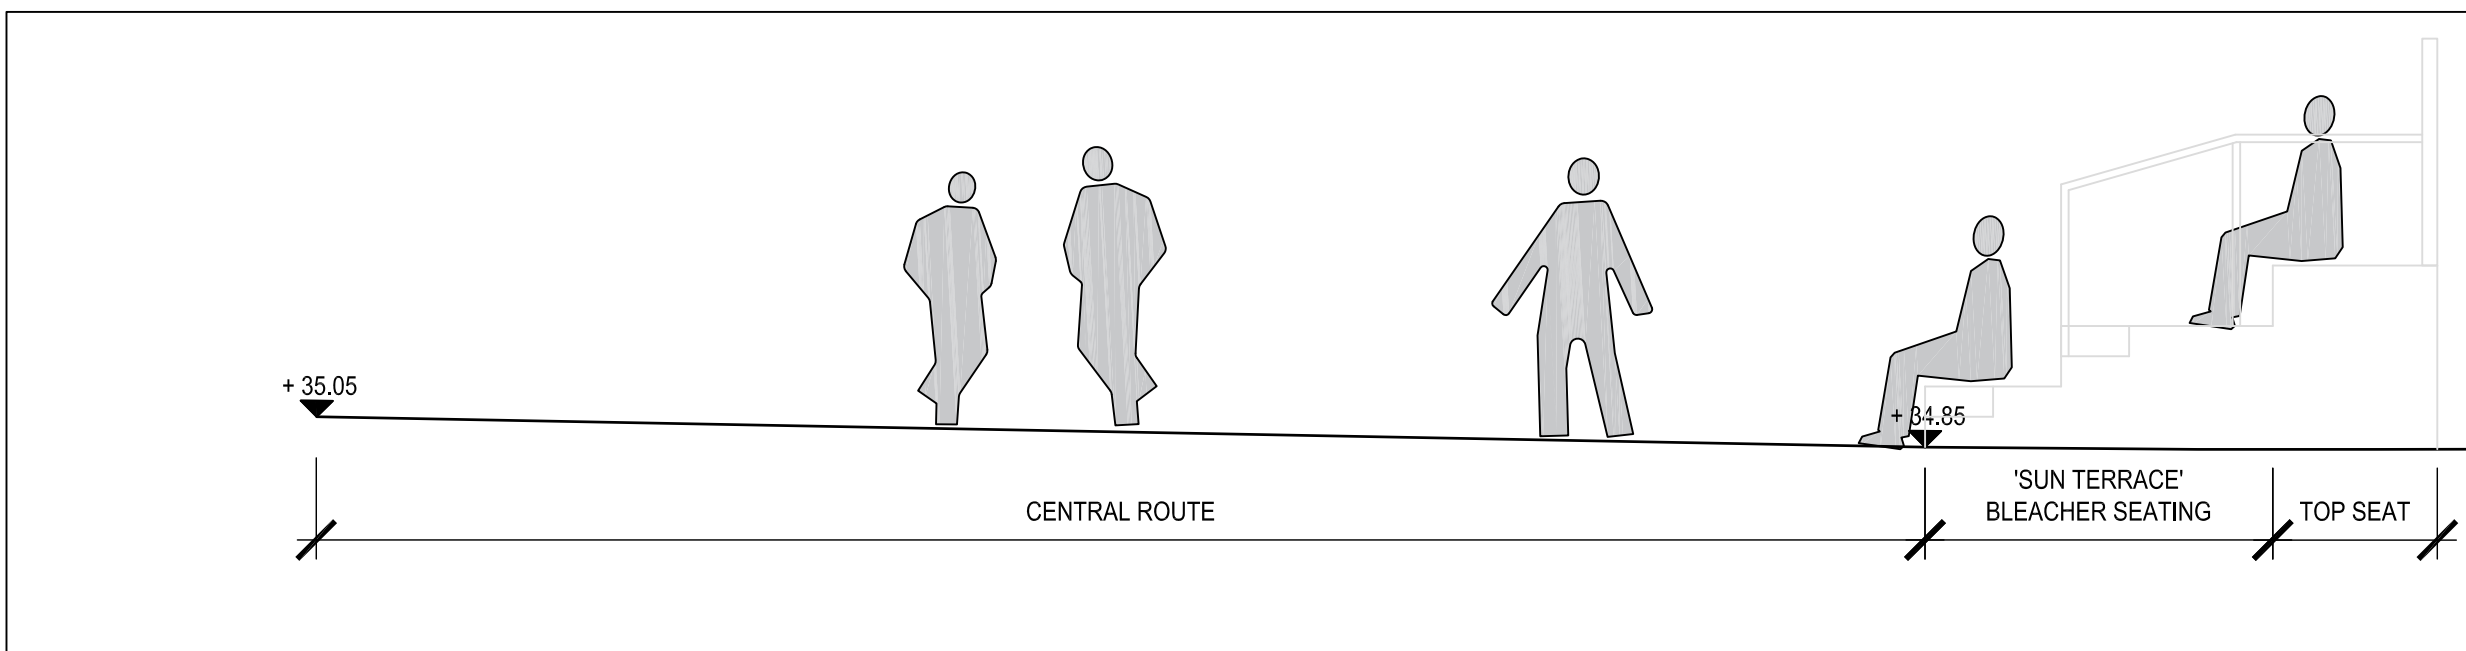

SECTION I
SCALE 1:50

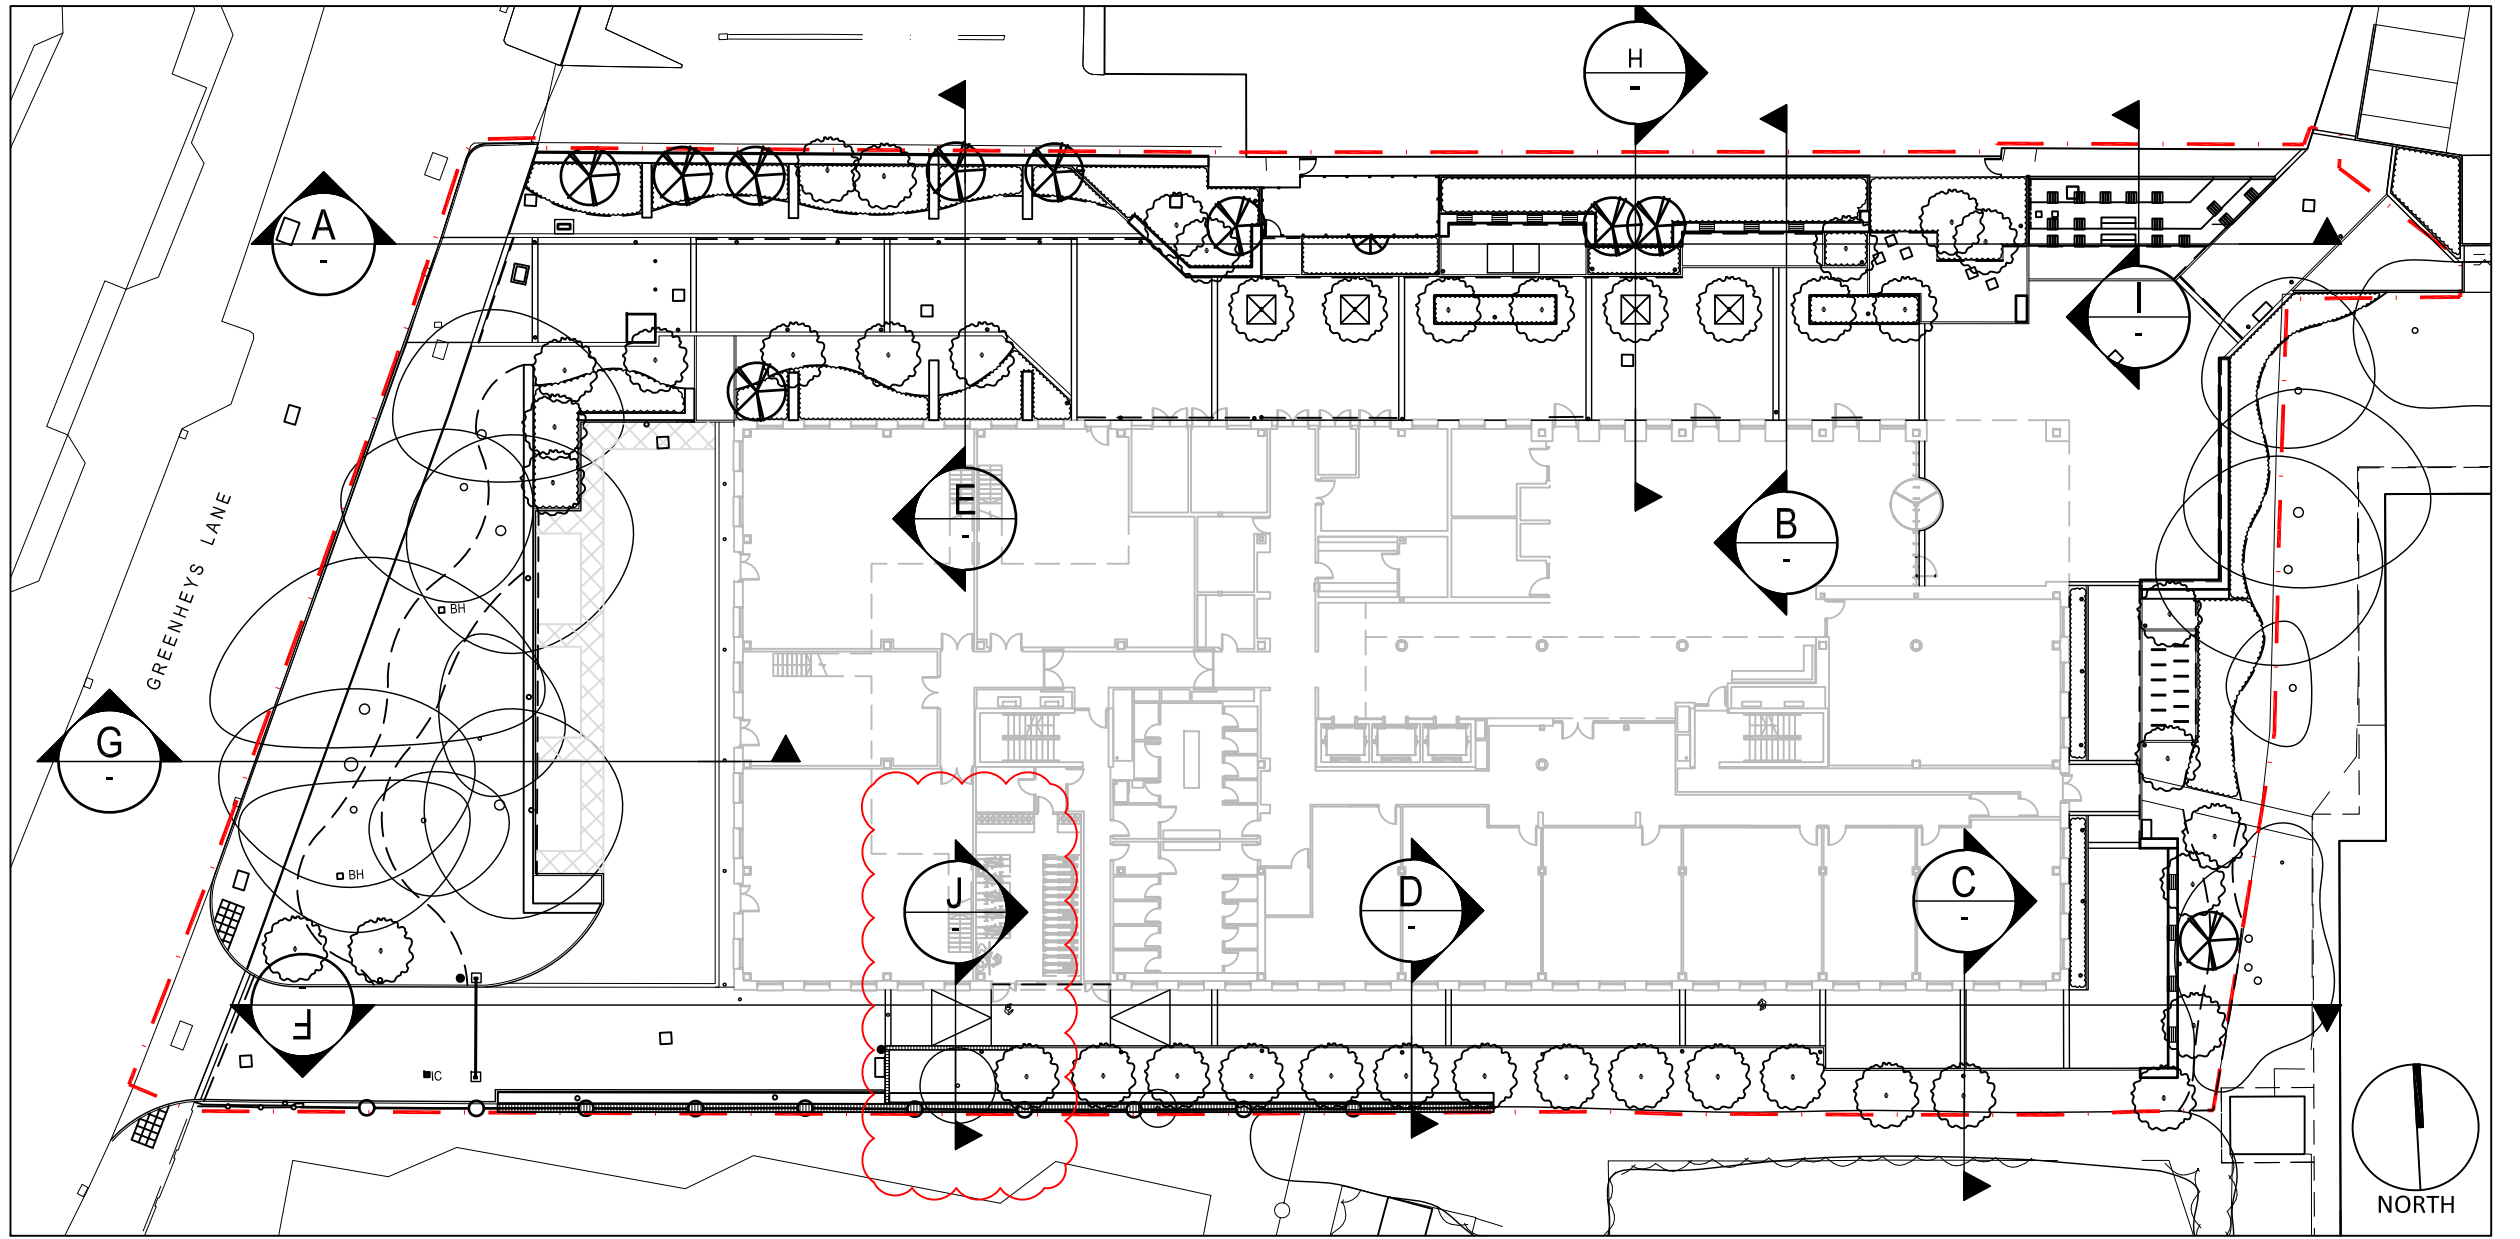


LOCATION PLAN
SCALE: NTS

BUILDING DESIGN PARTNERSHIP SHALL HAVE NO RESPONSIBILITY FOR ANY USE MADE OF THIS DOCUMENT OTHER THAN FOR THAT WHICH IT WAS PREPARED AND ISSUED.
ALL DIMENSIONS SHOULD BE CHECKED ON SITE.
DO NOT SCALE FROM THIS DRAWING.
ANY DRAWING ERRORS OR DIVERGENCES SHOULD BE BROUGHT TO THE ATTENTION OF BUILDING DESIGN PARTNERSHIP AT THE ADDRESS SHOWN BELOW.

NOTES
TO BE READ IN CONJUNCTION WITH:
(9-JL003 - LANDSCAPE COLOUR MASTERPLAN
(9-JL005 - LEVELS PLAN
(9-JL006 - TREE CONSTRAINTS PLAN
(9-JL007 - LANDSCAPE PAVING MATERIALS
(9-JL101 - GENERAL ARRANGEMENT PLAN
(9-JL201 - TREE AND HEDGE PLAN
(9-JL202 - PLANTING PLAN
(9-JL301 - DETAIL AREAS SHEET 1 OF 3
(9-JL302 - DETAIL AREAS SHEET 2 OF 3
(9-JL303 - DETAIL AREAS SHEET 3 OF 3
(9-JL401 - TYPICAL CONSTRUCTION DETAILS
(9-JL402 - TYPICAL CONSTRUCTION DETAILS
(9-JL403 - TERRACE SEATING DETAILS
(9-JL404 - 'SW1' SEAT WALL DETAILS
(9-JL405 - 'SW2' SEAT WALL DETAILS
(9-JL406 - 'SW3' SEAT WALL DETAILS
(9-JL601 - LANDSCAPE SECTIONS SHEET 1 OF 2
(9-JL701 - TREE PIT DETAILS
(9-JL702 - TIMBER SCREEN DETAIL
BA-BDP-01-XX-SP-L-0001 - OUTLINE SPECIFICATION

C02 SECTION J ADDED TO DRAWING AND KEY. MP JF 02.11.21
C01 ISSUED FOR CONSTRUCTION. MP JF 08.03.2021
E SECTION F UPDATED. DESIGN AMENDMENTS FOLLOWING RE-DESIGN OF SOUTHERN PERIMETER LANDSCAPE TO ACCOMMODATE MEWP ACCESS. CZ JF 29.05.2020
D UPDATED FOR FINAL STAGE 4 ISSUE. LJ JF 31.01.2020
C INTERIM STAGE 4 ISSUE CZ DAW 12.12.19
B BUILDING FFL RAISED BY 150mm CZ DAW 16.09.19
A STAGE 3 COMMENTS AND CHANGES INCLUDING: BUILDING AMENDS, NEW SERVICE AREA ACCESS, RED LINE BOUNDARY, EXISTING TREES RELOCATED TESLA COMPOUND AREA, ADJUSTMENT TO ENTRANCE PLAZA CZ DAW 03.09.19
FIRST ISSUE CZ DAW 01.08.19

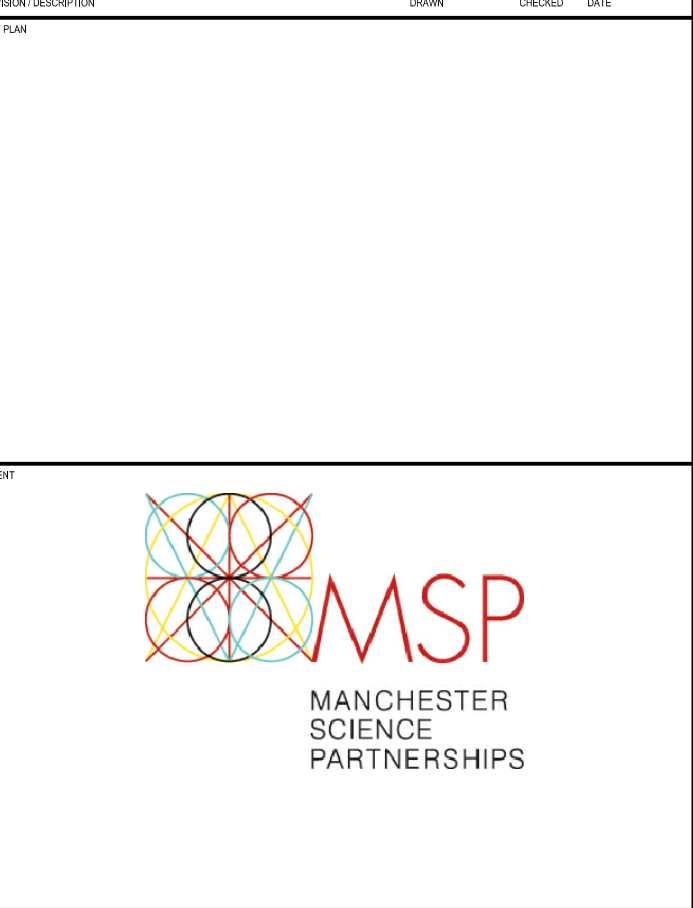

11 Ducie Street
P.O. Box 85, Piccadilly Basin
Manchester M60 3JA
United Kingdom
T +44 (0)161 828 2200
F +44 (0)161 828 2235
www.bdp.com

MSP BASE Building
MANCHESTER SCIENCE PARKS
LANDSCAPE SECTIONS
SHEET 2 OF 2
P3000597 BA-BDP-01-XX-ES-L-(9-JL)602