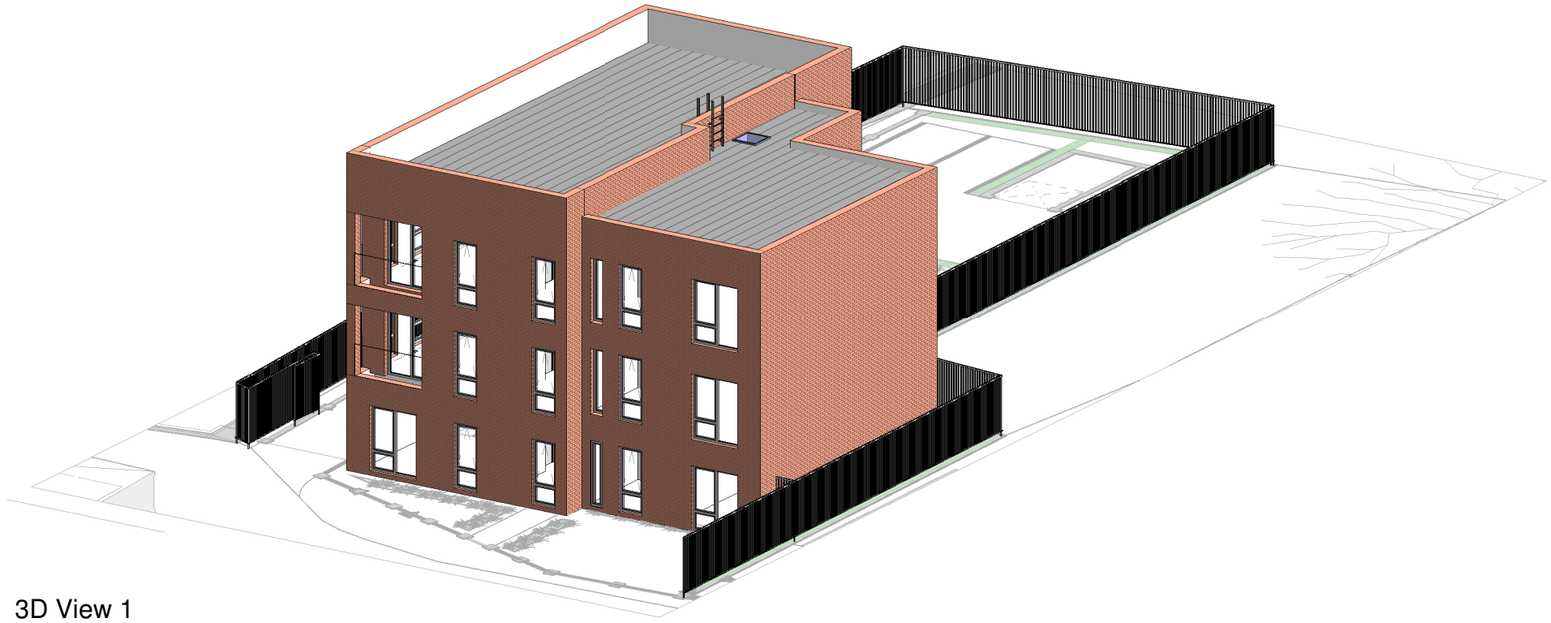

3D View 1

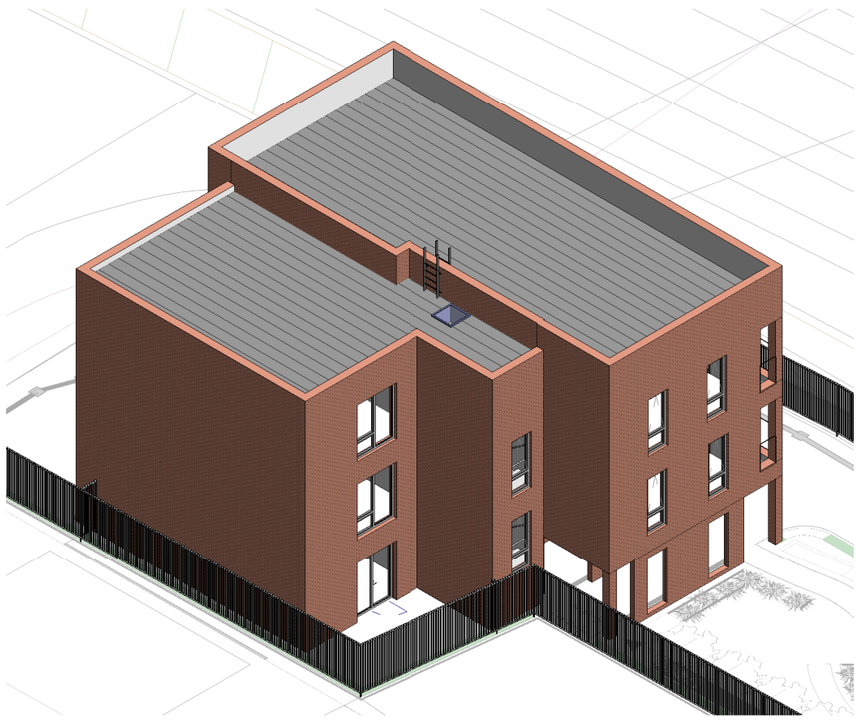

3D View 2

3DView 3

GENERAL NOTES:

All site dimensions shall be verified by the Contractor on site prior to commencing any works.

Do not scale from this drawing.

Design intent drawing only. Construction to comply with latest building regulation requirements.

This drawing is the property of "Studio Tashkeel Architecture Ltd." and copyright is reserved by them. The drawing is not to be copied or disclosed by or to any unauthorised persons without the prior written consent of Studio Tashkeel Architecture Ltd.

Rev	Description	Date	Dr by	App by

original by	date created	approved by
Author	02/06/20	Approver

STUDIO TASHKEEL ARCHITECTURE

STUDIO TASHKEEL ARCHITECTURE LTD.
89 Princess Street, Manchester M1 4HT, UK
+44(0)161 694 6375
info@studiotashkeel.com | www.studiotashkeel.com

client name
Noble Properties Ltd

project
Park Grove

drawing
Proposed 3D Views

computer file
D:\AcD\STA\Projects\1908101 - Park Grove\11.00 - BIM\11.00 WIP Data\GRV_STA_XX_M3_AR_CENTRAL.rvt

plot date

project number
1908101

scale
@A3

drawing number
GRV_STA_PL_006

rev

issue status

This drawing is to be read in conjunction with all related drawings. All dimensions must be checked and verified on site before commencing any work or producing shop drawings.The originator should be notified immediately of any discrepancy. This drawing is copyright and remains the property of Studio Tashkeel Architecture Ltd.