




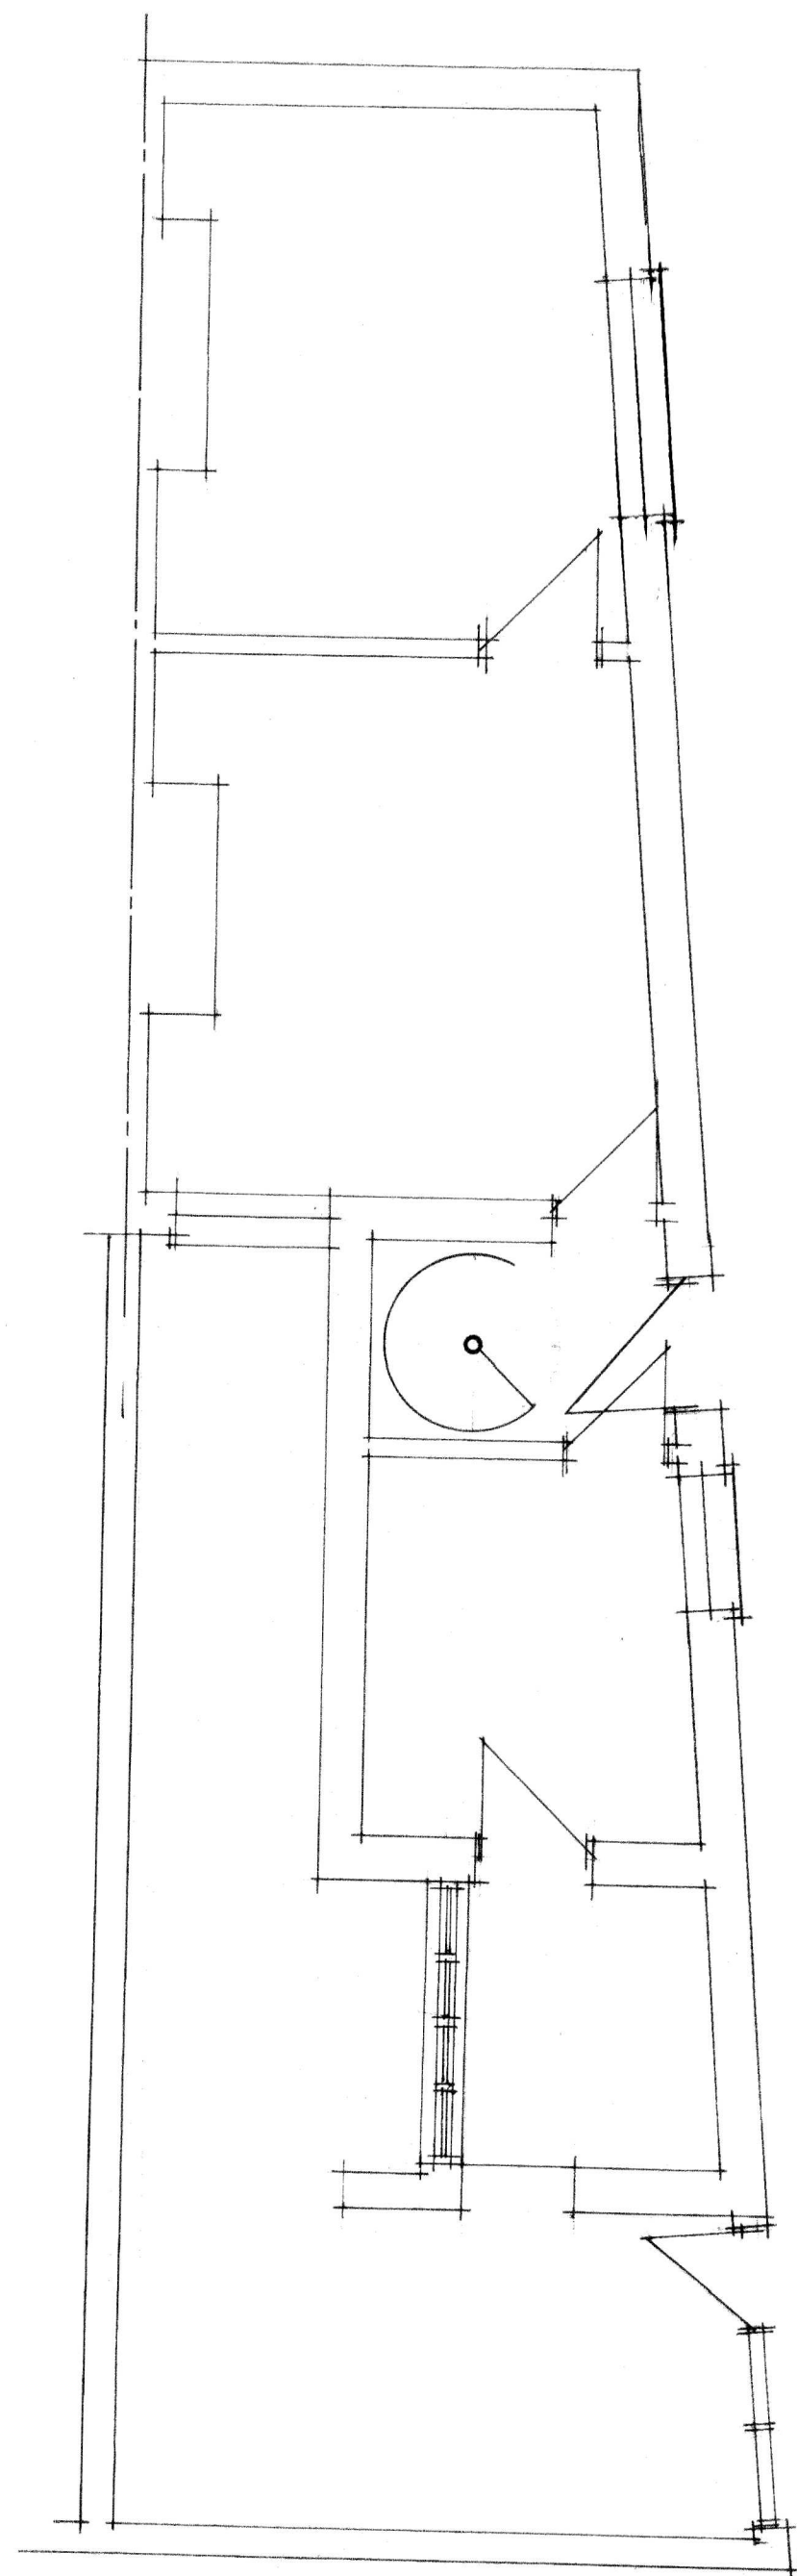


Ground Floor

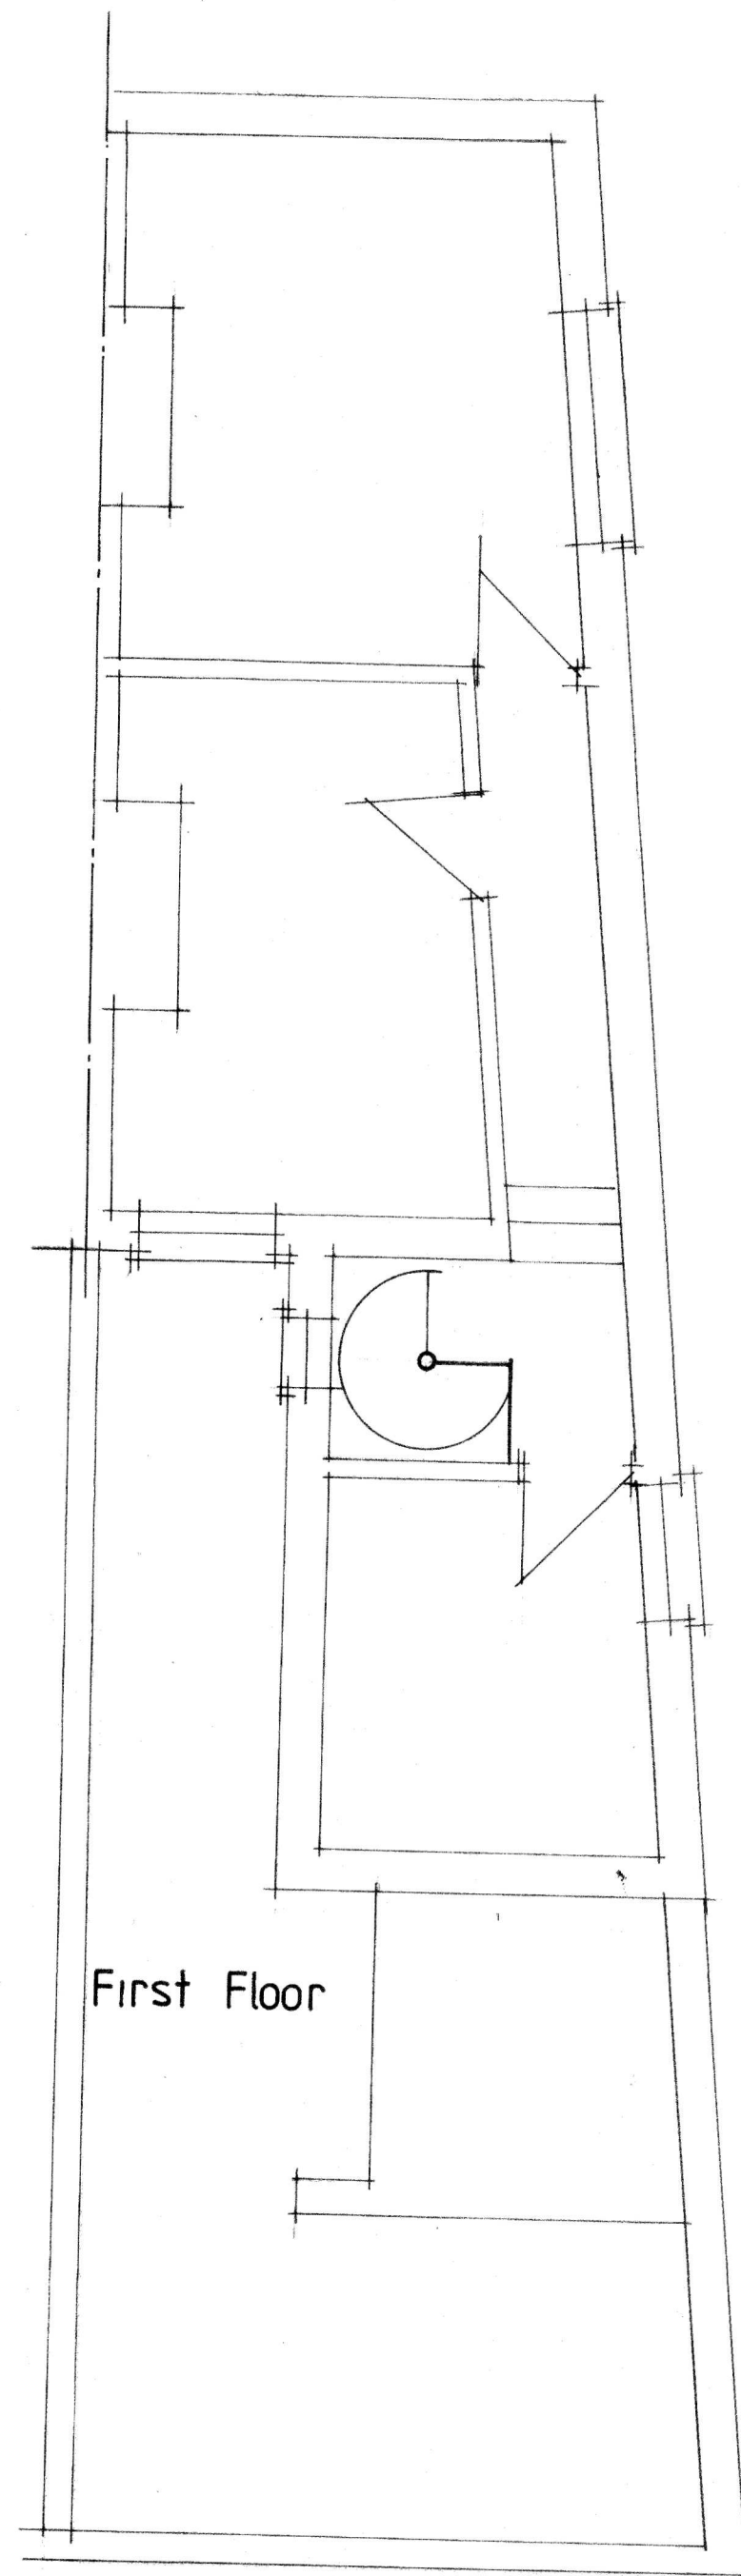


First Floor

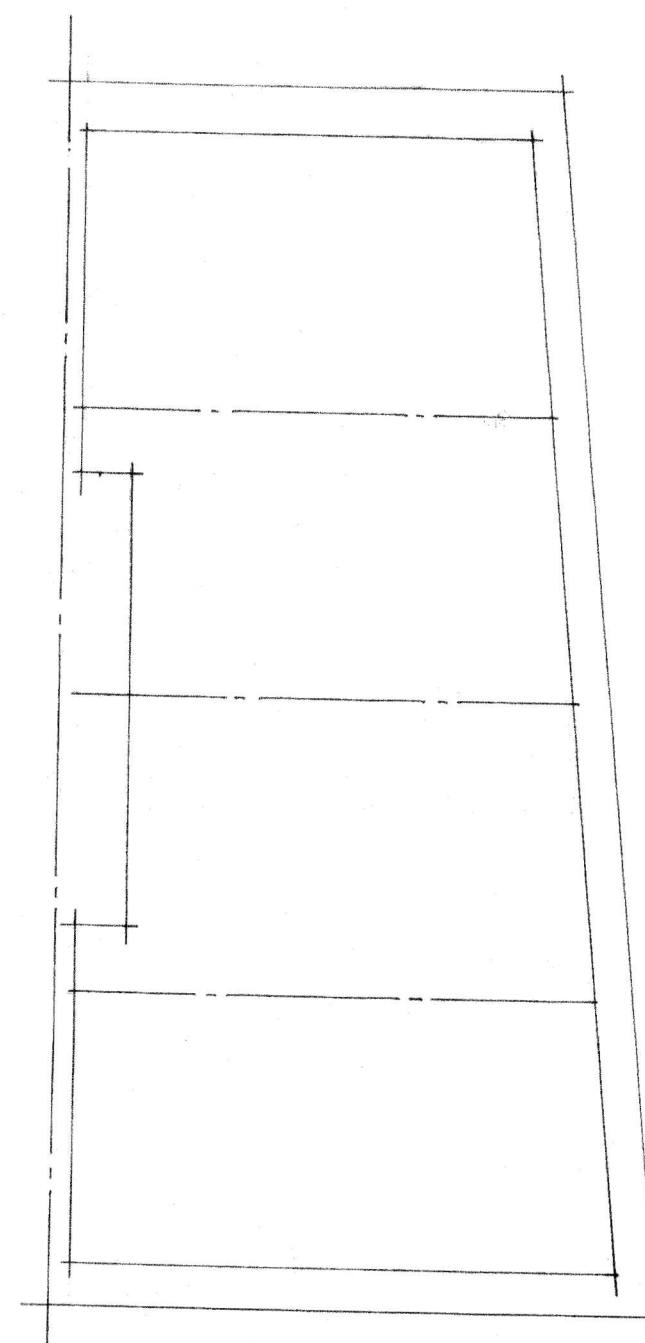


Attic

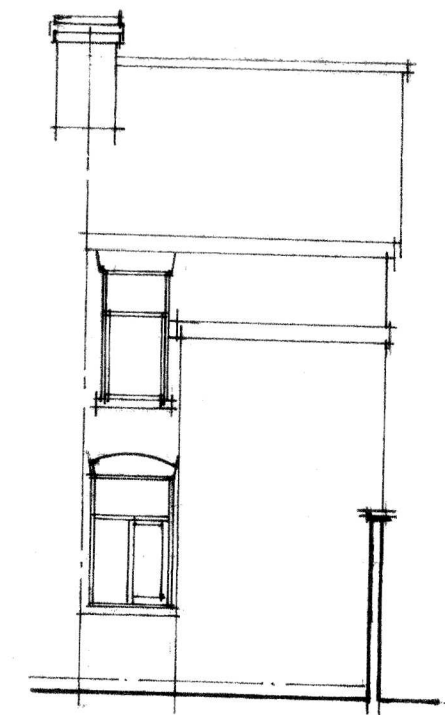

Rear

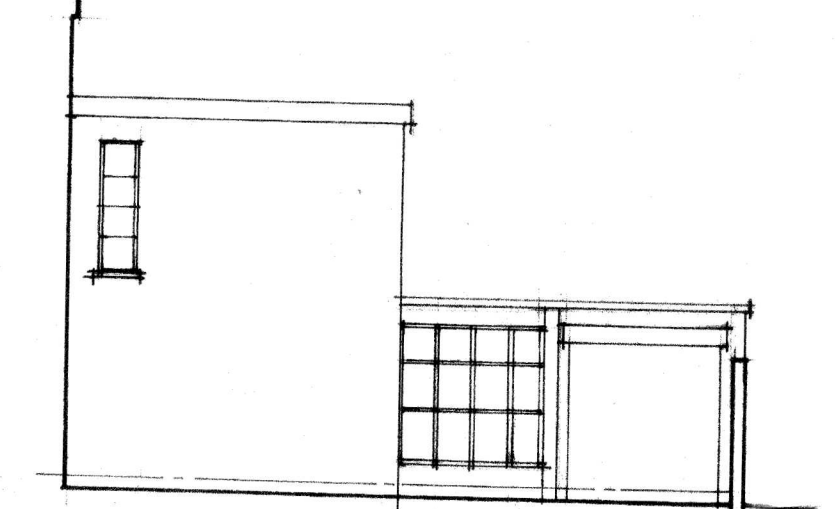

Side

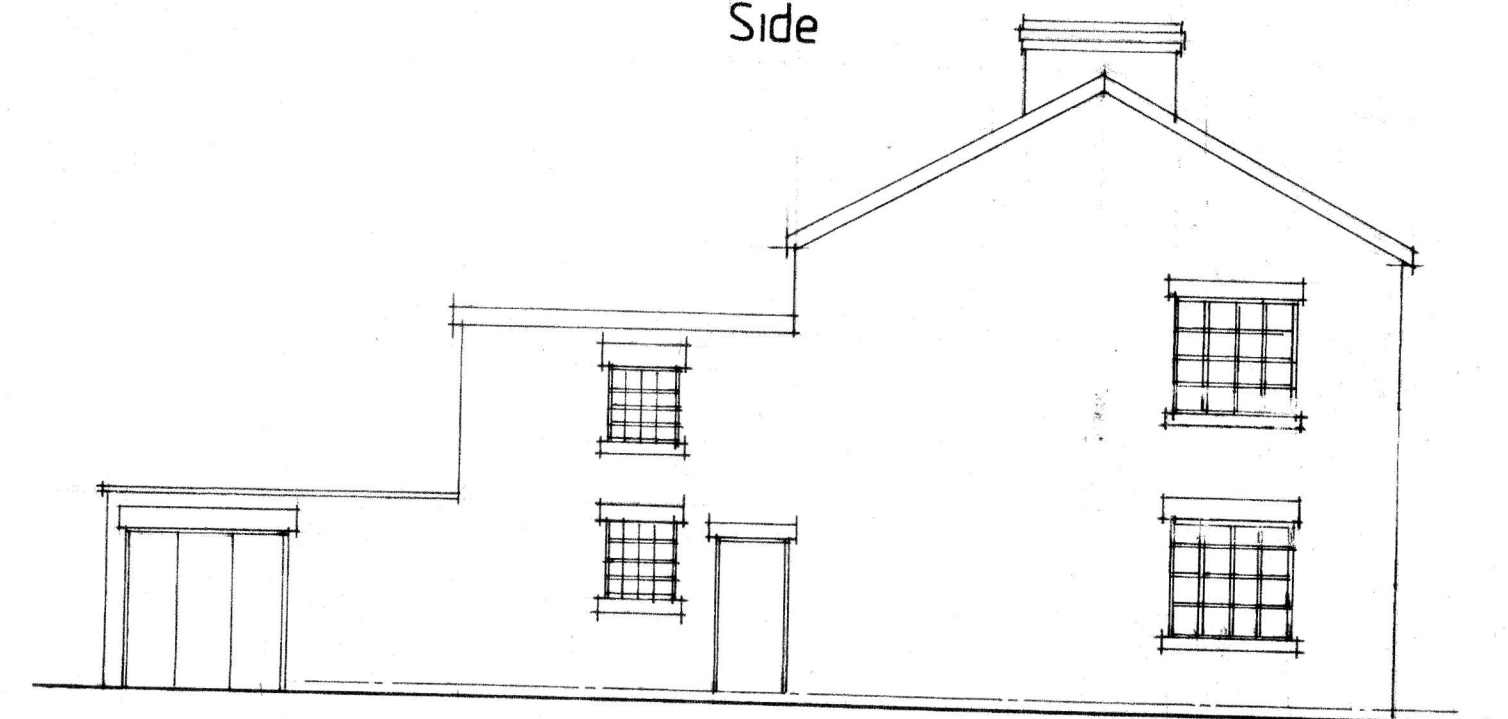

Side

No:	Revision:	Date:	Initial:
-----	-----------	-------	----------

ALPHA DESIGN 11 GILDA CRESCENT ROAD ECCLES M30 9AG TELEPHONE :0161 707 5533			
Project: 23 Maine Road Rusholme Mcr			
Title: Floor Layouts and Elevs (existing)			
Scale: 50:100	Date: 08/21	Initial: CTR	
Drg. No. 1			