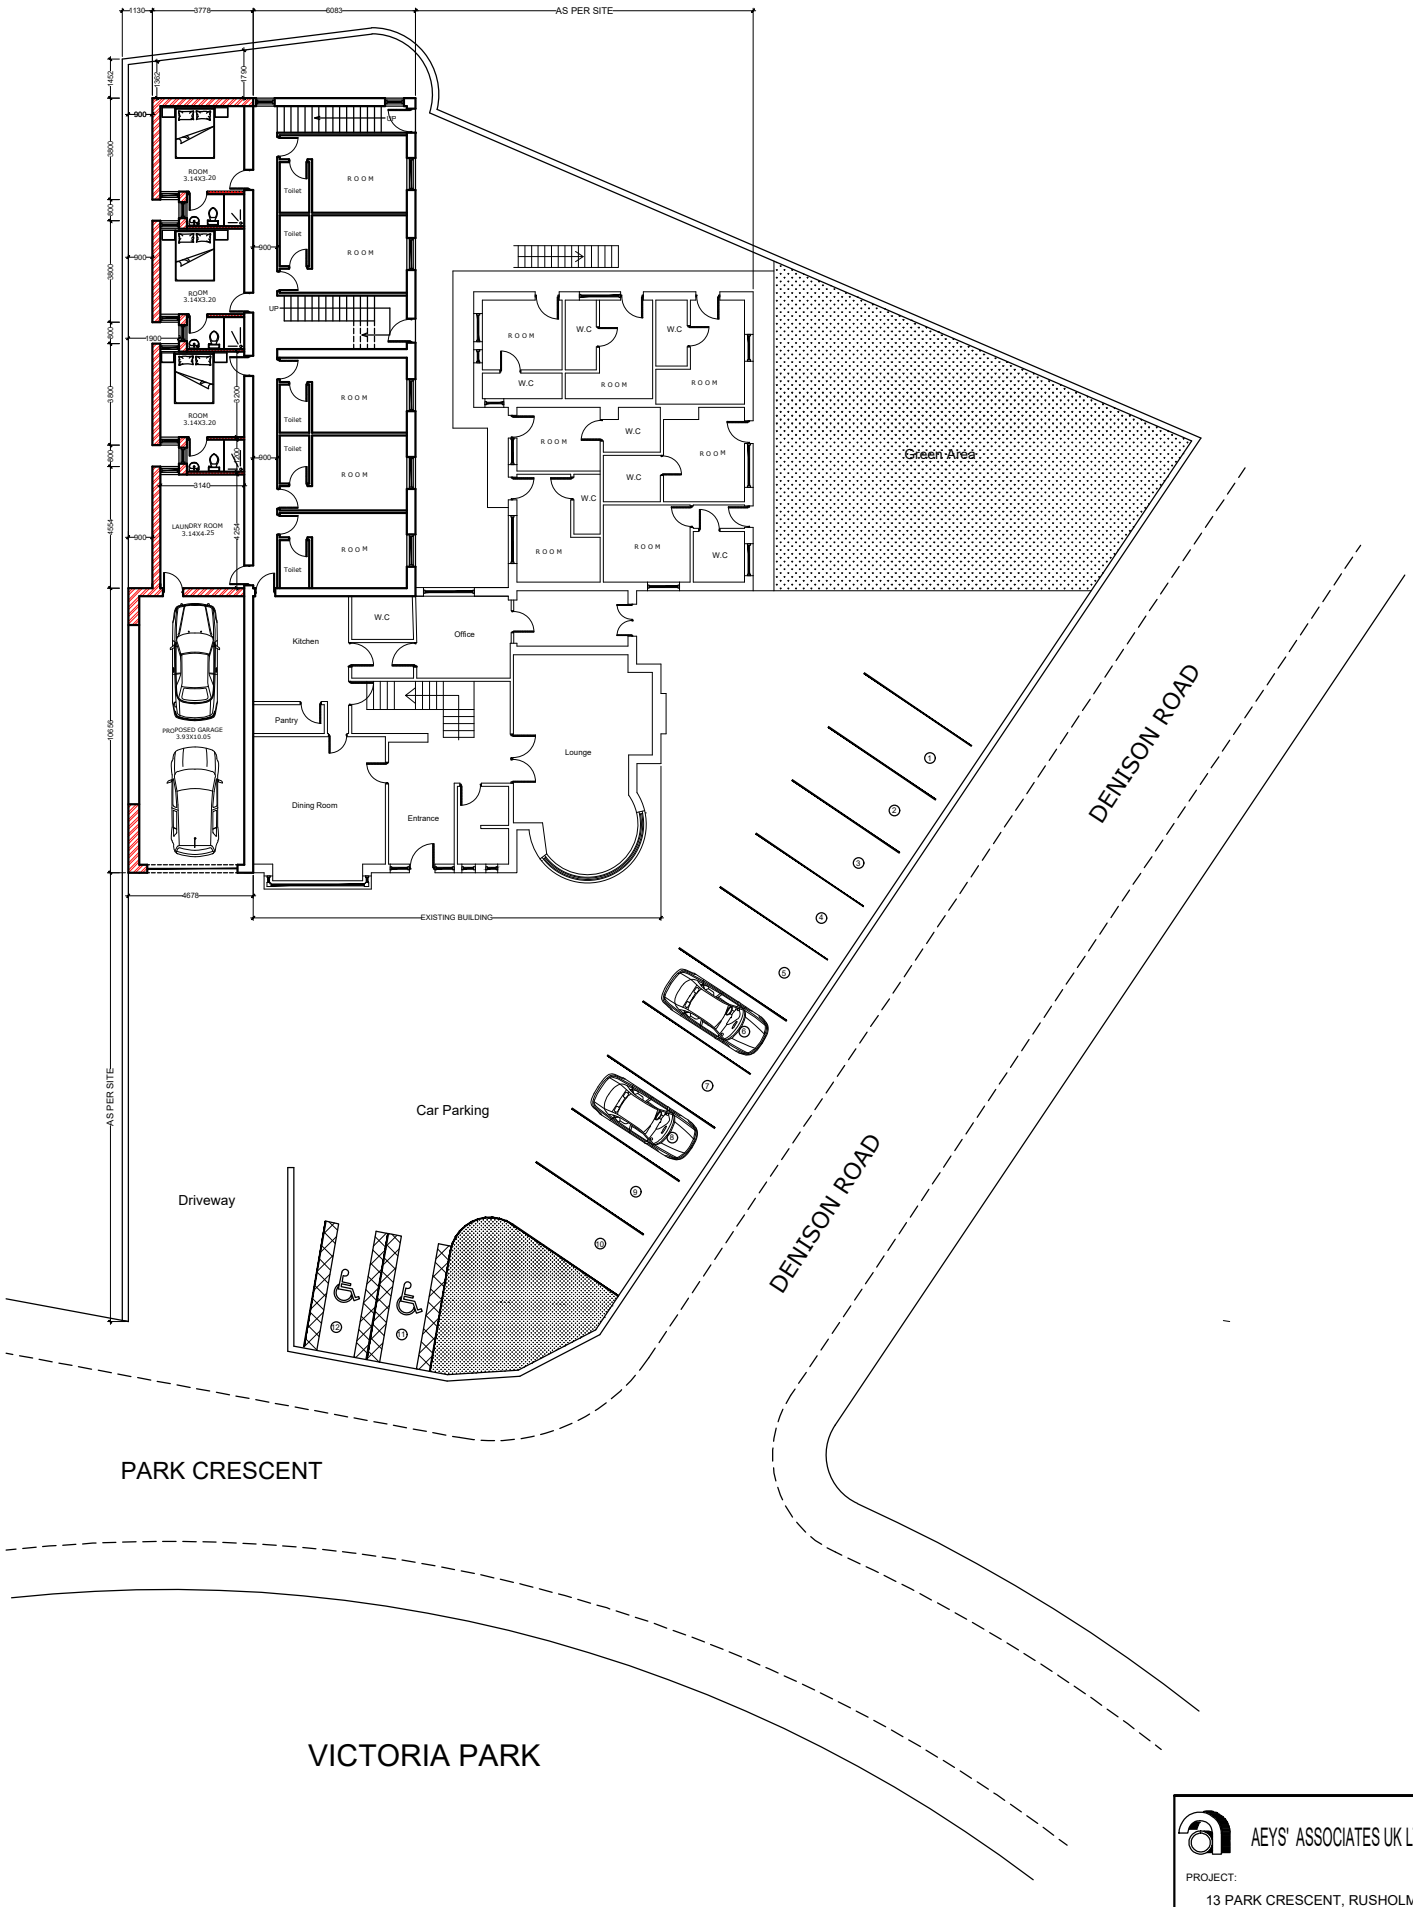

PROPOSED BUILDING
SITE SETTING OUT DRAWING
SCALE 1:100@A1

AEYS' ASSOCIATES UK LTD.

PROJECT:
13 PARK CRESCENT, RUSHOLME
M14 5RE MANCHESTER, UK.

DRAWING TITLE:
SITE SETTING OUT DRAWING

	DRG NO : AA-12
DATE : 09 NOV. 2021	SCALE: 1:100@A1