
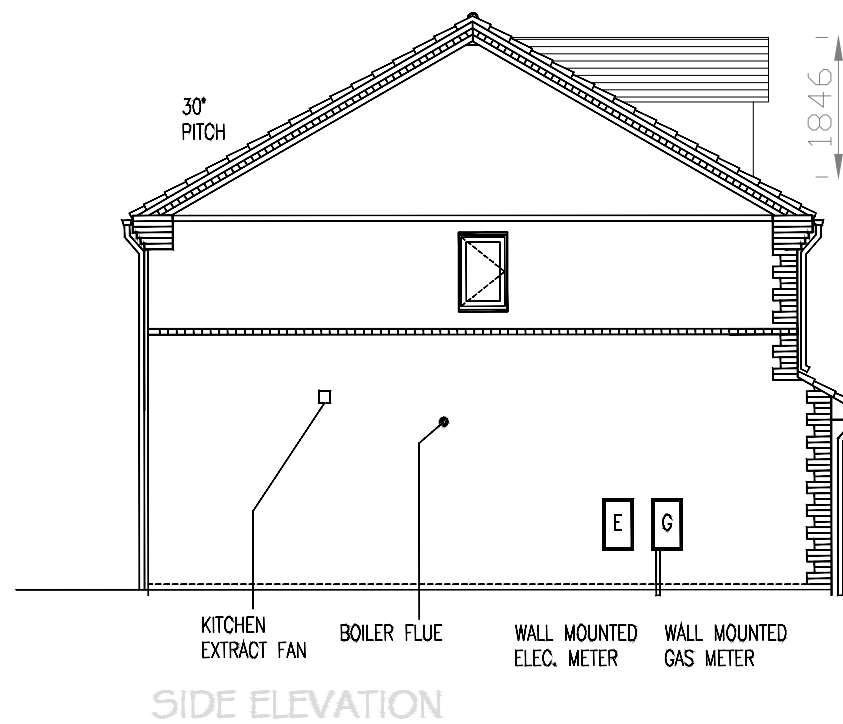
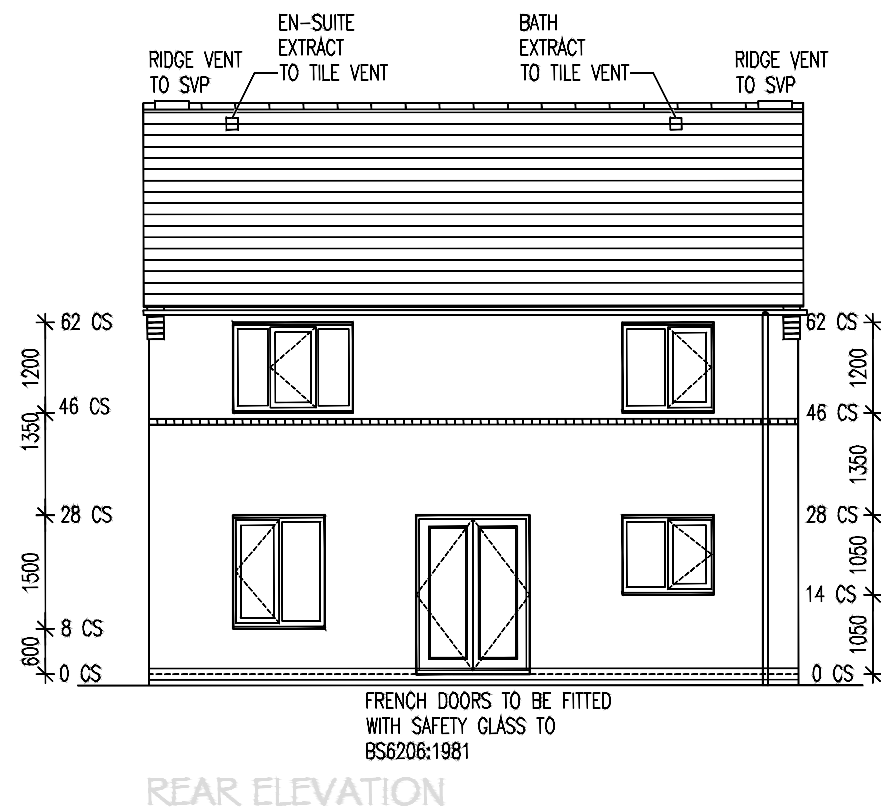
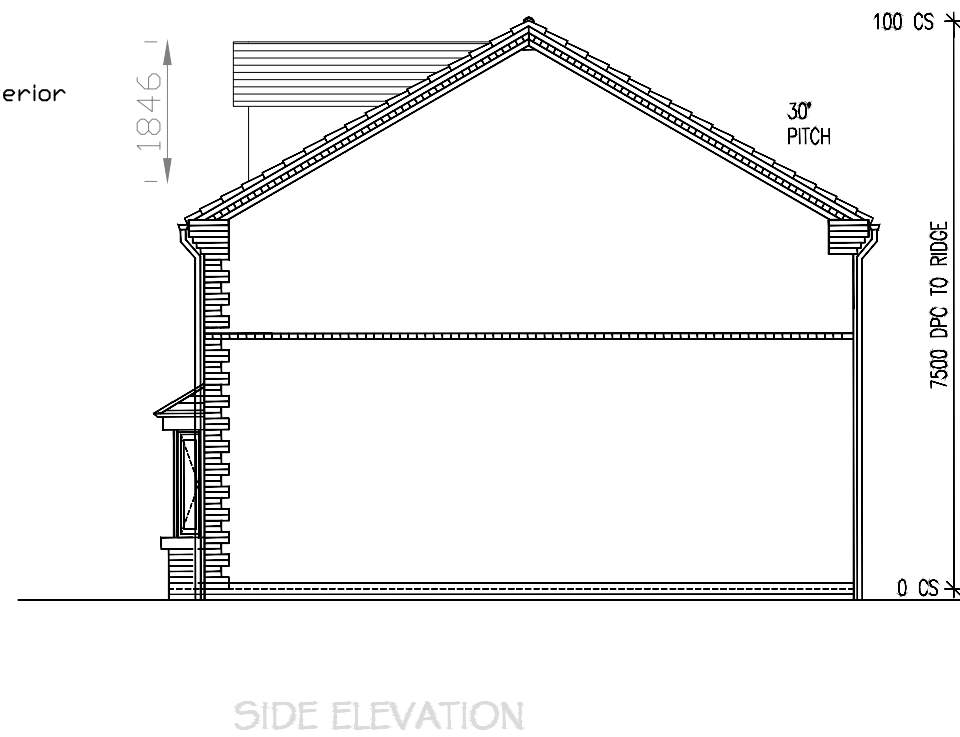


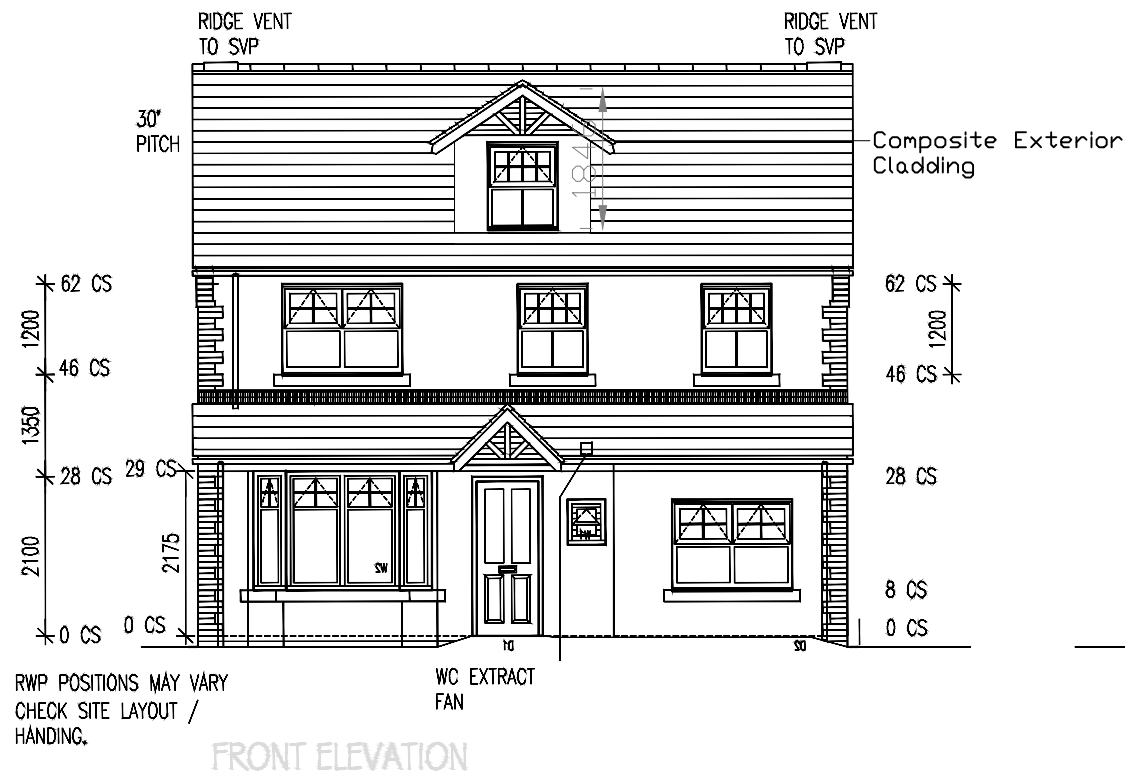

Project Title: Loft & Garage Conversion	
Address: 15 Norway Maple Avenue, Charlestown, M9 7GF	
Drawing: Proposed Elevations	
Drawing No: 270719-03	
Drawn: Victor D.	Date: 07/06/21
Scale: 1:100	Paper Size: A3