


PROPOSED ELEVATIONS


PLANNING DRAWINGS ONLY  
NOT TO BE USED ON SITE

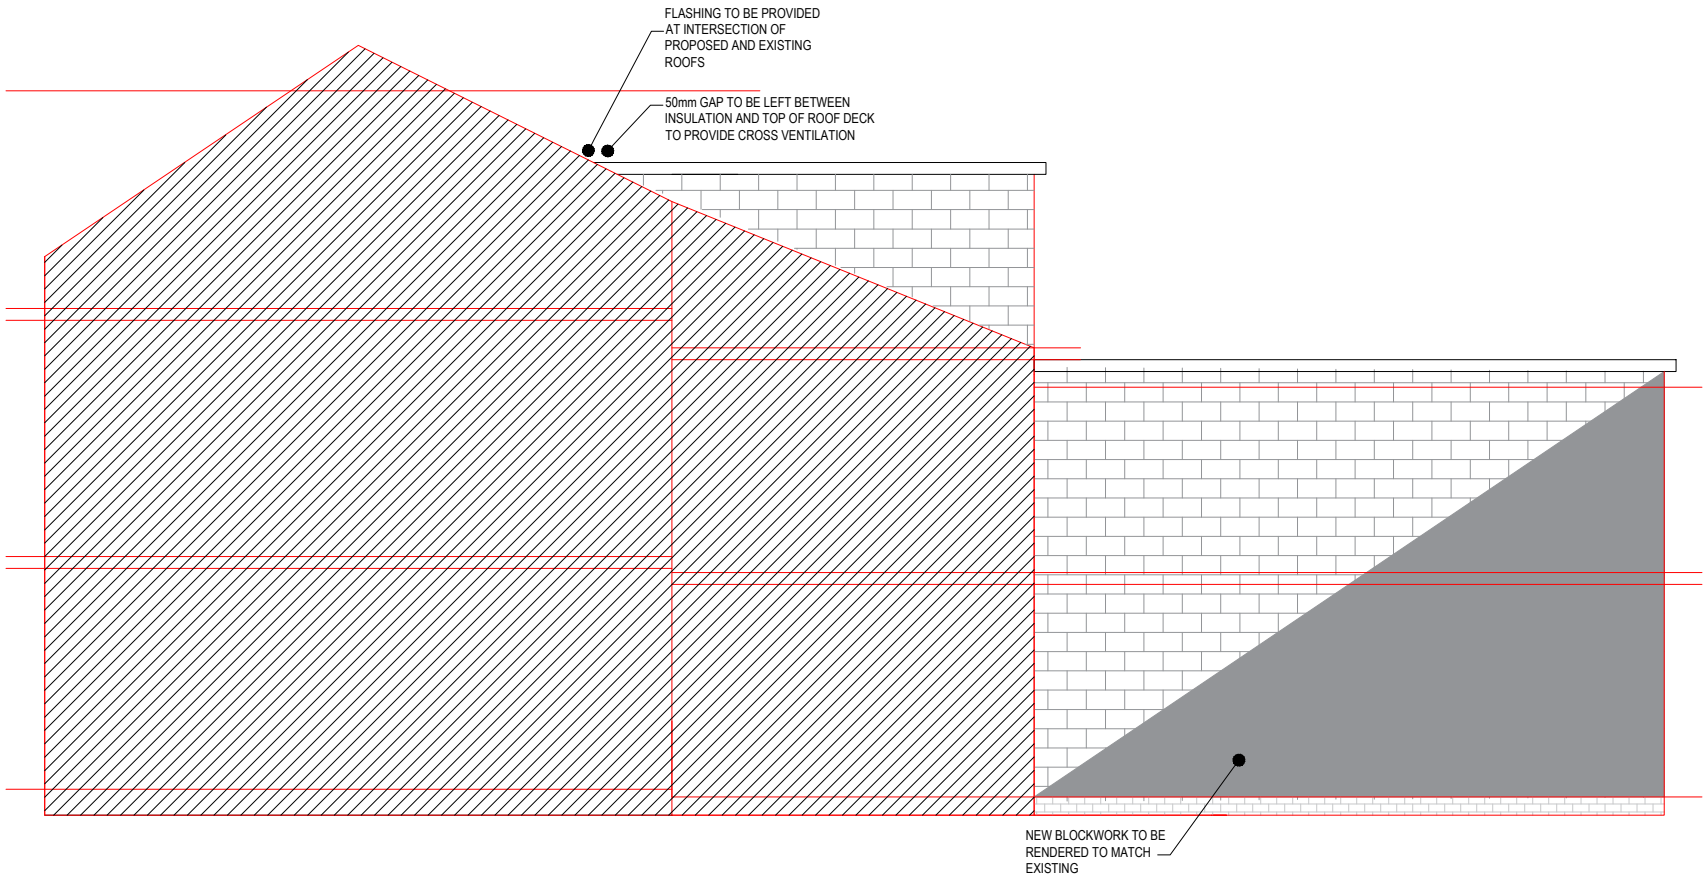

PROPOSED AS VIEWED FROM NO. 52

**DRAINAGE**  
ALL DRAINAGE TO BE CARRIED OUT TO THE ENTIRE SATISFACTION OF THE LOCAL BUILDING CONTROL INSPECTOR. FOUL AND STORM DRAINAGE PIPES TO BE UPVC TO BS 4660 1973 AND BS 5481 1977 RESPECTIVELY. ALL FOUL PIPES TO BE 100MM DIAMETER AND STORM PIPES TO BE 100MM DIAMETER (UNLESS OTHERWISE NOTED ON PLAN) TO FALLS AS INDICATED ON PLAN. TWO COURSE CONCRETE LINTELS TO BE BUILT INTO THE WALLS OVER PIPES PASSING THROUGH WALLS WITH 50MM GAP CLOSED WITH EXPANDED METAL. ALL PIPES TO BE SURROUNDED IN PEA GRAVEL OR OTHER FLEXIBLE FILLING.  
INSPECTION CHAMBERS TO BE 450 X 450MM (UNLESS INDICATED OTHERWISE ON LAYOUT) MEASURED INTERNALLY CONSTRUCTED FROM 215MM DENSE BLOCKWORK BUILT OFF A 150MM THICK CONCRETE BASE. WALLS RENDERED INTERNALL. PROVIDE 75MM DEEP SEAL TRAPS TO ALL SANITARY FITTINGS. PROVIDE REMOVABLE TRAP TO SHOWER. INSPECTION PLATES TO BE INSTALLED TO SVP WHERE WC IS CONNECTED DIRECTLY. ALL RAINWATER GULLIES TO BE RODDABLE.  
MANHOLE COVERS TO BE USED:  
PEDESTRIAN/LANDSCAPE: A15 LIGHT DUTY SINGLE SEAL SOLID TOP BS EN124.

**HEATING**  
ALL RADIATORS TO BE FITTED WITH THERMOSTATIC VALVES AND CONNECTED TO THE EXISTING SYSTEM.

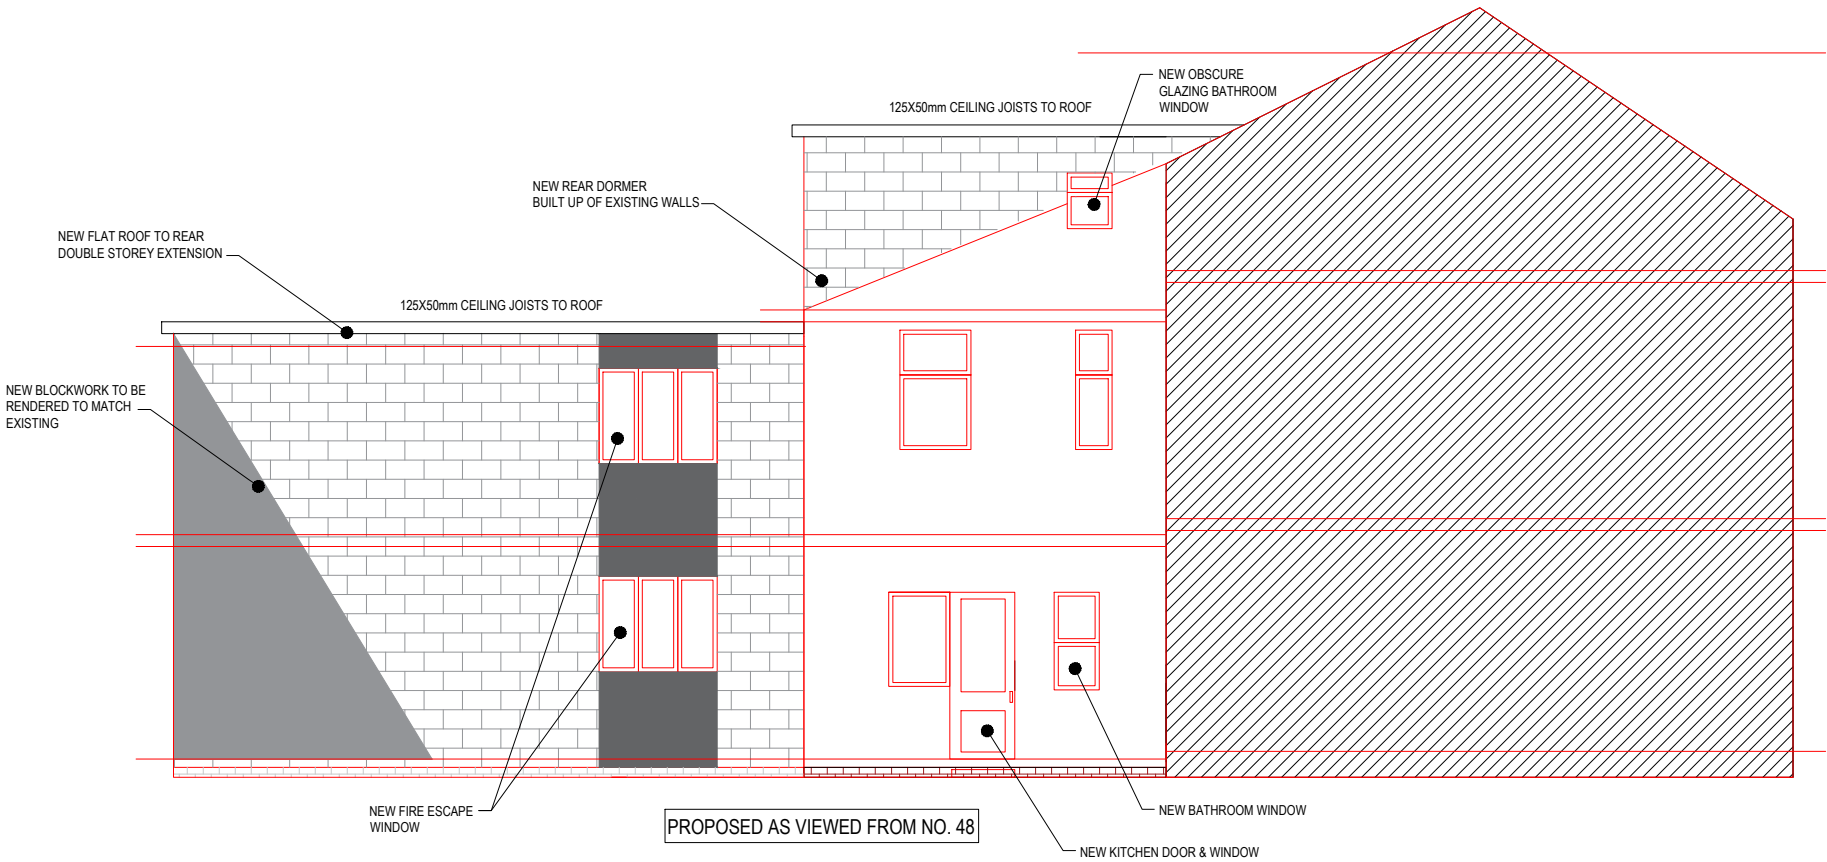

PROPOSED AS VIEWED FROM NO. 48

ALL MEASUREMENTS TO BE RE CHECKED ON SITE BEFORE CONSTRUCTION COMMENCES

ALL FINISHES ARE TO MATCH THAT OF EXISTING DWELLING

ALL DRAINAGE TO BE CONNECTED TO EXISTING FOUL/STORM SEWER RESPECTIVELY

|                                                           |                                 |           |              |
|-----------------------------------------------------------|---------------------------------|-----------|--------------|
| PROJECT: 50 BARLOW ROAD, LEVENSHULME, MANCHESTER, M19 3DA | SCALE: 1:50                     | DRAWN: VH | DESIGNER: VH |
|                                                           | TITLE: PROPOSED SIDE ELEVATIONS |           |              |
|                                                           | CLIENT: ISHFAQ HUSSAIN          |           |              |
|                                                           | DRAWING NUMBER: 19202           |           | REV: B       |