



Plant Schedule		Lincoln Square					
Trees							
Qty	Symbol	Botanical Name	Common Name	Girth (cm)	Height (cm)	Root Ty	Habit
1	Aa(ms)	Amelanchier canadensis	Juneberry Tree		300-350	RB	Multi-stem specimen, 4x transplanted, minimum 3 strong stems, umbrella pruned
2	Cb	Catalpa bignonioides	Indian bean tree	40-45	600-700	RB	Semi mature, 2m clear stem, underground guyed 4-6m transplanted
2	Ck (ms)	Cornus kousa 'Venus'	Dogwood		300-350	RB	Multi-stem specimen, 4x transplanted, minimum 3 strong stems, umbrella pruned
5	Gb	Ginkgo biloba	Maidenhair Tree	40-45	600-700	RB	Semi mature, 2m clear stem, underground guyed 4-6m transplanted
1	Ns	Nyssa sylvatica	Black tupelo	20-25		RB	Semi mature, 2m clear stem, underground guyed 4-6m transplanted
1	Cl	Crataegus crus galli	Lavallée's Hawthorn		300-350	RB	Multi-stem specimen, 4x transplanted, minimum 3 strong stems, umbrella pruned
2	Cp	Crataegus prunifolia	Broad-leaved Cockpur Thorn		300-350	RB	Multi-stem specimen, 4x transplanted, minimum 3 strong stems, umbrella pruned
1	Cp2	Crataegus prunifolia	Broad-leaved Cockpur Thorn	20-25		RB	Semi mature, 2.3m clear stem, underground guyed 4-6m transplanted
Hedging							
36.5 linn	Ob	Osmanthus burkwoodii	Burkwood osmanthus		1.4m instant cut to 1.2m	RB	Single row 5/lin m

NOTES:
1. Do not scale from this drawing.
2. Always work to noted dimensions.
3. All dimensions are in millimetres unless otherwise stated.
4. All setting out, levels and dimensions to be agreed on site.
5. The dimensions of all materials must be checked on site before being laid out.
6. This drawing must be read with the relevant specification clauses and detail drawings.
7. Order of construction and setting out to be agreed on site.

KEY

Existing Retained Trees

Proposed Tree Planting Semi-mature

Proposed Tree Planting multistem ornamental trees

Proposed Memorial Tree Planting Ginkgo biloba to be supplied by others

Proposed Herbaceous Planting (Density 14 per m2) planted in 300mm depth of topsoil and 150mm depth of subsoil

Proposed Osmanthus burkwoodii Hedge Planting Instant Hedging +1.4m high out down to 1.2m Proposed min. 600mm topsoil to BS3882:2007 mixed through with slow release fertiliser.

Bp Trees Codes refer to planting schedule for further detail.

Tree Pit Extent below ground

S4-P12 17-12-21 Planning SR/AM AM

Revision	Date	Description	Drawn	Apprvd.
----------	------	-------------	-------	---------

Planit I.E. Limited
E: info@planit-ie.com W: planit-ie.com
MANCHESTER
2 Back Grafton St., Altrincham, WA14 1DY
T: 0161 928 9281
LONDON
Unit 6 Waterside, 44-48 Wharf Road, London, N1 7UX
T: 0207 253 5678
LIVERPOOL
No. 8 Princes Parade, Princes Dock, Liverpool, L3 1DL
T: 0151 705 6746

Client Commercial Development Projects Ltd.


Project Lincoln Square

Drg Title General arrangement - Softworks

Created on 02-08-18 Created by SAB Approved by AM

Scale 1:300 Size A1 Workstage Planning

Drg No. LSQ-PLA-XX-XX-DR-L-2001 Suitability S4 Revision P12

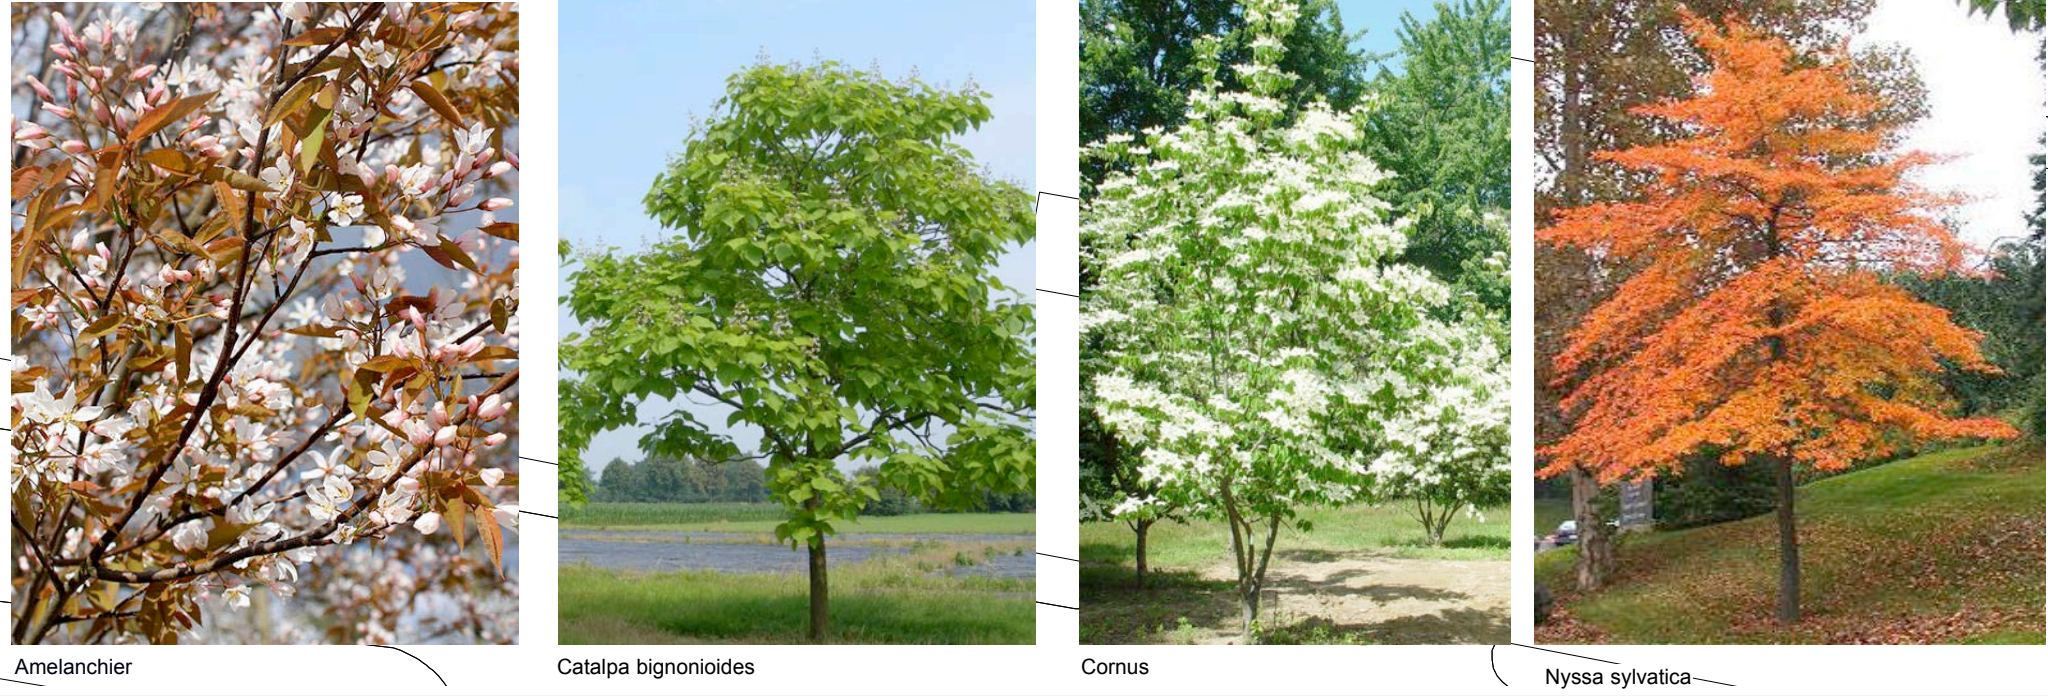

Amelanchier Catalpa bignonioides Cornus Nyssa sylvatica