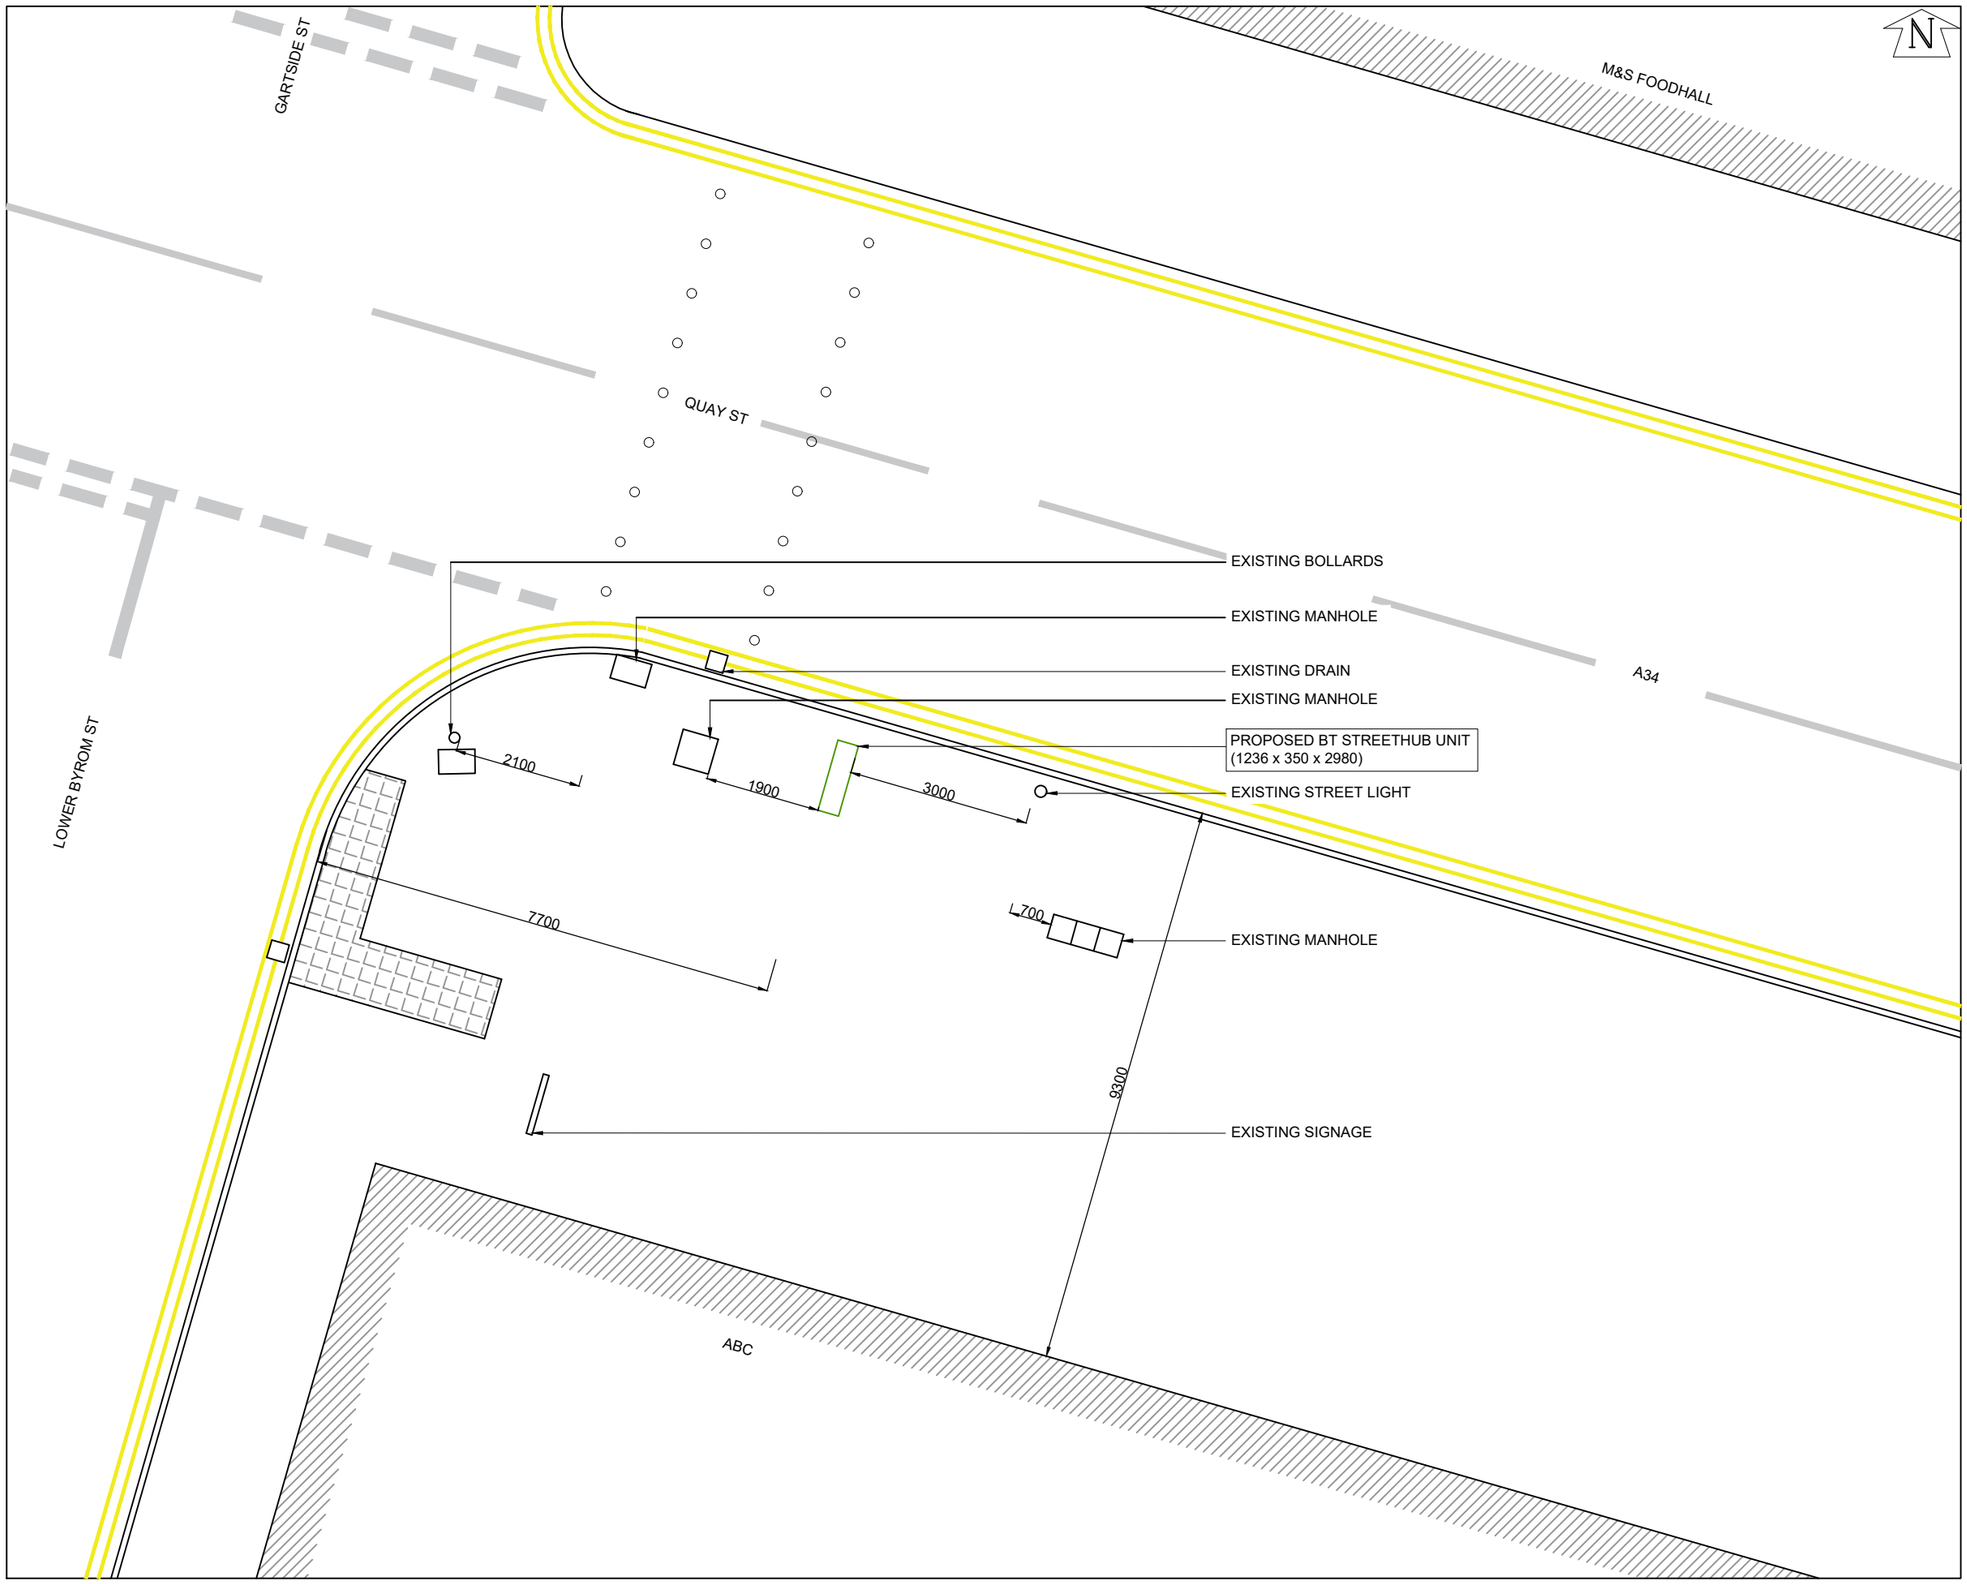

PROPOSED SITE PLAN
SCALE 1:100

GENERAL NOTES

Use written dimensions only, do not scale from drawing. Use latest revision of all referenced information.

Rev	Date	Description	Drawn	Chkd
A	19.11.21	New BT Streethub Structure	MD	JE

MONO CONSULTANTS LIMITED
70-76 Steam Packet House
Cross Street
Manchester, M2 4JG
t. 44 (0)161 839 8839
www.monoconsultants.com

Drg Status
PLANNING

Cell No. & Name
MNC–077B

Site Name & Address
Pavement at Quay Street,
near jcn Lower Byrom Street,
Manchester, M3 3AE

Drawing Title
PROPOSED SITE PLAN

Scale	1:100	Date	19.11.2021
Drawn By	MD	Checked By	JE

Drawing Number
002

Revision
A

ORIGINAL DRAWING SIZE A3