





Produced 23 Sep 2020 from the Ordnance Survey MasterMap (Topography) Database and incorporating surveyed revision available at this date.

The representation of a road, track or path is no evidence of a right of way. The representation of features as lines is no evidence of a property boundary.

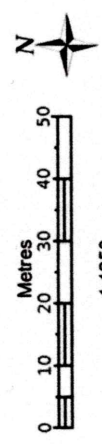

N 27, New Forest Rd, Manchester
M23 9JT

Supplied by: Stanfords 23 Sep 2020
Licence: © Crown Copyright and
database rights 2020 OS100035409
Order Licence Reference: 01424015
Centre coordinates: 379384 389725

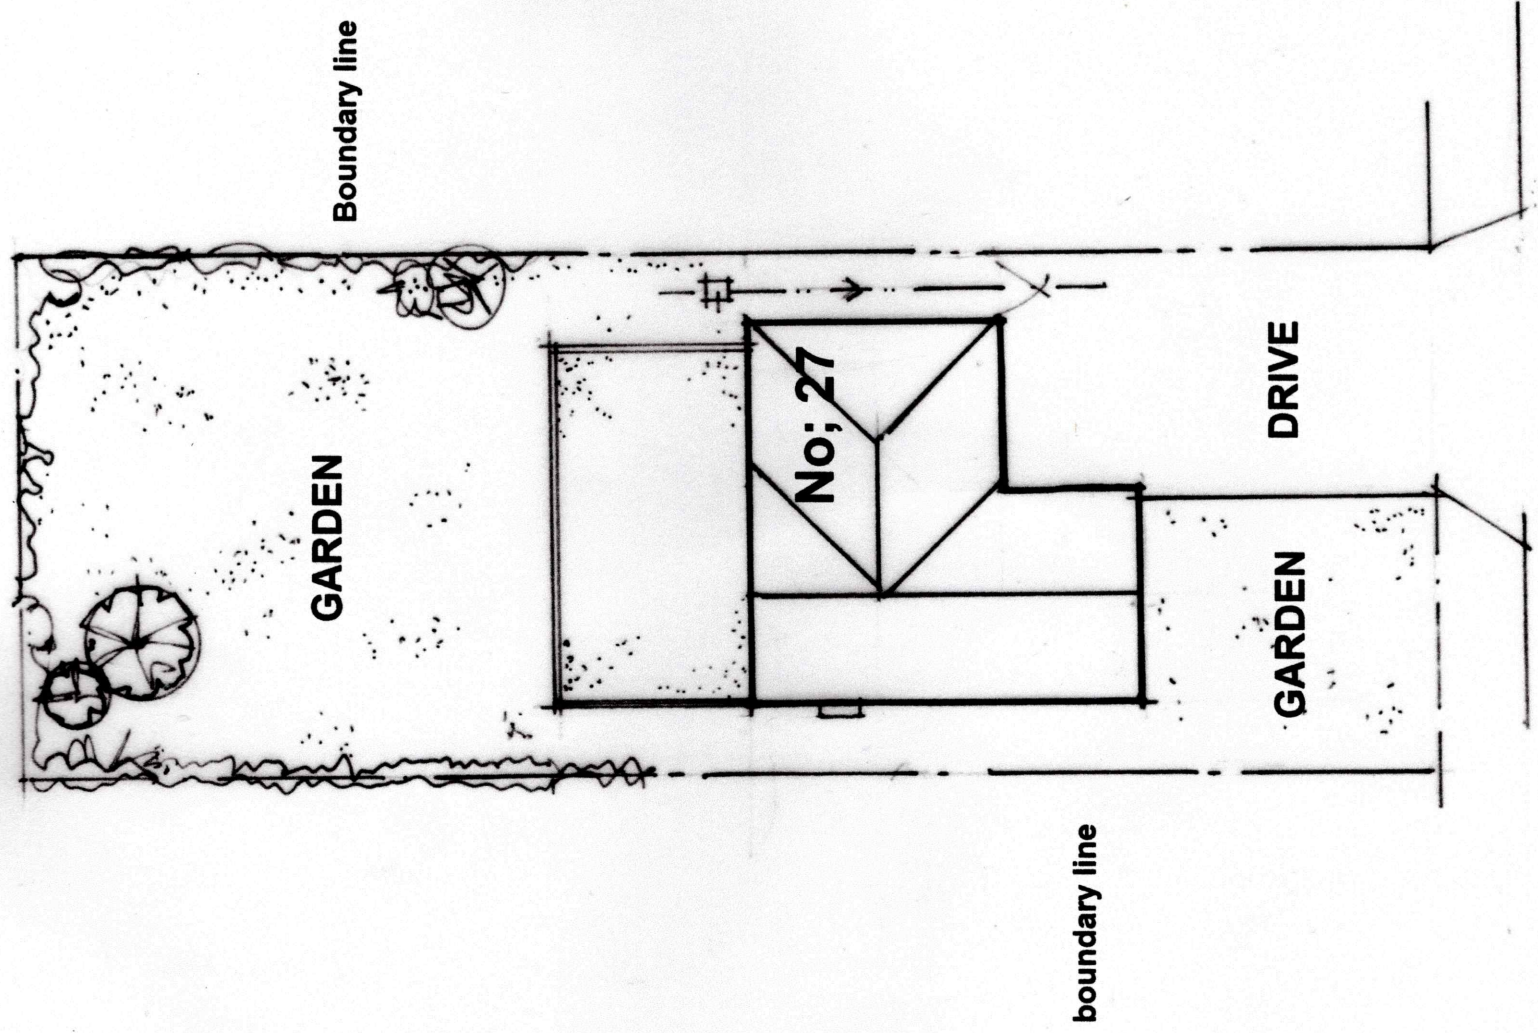

NEW FOREST ROAD

Site Plan ; Scale ; 1:200 @ A3

Drwg No ; RG /SM / 07