



-  Self contained basement flat
-  Pharmacy/Homeopathy
-  Landlord
-  Individual Tenants
-  Common areas Upper floors
-  Common areas Ground floor

0 0.5 1 2 3 4 5 Metres 10

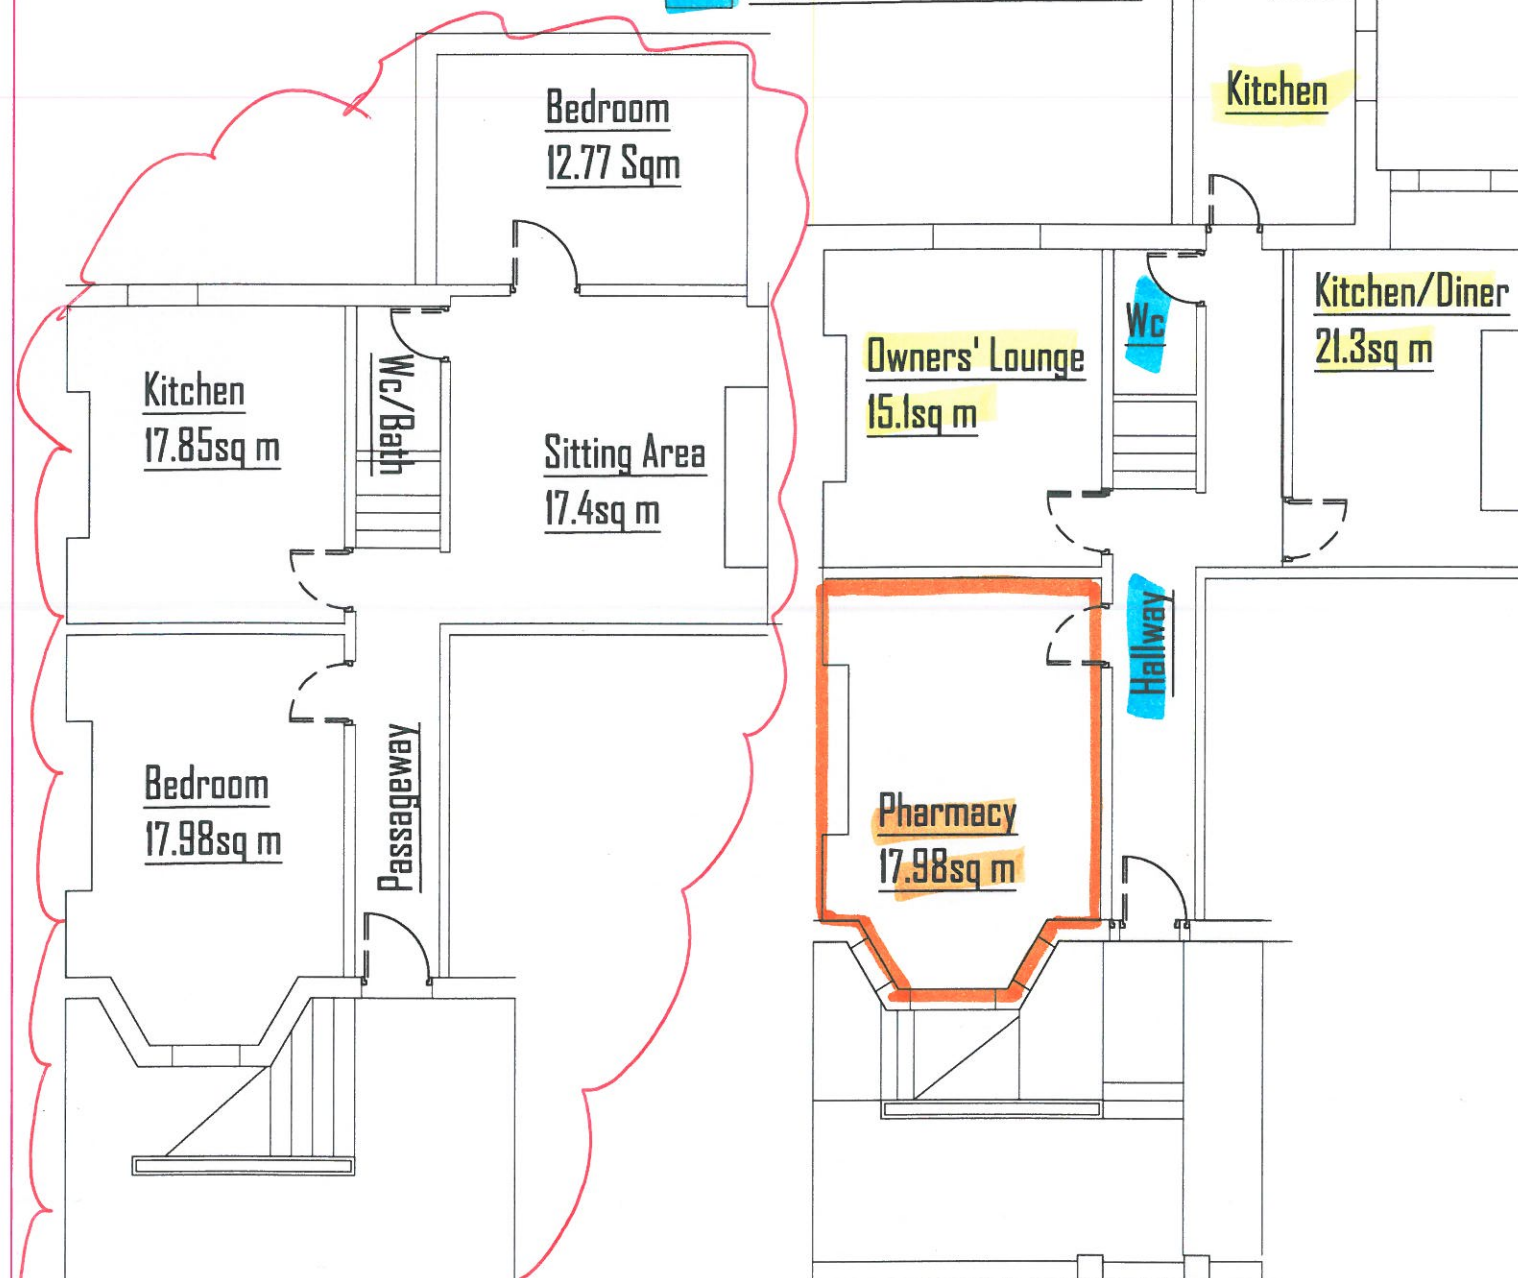


Ground floor Plan

Basement Plan

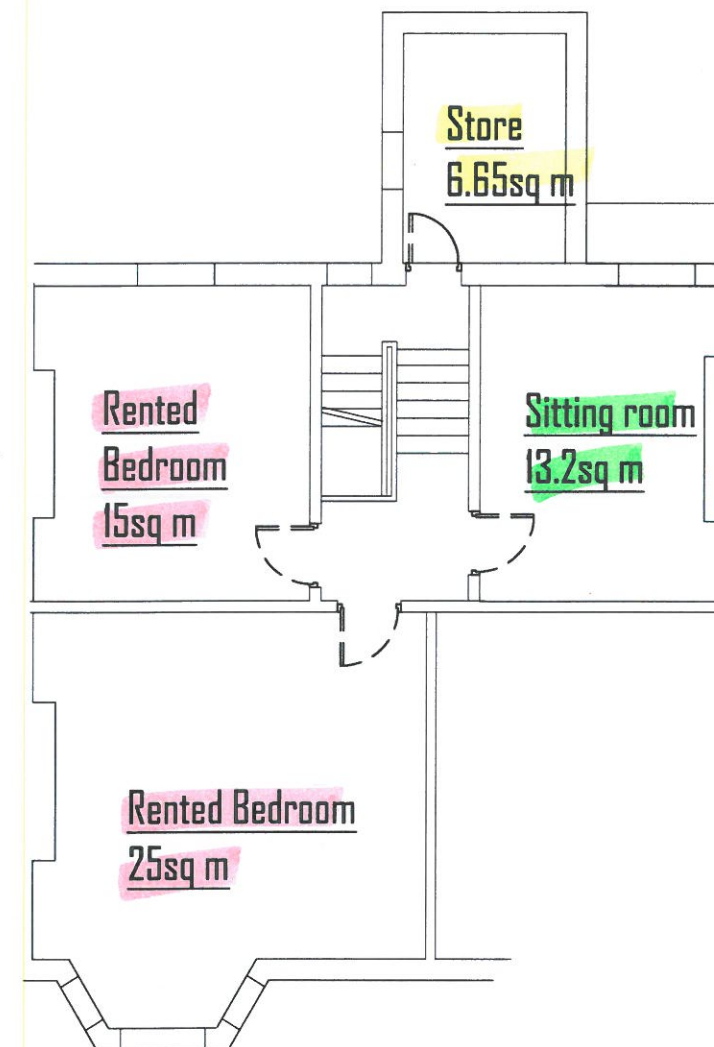

First floor Plan

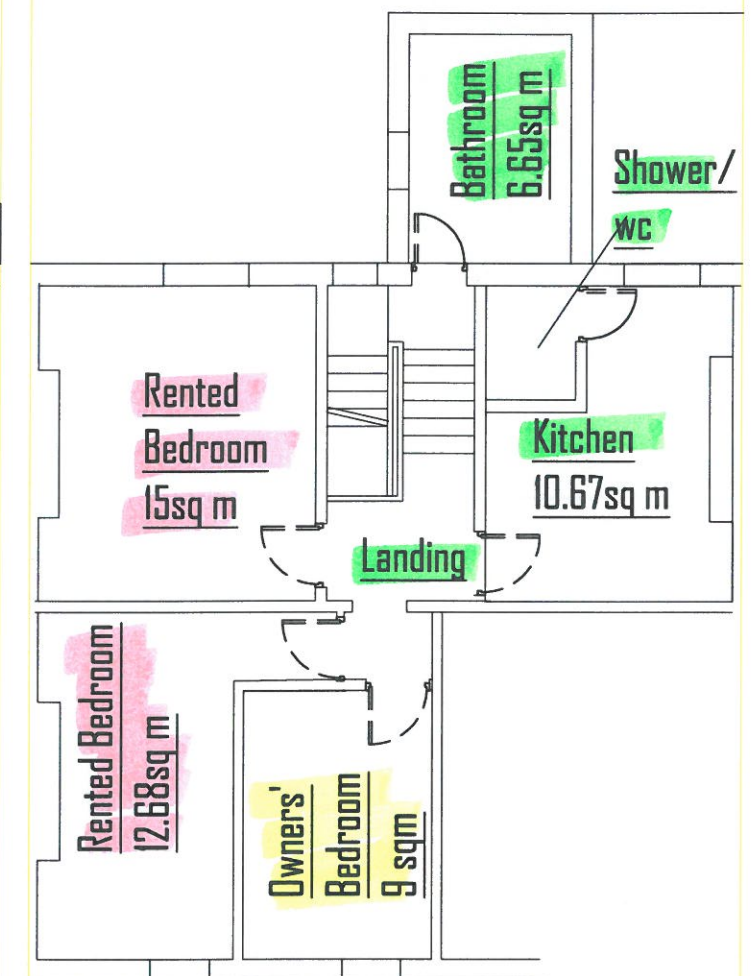

Second floor Plan

Rev	Re-Annotation	Date
Rev B	Re-Annotation	22/12/21
Rev A	Floor areas added	20/10/21
No.	Revision/Issue	Date

F SUMMERFIELD
 BSc (Tech) (Hons), CEng, FICE, MIBSE
 Chartered Consulting, Civil, Structural & Municipal Engineer,
 Party Wall Surveyor. (Part of Torplan Ltd.)
 216 Heston Moor Road, Stockport, SK4 4DU
 Tel: 0161-443 1881. Mobile: 07803-296827. Fax 0161-431 9786.
 Web Site: <http://www.torplan.co.uk/engineer>, e-mail: fs@torplan.co.uk

Project Name and Address
321 Dickinson Road
Longsight
Manchester
 Rear Extension/alterations to front
 Existing plans

Project	19.10.14	Sheet
Date	14.10.19	01
Scale	1:100 @ A3	Rev B