




ELEVATION : ENTRANCE - 1:50 @A3

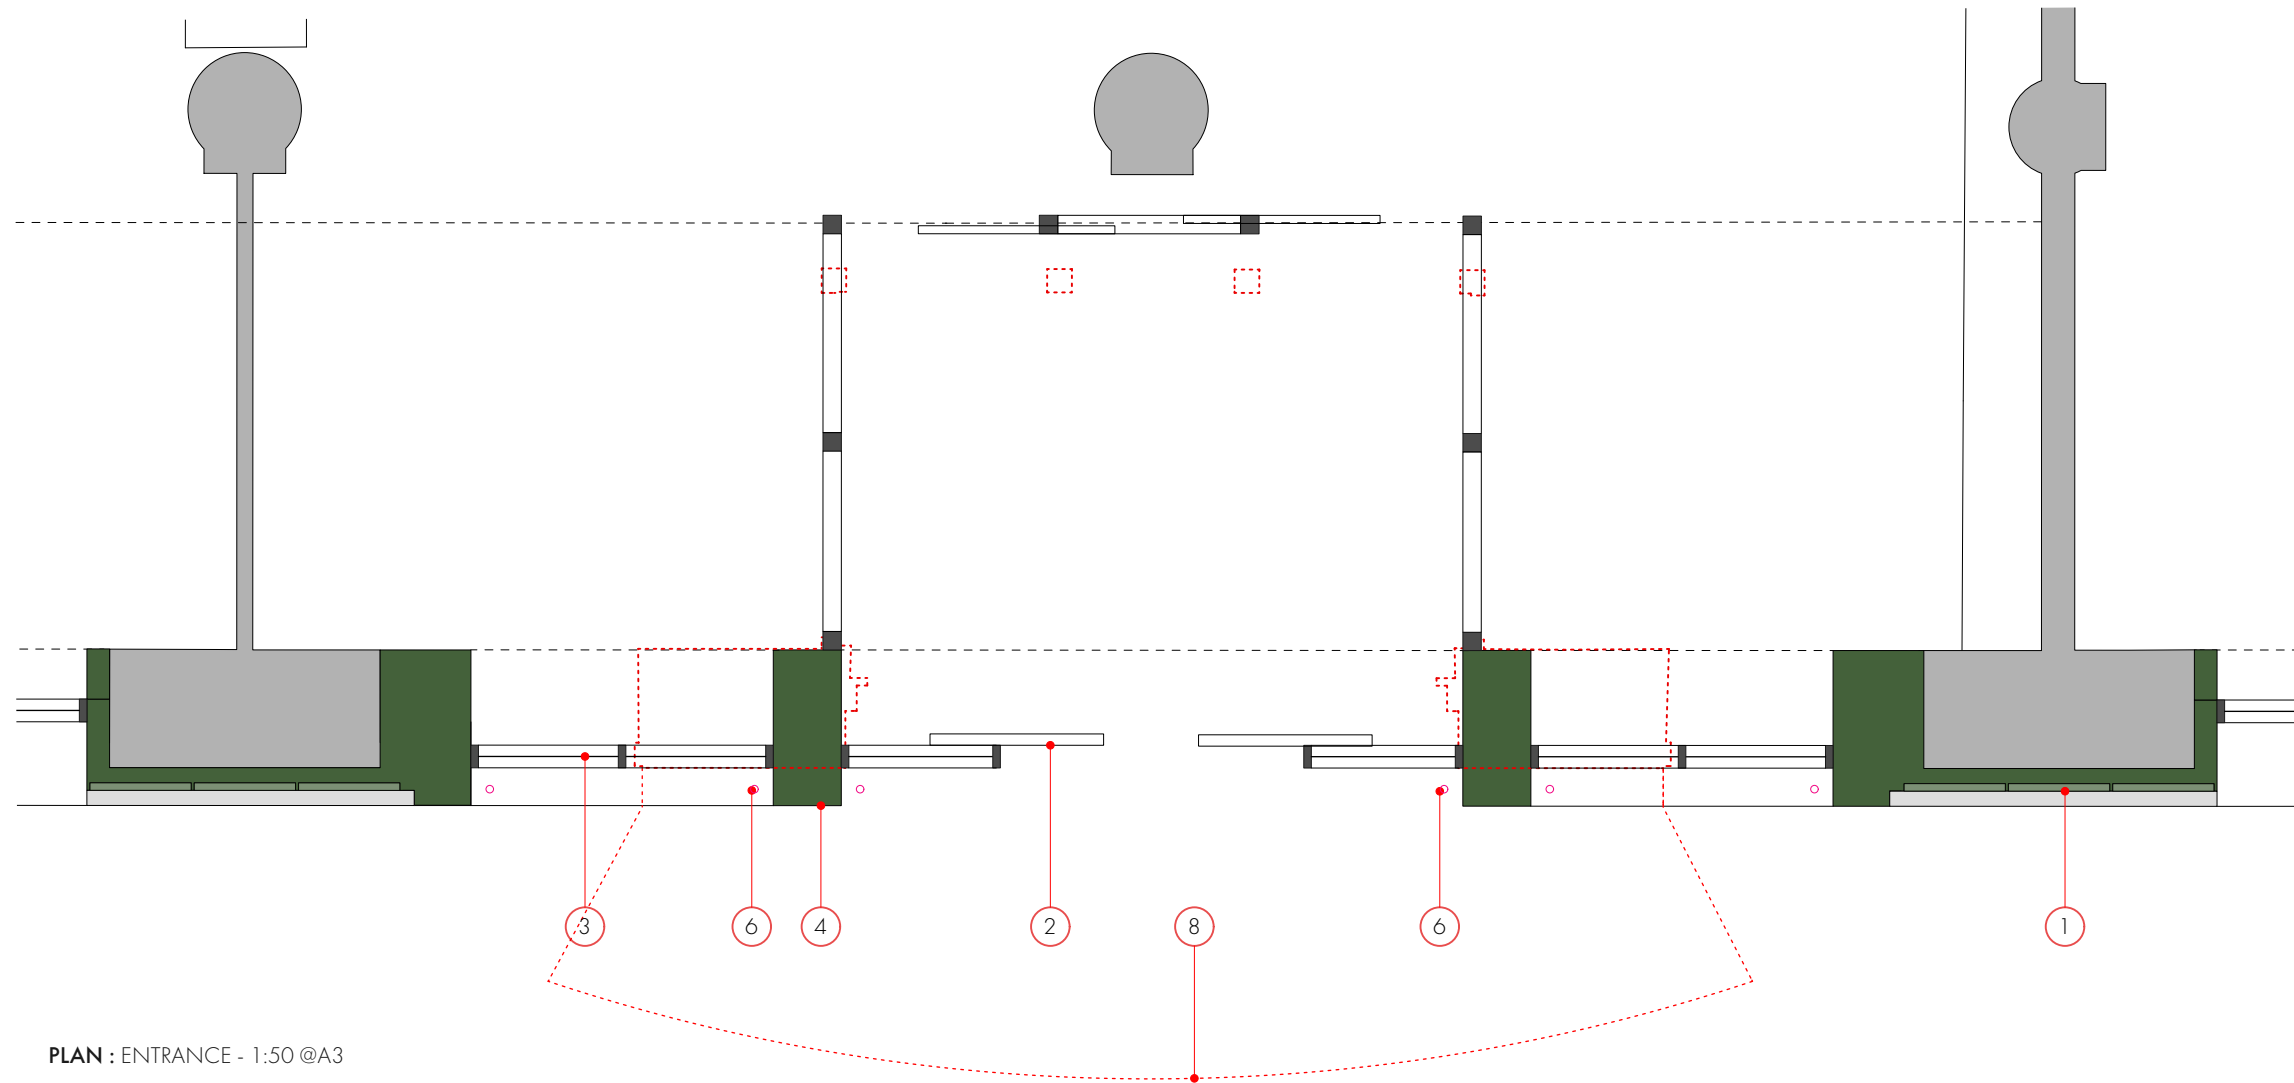


PLAN : ENTRANCE - 1:50 @A3

REVISION	DATE	DESCRIPTION
-	06/10/21	INITIAL ISSUE

KEY:

1. PROPOSED ALUMINIUM CLADDING. WITH HORIZONTAL+ VERTICAL GRID ELEMENTS (COLOUR: DARK GREEN)
2. PROPOSED ALUMINIUM DOOR TO OFFICE RECEPTION
3. PROPOSED PPC ALUMINIUM CURTAIN WALLING (COLOUR: DARK GREEN)
4. PROPOSED PRE-CAST STONE. (FINISH: TO MATCH EXISTING GRANITE OF NEIGHBOURING HANOVER HOUSE)
5. PROPOSED RECESSED LED LIGHT ABOVE SIGNAGE.
6. PROPOSED RECESSED GROUND LIGHT FITTING TO WASH INSIDE OF PRECAST COLUMNS
7. ENGRAVED OFFICE SIGNAGE INTO PRECAST STONE
8. EXISITING CANOPY TO BE REMOVED

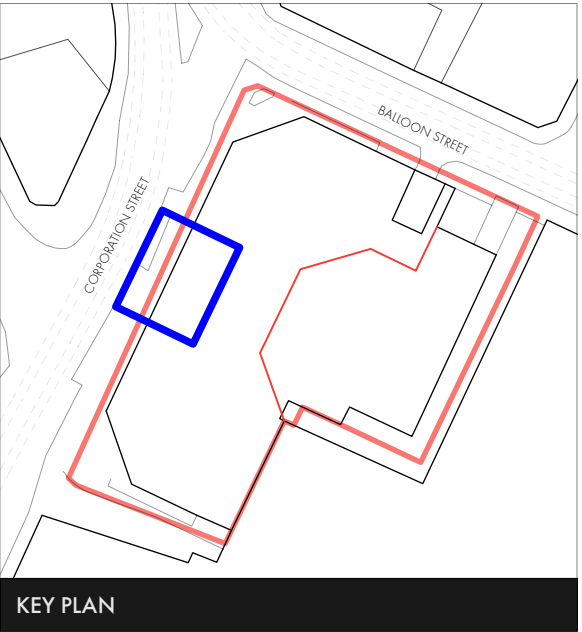

OMI Architects

31 Blackfriars Road, Salford, Manchester, M3 7AQ
+44(0)161 832 3242 / info@omiarchitects.com / www.omiarchitects.com

PROJECT	1427 Balloon Street					
DRAWING	Proposed Entrance					
DATE	26/08/21	DRAWN BY	TB	SCALE	1:50	@A3
JOB NO.	1427	DWG.NO.	L1615			