




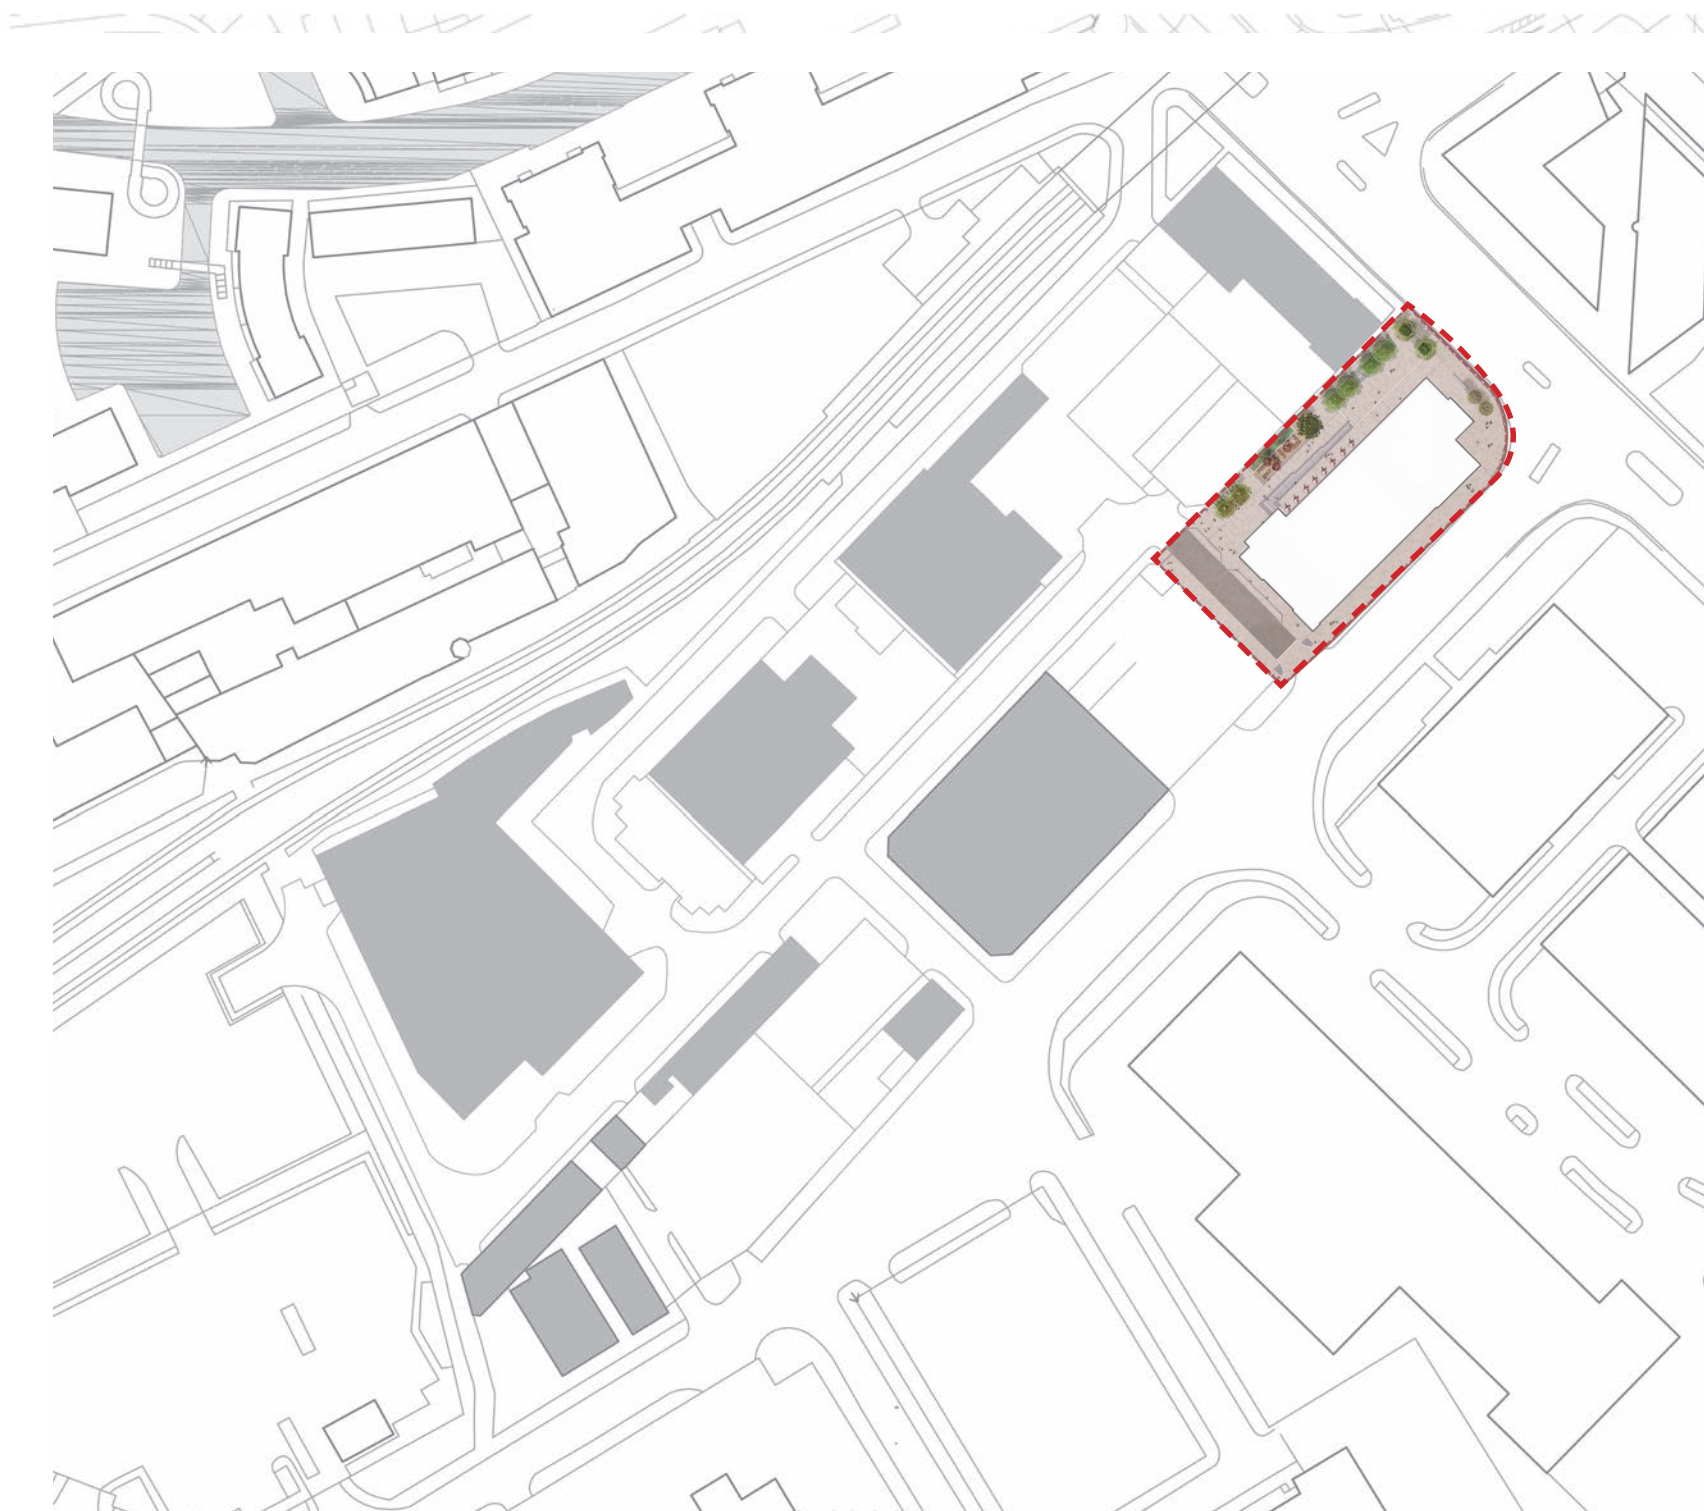


**01. PLOT F**  
Partial delivery of the public square  
Delivery of improvements to Adair Street and Great Ancoats Street footpaths  
Delivery of improvements to footpath on Norton Street and Adair Street

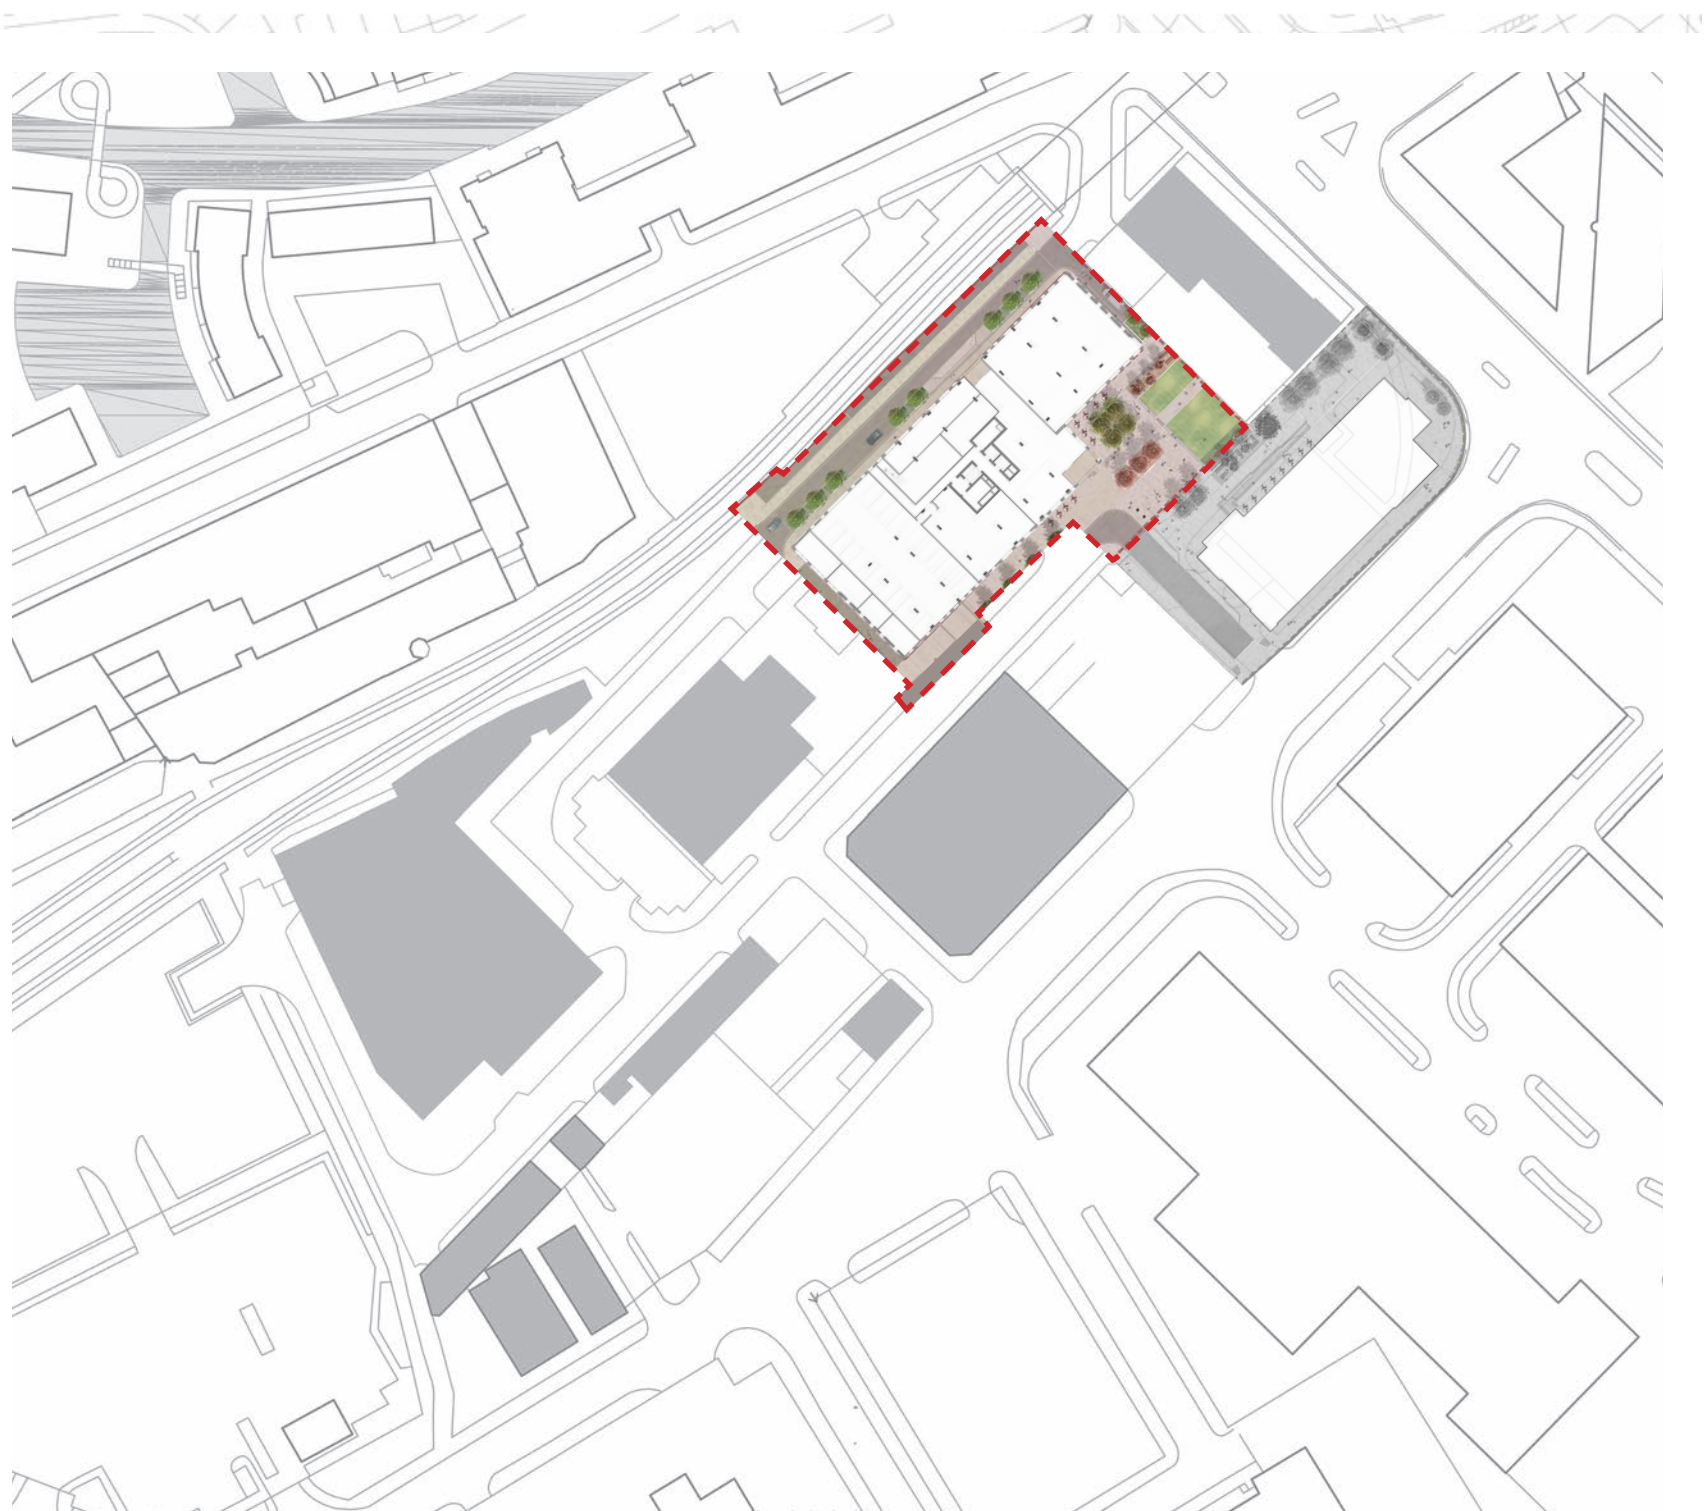


**02. PLOT D**  
Delivery of remaining area of public square  
Delivery of junction improvements to Heyrod Street and Norton Street  
Delivery of rain gardens and footpath resurfacing along Longacre Street  
Partial delivery of footpath along Heyrod Street

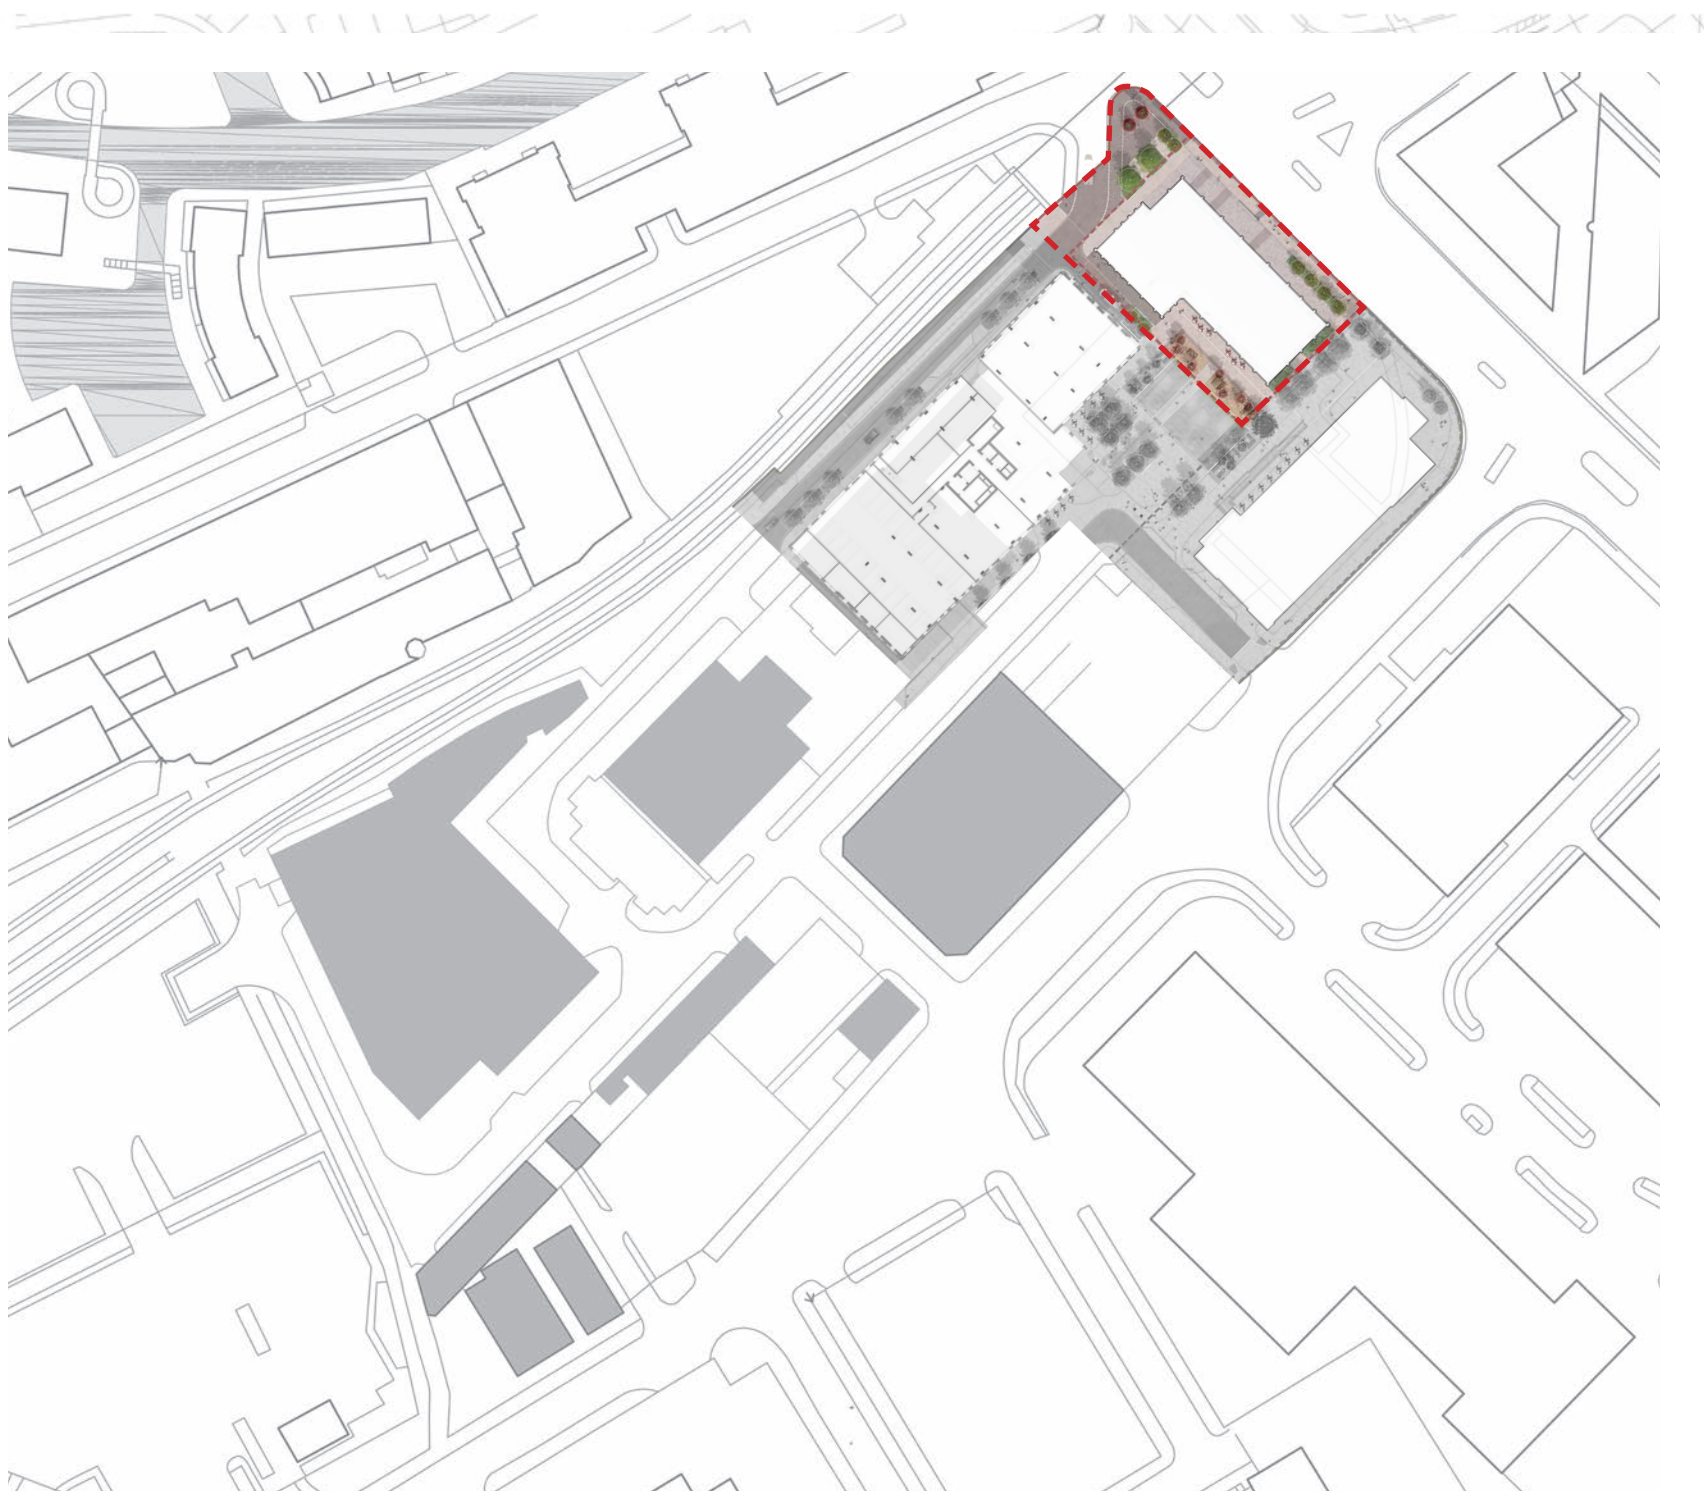


**03. PLOT E**  
Partial delivery of the public square  
Delivery of junction improvements to Great Ancoats Street

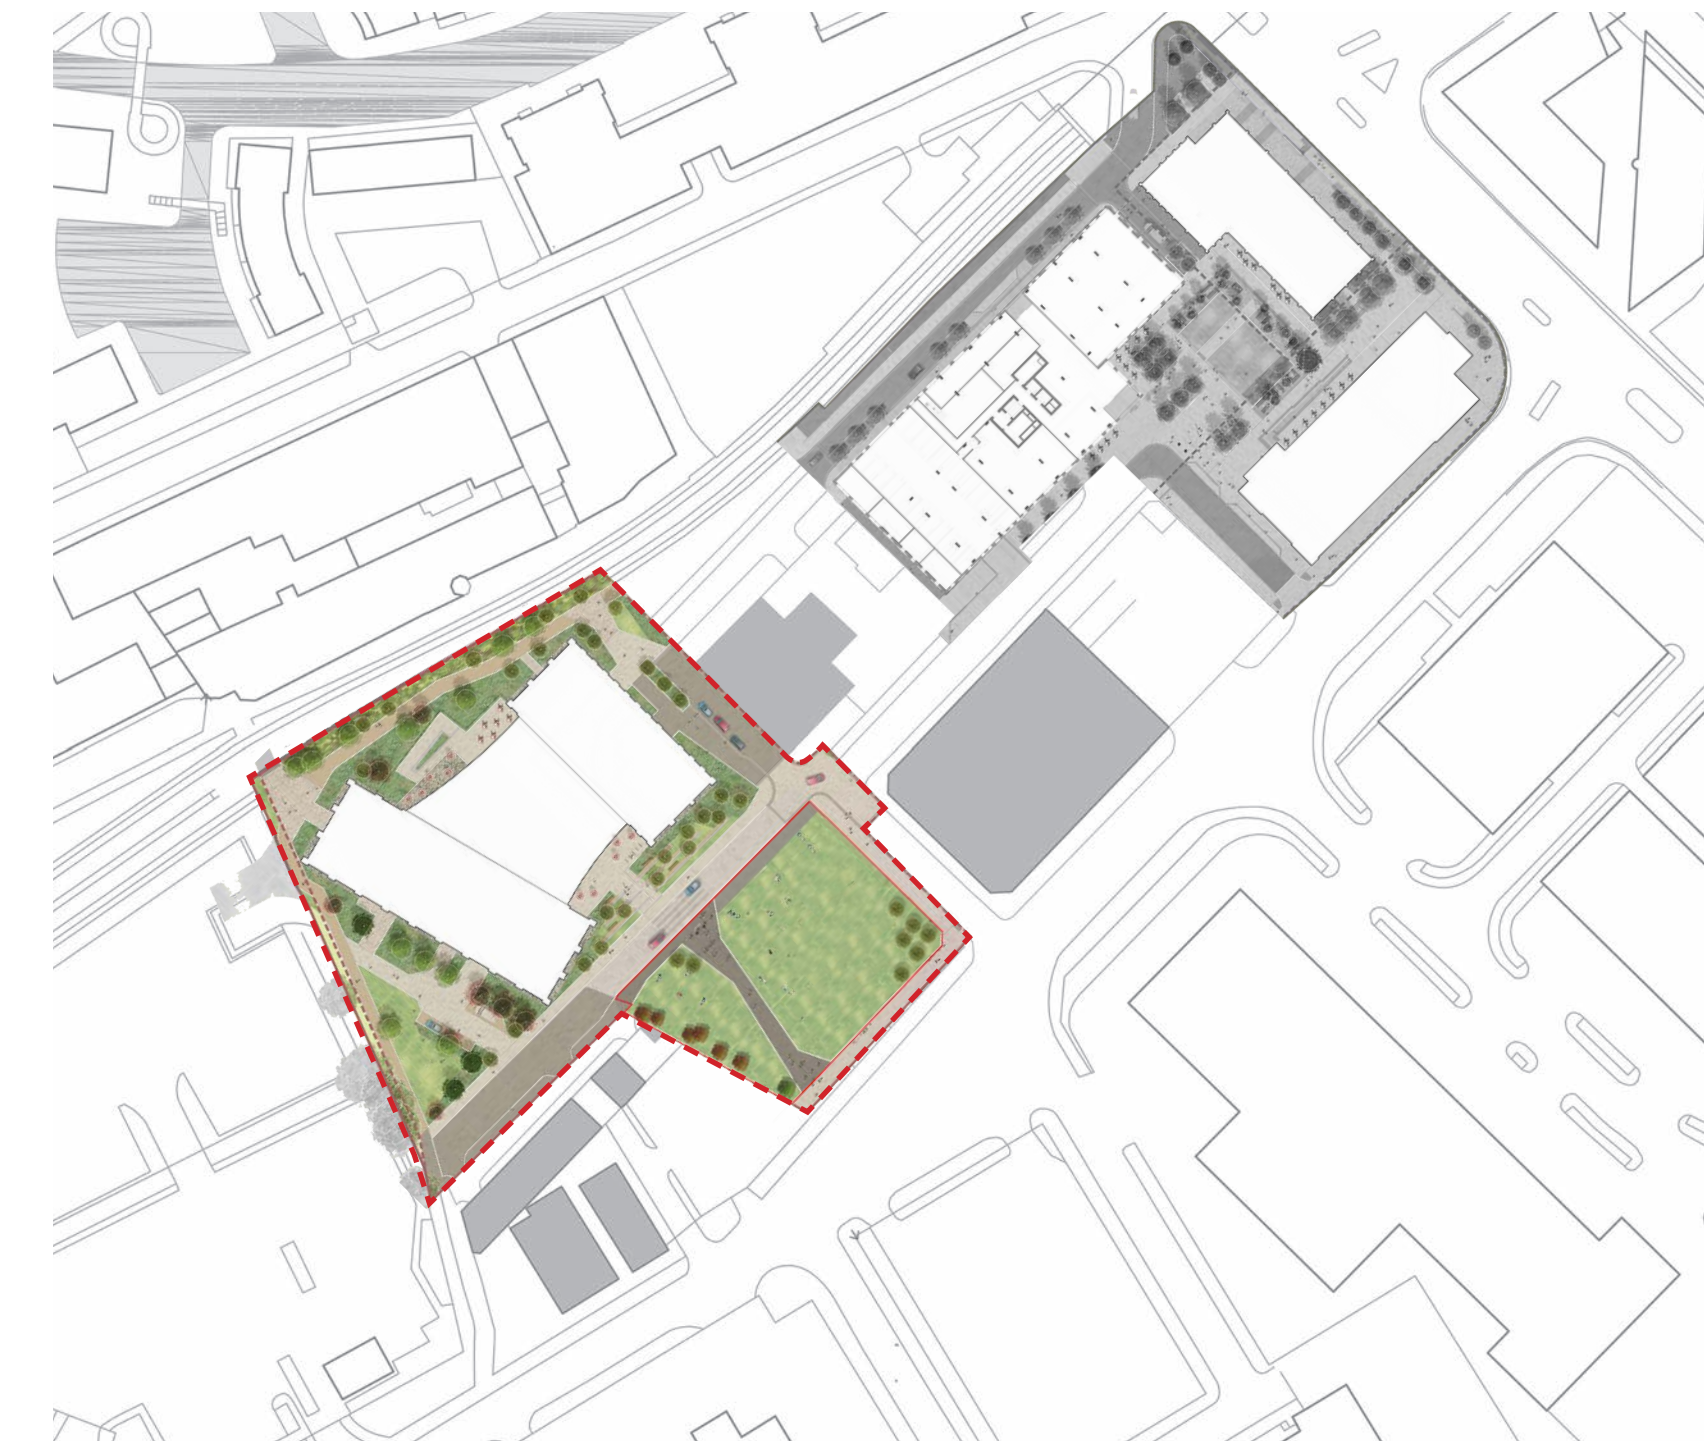

**04. PLOT A**  
Delivery of public park in its temporary state  
Delivery of junction improvements to Heyrod Street and Betley Street

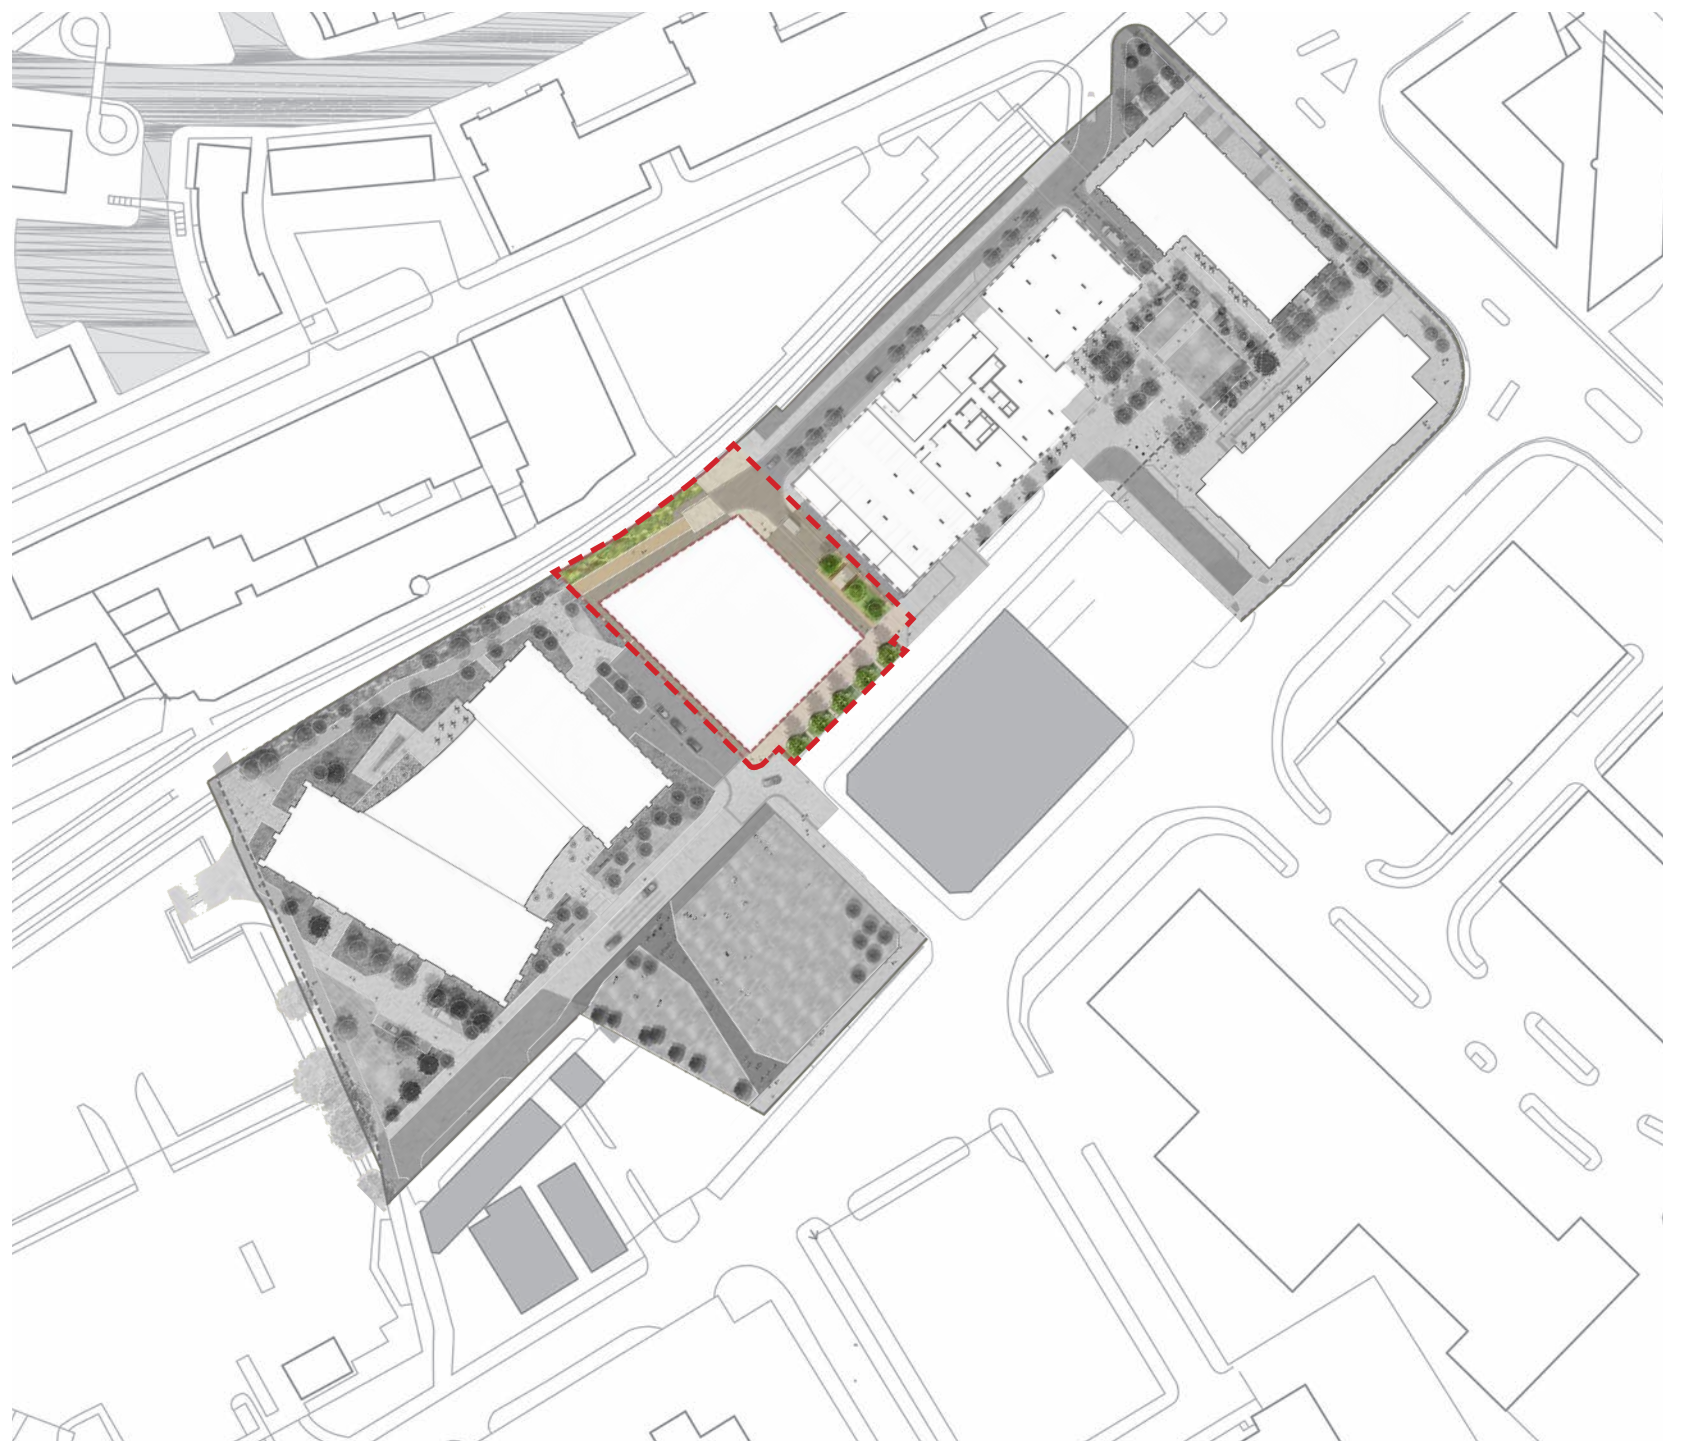

**05. PLOT B**  
Partial delivery of footpath along Heyrod Street  
Delivery of public realm between plots B and D

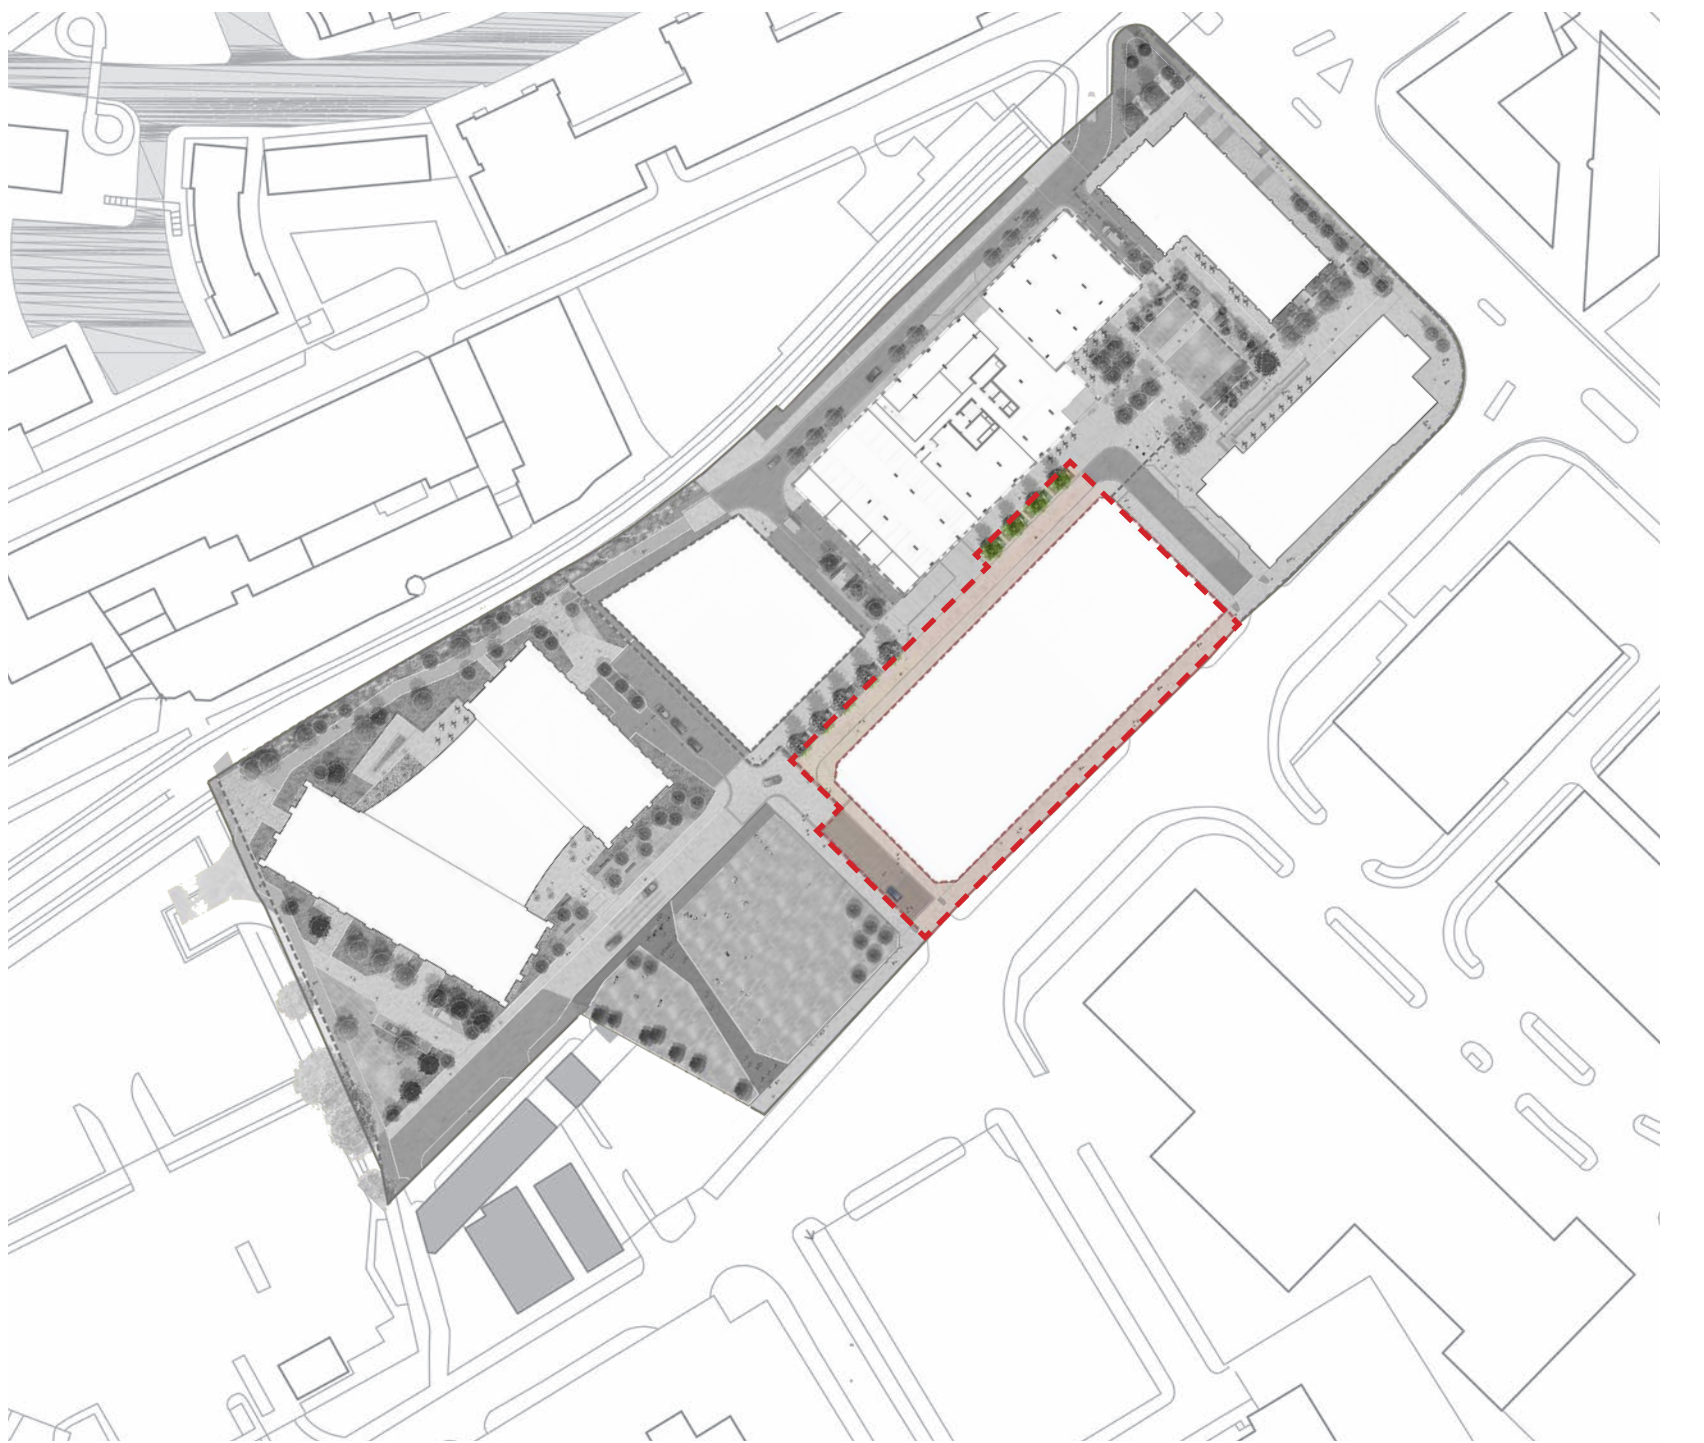

**06. PLOT C**  
Delivery of the improvements to Heyrod Street  
Delivery of the improvements to Adair Street and Betley Street footpaths  
Delivery of improvements to footpath on Norton Street and Adair Street

**Notes**  
All dimensions in mm, unless otherwise stated.  
All information outside red line boundary shown for contextual purpose only  
  
This drawing is to be read in conjunction with -  
RFM-XX-00-DR-L-0009 and RFM-XX-00-DR-L-0014

|             |                                |                         |                  |
|-------------|--------------------------------|-------------------------|------------------|
| 26.11.21 SW | PHASING TIMING UPDATED         | PLO5                    | DL               |
| 06.08.19 OB | PLANNING - MASKS REMOVED       | PLO4                    | DL               |
| 02.08.19 OB | PLANNING - COORDINATION UPDATE | PLO3                    | DL               |
| 05.10.18 EB | PLANNING UPDATE                | PLO2                    | DL               |
| 04.10.18 EB | PLANNING                       | PLO1                    | DL               |
| Date        | Drawn                          | Description of revision | Revision Checked |



Beehive Mill, Jersey Street  
Manchester, M4 6JG  
T: +44 (0)161 397 4953  
E: info@re-formlandscape.com  
W: re-formlandscape.com

**Project**  
PORTUGAL STREET SRF  
RF17-475  
  
**Document title**  
ILLUSTRATIVE DELIVERY SEQUENCE

**Client**  
PORTUGAL STREET LTD ON BEHALF OF  
ALL SRF LAND OWNERS

|               |            |              |
|---------------|------------|--------------|
| Drawing scale | Drawn by   | Drawn date   |
| 1:1250        | EB         | 21.07.2018   |
| Paper size    | Checked by | Checked date |
| A1            | DL         | 21.07.2018   |

|                       |               |                 |
|-----------------------|---------------|-----------------|
| <b>Drawing number</b> | <b>Status</b> | <b>Revision</b> |
| RFM-XX-00-DR-L-0014   | S1            | PLO5            |