




THE BUILDER MUST CHECK THE SITE AND THE APPROVED DRAWINGS BEFORE COMMENCING THE WORKS AND MUST TAKE ANY WORKING MEASUREMENTS AS NECESSARY. ANY DISCREPANCY IN THE DRAWING MUST BE REPORTED TO THE CLIENT .

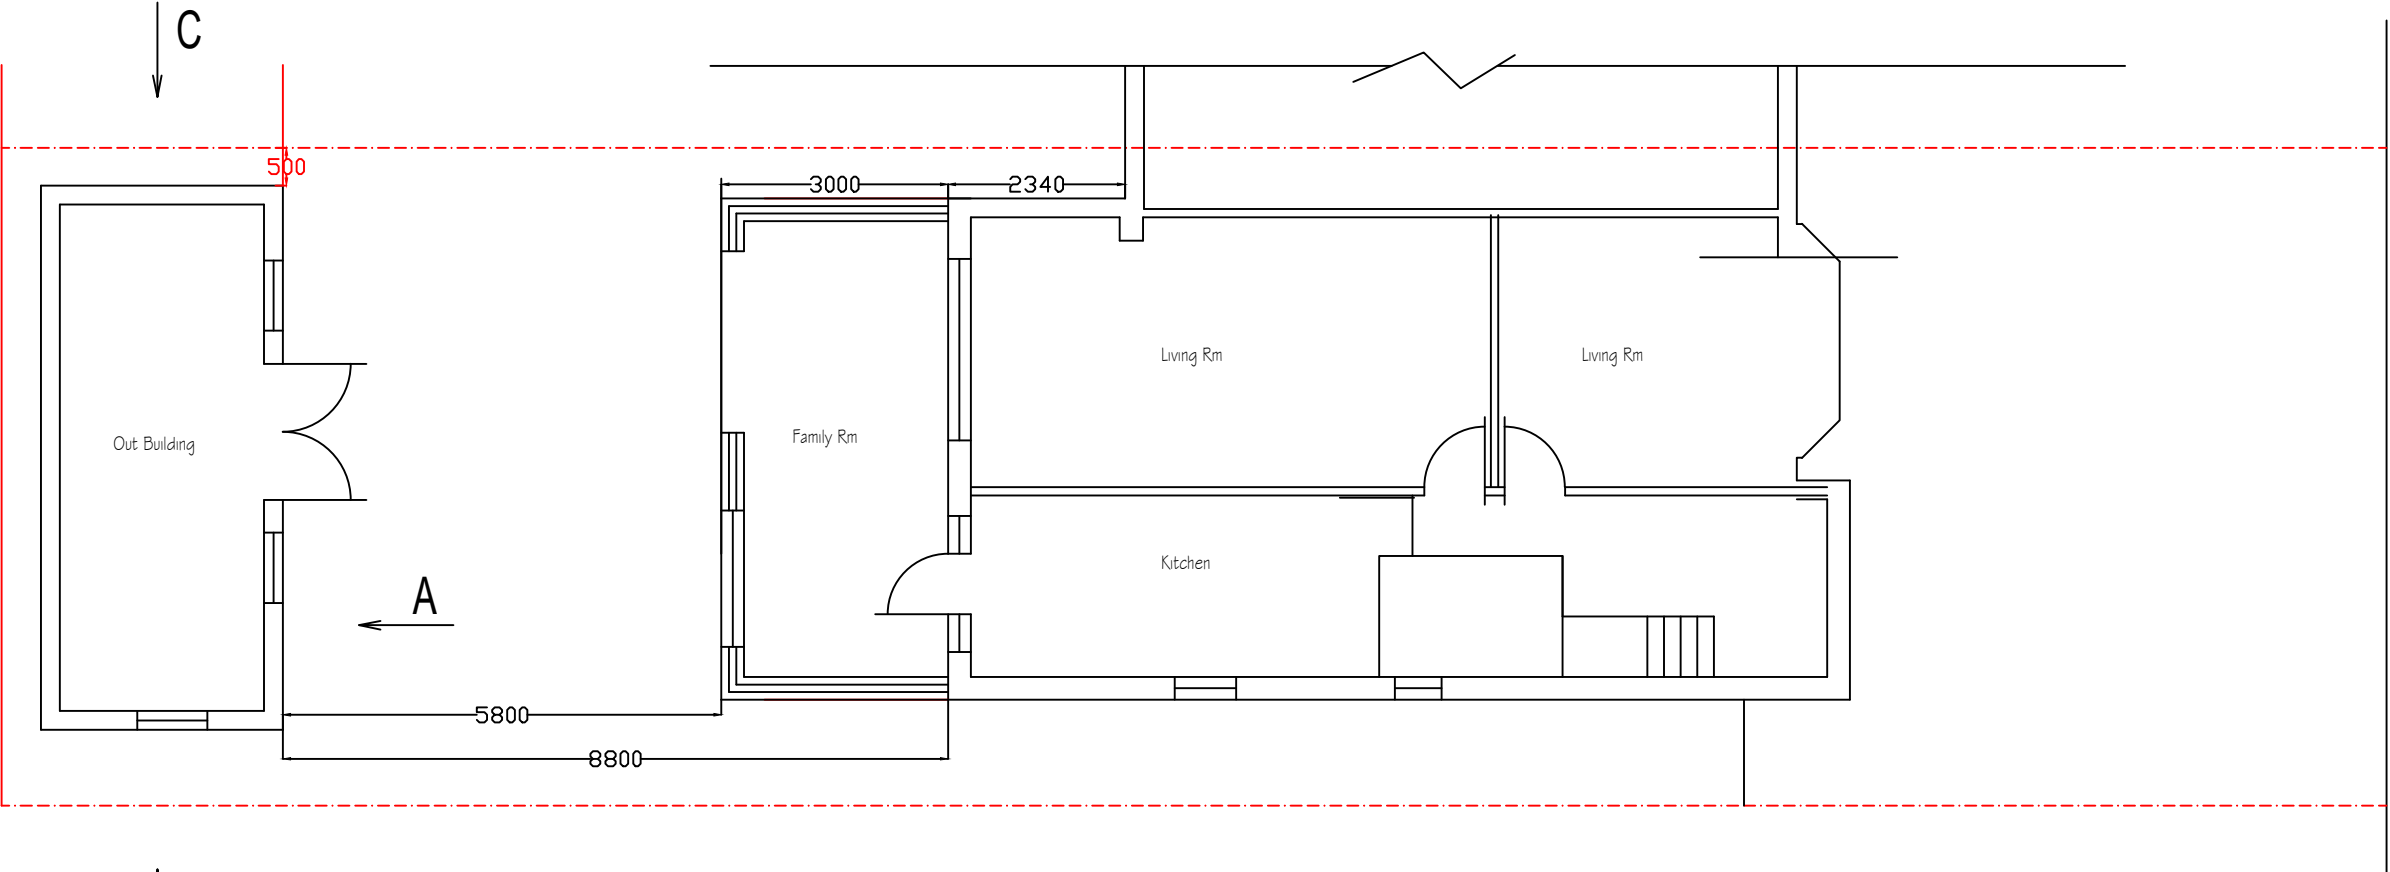


Block Plan

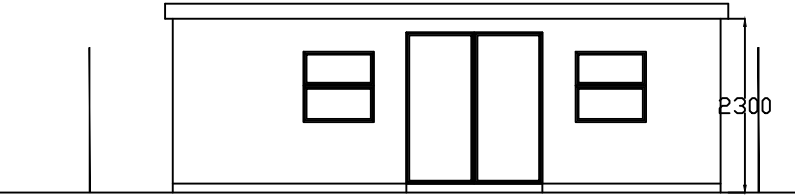

Elevation A

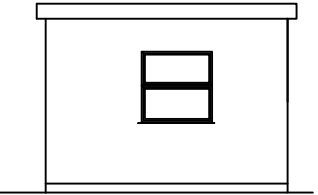

Elevation B

 

Elevation C

Date	Rev	Description	
30.6.21	A.	Planning	
B	08.09.21	Planning	
H S H Engineering Design Services 428 Cheetham Hill Road Cheetham Manchester M8 9LE, UK 0161 7956385, 07940197 333			
project title	Proposed part single / double storey extension at the rear of the to create additional living space.		
client	Mr Sunmeet Singh		
dwg. title	Proposed Plan & Elevations		
dwg. no.	sheet no.	scale.	job no.
07A		1:100 @ A3	
9 Wilton Road Crumpsall M8 4NG			
drawn by.	checked by.	approved by.	date
TZ		-	Sept 2019