


REV	DESCRIPTION	DATE	DRAWN
*	--	00-00-00	--




SNELL ST FRONT STREETSCENE

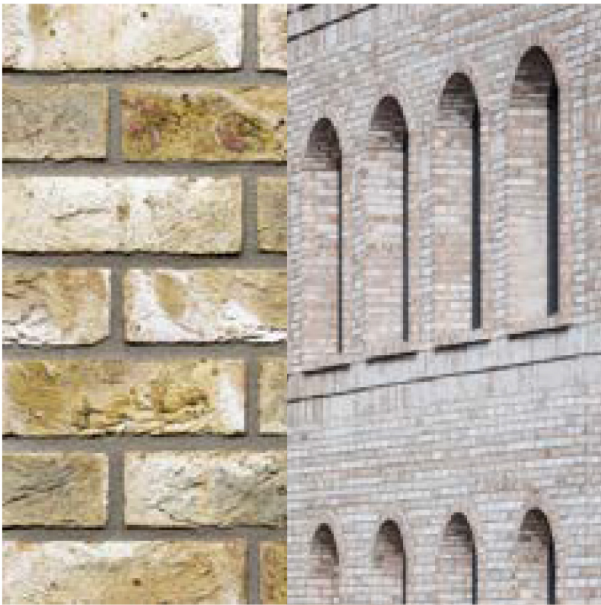

WIENERBERGER CON MOSSO BRICK; LIGHT NATURAL MORTAR



SLIM FRAME ALUMINIUM WINDOWS; ALL WINDOWS TO HAVE BRICK SUROUNDS

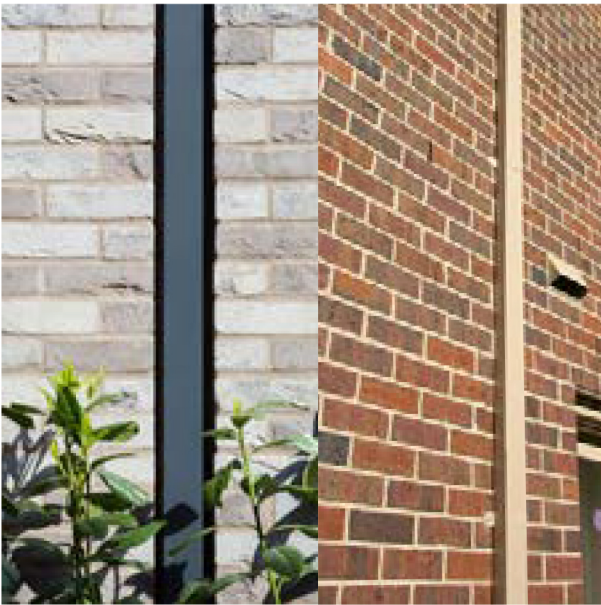

SQUARE ALUMINIUM RAIN WATER PIPES; RECESSED AT THE FRONT, FIXED AT THE REAR



RAL 1035 POWDER COATED ALUMINIUM FOR ALL EXTERNAL FIXTURES (WINDOW FRAMES, RWP, CAPPINGS, RAILINGS, ENTRANCE & BALCONY SOFFITS, FRONT DOOR AND CLADDING)

CHESHIRE	SURREY	SHEFFIELD	LIVERPOOL	MANCHESTER
Market Court 20-24 Church St Altrincham WA14 4DW 0161 929 7622	100 High St Esher Surrey KT10 9QJ 01372 203 335	Electric Works 3 Concourse Way Sheffield S1 2BJ 0114 250 7983	AvenueHQ 17 Mann Island Liverpool L3 1BP 0151 662 0122	All Work & Social XYZ Building 2 Hardman Boulevard M3 3AQ 0161 929 7622

SNELL STREET
BROOKFINCH

PROPOSED MATERIALS
DWG: 20096 (PL) 430 *
DATE: 07.10.21
SCALE: NTS @ A3 DRAWN: SI