

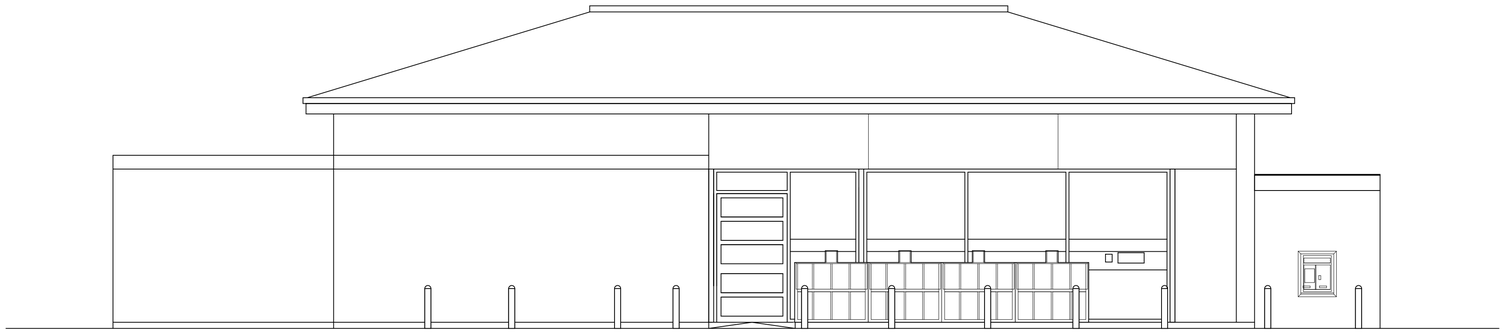



EXISTING SALES BUILDING ELEVATION-A
SCALE: 1:50

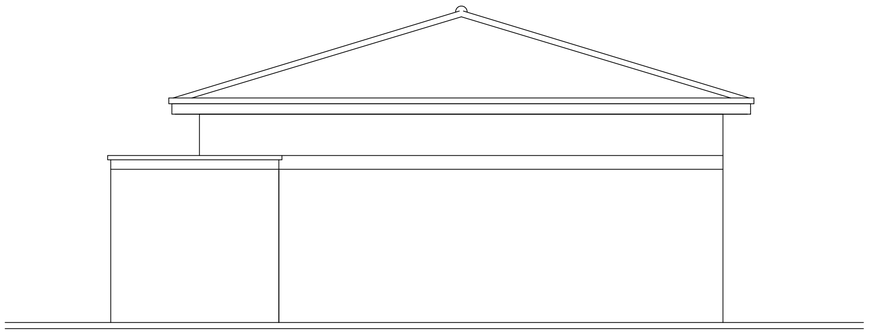


EXISTING SALES BUILDING ELEVATION-B
SCALE: 1:50

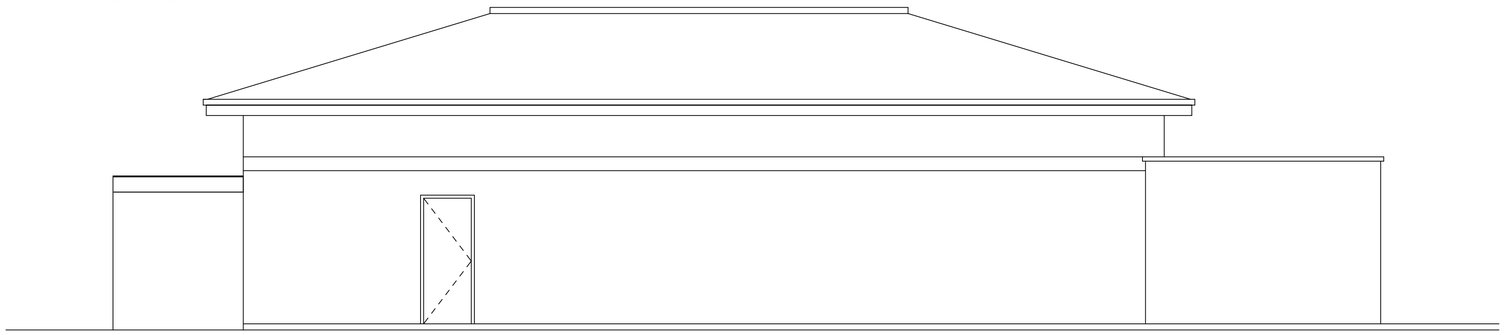

EXISTING SALES BUILDING ELEVATION-C
SCALE: 1:50

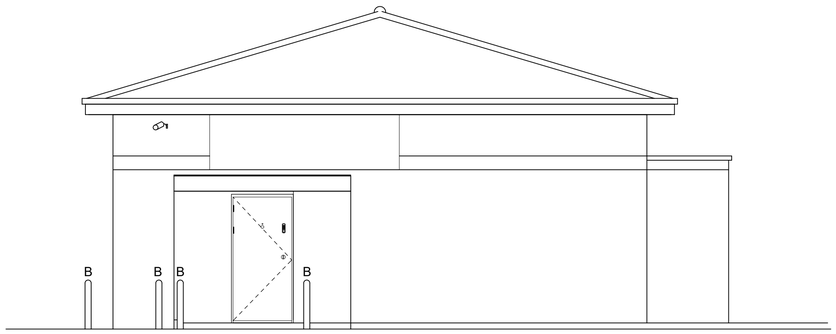

EXISTING SALES BUILDING ELEVATION-D
SCALE: 1:50

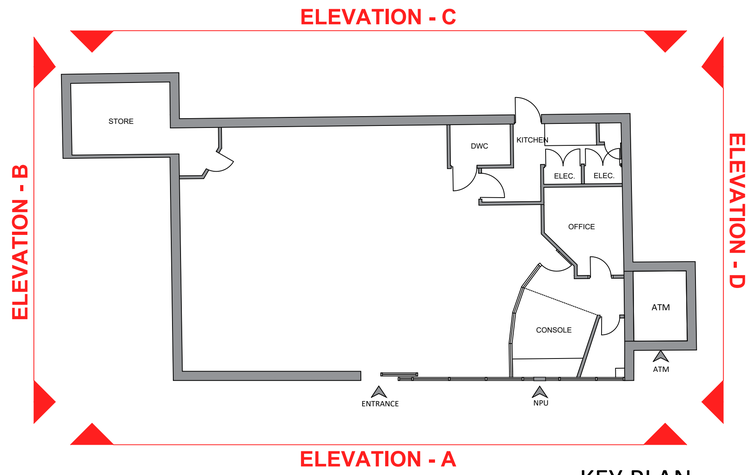

KEY PLAN
SCALE NTS

DRAWING NOTES

COPYRIGHT ©
This drawing and the details herein are the copyright of MBH Design Studio Ltd. and must not be reproduced, altered or passed to any third party without prior written consent.

This drawing has been produced for the project listed below, is submitted in support of this application application to the Local Planning Authority and is not intended for use by any other person or for any other purpose.

Every effort has been made to ensure the accuracy of these drawings, however MBH Design Studio Ltd. accept no responsibility for any discrepancies arising from the reuse of survey information and preliminary drawings commissioned by the Applicant from others.

GENERAL NOTES

1. This drawing has been prepared for the sole purpose of obtaining planning permission.
2. This drawing is to be read in conjunction with drawings numbered:

13859-LP	Location Plan
13859-BP	Block Plan
13859-P01	Existing Site Layout
13859-P02	Existing Site Elevations
13859-P03	Proposed Site Layout
13859-P04	Proposed Site Elevations
13859-P05	Existing And Proposed Sales Building Plan
13859-P06	Existing Sales Building Elevations
13859-P07	Proposed Sales Building Elevations

3. Any advertisements are indicative and are subject to a separate advertisement application
4. Any neighboring buildings shown on the elevations are diagrammatic and have been extrapolated from site photographs. They have not been measured.

SCHEDULE OF EXISTING FINISHES

BUILDING EXTERNAL WALLS

Masonry brick.

BUILDING ROOF

Pitch Roof.

SHOPFRONT

White aluminum Framed Glazed Windows glazing & framed glazing with automatic doors.

CANOPY

Traditional steel framed canopy over forecourt with oil company signage fascias.

SURFACING

Mixture of concrete and Asphalt, with various drainage channels / gullies.

SCALE BAR 1:50 @A1

0 1 2 3 4 5

METRES

REV	DATE	DESCRIPTION	DRAWN/CHECKED
REVISION NOTES			

PLANNING

mbh
MBH Design Studio Ltd.
Rosemount House, Rosemount Avenue, West Byfleet, Surrey, KT14 6LB
www.mbhltd.com t: 01932 352 727 f: 01932 351 545

CLIENT

mfg motor fuel group

PROJECT
FS664 ARDWICK SERVICE STATION
CHANCELLOR LANE
MANCHESTER
M12 6JZ

DRAWING TITLE
EXISTING SALES BUILDING ELEVATIONS

DRAWN BY	DATE	SCALE	PAPER SIZE
JP	25/08/2021	1:50	A1
CHECKED BY	DRAWING NUMBER		REV.
ES	13859-P06		