




① Elevation 1
1:25

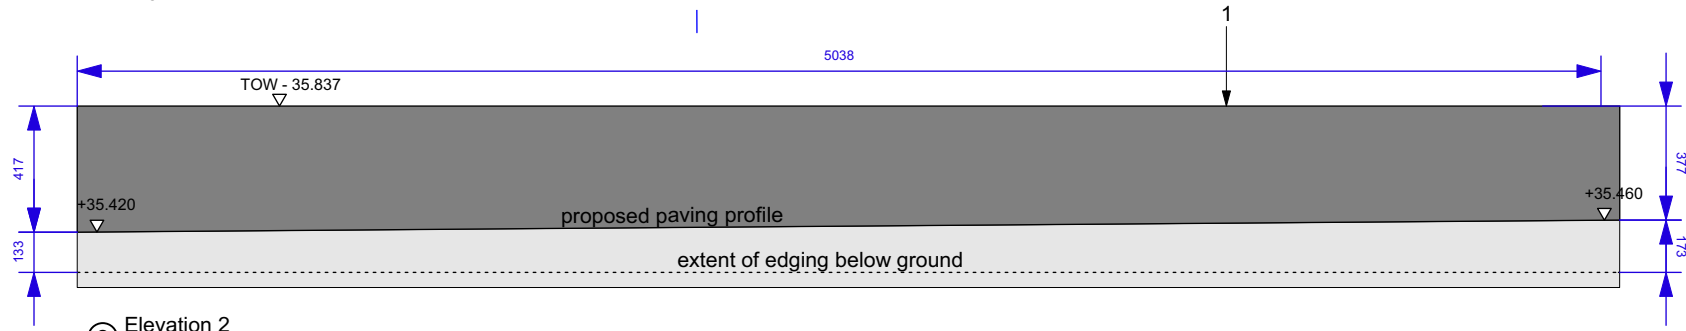

② Elevation 2
1:25

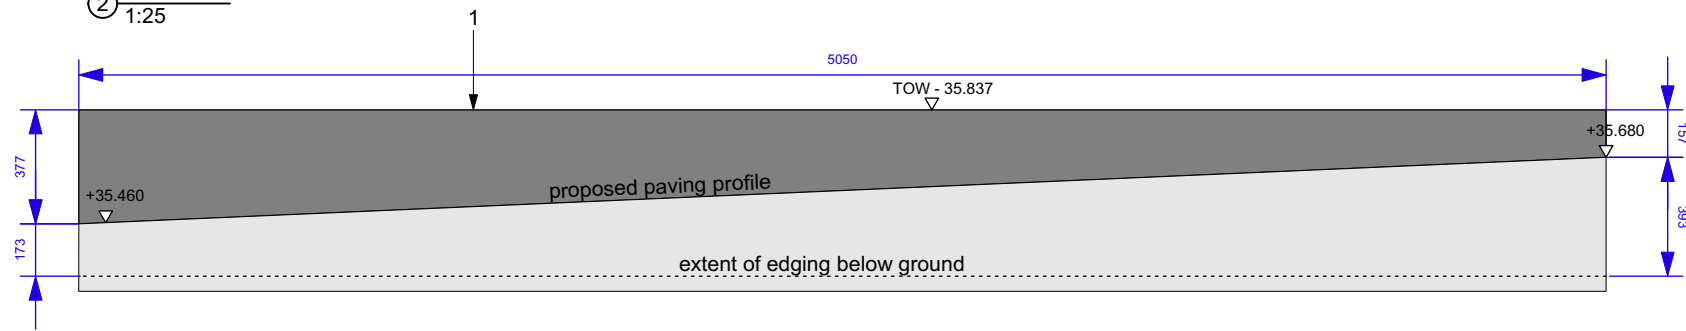


③ Elevation 3
1:25

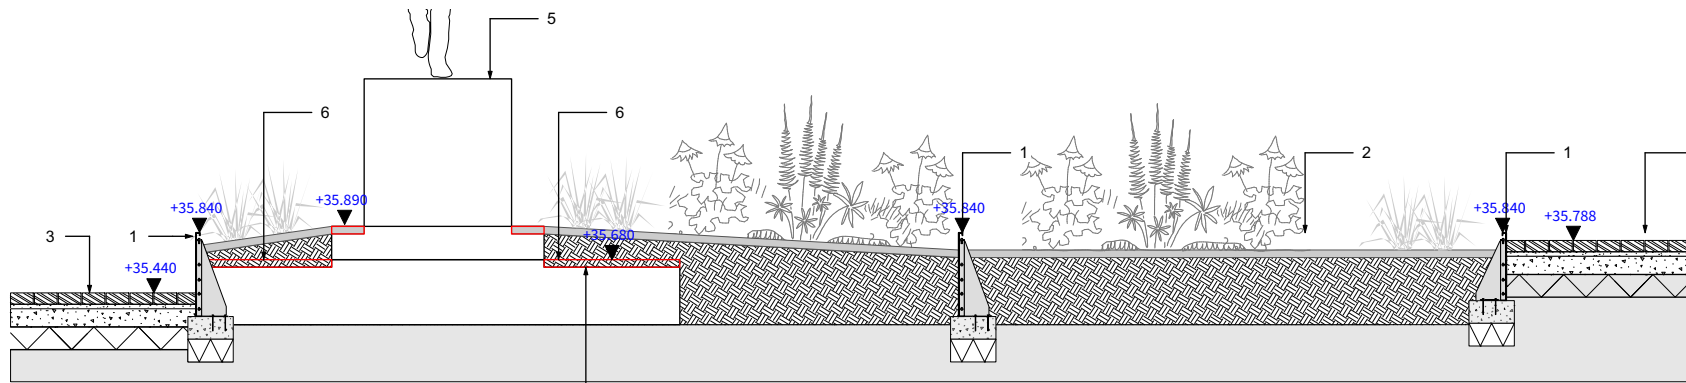


④ Elevation 3
1:25

Red area indicates removal of granite paving to top of concrete foundation to create additional planting depths.

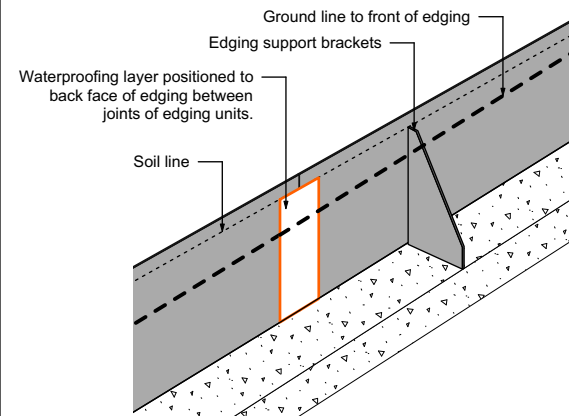


⑤ Axonometric - back face of edging
1:25

Waterproofing layer positioned to back face of edging between joints of edging units to prevent seepage of soil & water from planting. To be fixed with sealant - sample to be approved by Landscape Architect.

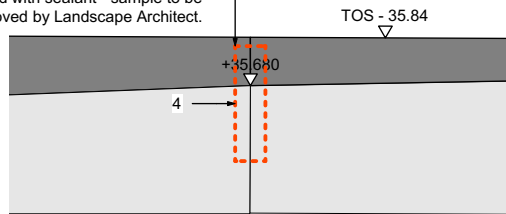

⑥ Detailed Elevation 4: Front face of edging - joint between edging units
1:25

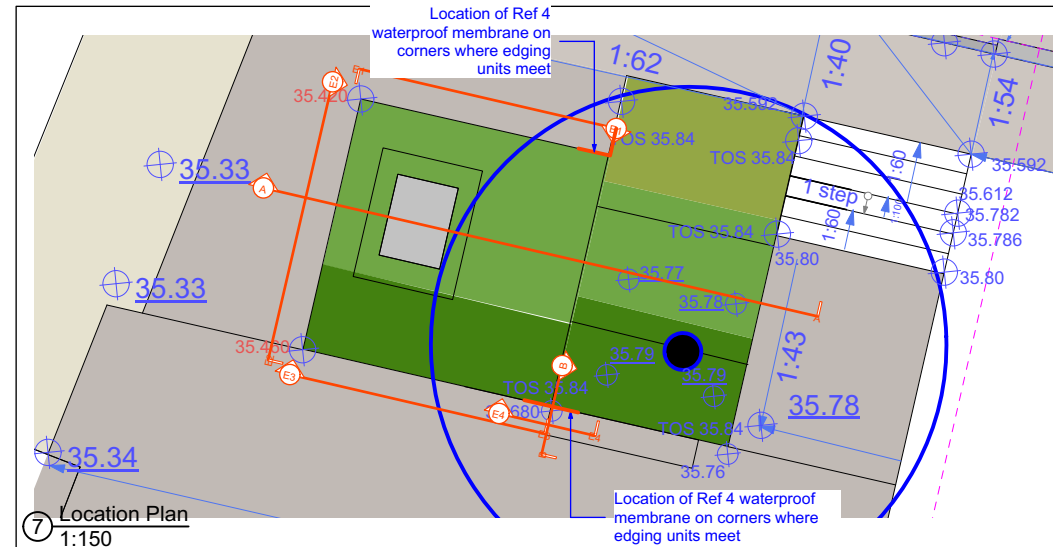

⑦ Location Plan
1:150

DESIGN INTENT ONLY


Foundations to engineers specification.
subject to approval of manufacturers drawings, all measurements to be checked on site prior to ordering and fabrication.

To be read in conjunction with drawing LSQ-PLA-XX-XX-DR-L-5011 (Steel Edging sheet 1 of 3)



NOTES:

1. Do not scale from this drawing.
2. Always work to noted dimensions.
3. All dimensions are in millimetres unless otherwise stated.
4. All setting out, levels and dimensions to be agreed on site.
5. The dimensions of all materials must be checked on site before being laid out.
6. This drawing must be read with the relevant specification clauses and detail drawings.
7. Order of construction and setting out to be agreed on site.

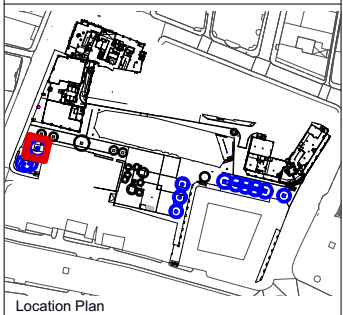

KEY

1. Steel Edging to Lincoln Square Planters
Material: Corten Steel
Dimensions: 3mmW x varied length x 450mmH. Upstand to adjacent hard standing.
2. Planting - Refer to Softworks Schedule
3. Proposed Natural Stone Paving Setts - Type P1b
Material: Granite
Refer to drawing LSQ-PLA-XX-XX-DR-L-5000 and Q25/143A
4. Waterproofing layer & protective course waterproofing system & protection board to waterproof to prevent water & soil seepage through joints in edging units. Supplied by ABC. Applied as specified by engineer & supplier.
5. Existing statue retained - on sandstone plinth
6. Existing granite steps/surrounds to statue - concrete foundation element to existing granite steps/plinths to be retained. Granite paving to top of steps to be removed to create additional depth for planting.

D4-C01	06-12-21	Issued for Construction	SR	AM
S3-P01	30-07-21	Review & Comment	SR	AM

Revision	Date	Description	Drawn	Apprvd.
----------	------	-------------	-------	---------

Planit I.E. Limited		E: info@planit-ie.com W: planit-ie.com	
MANCHESTER		2 Back Grafton St., Altrincham, WA14 1DY T: 0161 928 9281	
LONDON		Unit 6 Waterside, 44-48 Wharf Road, London, N1 7UX T: 0207 253 5678	
LIVERPOOL		Tempest 5.3, 12 Tithebarn Street, Liverpool, L2 2DT T: 0151 363 1230	

Client Commercial Developments Projects Ltd.

Project Lincoln Square

Drg Title Centurion House Steel Edging
Sheet 2 of 3

Created on 23-07-21 Created by SR Approved by AM

Scale 1:25, 1:100 Size A3 Workstage Stage 5

Drg No. LSQ-PLA-XX-XX-DR-L-5022 Suitability D4 Revision C01