


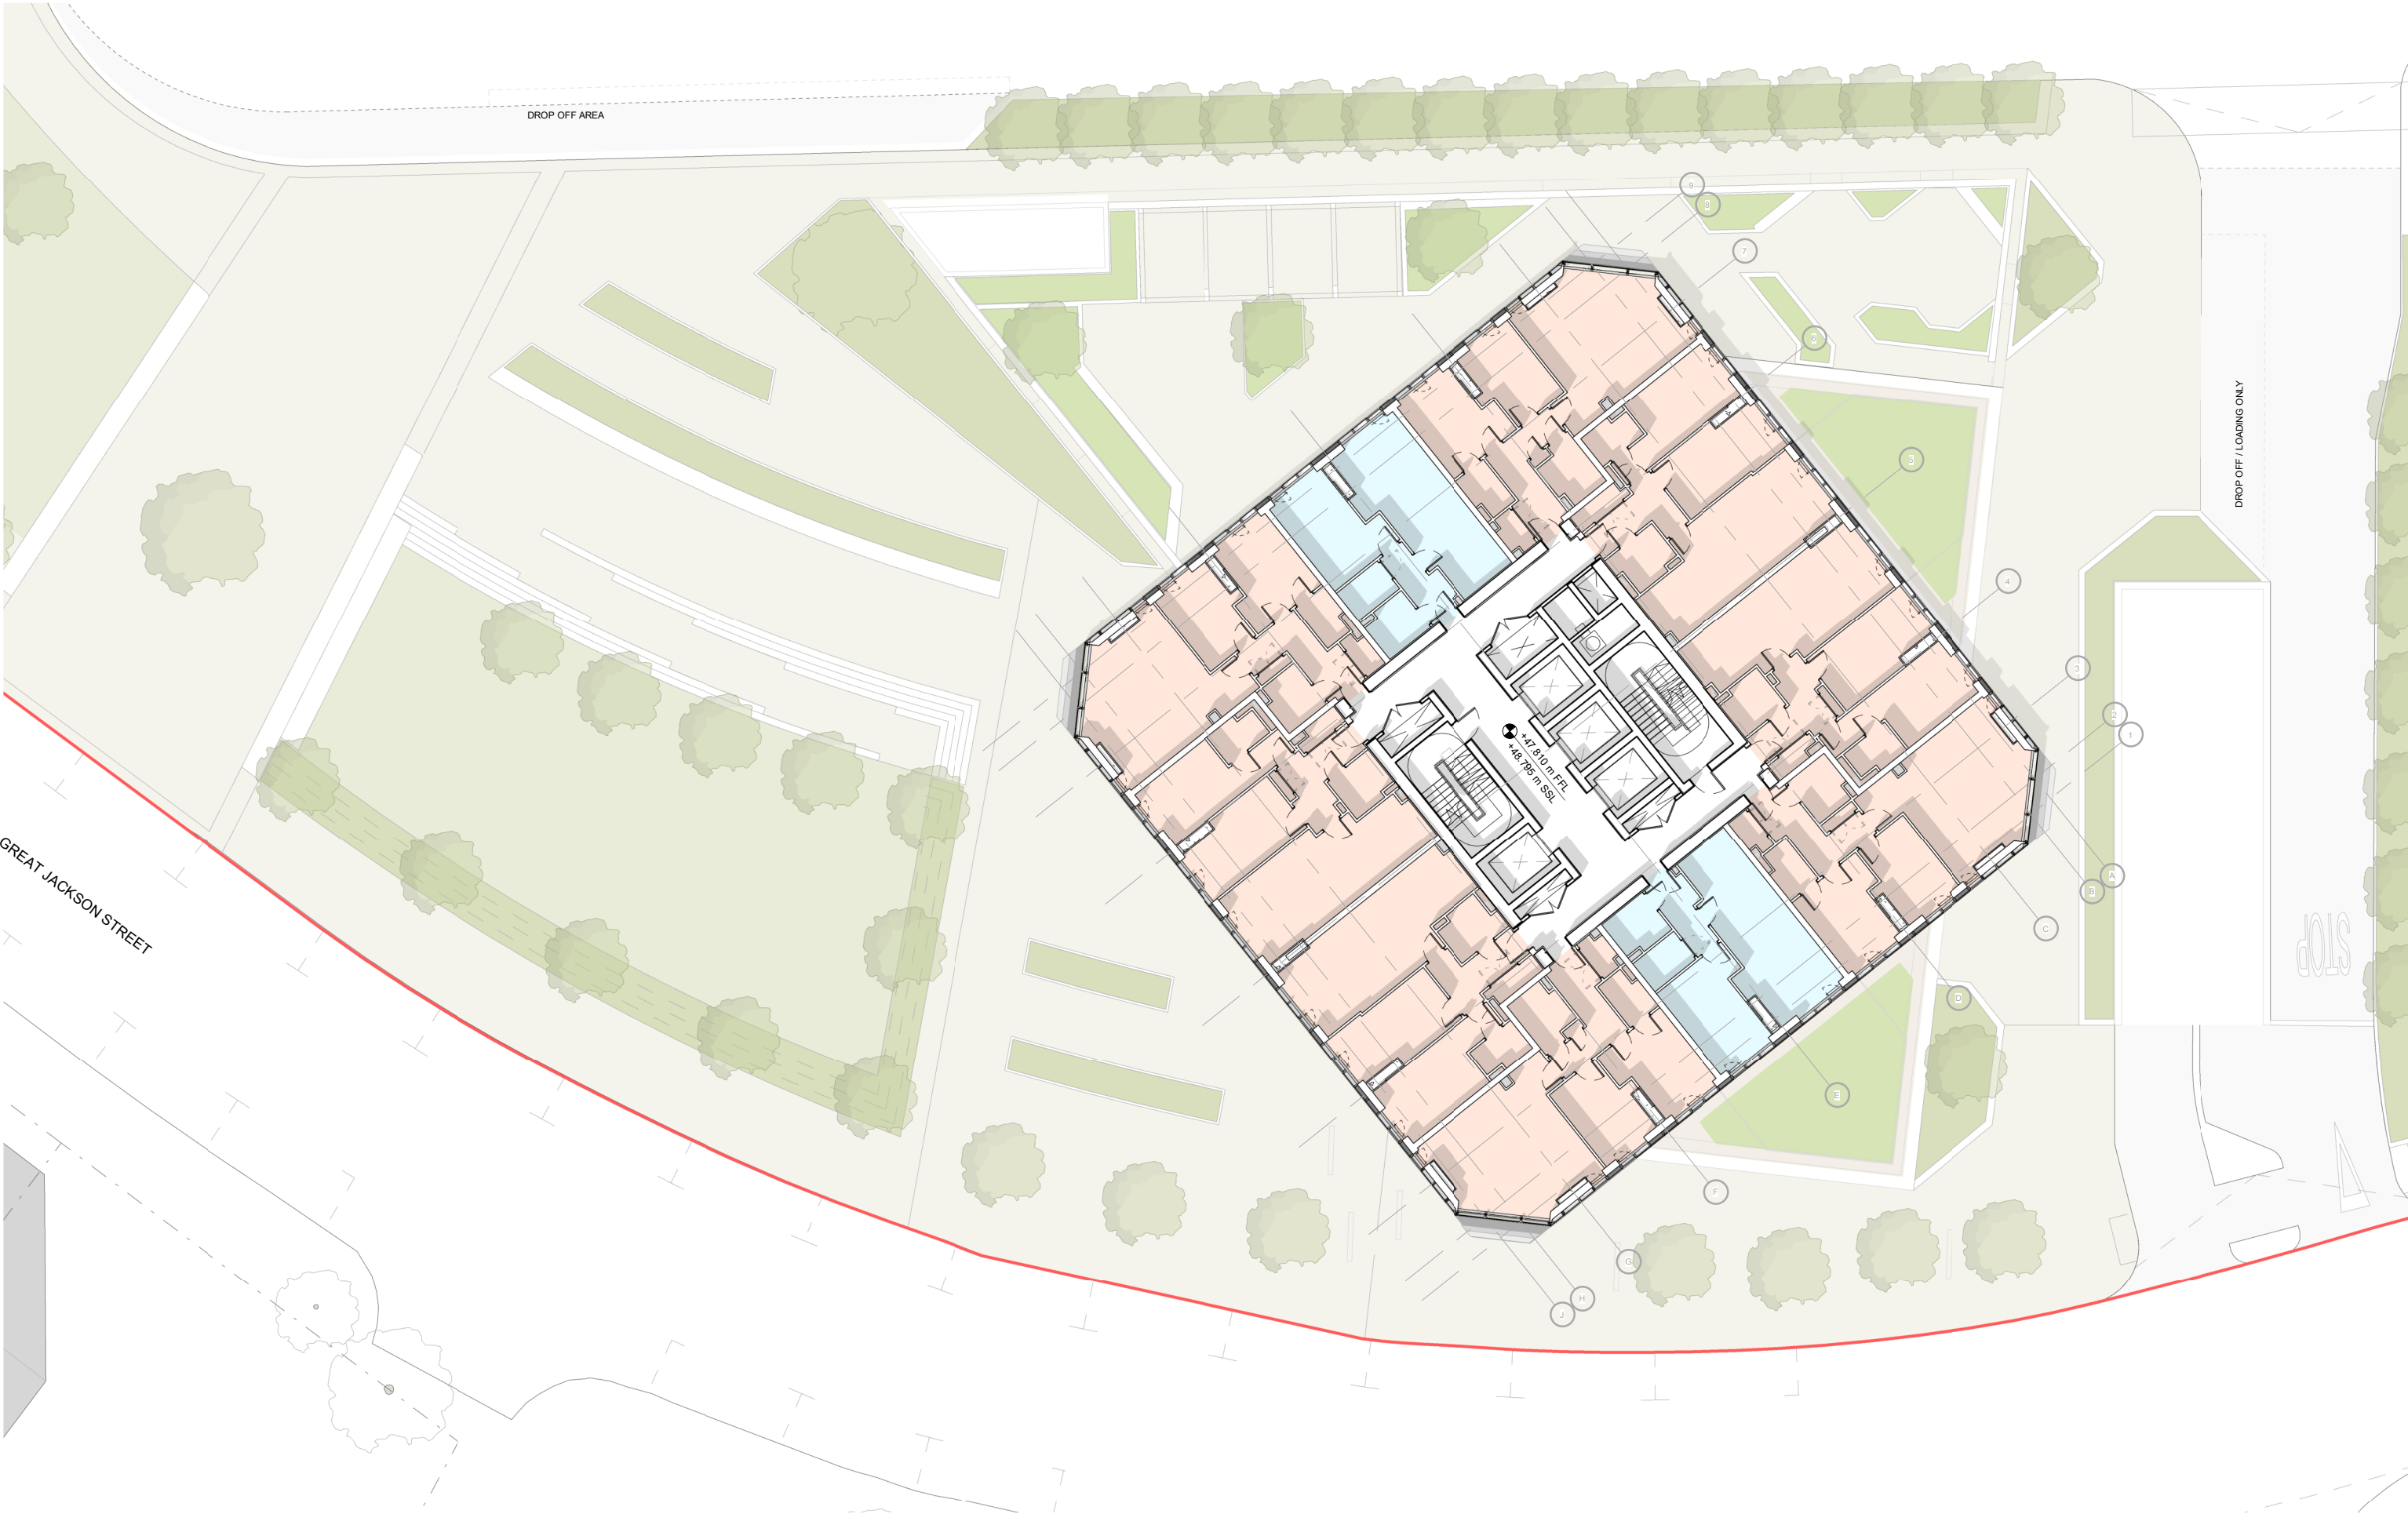

This drawing is copyright
Do not scale off dimensions.
All dimensions to be checked on
site by contractor.
Contractor to report any
dimensional discrepancies,
errors or omissions prior to
commencing on site.

NOTE:

Staff & BOH	Cycle store	1 Bed Apartment
Amenity	Plant	2 Bed Apartment
Residential FOH		3 Bed Apartment
Refuse		Duplex Apartment

NORTH

Rev	Date	Description
P01	29-10-2021	Planning Submission
P02	04-11-2021	Landscape update

Project Title
Great Jackson Street - Plot F
Manchester

Status
Planning Issue

Drawing Title
F2 - GA Plan
Typical Apartment Level
Level 04

Project No
10334

Scale
1 : 250 @ A3

SHP Drawing Code PROJ - ORG - DATE - REV - CLAS - TYPE - LOC - BRG
10334-F2-SHP-G200-PL-04-B5D801

Revision
P02

simpsonhaugh

Manchester
+44 (0)161 835 2345

London
+44 (0)20 7549 4000

© SimpsonHaugh and Partners 2020