0 0.5m 1m 2m 5m

1:100

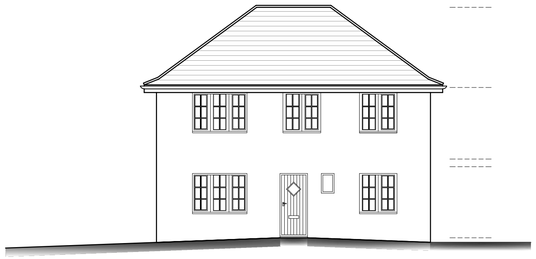

Front Elevation
As Existing

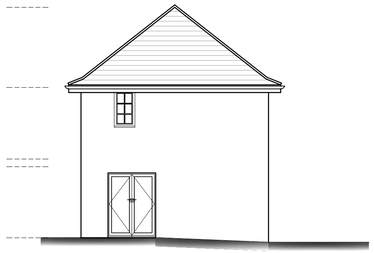

Side Elevation
As Existing

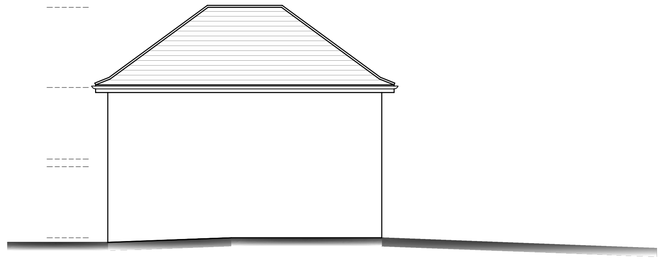

Rear Elevation
As Existing

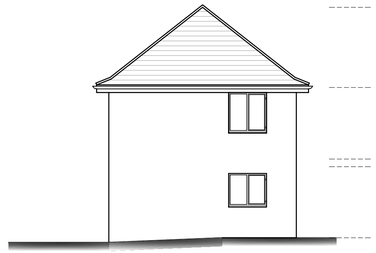

Side Elevation
As Existing

Photo 1
Rear Elevation

Photo 2
Rear Elevation

Photo 3
Rear Elevation

Photo 3
Front Elevation

Location Plan As Existing

0 10m 20m 50m

1:1250

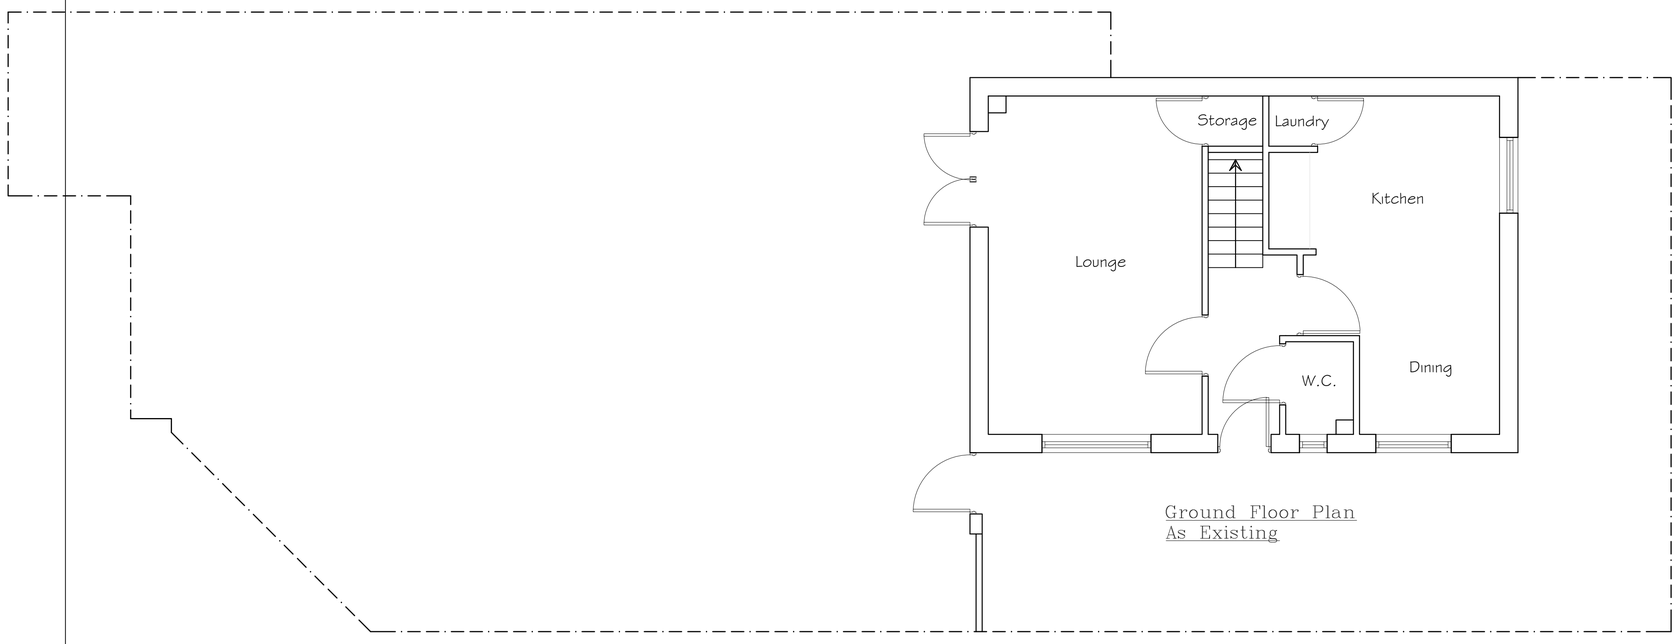

Ground Floor Plan
As Existing

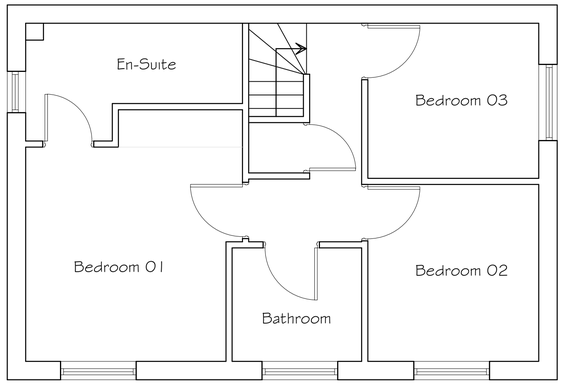

First Floor Plan
As Existing

0 0.5m 1m 2m 5m

1:50

DATE	NOTES	BY	REV
14/10/21	Planning Submission	CS	A
01/11/21	Planning Amendments	JD	A
13/12/21	Planning Amendments	CS	B

Architectural

Phone: 0161 359 5916 Email:info@cka.design www.ckarchitecturalmanchester.co.uk

PROJECT TITLE	CLIENT		
Proposed Single Storey Extension & Attic Conversion	**Stephen Alabi 9 Hanson Road, Manchester, M40 5ET**		
DRAWING STAGE **Planning**	SCALE **Varies @ A1**	CHK **??**	DRAWN BY **CS**
SHEET TITLE **Plans as Existing**	PROJECT NUMBER **M40-2696**	STAGE **PLN**	REV **B** / SHT **001**