


EXTERNAL

- Replace 1 x fascia signage with new specs "Button logo and purple background", refer to Option B - New Brand Refit - Fascia Sign - Face and halo illuminated Button Logo
- Replace 1 x Projecting sing with new specs "Button logo and purple background", refer to Projecting Sign - Non illuminated detail provided
- New opening hours signage with news specs "Button logo and purple background" refer to External Signs Option B (New fit) - Nameplate and Insert
- New externally facing digital screen. LCD Screen fitted in aluminum housing.



SCALE

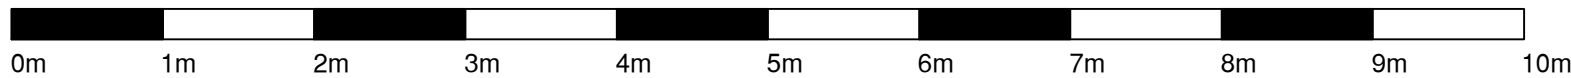

FOR PLANNING

Location & Property Strategy

This drawing is the copyright and property of The Royal Bank of Scotland plc. It must not be copied or published without written consent.

rev & description	A - occupancy	B - design / desk number	C - ancillary furniture	D - structural	E - electromech services	F - cad admin	date
A							27.07.21
CP PACK AMENDMENTS							
B							31/08/21
Signage Amendments							
C							30.09.21
REMOVE SLICE GRAPHIC FRO PLANNING							
D							24/11/21
PROJECTING SING AMENDED							



address	
Manchester Portland St 60 Portland Street Manchester M1 4QT	
ref no.	sortcode
3326	10696

description	External Elevation As Proposed General Arrangement Spoke 2021
-------------	---

status	FOR APPROVAL
--------	--------------

IPMS1		sqm	
IPMS2		sqm	
IPMS3		sqm	
scale 1:50 @ A1		brand	
dm JRS	date 07/06/2021		
rbs drawing number 3326-G1P-E1		rev. D	