
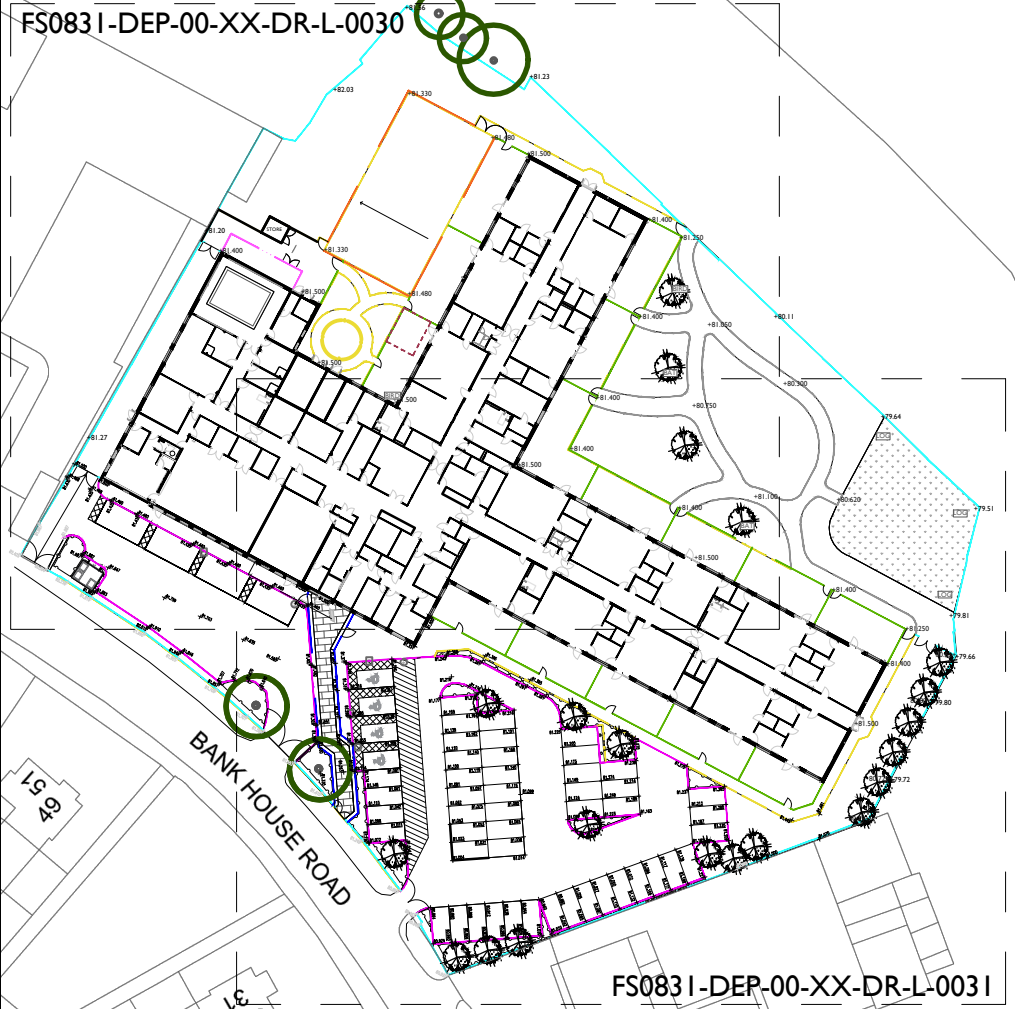


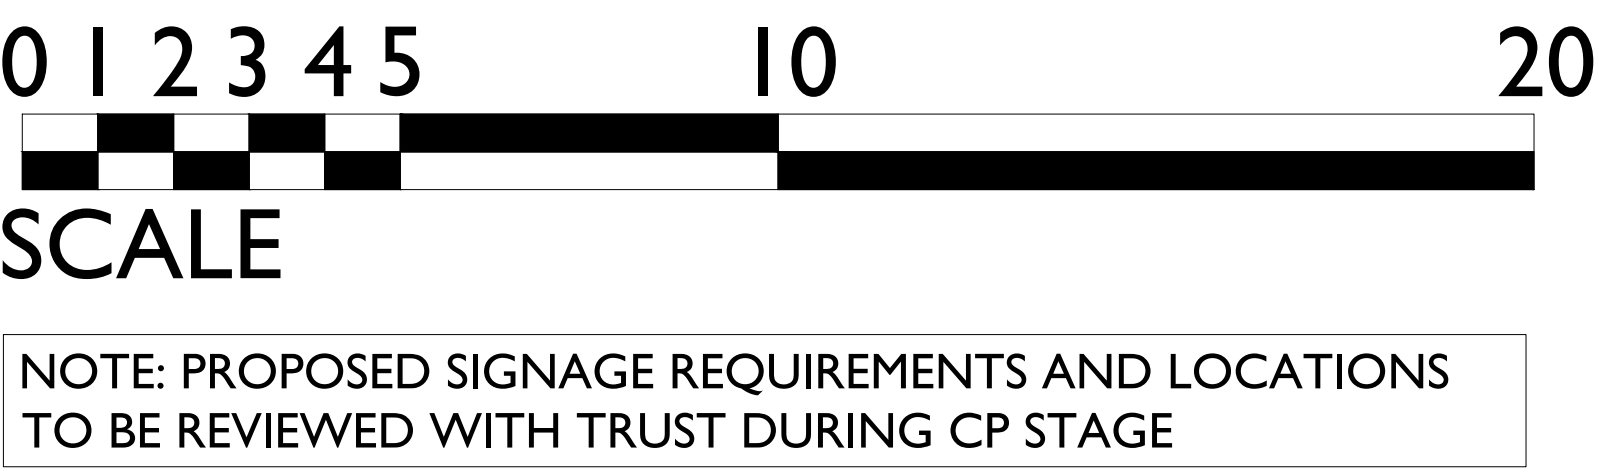

LAYOUT LOCATION PLAN

- KEY
- 2.4m Height Secure Steel Weldmesh Fencing to replace boundary fencing
 - 2.5m Height Secure Steel Weldmesh Fencing
 - 1.2m Height Steel Weldmesh Fencing
 - 3.0m Height Steel Weldmesh Fencing to MUGA
 - 2.0m Closeboard timber fence to AHU compound
 - 385377513, 403497690
 - Fencing coordinate point

Rev C02: Existing boundary levels & retaining wall added TR 10/06/2021
Rev C01: Construction Status TR 02/12/2020

dep
DEP LANDSCAPE ARCHITECTURE LTD
2 COMMERCIAL STREET
MANCHESTER, M15 4RQ
T: 0161 2419878
E: info@dep.co.uk
W: www.dep.co.uk

Client: Interserve Construction Ltd
Project: Prospect House

Description: Fencing Setting Out Plan
FS0831-DEP-00-XX-DR-L-0030 (1 of 2)
Status: CONSTRUCTION

Scale: 1:100@A0 Drawn: DH (TR)
Job number: (4264) Drawing number: 0030 Date: FEB 20 Revision: C02

Copyright DEP Landscape Architecture Ltd

All levels and dimensions to be checked on site by contractor prior to commencement. Any variations to be reported to the client. This drawing is to be read in conjunction with all others relating to the project and all information derived accordingly; any anomalies to be reported to the client. Do not scale from this drawing. Use figured dimensions only. Work shown on this drawings to be carried out in accordance with current British Standards and Codes of Practice.
© Copyright to DEP Landscape Architecture Limited. The information shown on this drawing shall not be reproduced or copied in any form without prior written consent from DEP Landscape Architecture Limited.