



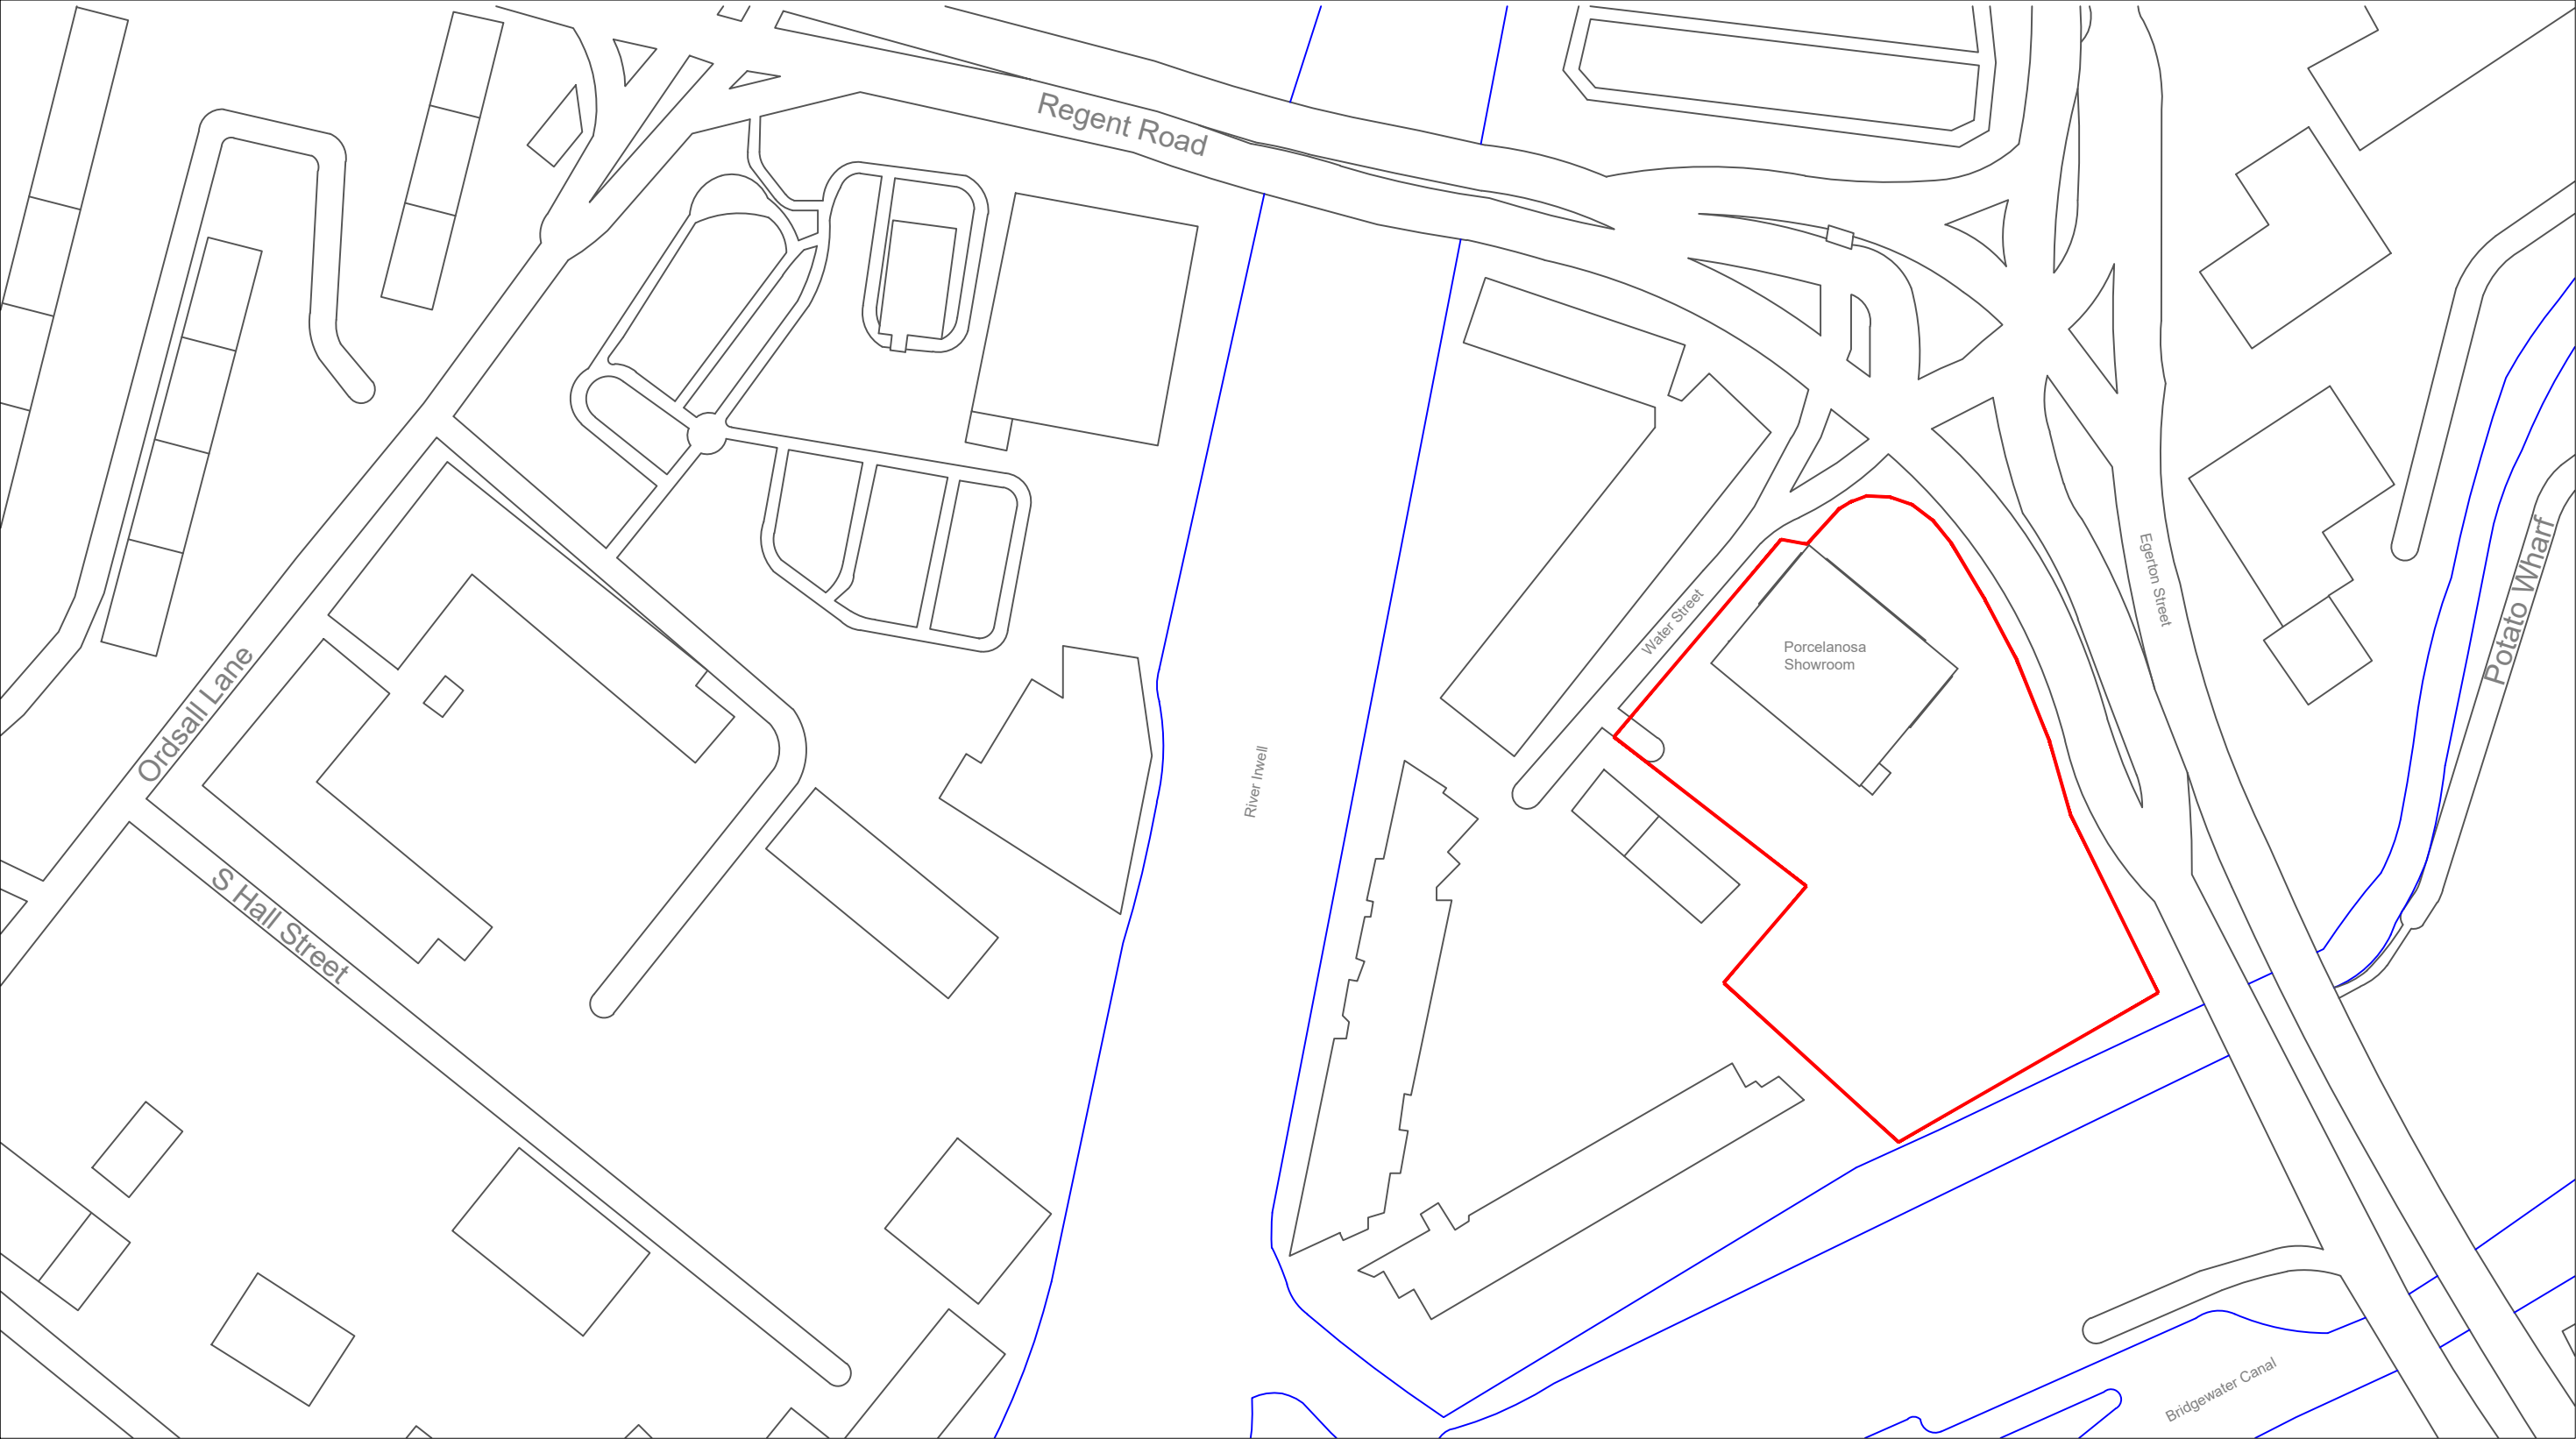

 Application Site Boundary

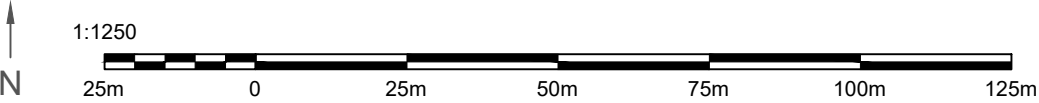

PROJECT	DRAWING NAME	STATUS	REVISIONS	P L A C E 5 4 A R C H I T E C T S	
Porcelanosa Signage Manchester	Location Plan	Approval	10/01/22		
CLIENT	DRAWING NUMBER	SCALE	54 Boston Place London NW1 6ER T: 0207 724 9395 E: info@place54architects.com www.place54architects.com		
Porcelanosa	21029 (P) 011	1:1250 @ A3			