
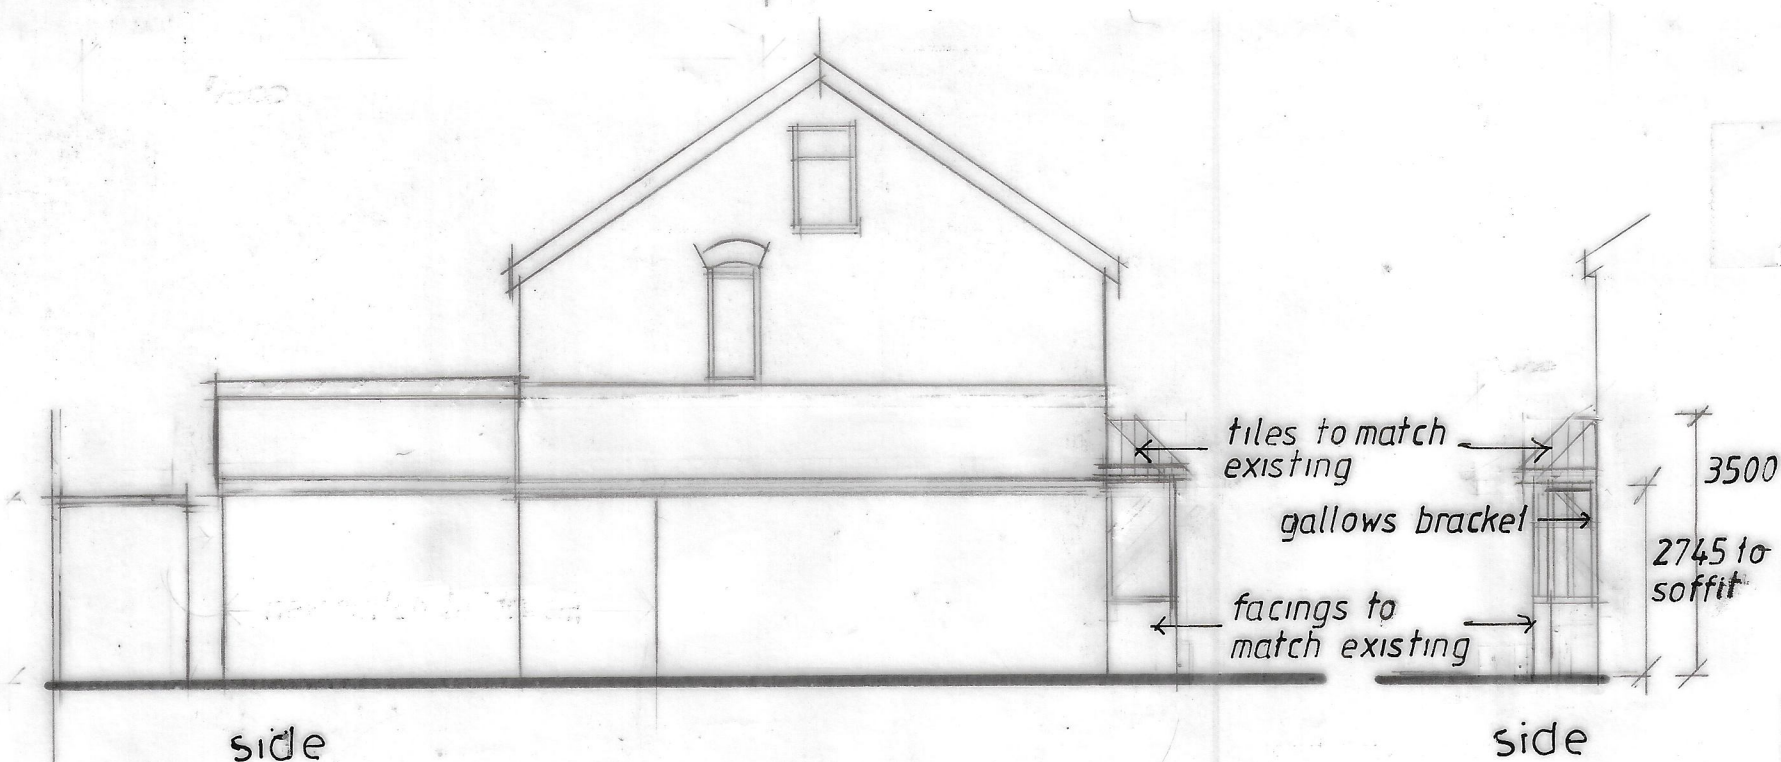
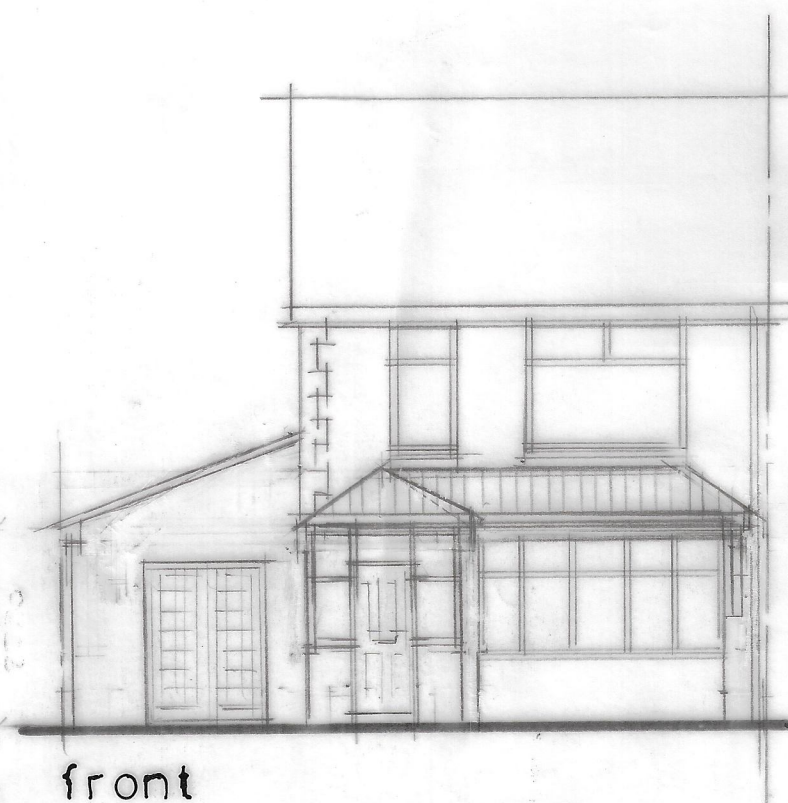


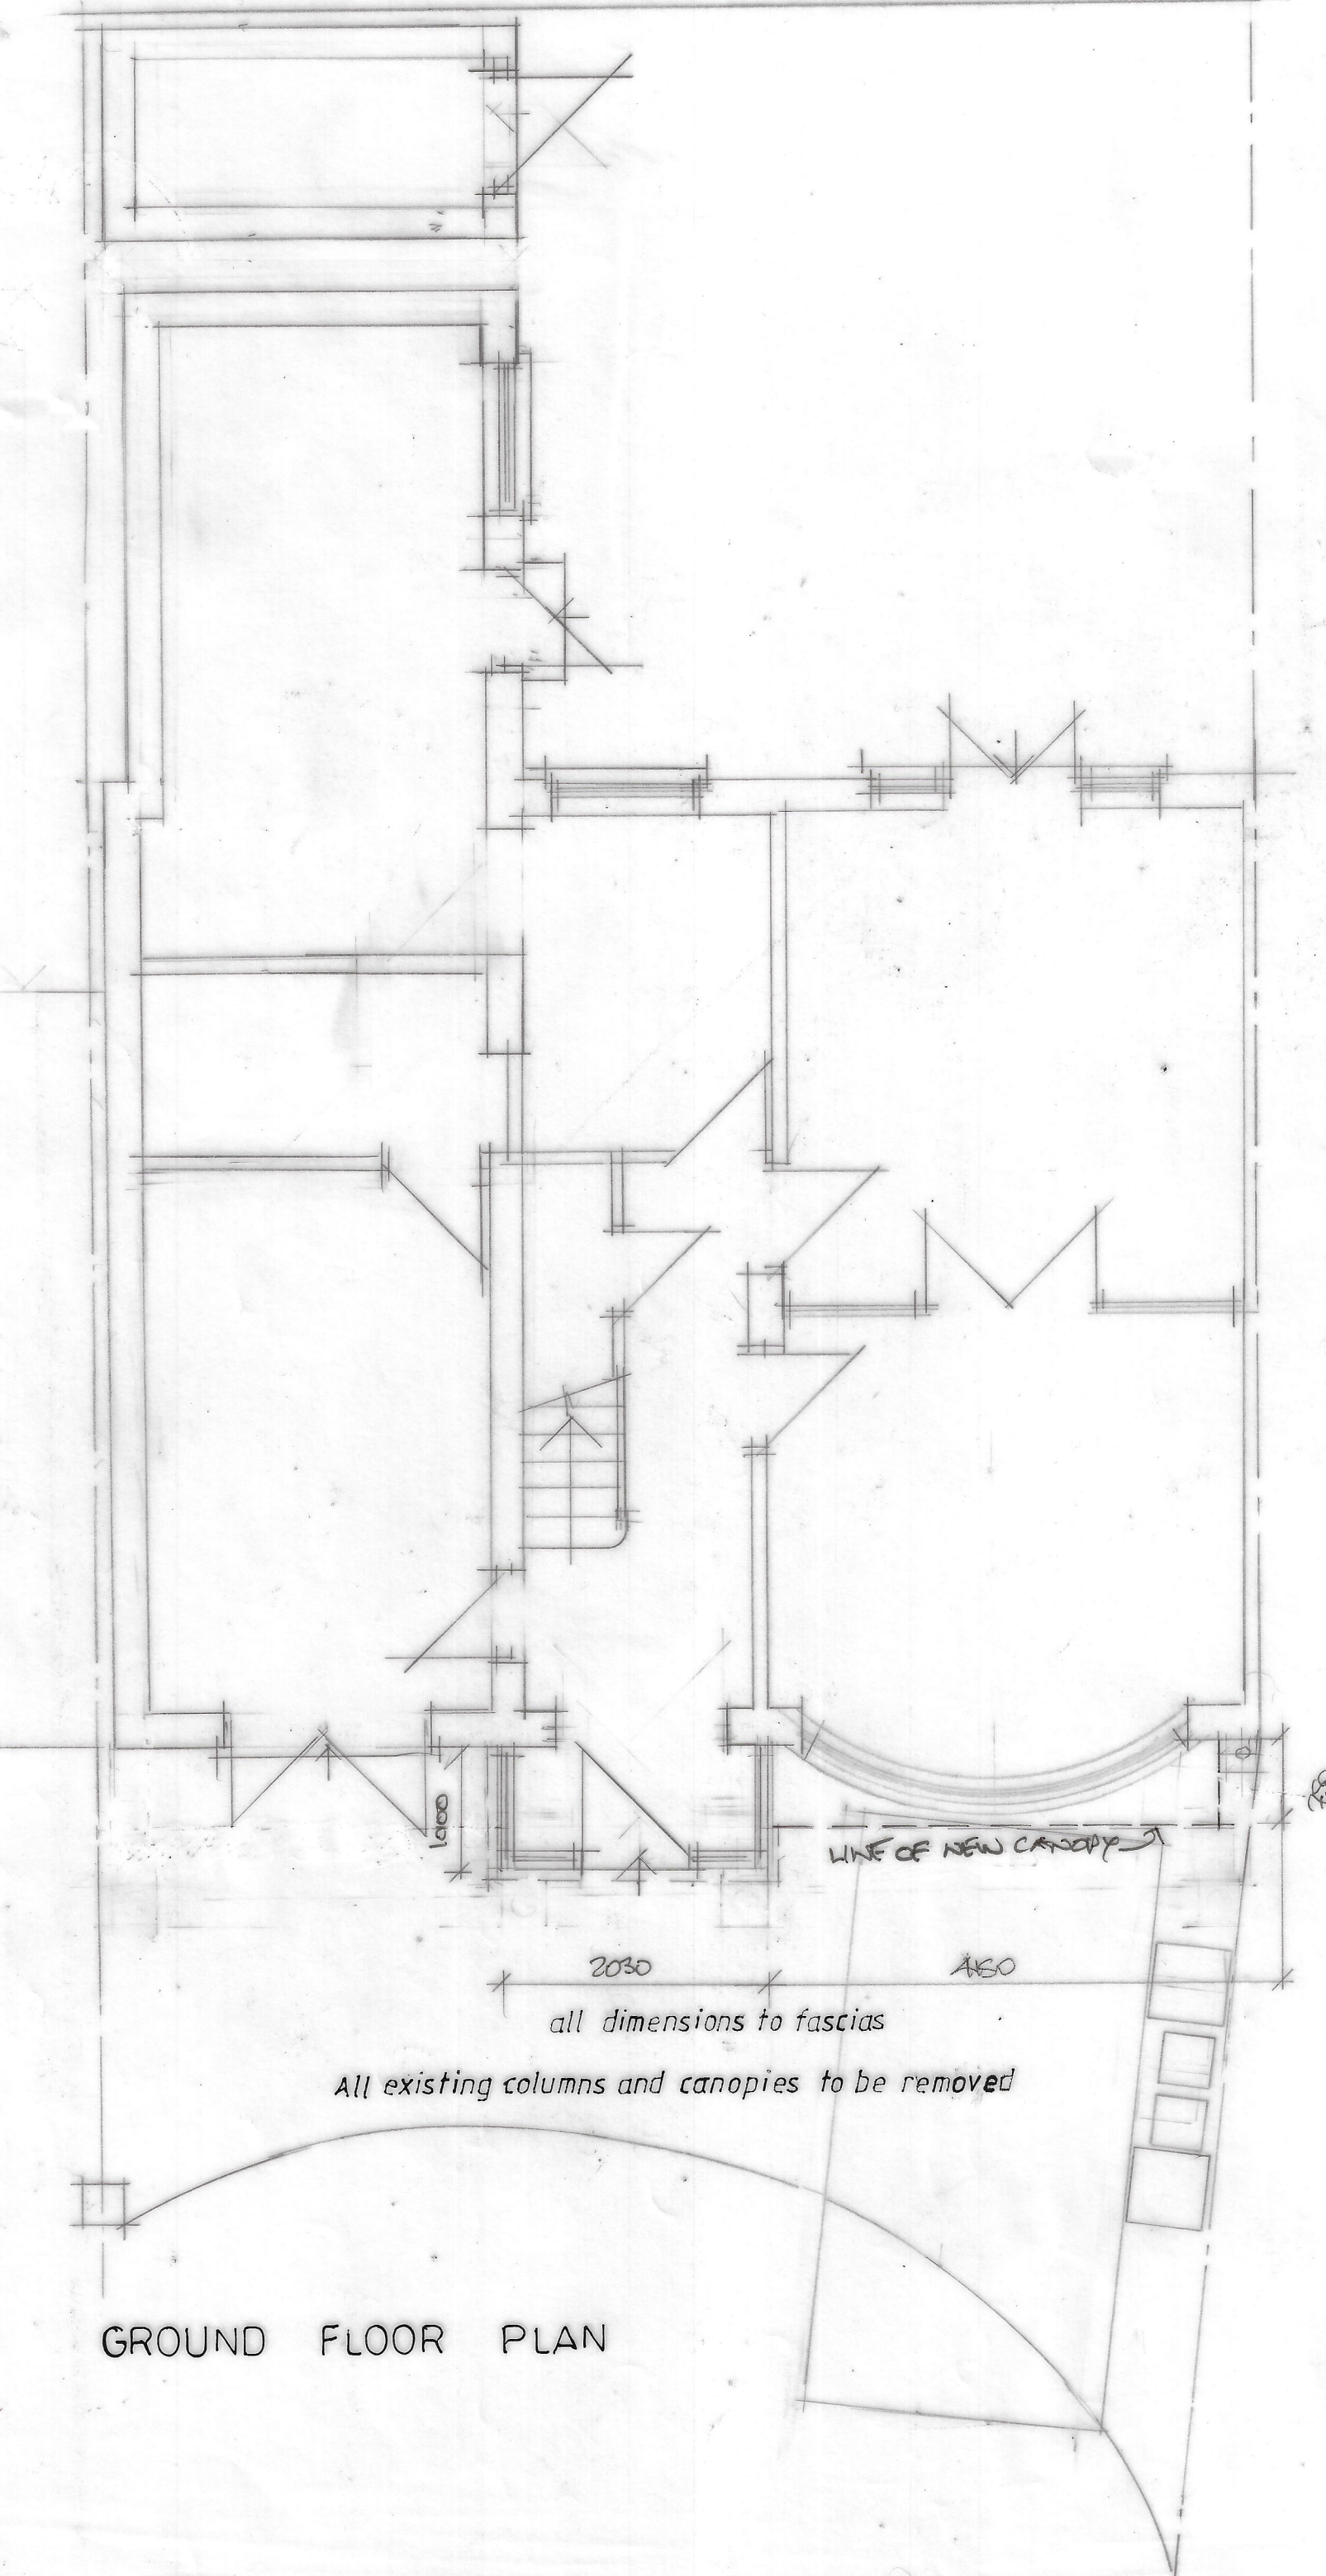

CLIENT
MS S IQBAL
19 DEVON AVENUE
BURNAGE M19 2 JH

JOB TITLE
RETENSION OF PORCH AND
PROPOSED REDUCED CANOPY

DRG. TITLE
PLANS AND ELEVATIONS
AS PROPOSED

**HOLBOROW +
ORMESHER**
Limited

architectural &
interior design

Station House
Adams Hill
Knutsford
Cheshire WA16 6DN
telephone : 01565 652275
fax : 01565 750501

ISSUE	ORIGINAL	1	2	3	4	5	6	7
REVISION		A	B	C	D			
DATE		SEP 21	OCT 2	DEC 14	JAN 22			
DRAWN		RIC	RIC	EDD	RIC			
CHECKED								
APPROVED								
SCALE	1:50 & 1:100 of A2							
DRAWING NUMBER	1974/20/04 <i>1974</i>							