



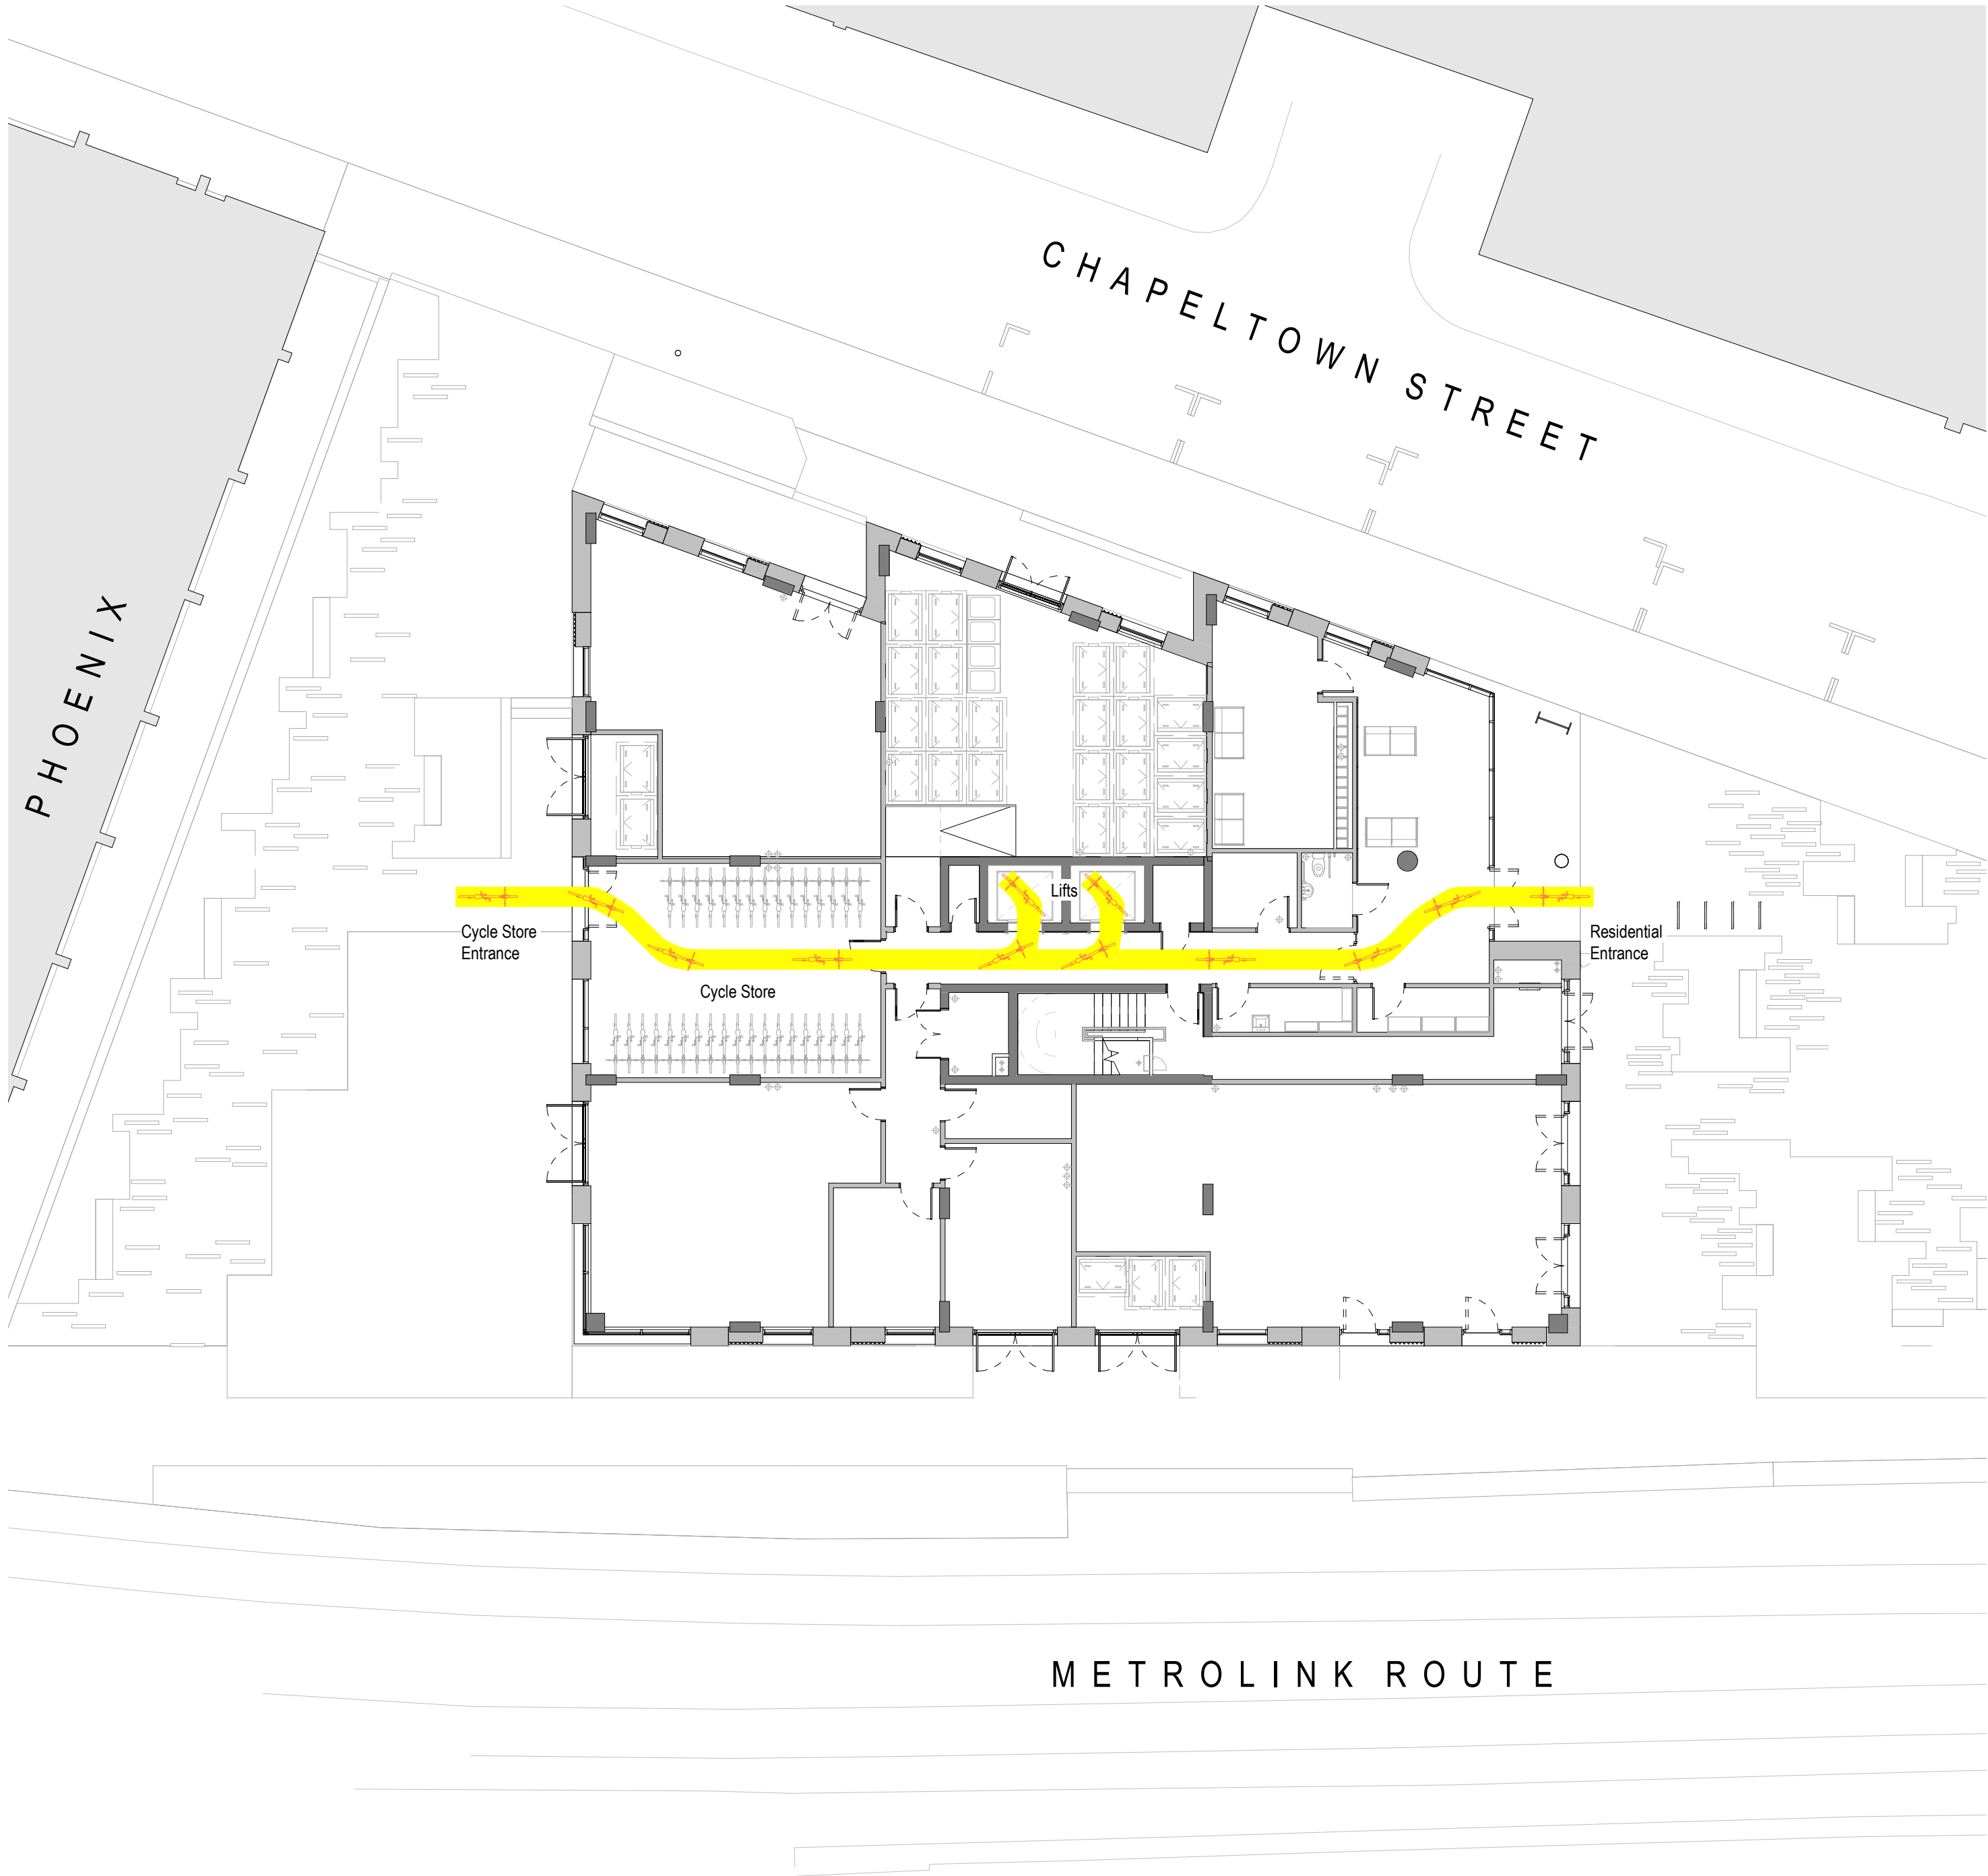

01 Cycle Tracking Plan - Level 00
1 : 150

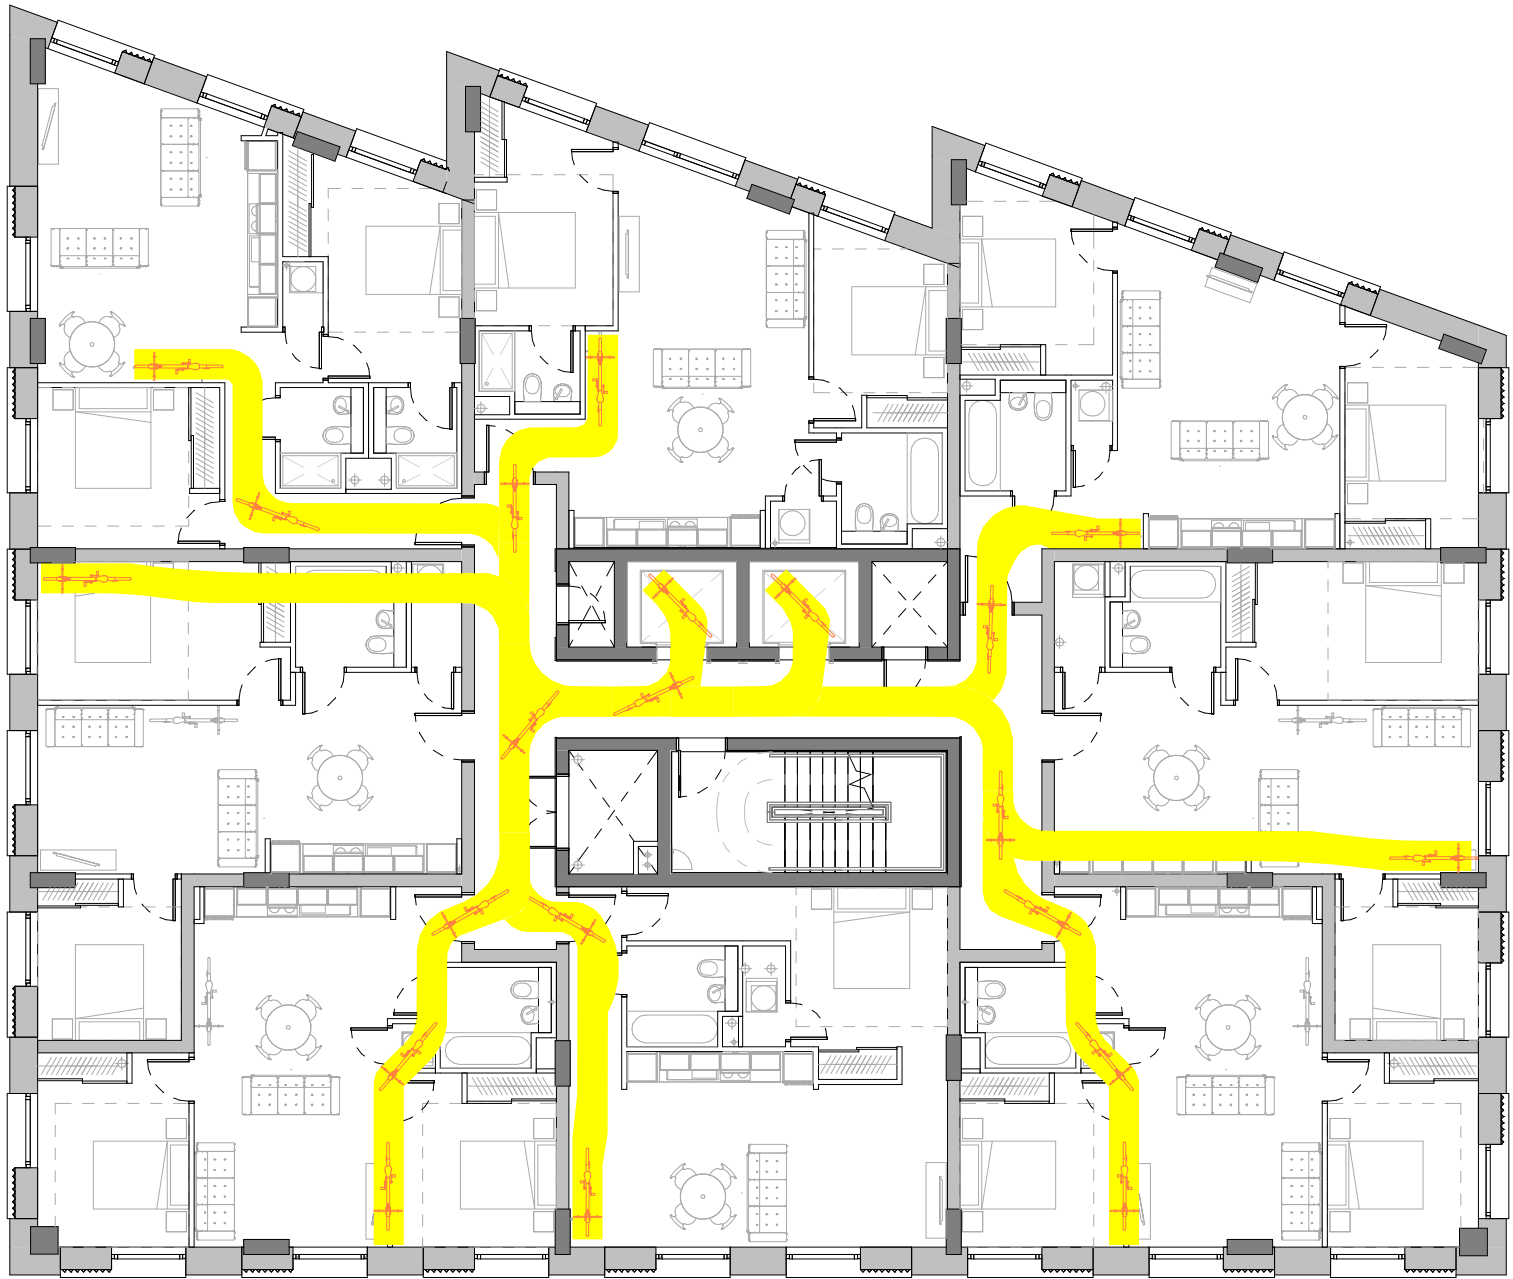

02 Cycle Tracking Plan - Upper Level
1 : 150

BUILDING DESIGN PARTNERSHIP SHALL HAVE NO RESPONSIBILITY FOR ANY USE MADE OF THIS DOCUMENT OTHER THAN FOR THAT WHICH IT WAS PREPARED AND ISSUED.
ALL DIMENSIONS SHOULD BE CHECKED ON SITE.
DO NOT SCALE FROM THIS DRAWING
ANY DRAWING ERRORS OR DIVERGENCIES SHOULD BE BROUGHT TO THE ATTENTION OF BUILDING DESIGN PARTNERSHIP AT THE ADDRESS SHOWN BELOW.
DRAWINGS SHALL BE READ IN CONJUNCTION WITH THE FOLLOWING BEFORE WORK COMMENCES:
• THE CDM DESIGN ISSUES REGISTER
• THE BDP RISK SERIES OF DRAWINGS
• THE PROJECT CDM RISK REGISTER

P01	Planning Updates	JSMB	30.11.21
REVISION	DESCRIPTION	DRAWN / CHECKED	DATE

REPLAN

CLIENT

CAPITAL&CENTRIC

BDP.

11 Ducie Street
PO Box 85
Piccadilly Basin
Manchester
M60 3JA
United Kingdom
T +44 (0)161 828 2200
www.bdp.com

PROJECT TITLE Ferrous	
RFP JOB NUMBER P3001911	
DRAWING TITLE Cycle Tracking	SCALE @ A1 1 : 150
	DATE FIRST ISSUED 11/19/21
DRAWING NO. BDP-FRS-XX-00-DR-A-910212	REVISION P01