


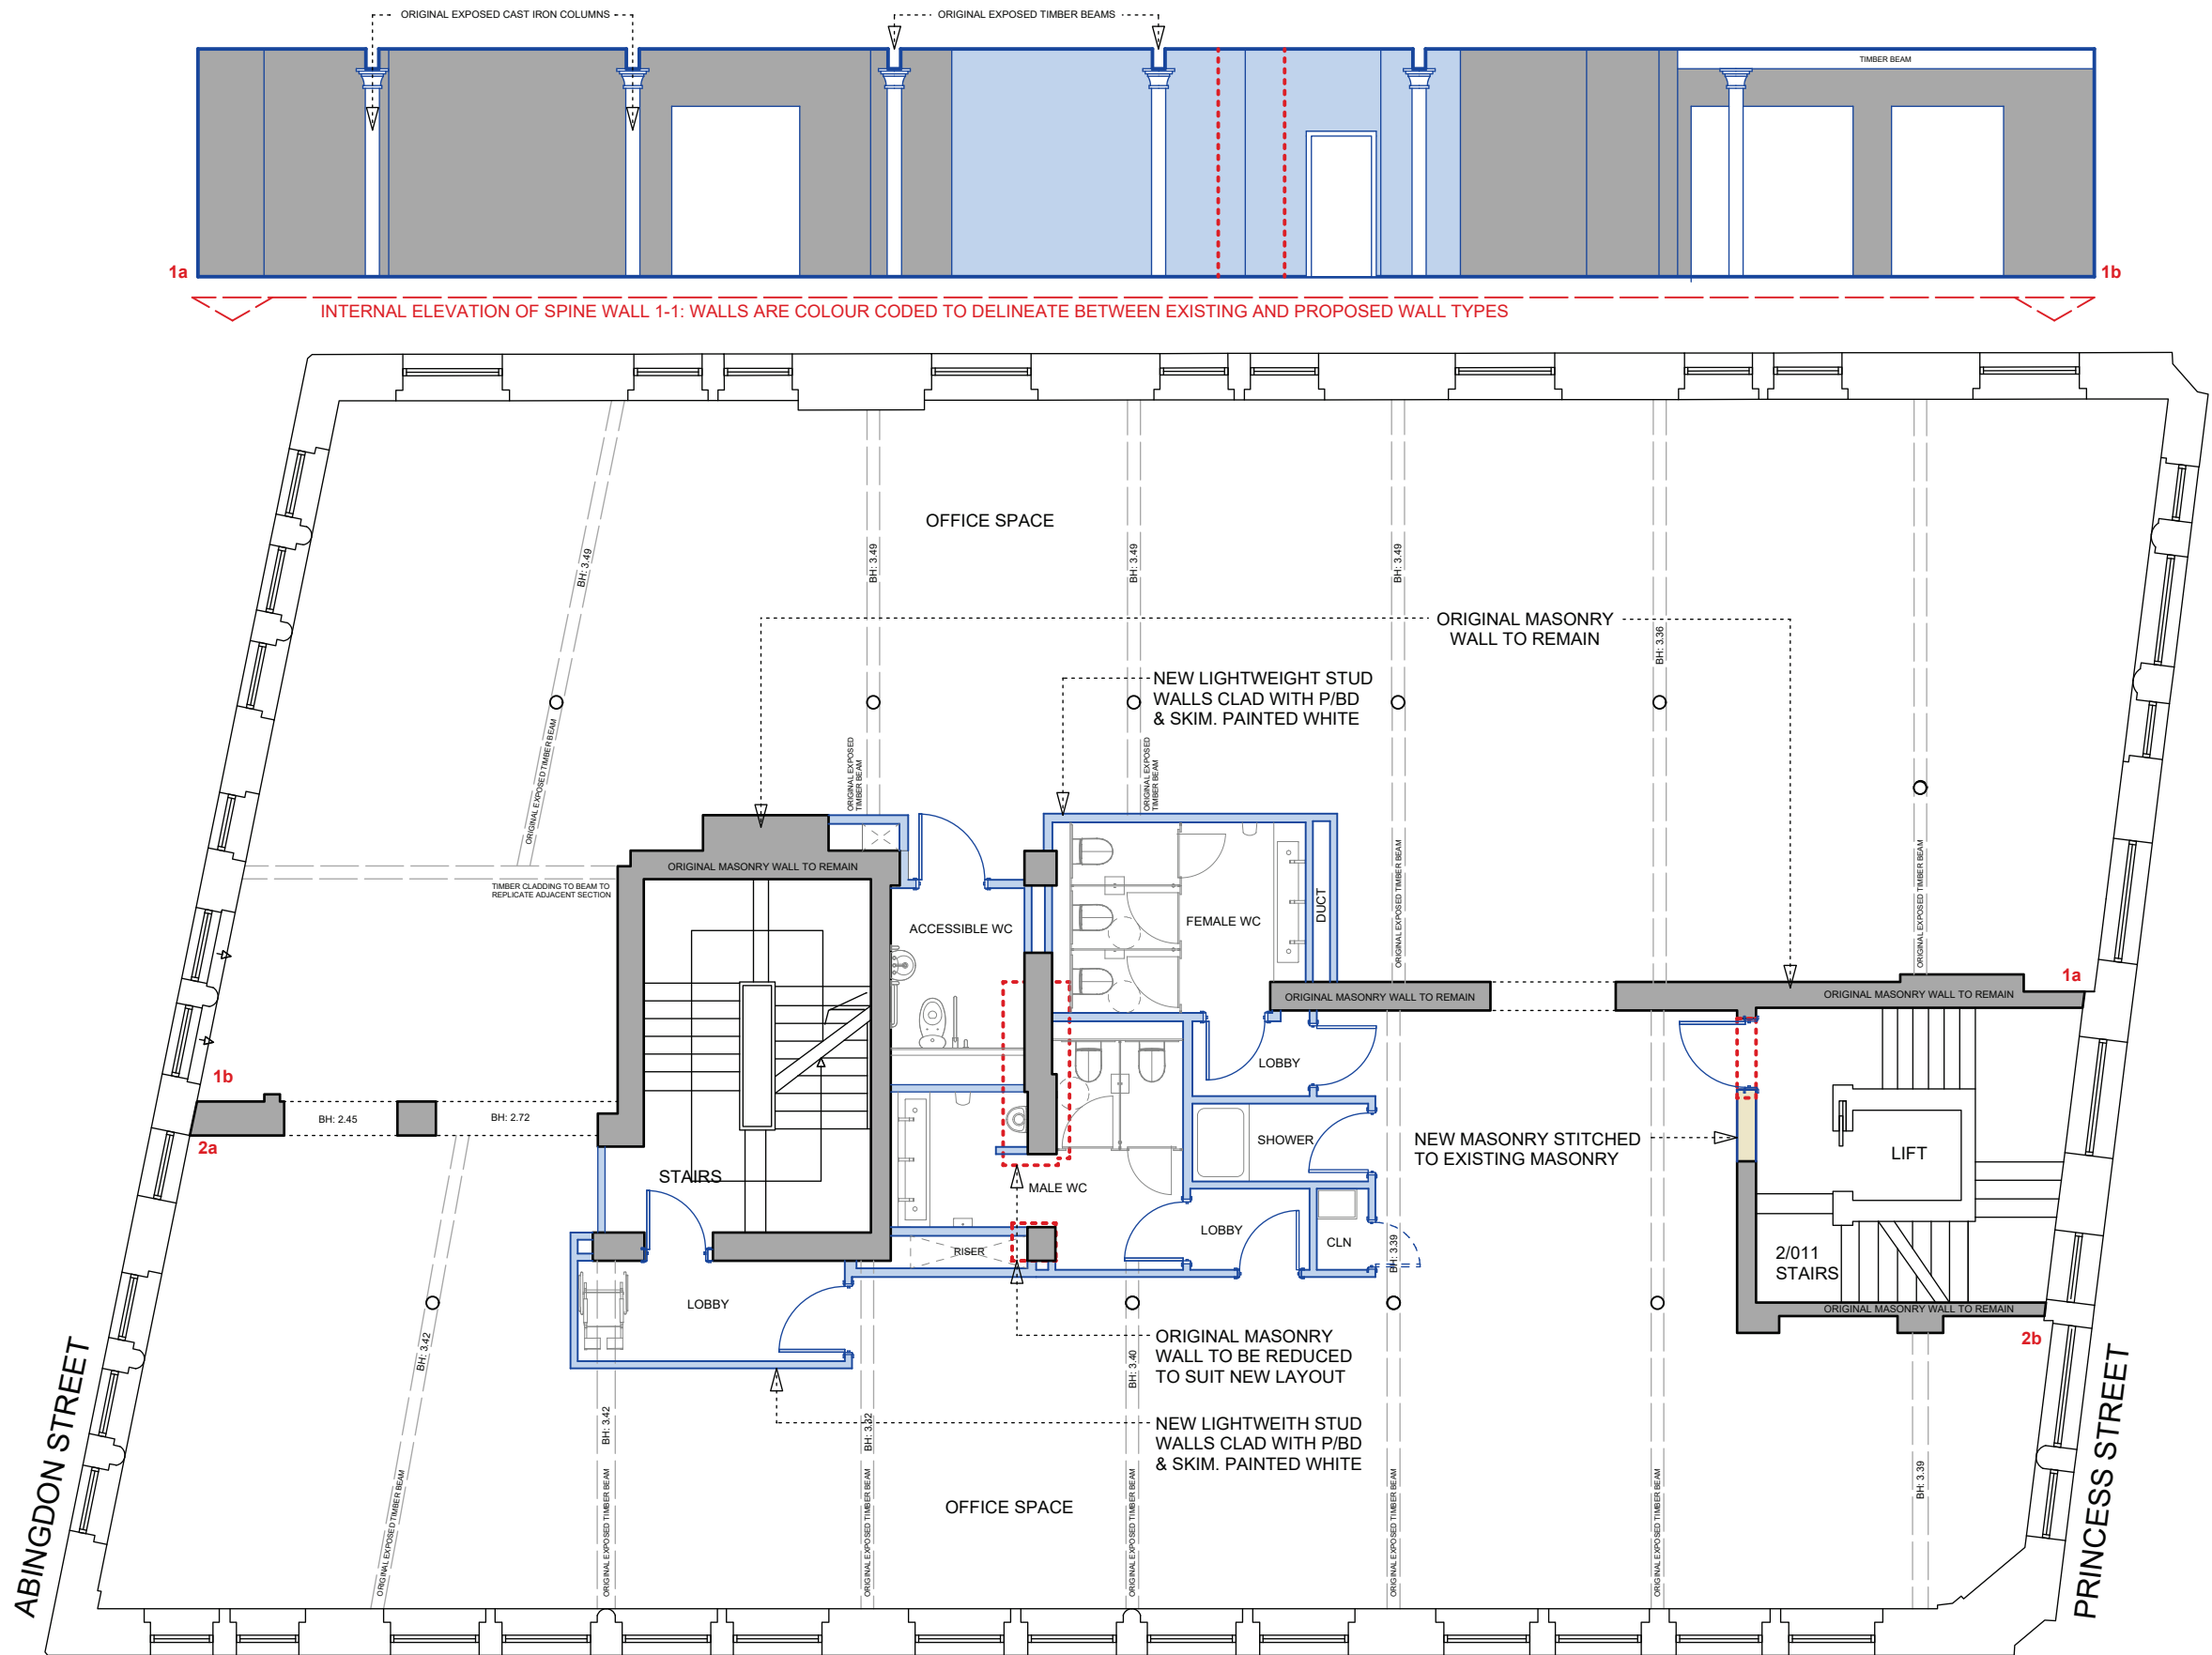

© BOWKER SADLER PARTNERSHIP LIMITED
THIS DRAWING IS THE SUBJECT OF COPYRIGHT WHICH VESTS IN BOWKER SADLER PARTNERSHIP LIMITED. IT IS AN INFRINGEMENT OF COPYRIGHT TO REPRODUCE THIS DRAWING, BY WHATEVER MEANS, INCLUDING ELECTRONIC, WITHOUT THE EXPRESS WRITTEN CONSENT OF BOWKER SADLER PARTNERSHIP LIMITED WHICH RESERVES ALL ITS RIGHTS
BOWKER SADLER PARTNERSHIP LIMITED ASSERTS ITS RIGHTS TO BE IDENTIFIED AS THE AUTHOR OF THIS DESIGN
DRAWING NOT TO BE SCALED.
REPORT ERRORS & OMISSIONS TO ARCHITECT.
CHECK ALL DIMENSIONS ON SITE
DRAWING TO BE READ IN CONJUNCTION WITH THE HEALTH AND SAFETY PLAN AND ALL RELEVANT RISK ASSESSMENTS

BASED UPON OCCUPEYE LTD
MEASURED SURVEY RECEIVED
25.03.2019 VIA LAMBERT SMITH
HAMPTON

- ORIGINAL MASONRY WALL TO REMAIN
- NEW MASONRY STITCHED TO EXISTING MASONRY
- NEW LIGHTWEIGHT STUD WALLS. METAL STUDS CLAD WITH P/BD & SKIM
- ORIGINAL MASONRY WALL TO BE REMOVED

A	JUL 2021	DL	PLANS UPDATED IN RESPECT OF ORIGINAL AND NON-ORIGINAL FABRIC	AW
REV	DATE	DRN		CHKD.

PROJECT
PRINCESS HOUSE
105-107 PRINCESS STREET
MANCHESTER

CLIENT
LAPWINE
LIMITED

DRAWING
PROPOSED FIRST FLOOR
FABRIC PLANS AND INTERNAL
ELEVATIONS

SCALE	SHEET SIZE	DRAWN	CHECKED	DATE
1:100	@ A3	DAL	CL	JUL 19

BOWKER SADLER ARCHITECTURE
A: Hatherlow House, Hatherlow, Romiley, Stockport SK6 3DY
T: 0161 406 7333
E: bsp@bowker-sadler.co.uk
W: www.bowker-sadler.co.uk

JOB No	DRAWING No	REVISION
18-094	1062	A
STATUS PLANNING		