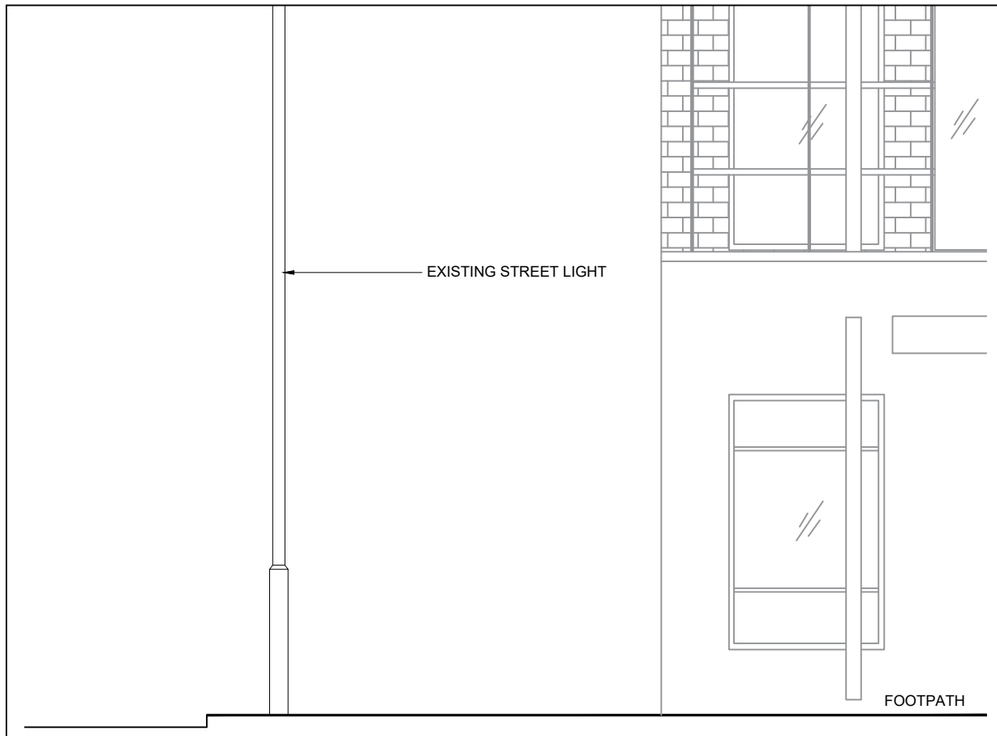

EXISTING FRONT ELEVATION
SCALE 1:50

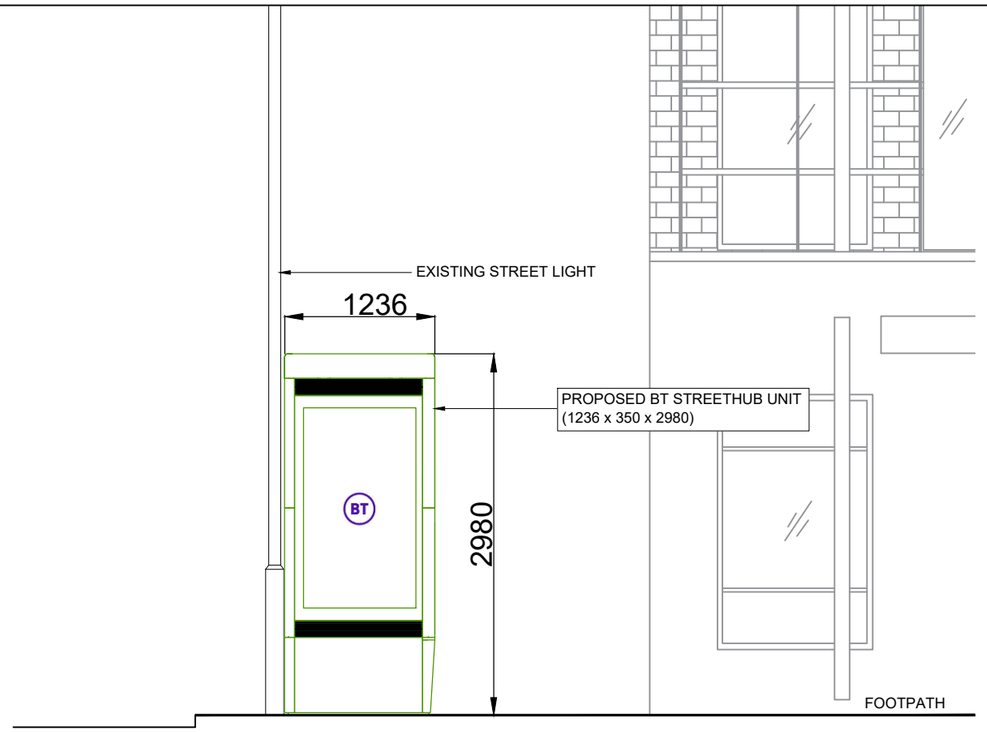

PROPOSED FRONT ELEVATION
SCALE 1:50

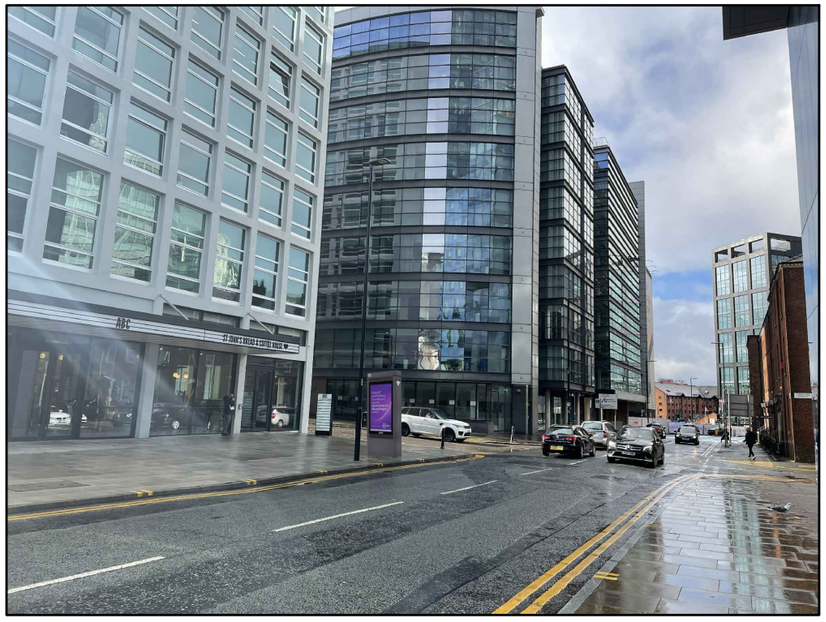

PROPOSED PHOTOMONTAGE
NTS

0 0.5m 1m 2m

PROPOSED SIDE ELEVATION
SCALE 1:50

GENERAL NOTES

Use written dimensions only, do not scale from drawing. Use latest revision of all referenced information.

Rev	Date	Description	Drawn	Chkd
A	19.11.21	New BT Streethub Structure	MD	JE

mono
MONO CONSULTANTS LIMITED
70-76 Steam Packet House
Cross Street
Manchester, M2 4JG
t. 44 (0)161 839 8839
www.monoconsultants.com

BT

Drg Status
PLANNING

Cell No. & Name
MNC–077B

Site Name & Address
Pavement at Quay Street,
near jcn Lower Byrom Street,
Manchester, M3 3AE

Drawing Title
EXISTING AND PROPOSED ELEVATIONS

Scale	1:50	Date	19.11.2021
Drawn By	MD	Checked By	JE

Drawing Number
003

Revision
A

ORIGINAL DRAWING SIZE A3