



LOCATION PLAN
1:1250

Title
Location Plan
Scale
1:100 @ A3
Drawing No. :
Sheet 1

Date
Oct 2021



EXISTING SITE PLAN
1:500

Title

Site Plan

Scale

1:500 @ A3

Drawing No. :

Sheet 2

Date

Oct 2021




EXISTING FRONT ELEVATION - MOSTON LANE
 1:100



EXISTING SIDE ELEVATION - WORSELEY AVENUE
 1:100



PROPOSED FRONT ELEVATION - MOSTON LANE
 1:100

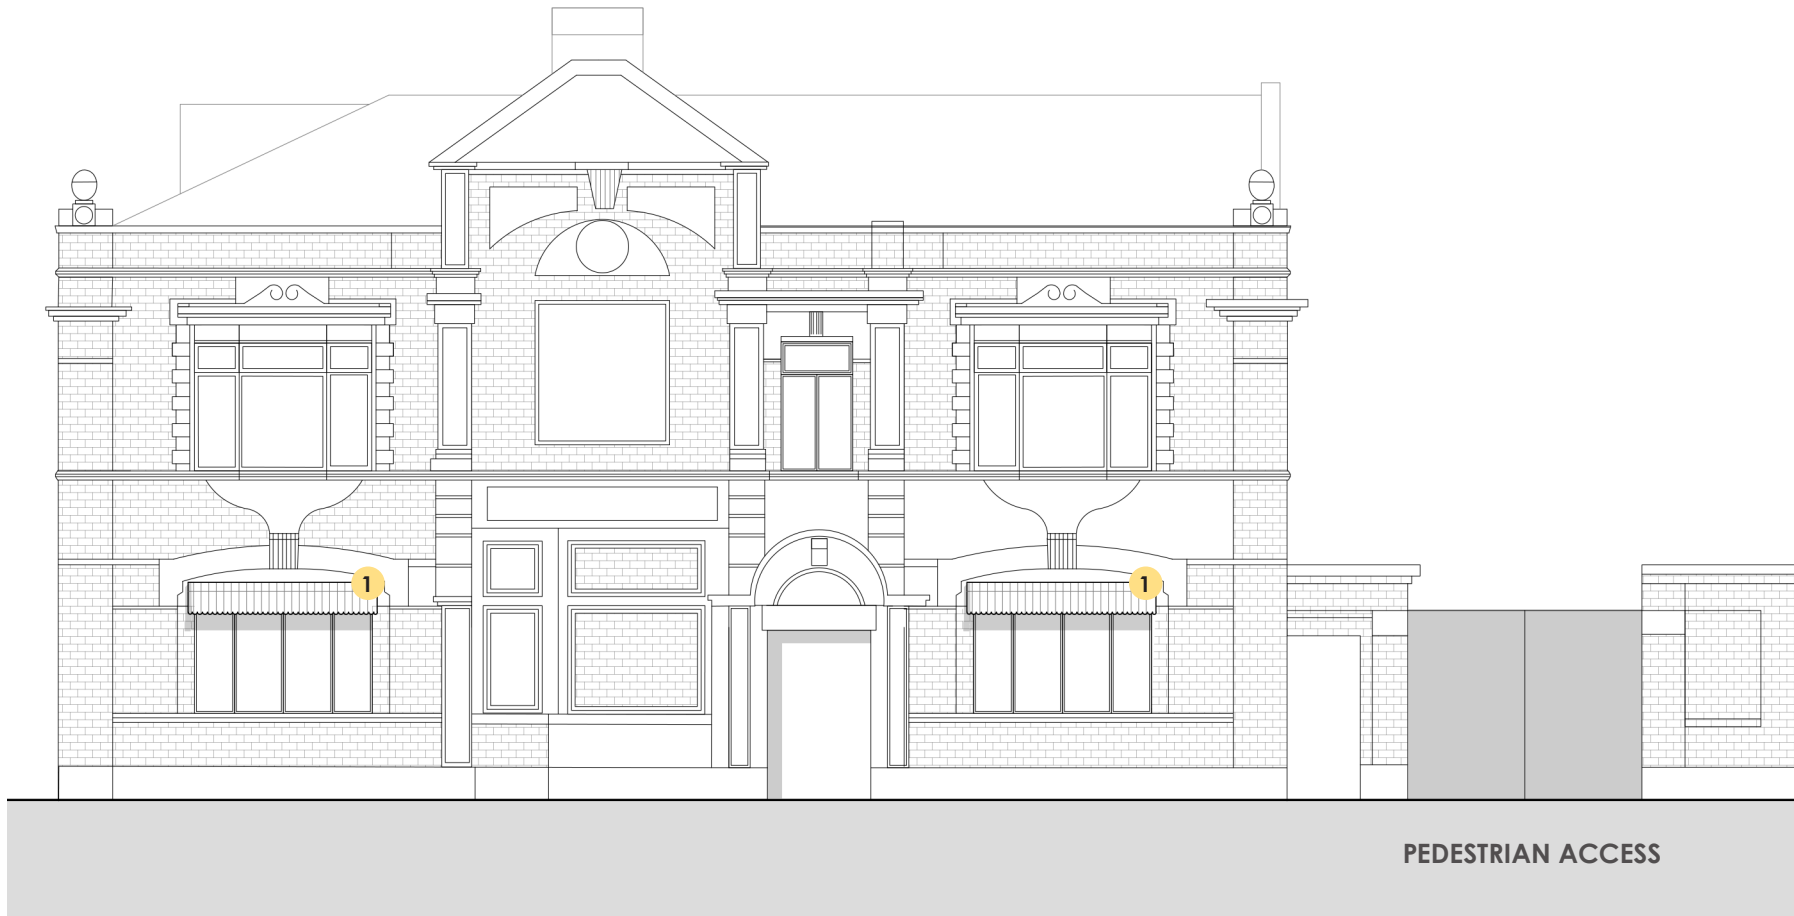

PROPOSED SIDE ELEVATION - WORSELEY AVENUE
 1:100

Key
 1 Proposed Canopies



Proposed canopy setting out